

Copyright ©

This product is protected by the provision of the Copyright, Designs and Patents Act 1988. No part of this drawing shall be reproduced without the written consent of Thorp Design

Do not scale off this drawing. Contractor must verify all dimensions on site before commencing any work or making any shop drawings. Do not assume existing surfaces are plumb, square or level. Any discrepancies must be reported to Thorp Design before work proceeds. Dimensions and details to be adjusted to suit existing surfaces and structure, and any specified fixtures and fittings as necessary.

01	17.12.21	Site Boundary Amended
Revision:	Date:	Description:

THORP



First Floor
190/192 Sloane Street,
London
SW1X 9QX
T: 020 7235 7808
W: www.thorp.co.uk

Issued for Planning	Drawn by:
Stage:	PICC

Langstone Lodge
Langstone, Hants

Existing
Site Plan

Date:	Scale:	Drawing Number:
19.11.2021	1:200 @ A1	10129.302

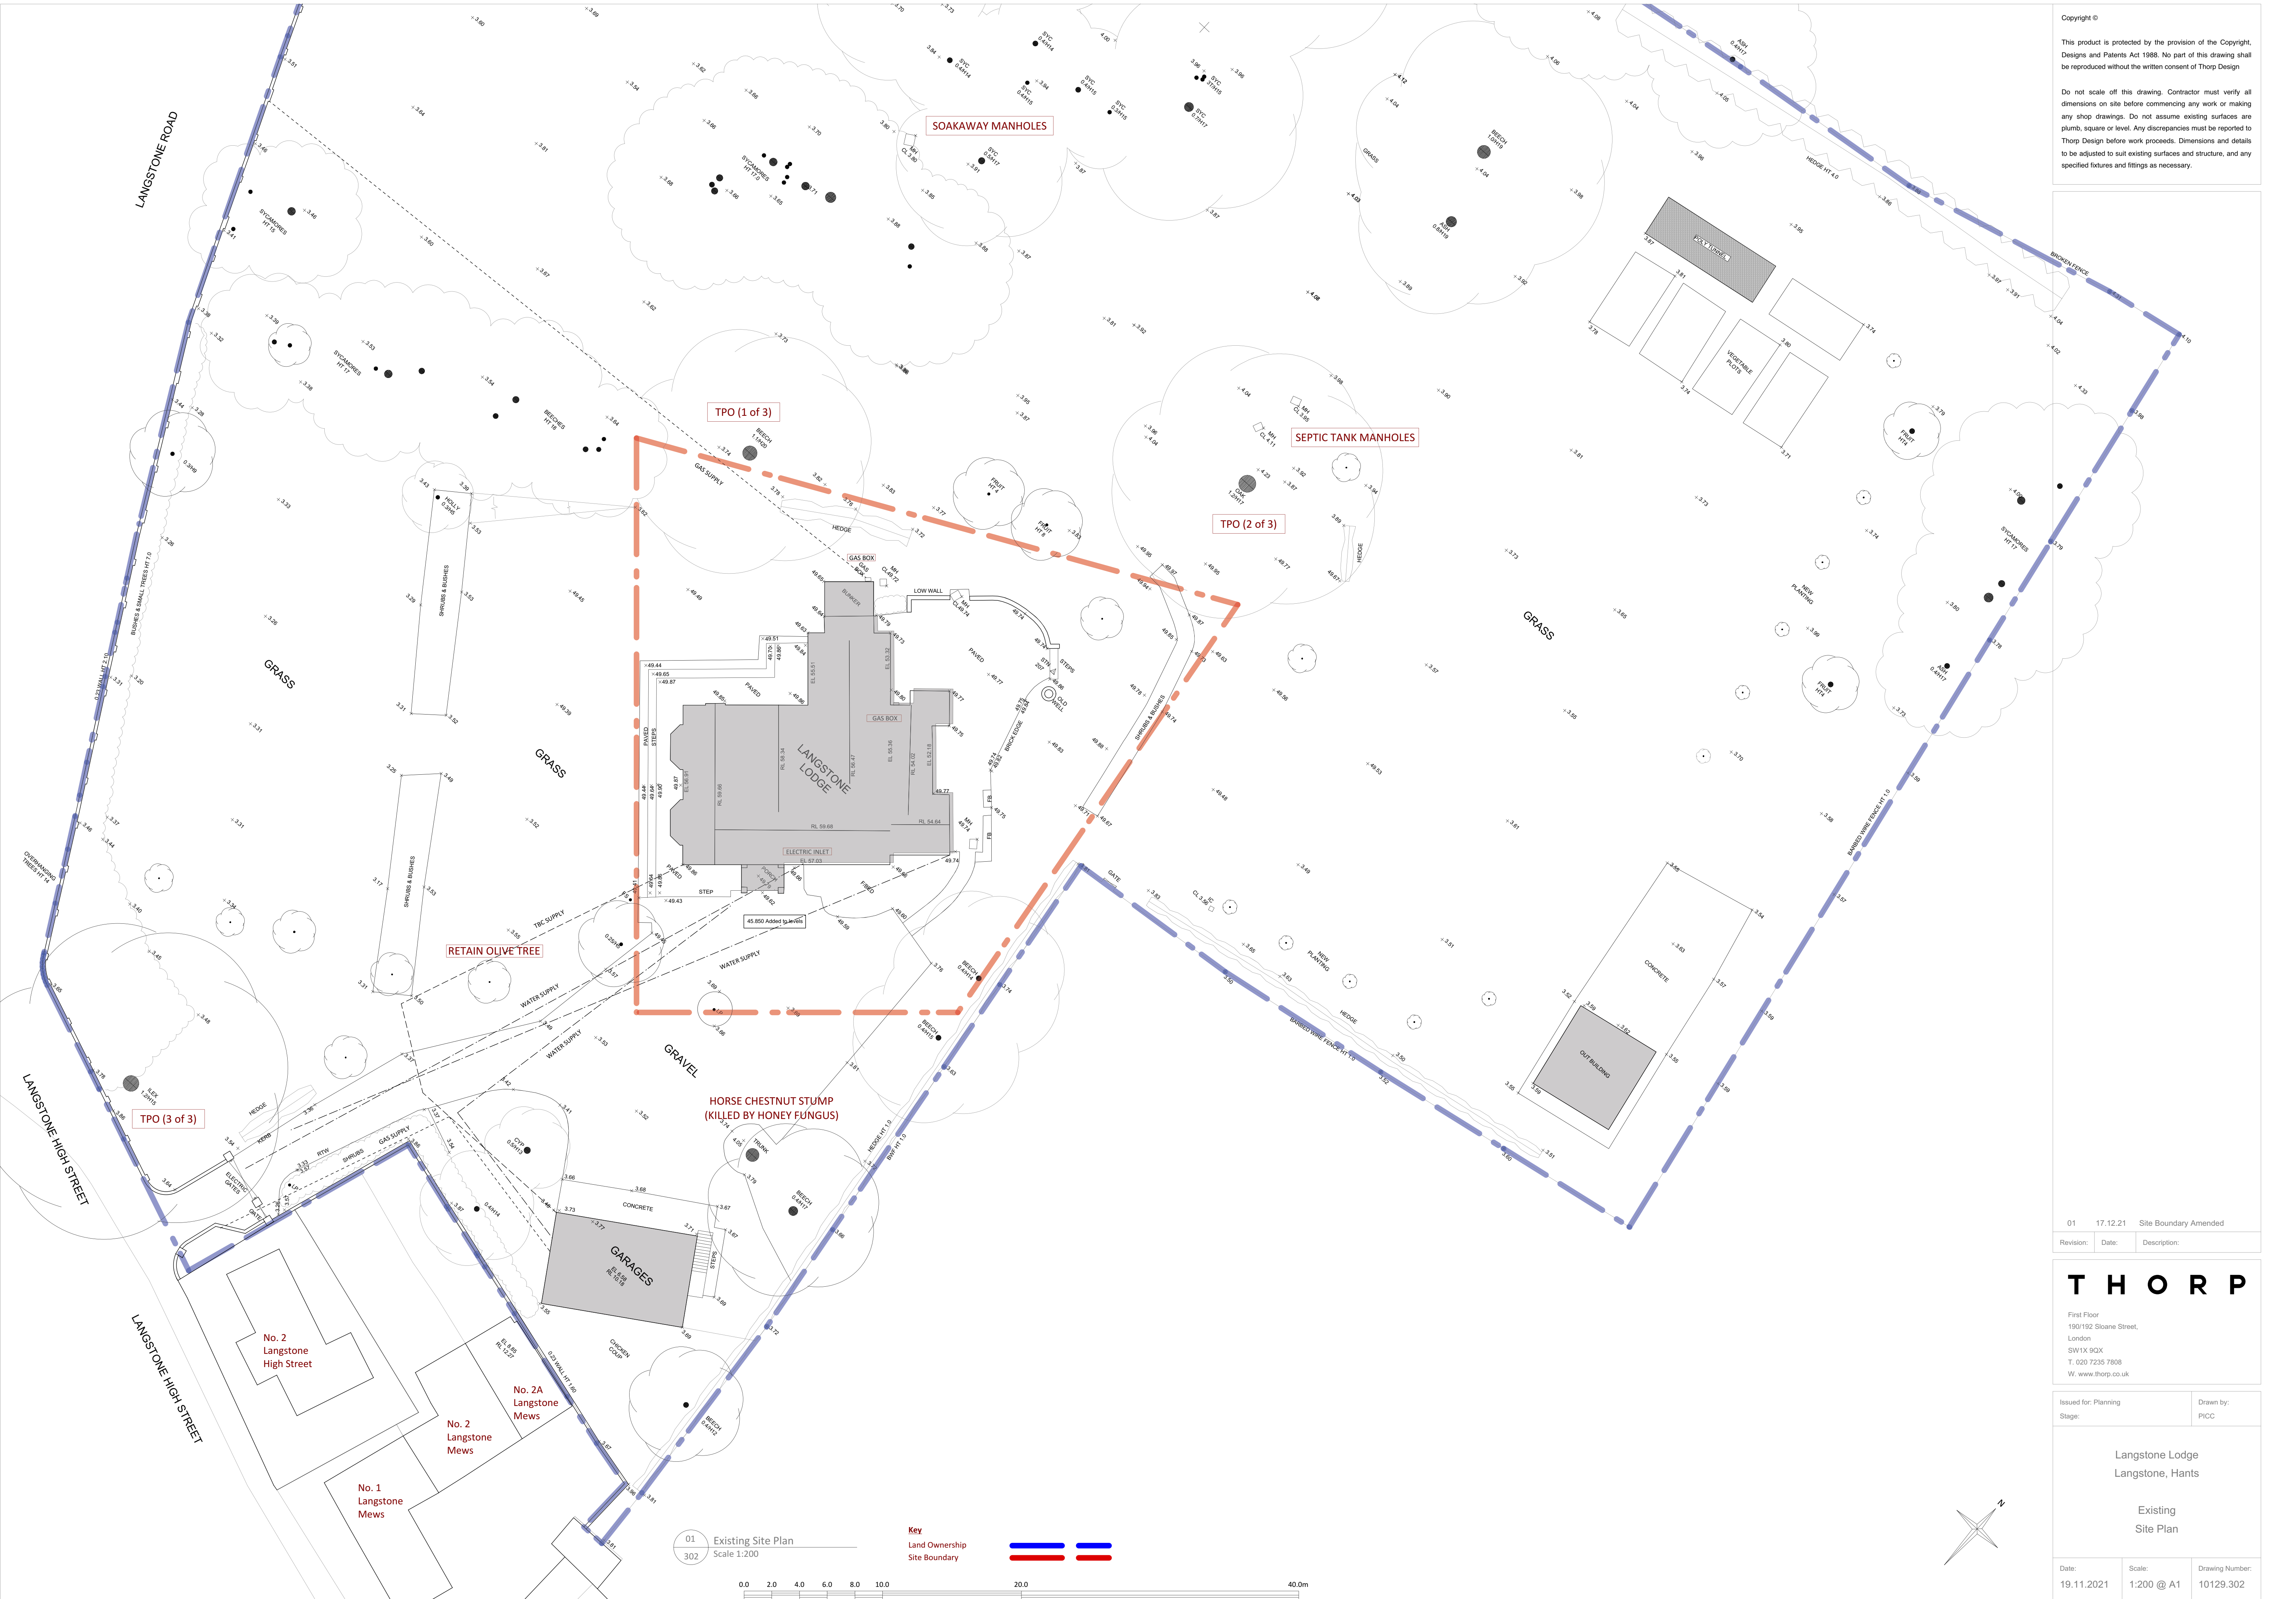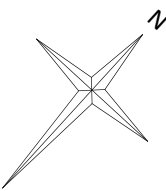

SOAKAWAY MANHOLES

TPO (1 of 3)

SEPTIC TANK MANHOLES

TPO (2 of 3)

RETAIN OLIVE TREE

HORSE CHESTNUT STUMP
(KILLED BY HONEY FUNGUS)

TPO (3 of 3)

Key
Land Ownership
Site Boundary



01 Existing Site Plan
302 Scale 1:200

0.0 2.0 4.0 6.0 8.0 10.0 20.0 40.0m