





Ordinance Survey, (c) Crown Copyright 2021.
All rights reserved. Licence number 100022432

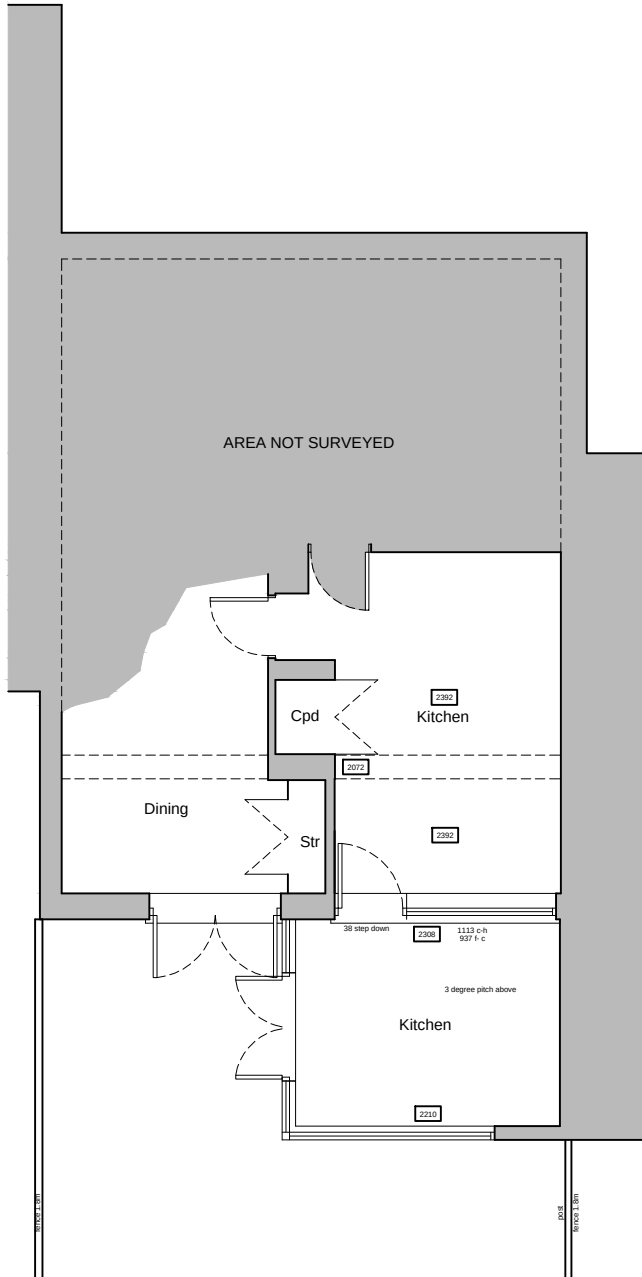


Location plan
scale 1:1250

 

Existing ground floor plan
& elevations scale 1:100

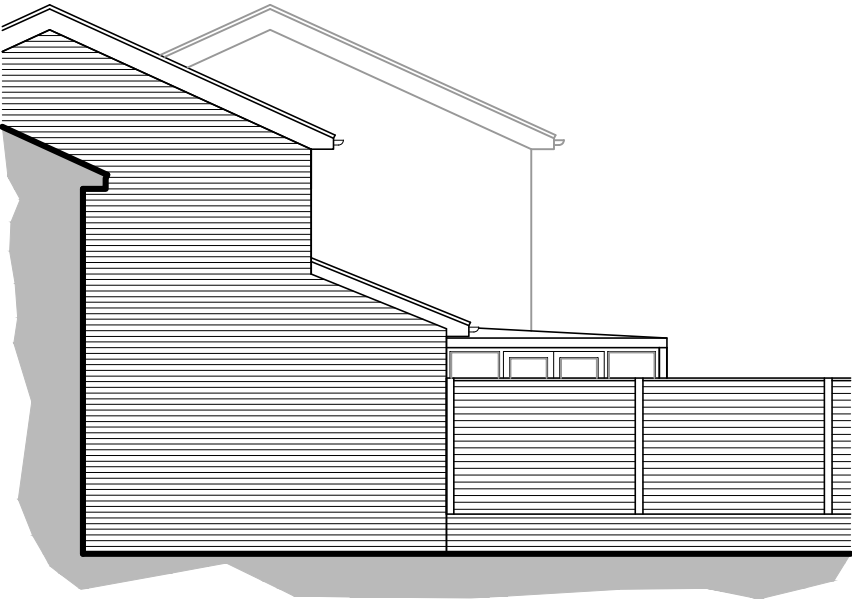 

Side (south) elevation

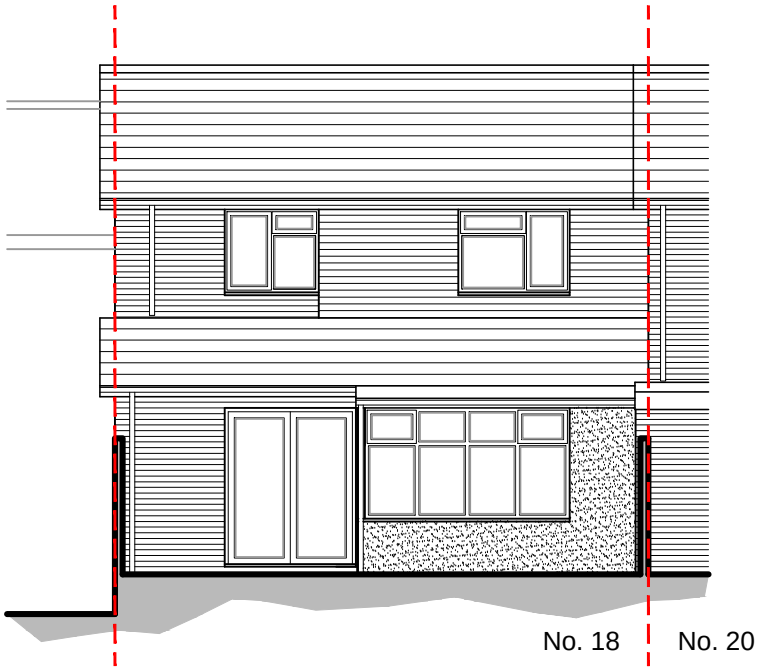

Rear (east) elevation

For MR & MRS LEVETT	Title EXISTING FLOOR PLANS, ELEVATIONS & LOCATION PLAN			Office Tel: 01243 933732
Project PROPOSED EXTENSION AT 18 DYMOKE STREET, EMSWORTH, PO10 7XL	Date JULY 2021	Drawn JB	Scale As shown @ A3	Checked -
	Job Number PL487.21	Drawing Number -01	Revision	Web: www.jb-architecturedesign.com



JB
architecture
JB ARCHITECTURE