


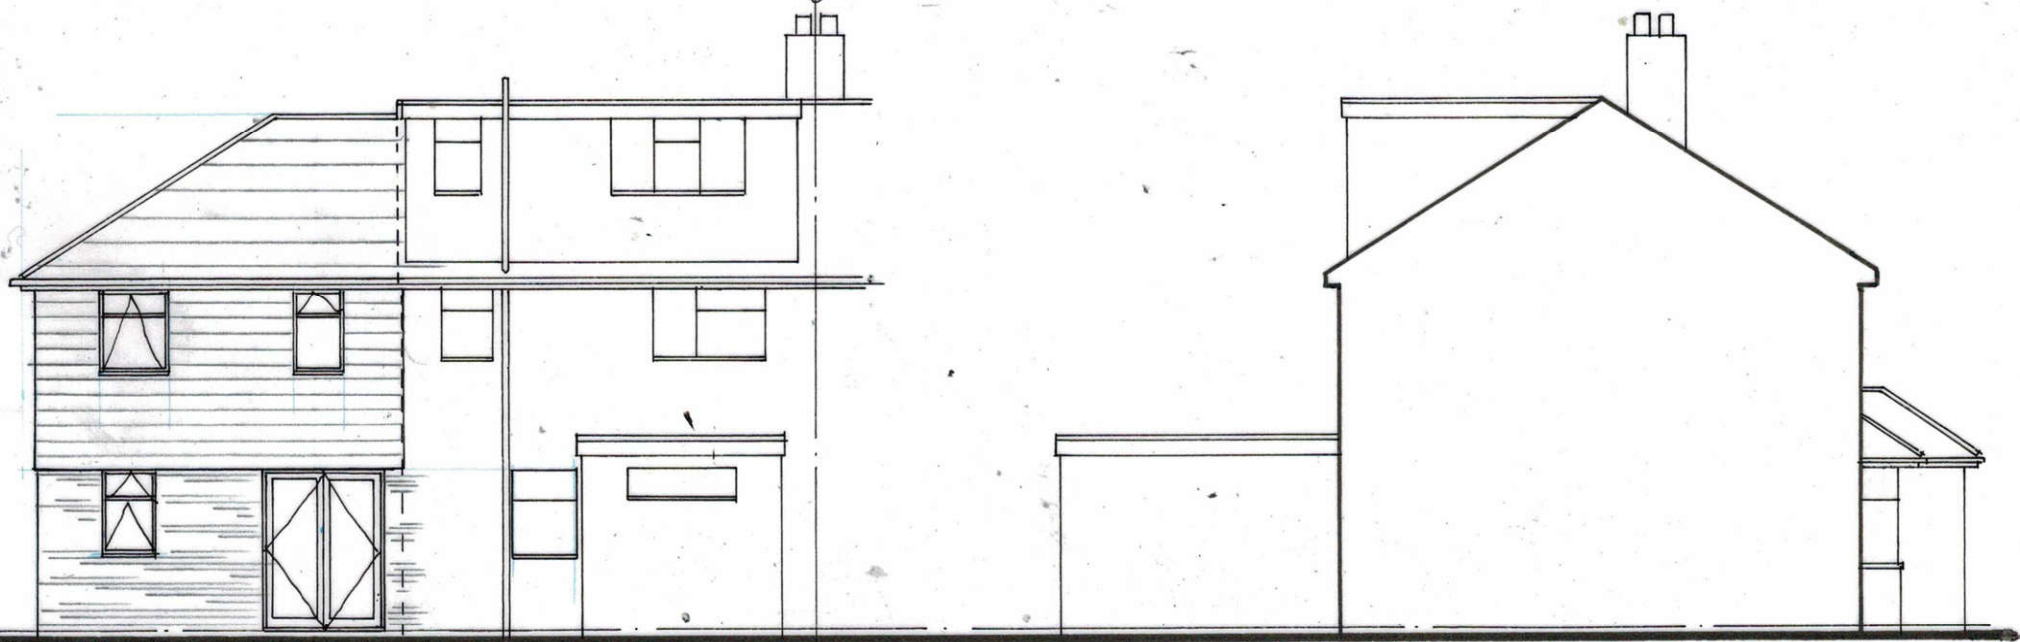



REAR

SIDE




FRONT

SIDE

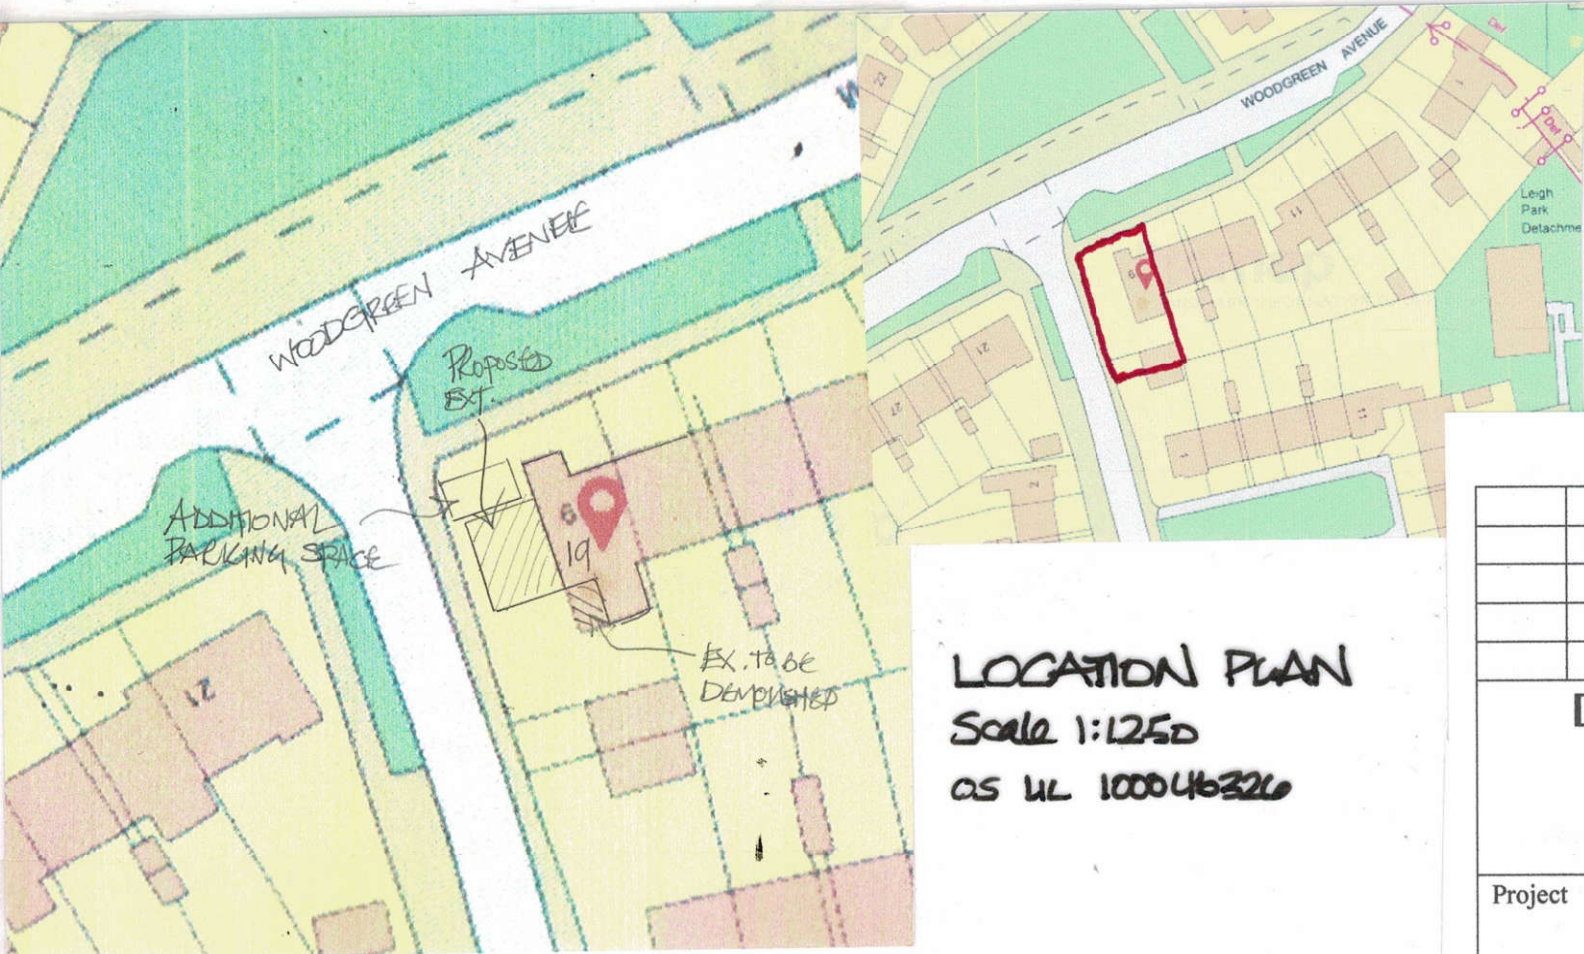 

LOCATION PLAN
Scale 1:1250
OS UL 100046326

SITE PLAN
Scale 1:500

 

DEREK TREAGUS ASSOCIATES ARCHITECTURAL SERVICES Tel: 07956 624094 Email: derek.treagus@gmail.com			
Project	SIDE EXTENSION TO ANNEXE AT 19 WOODGREEN AVENUE, HAVANT, HAMPSHIRE.		
Client	Mr & Mrs R Hore		
Subject	Planning Drawing Proposed Elevations & Location Plan		
Date:	Mar 2022	Scale:	1: 100, 1:1250 @ A3
Rev:		Drg. No.	22/226/04
- Copyright reserved. - All dimensions are to be site confirmed and should not be scaled unless for Planning purposes. - Verify all queries with the office.			