




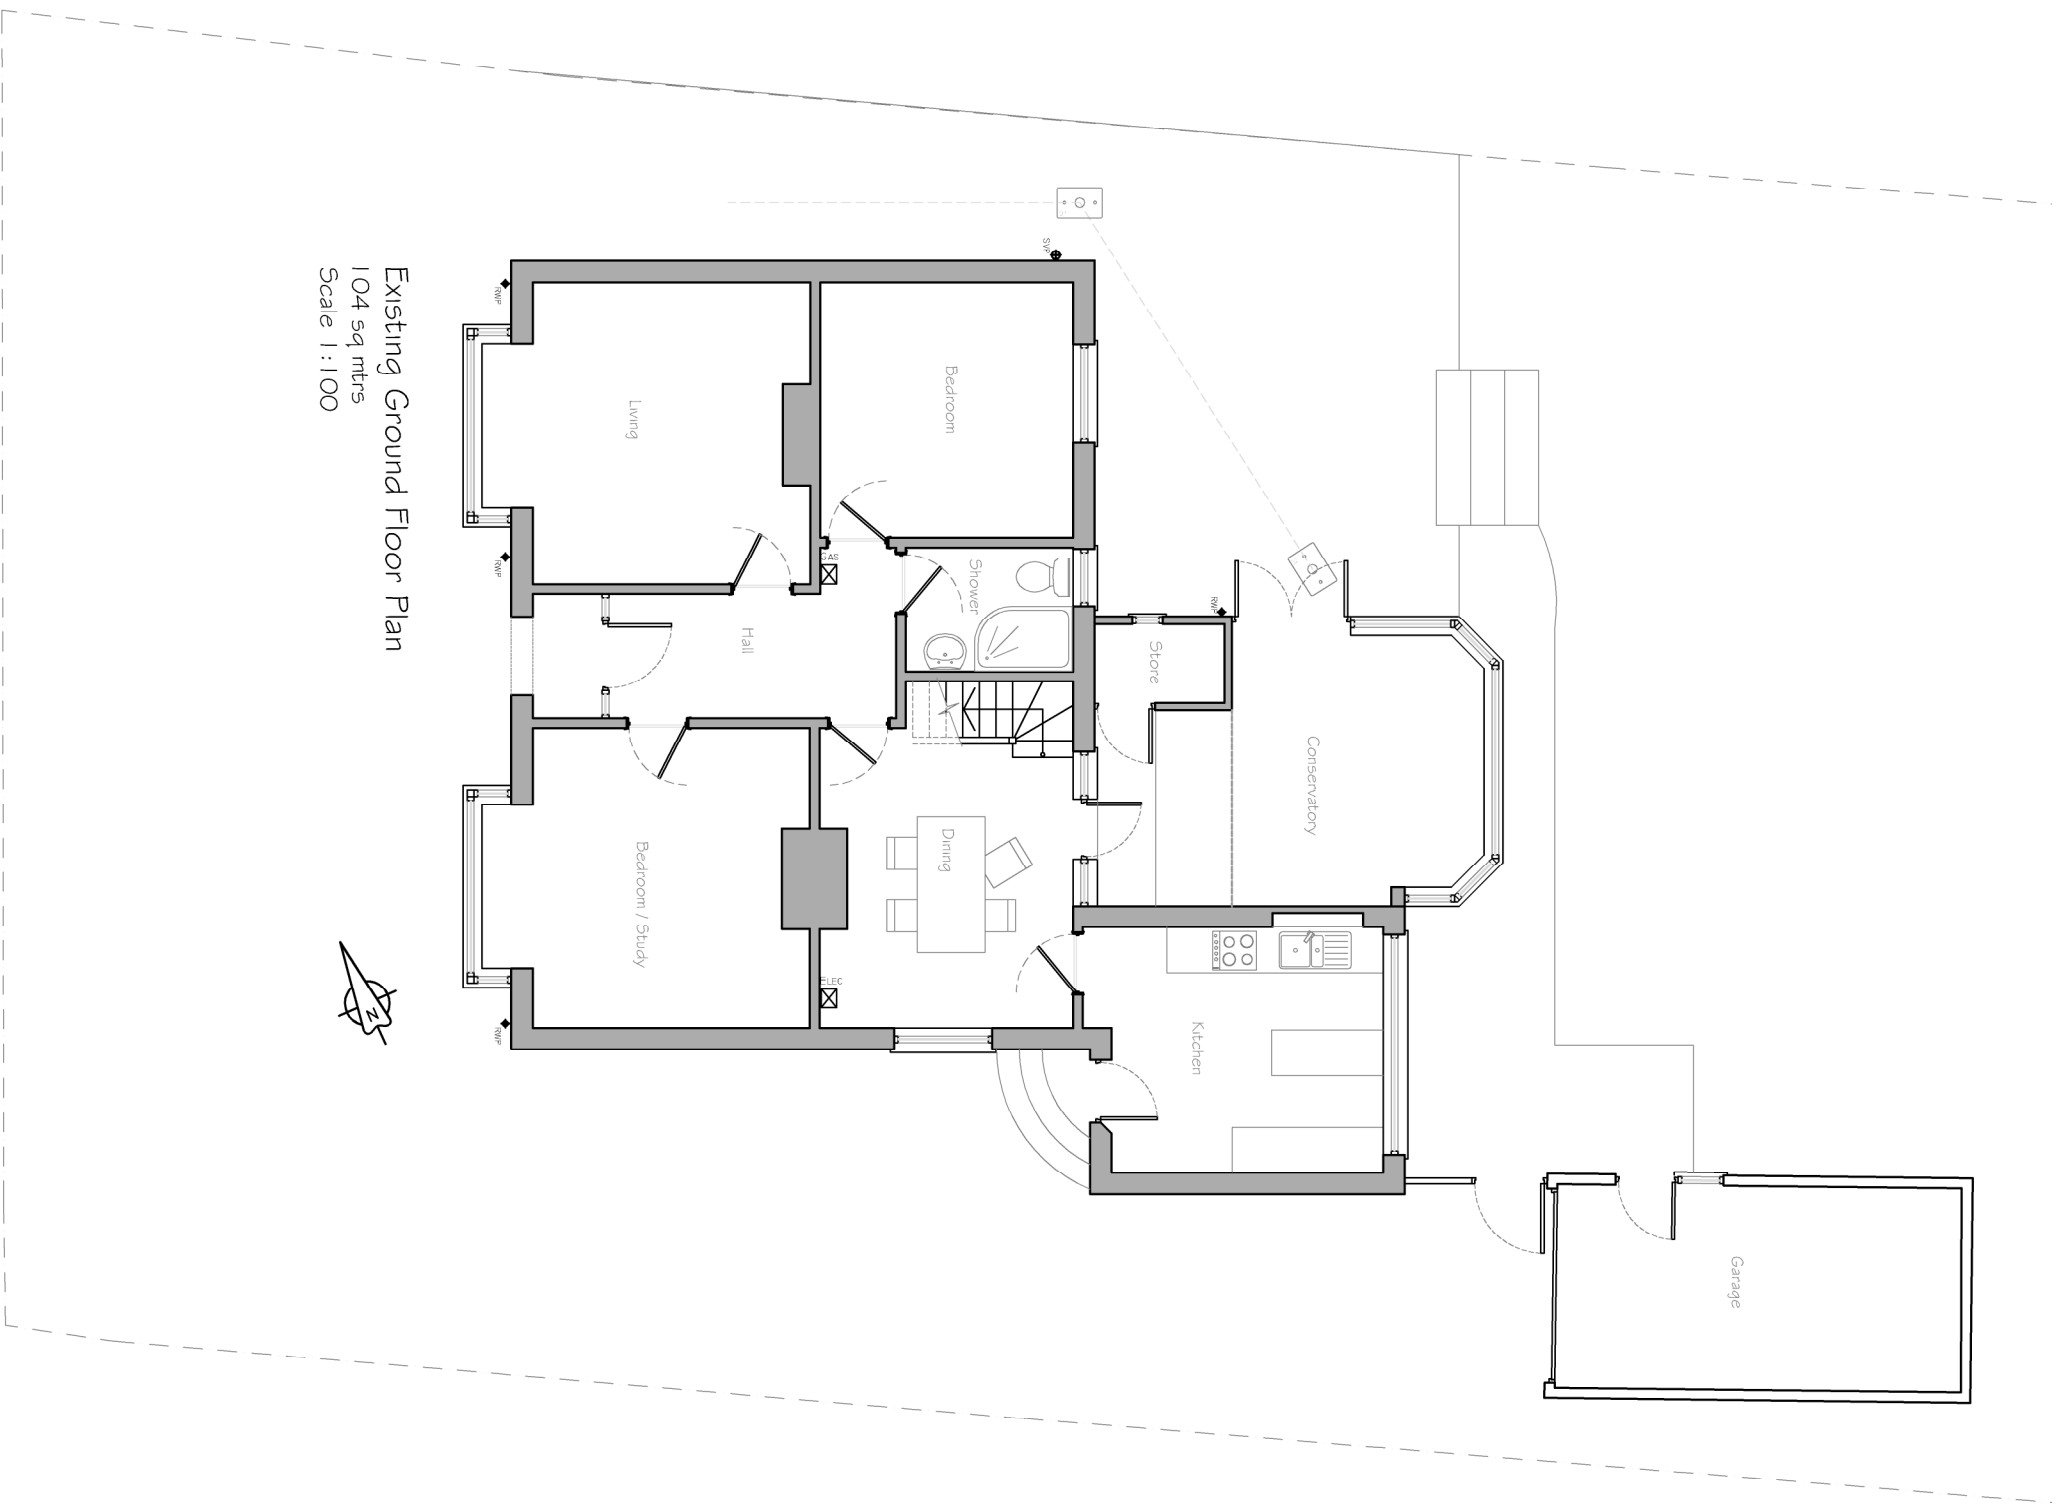


Existing Ground Floor Plan
104 sq m
Scale 1:100

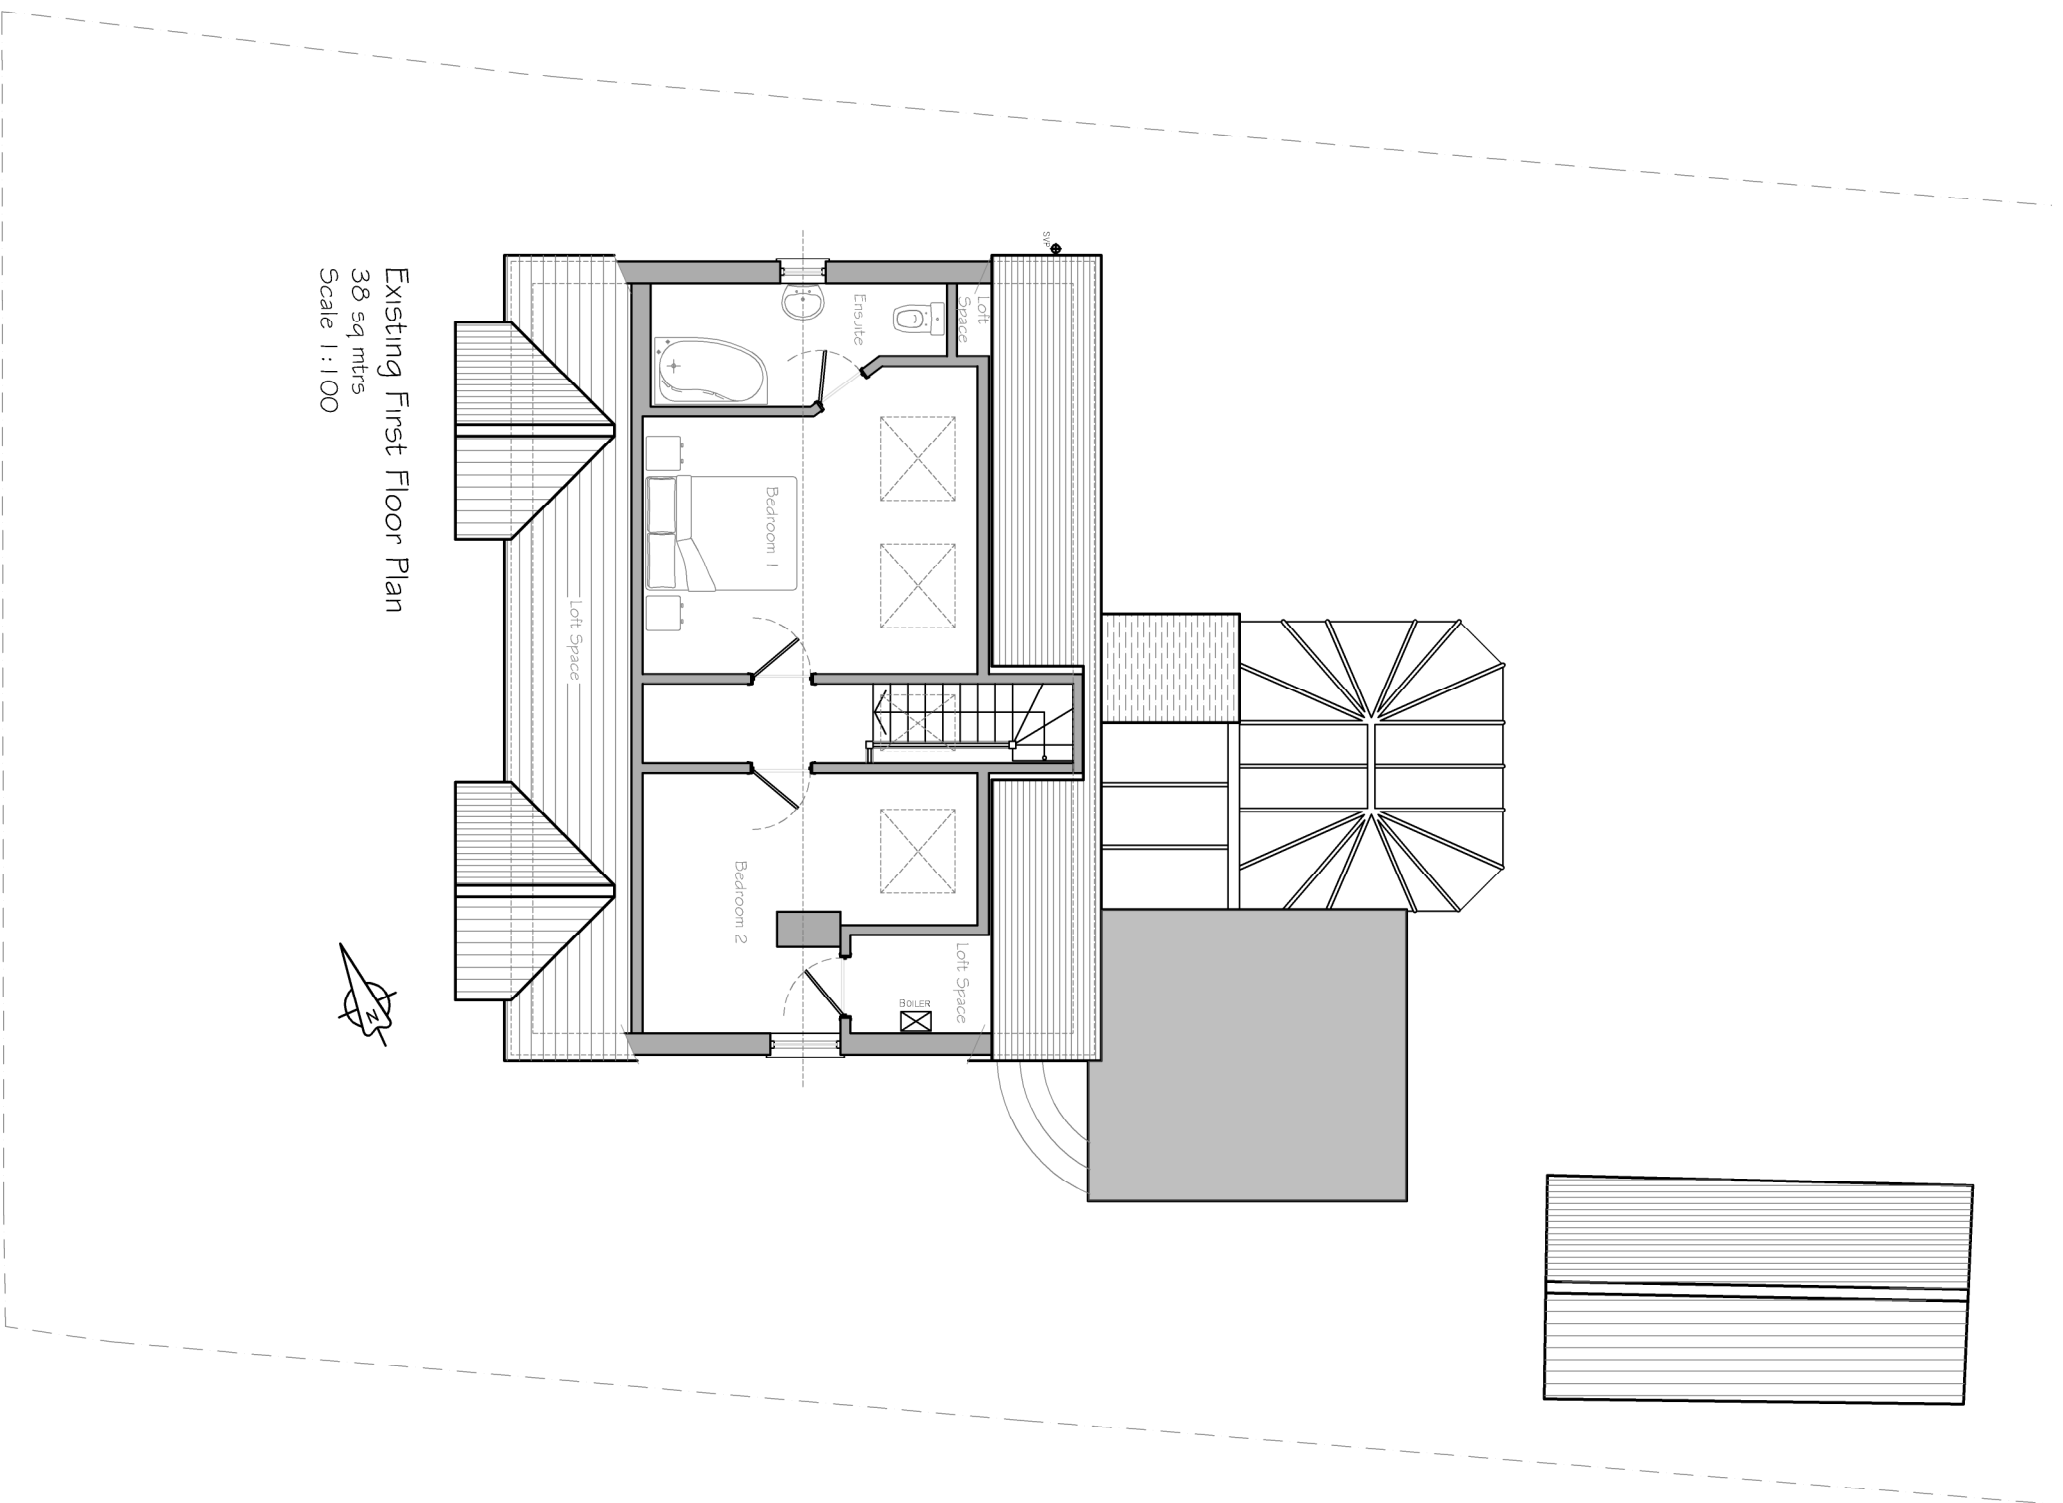


Existing First Floor Plan
38 sq m
Scale 1:100

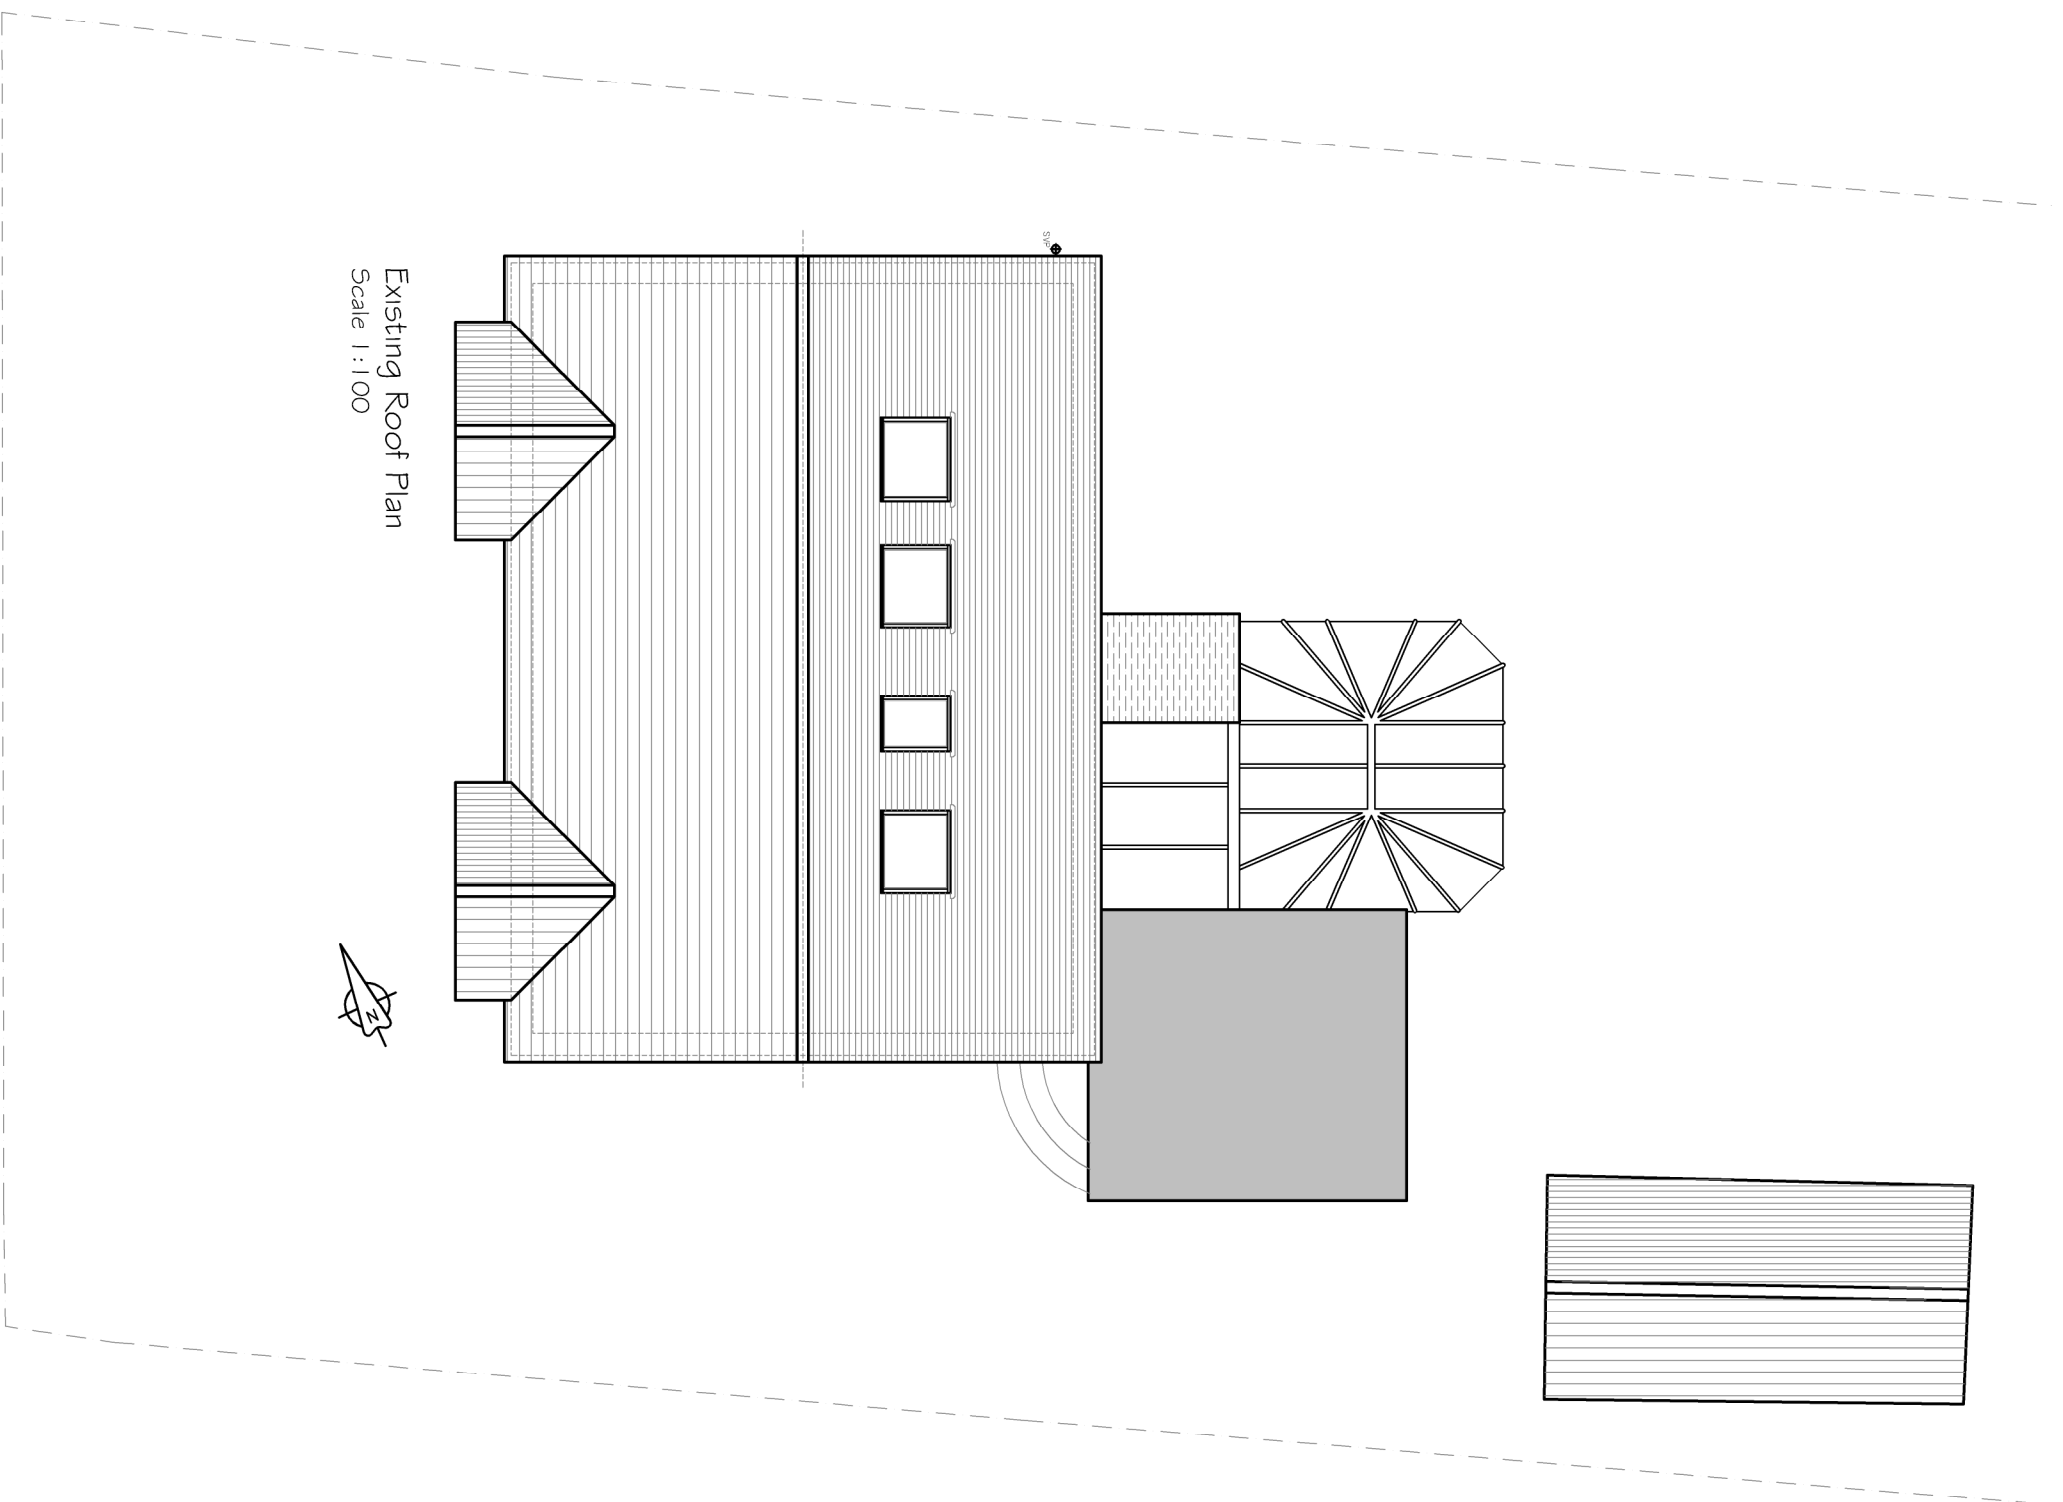


Existing Roof Plan
Scale 1:100

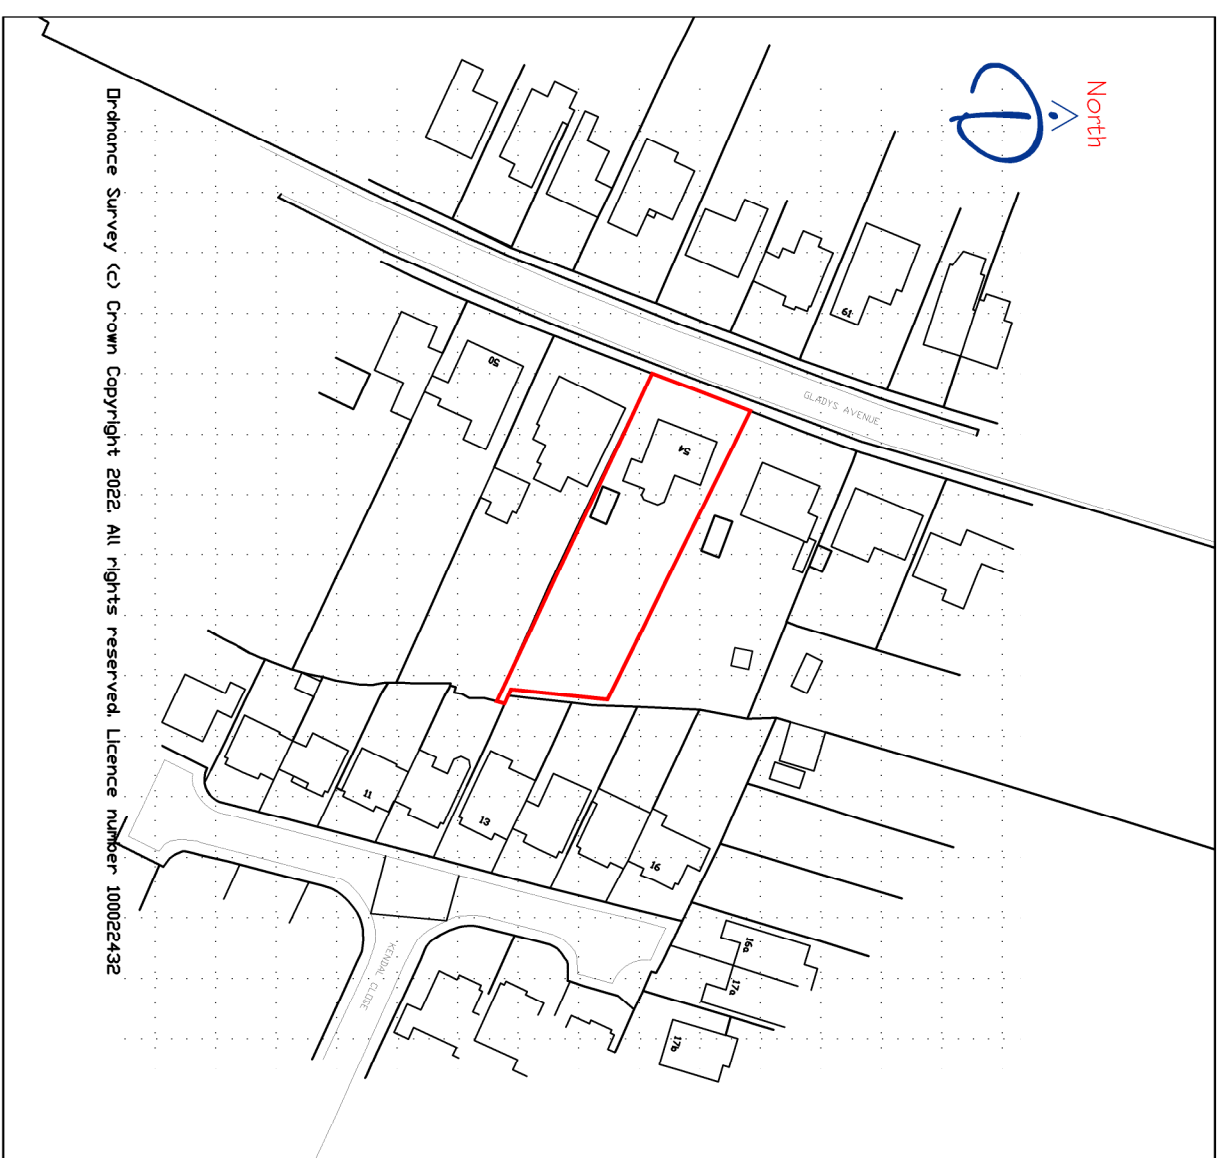


Existing Location Plan
Scale 1:1250

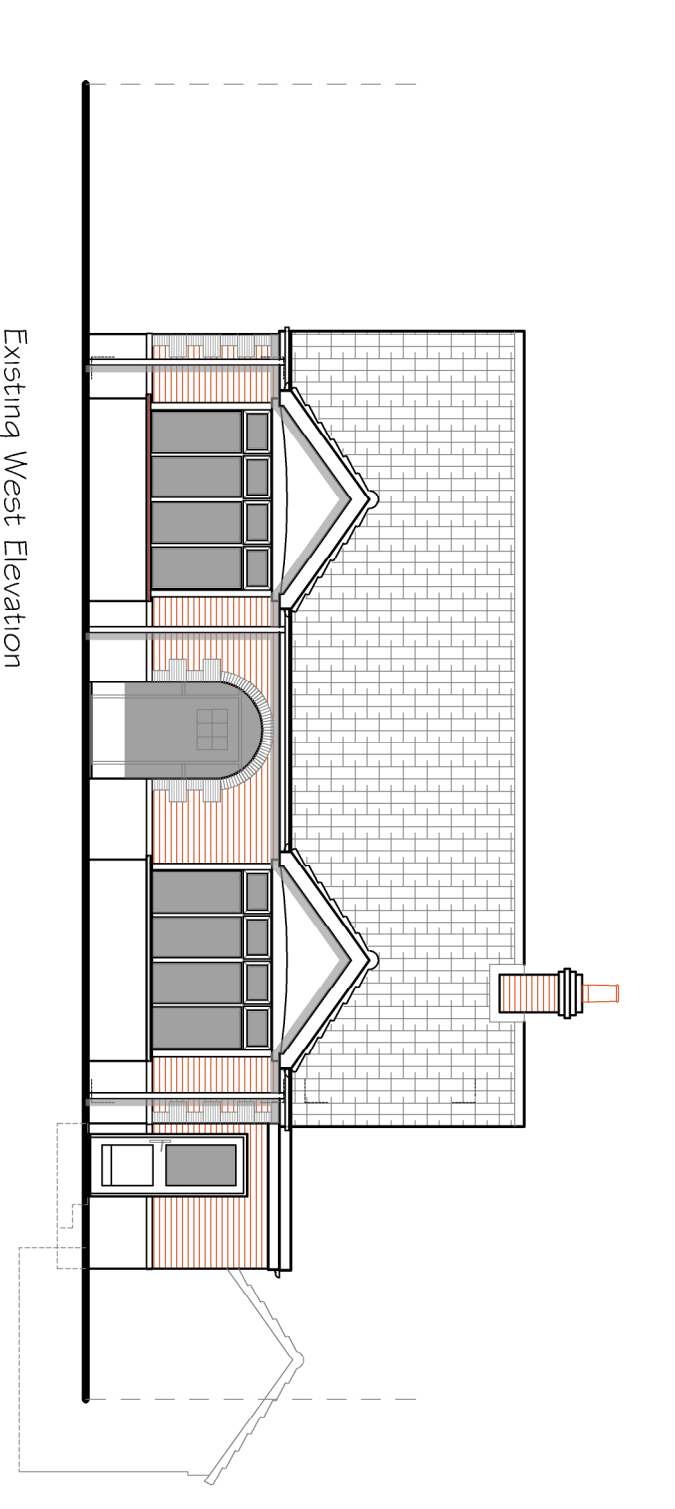


Existing West Elevation
Scale 1:100

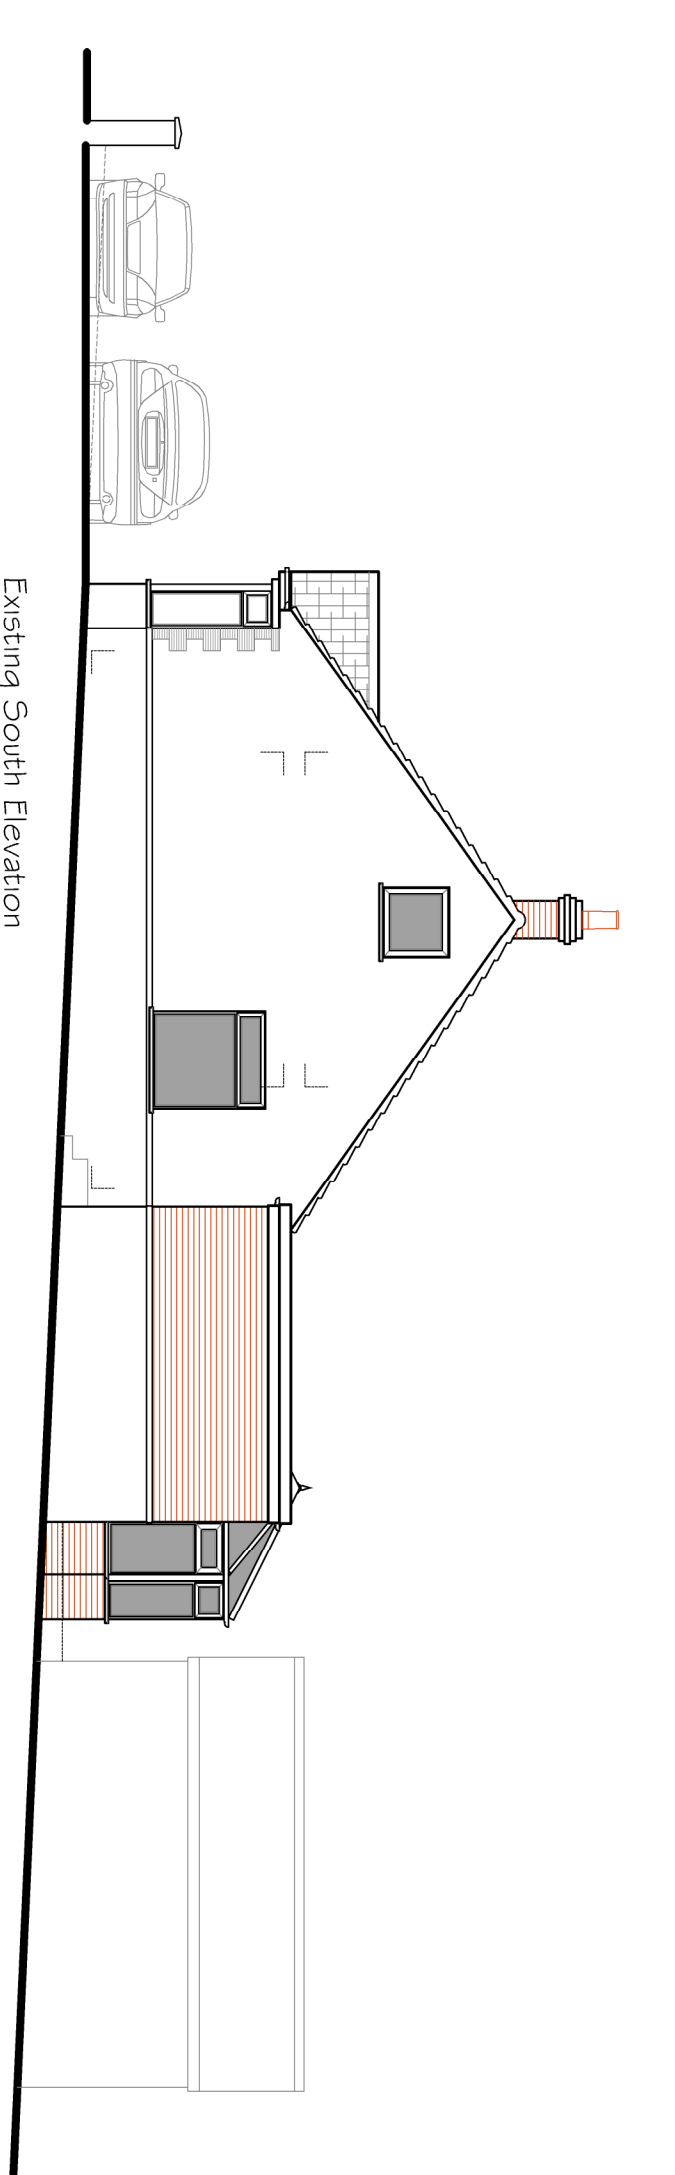

Existing South Elevation
Scale 1:100

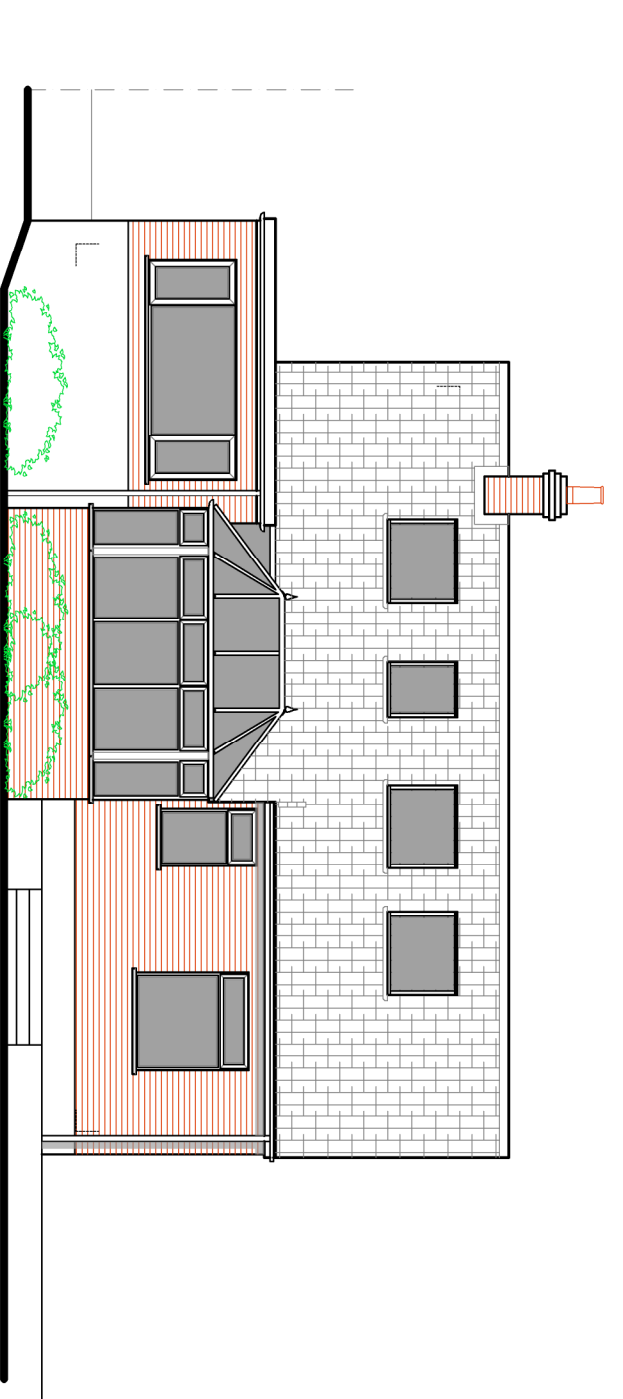

Existing East Elevation
Scale 1:100

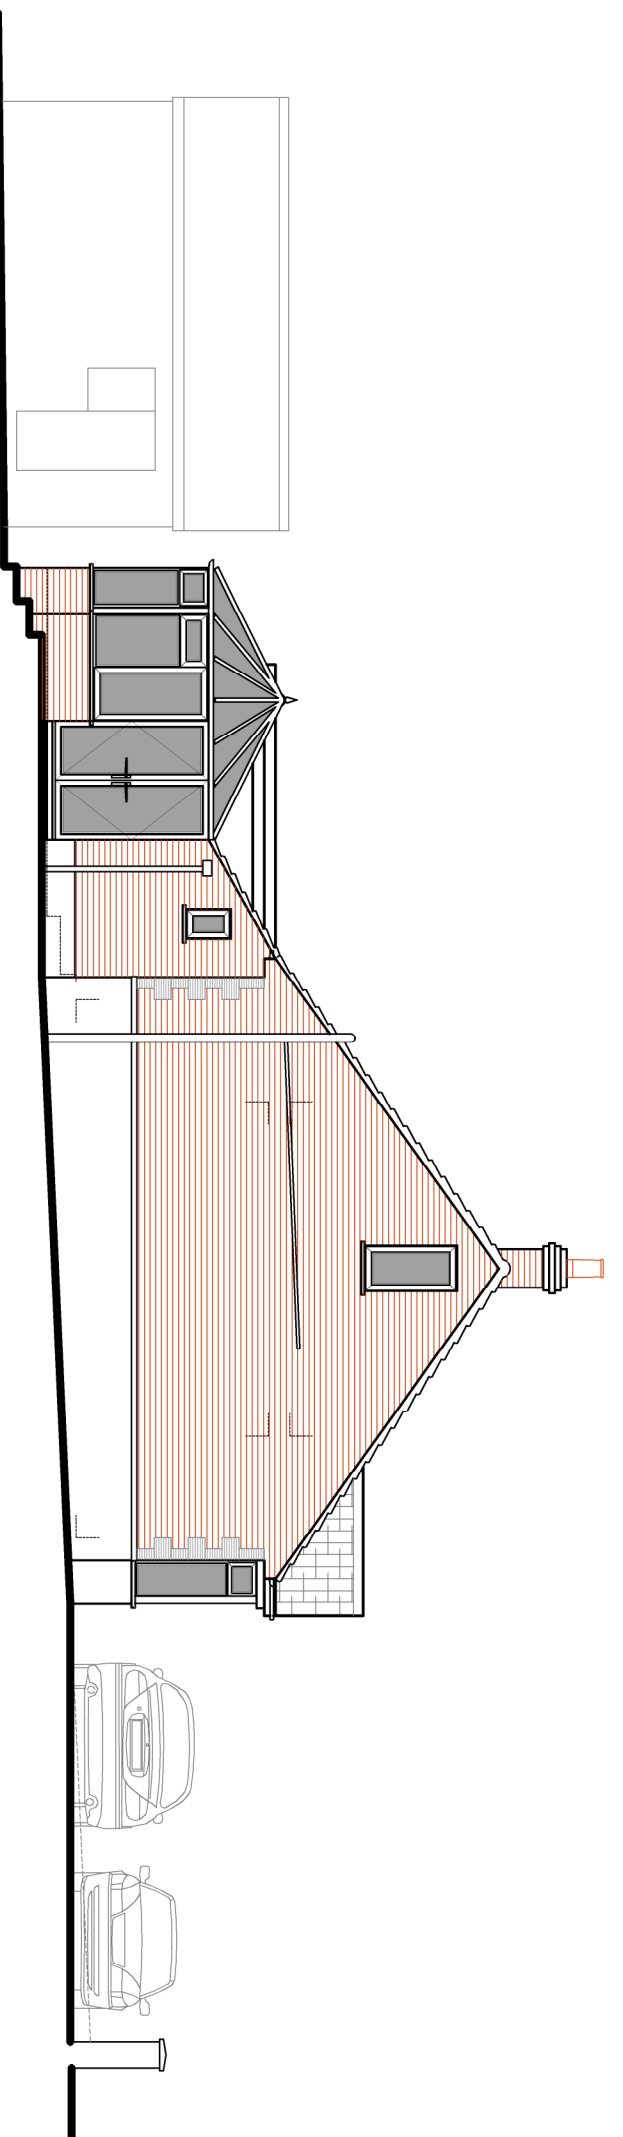

Existing North Elevation
Scale 1:100



Existing Block Plan
Scale 1:500



		CLIENT		PROJECT		TITLE	
		Mr & Mrs Payne		Alterations to 54 Gladys Avenue Cowplain Hampshire PO8 8HS		Existing Plans and Elevations	
		Drawn: Limited		Copyright Reserved		Scale: 1:100, 500, 1250@A1	
		Date: FEB2022		Drawn by: MD		Drawing No: 20.315.100	
Rev. Description		Date		Drawn by: MD		Drawing No: 20.315.100	
REVISIONS							
-							
-							
