



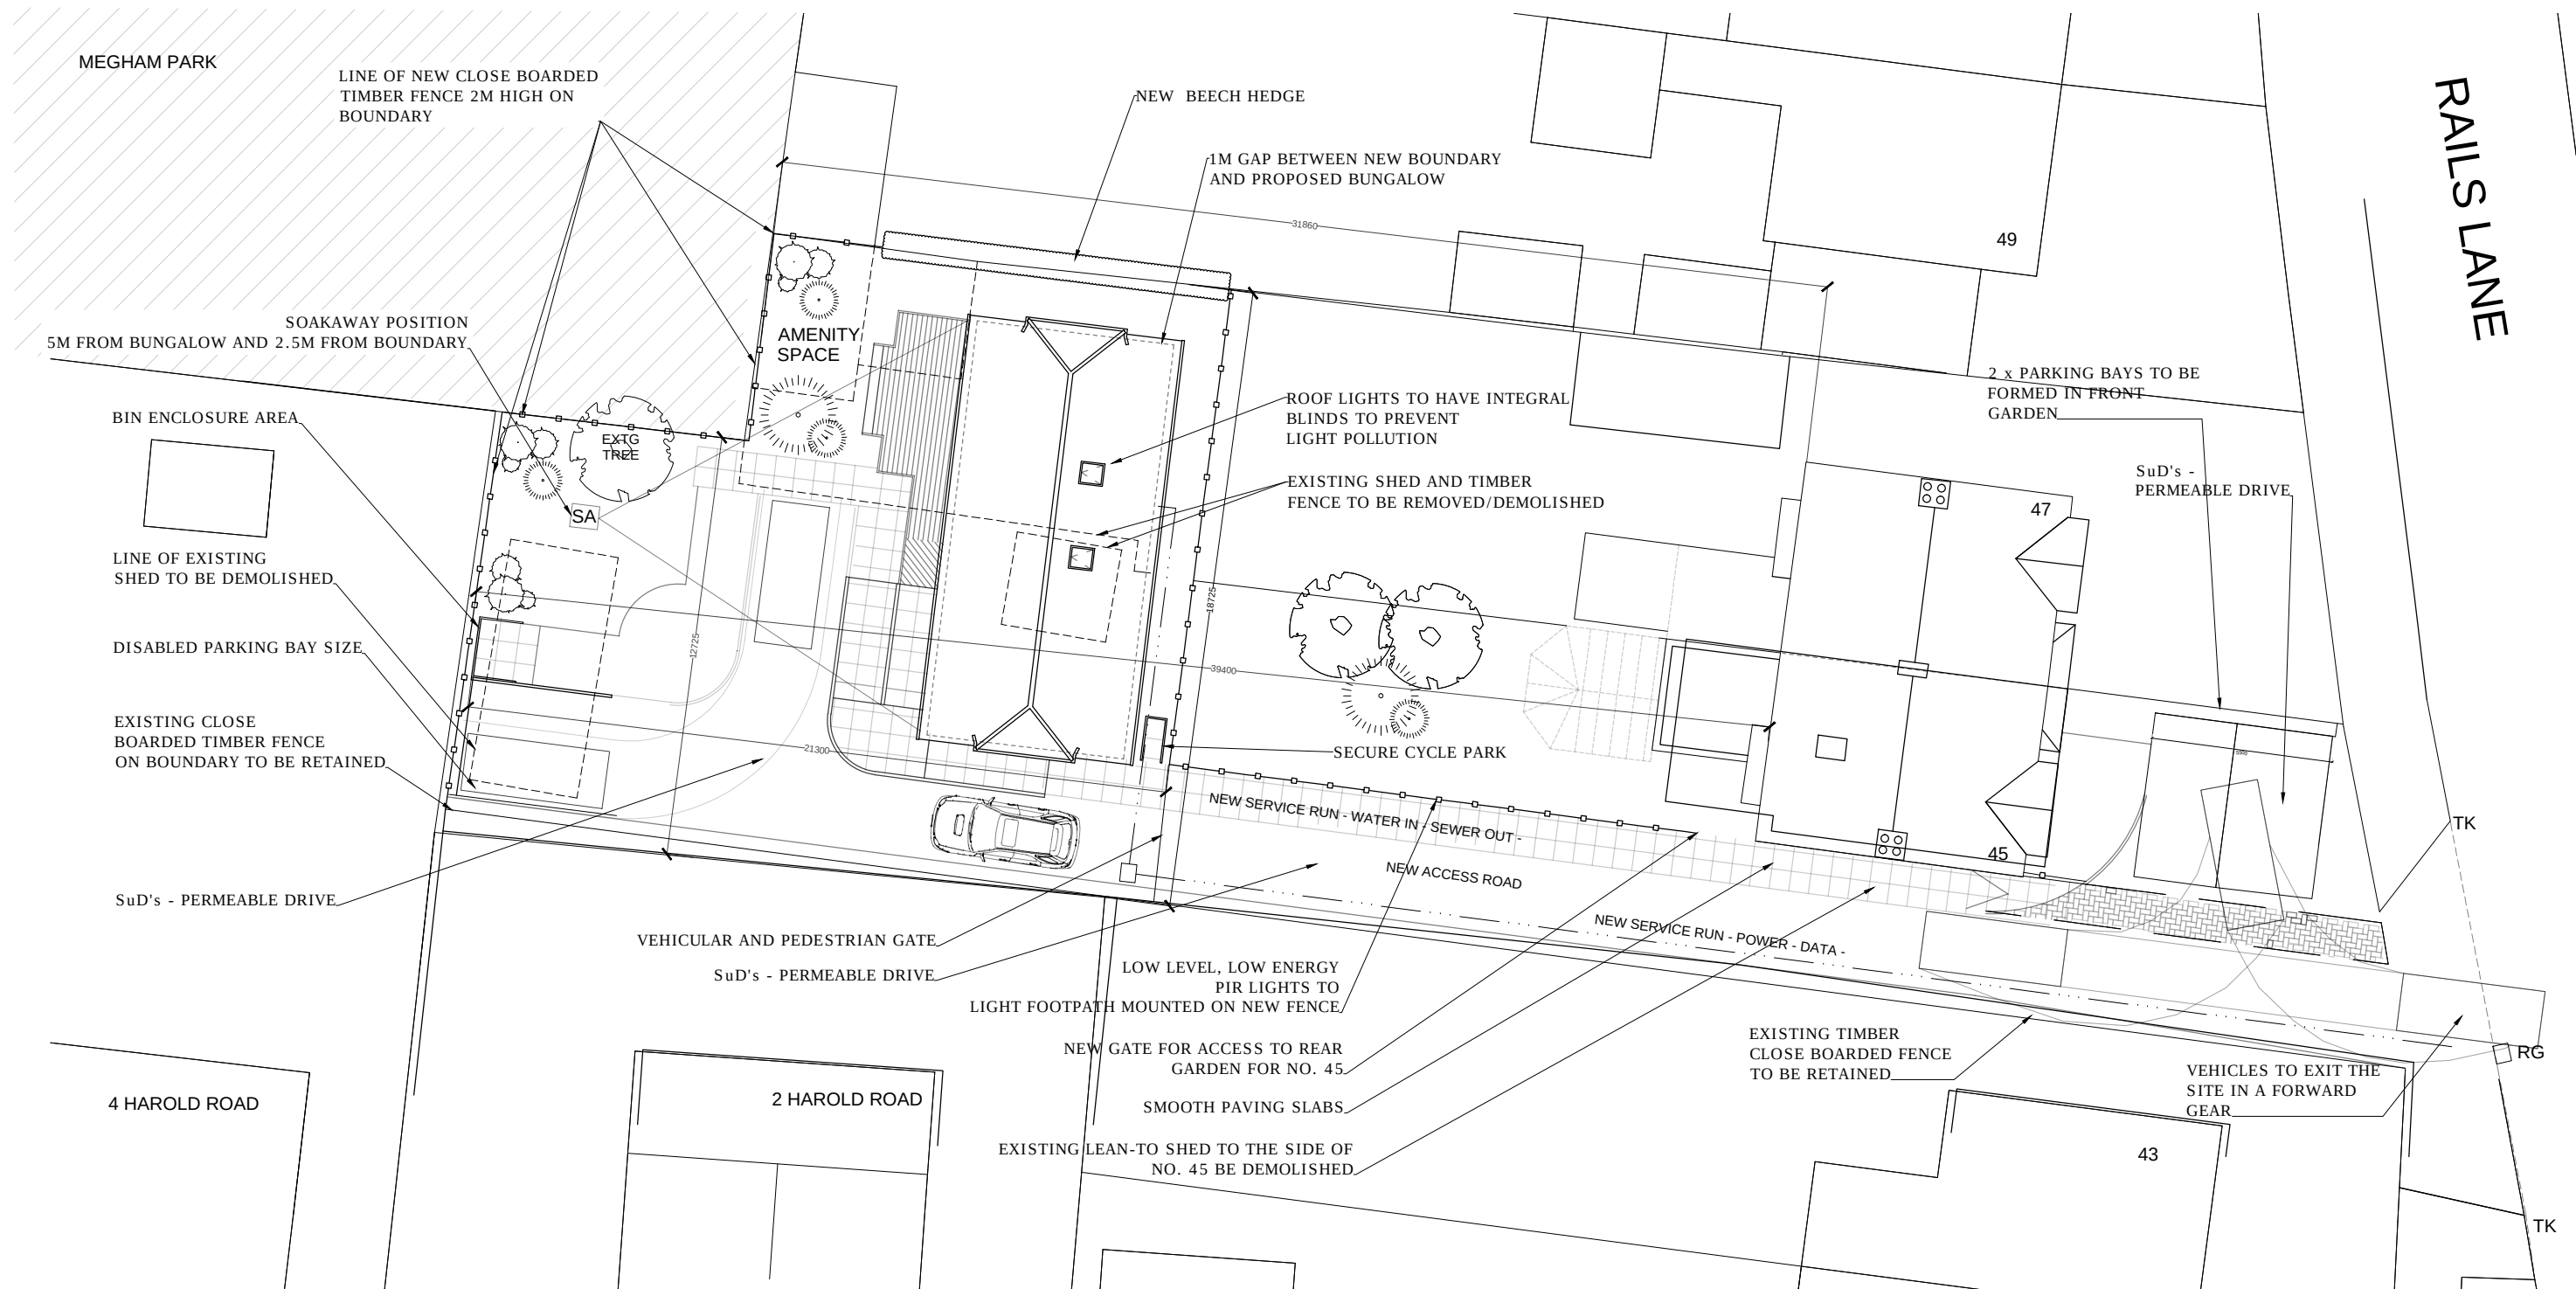

Scale 1:200

 

KEY

TK	TRANSITION KERB
RG	ROAD GULLY
SA	SOAKAWAY

[illegible]

Hazel Butler Architects Hazel Butler DIPARCH ARB 24 Nightingale Close Rowlands Castle T:023 92413680				PROJECT		CLIENT			
				45 RAILS LAND, HAYLING ISLAND Erection of 1 no. 2 bedroom bungalow to the rear with access onto Rails Lane		MR B SYMMONDS			
				SHEET		Date	Project number	Scale (@ A3)	
CODE	STATUS	SUITABILITY DESCRIPTION	PURPOSE OF ISSUE	PROPOSED SITE PLAN		14-01-2021	09-20	1 : 200	REV
			PLANNING APPLICATION			Drawn by HB	DRAWING NUMBER		A
						Checked by	08-20-DR-A-101		