




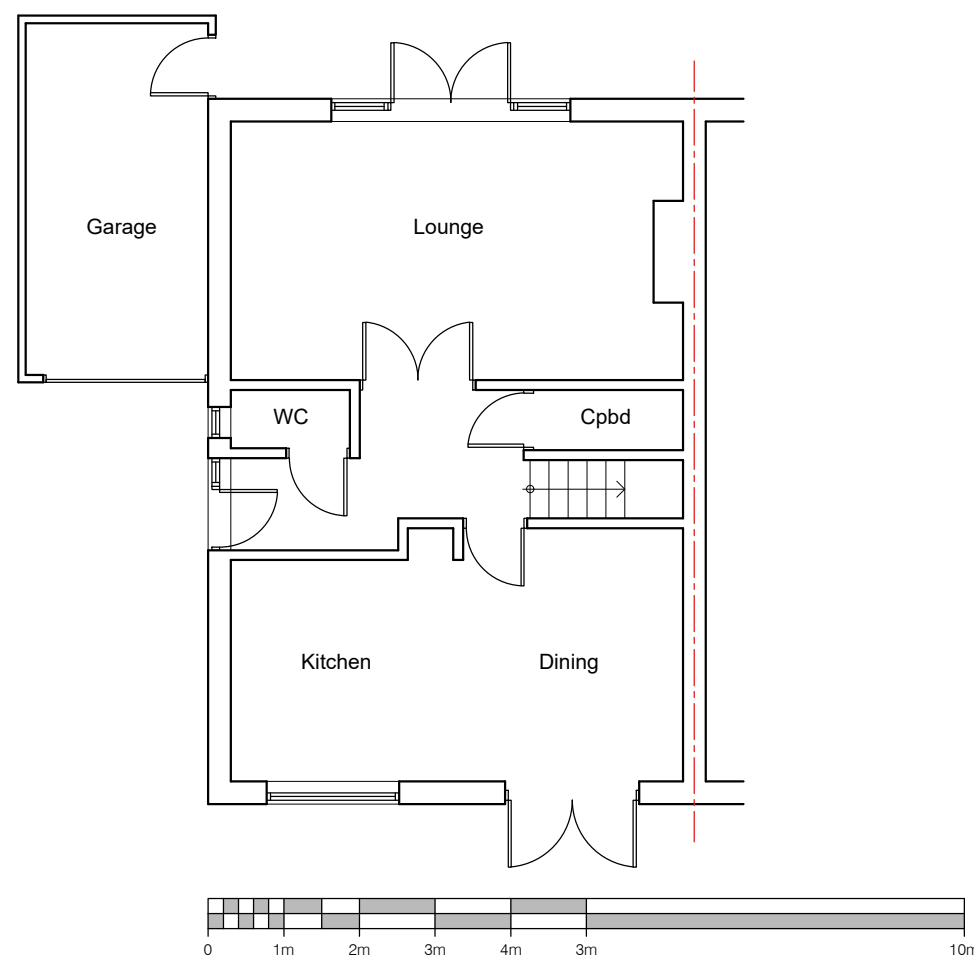

EXISTING
Ground Floor Plan

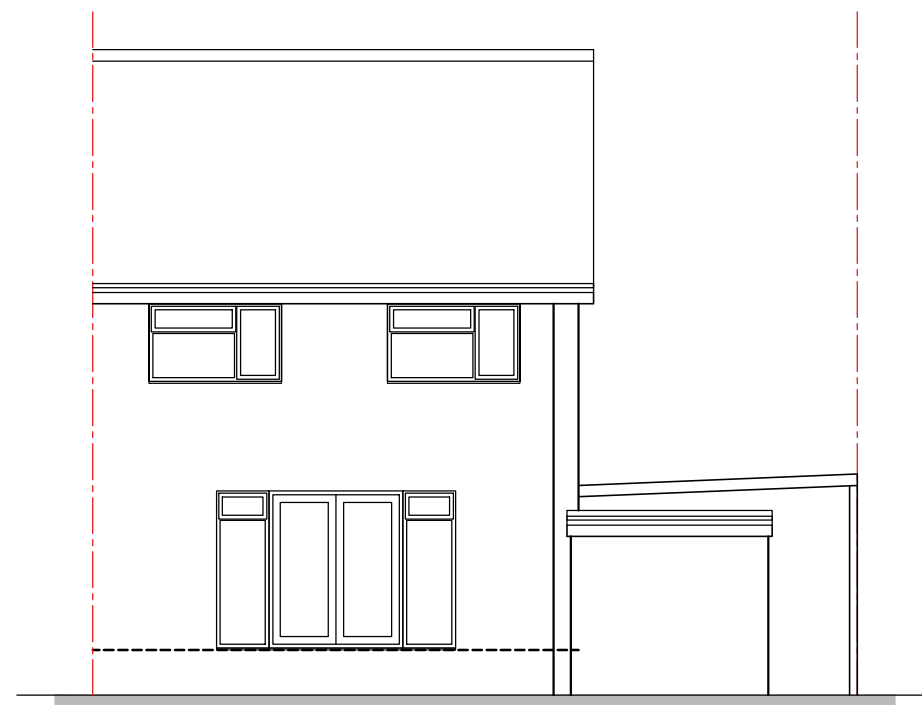


EXISTING
North Elevation

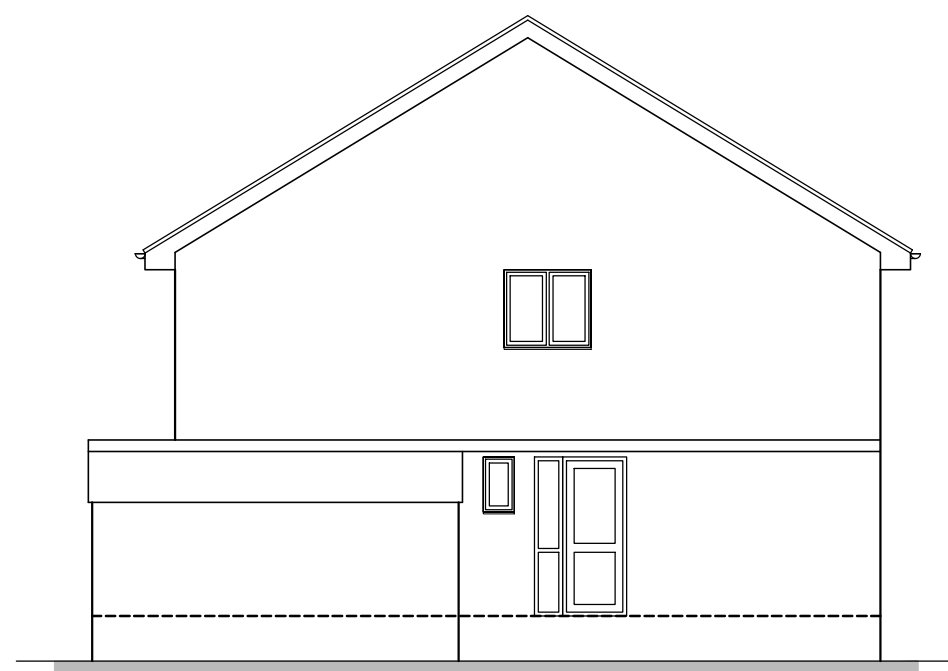


EXISTING
West Elevation




EXISTING
South Elevation

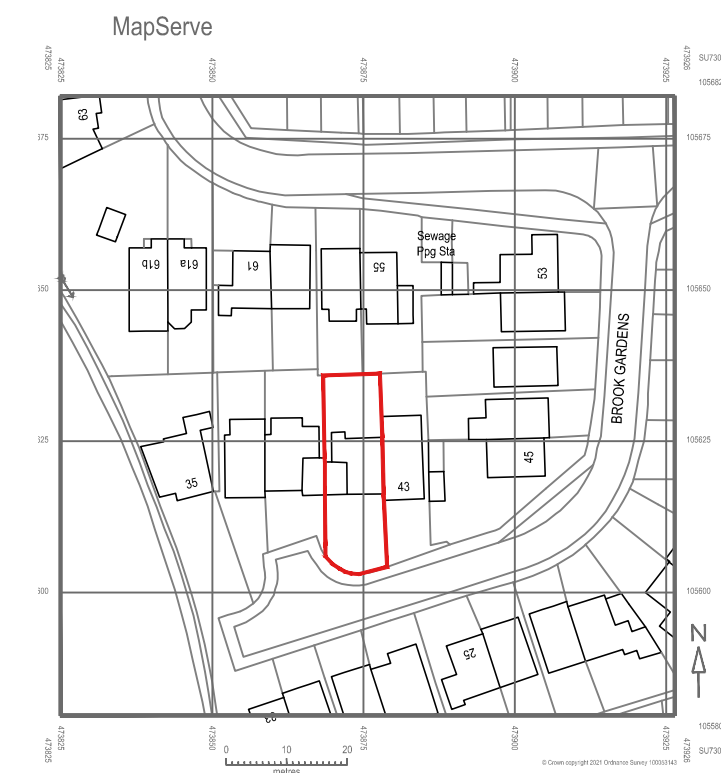


Site Location Plan - 1:1250

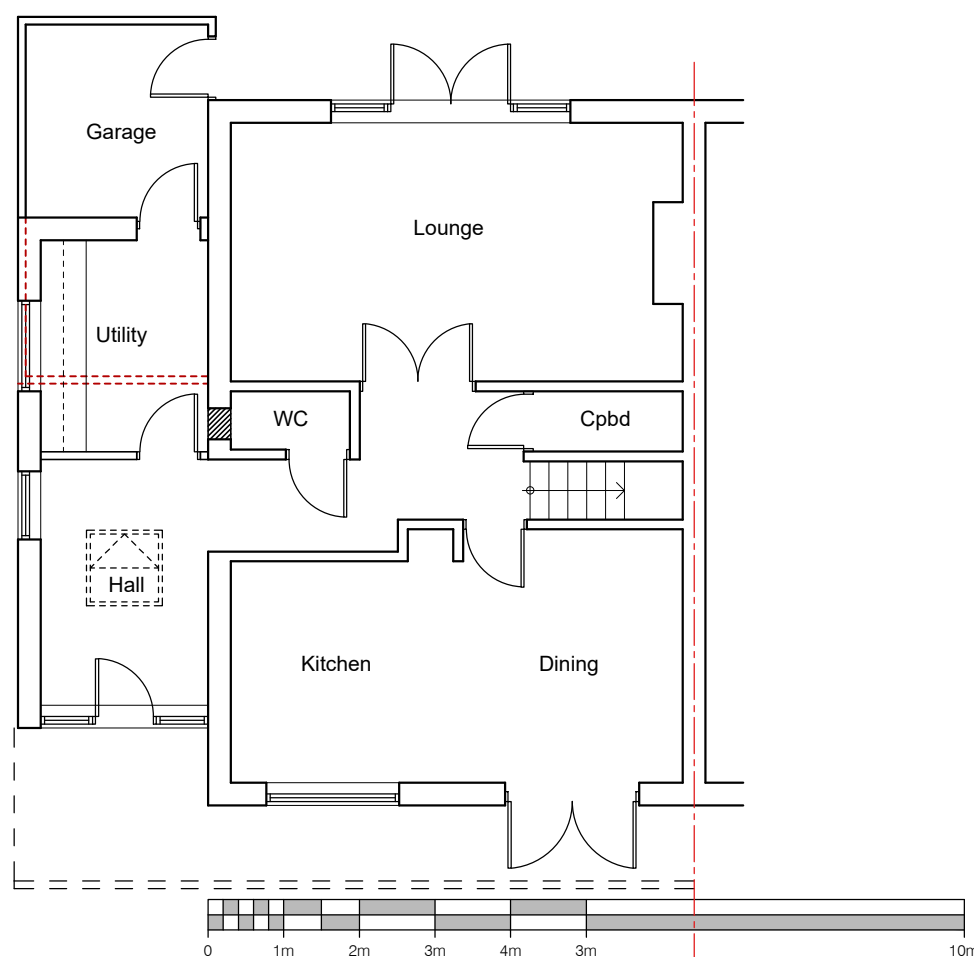

PROPOSED
Ground Floor Plan

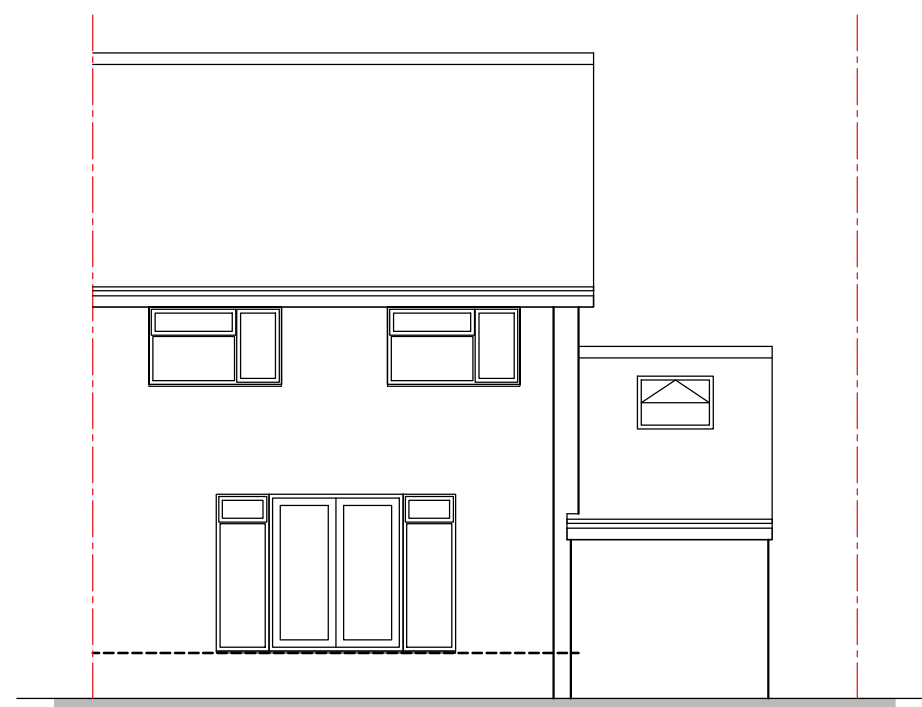


PROPOSED
North Elevation

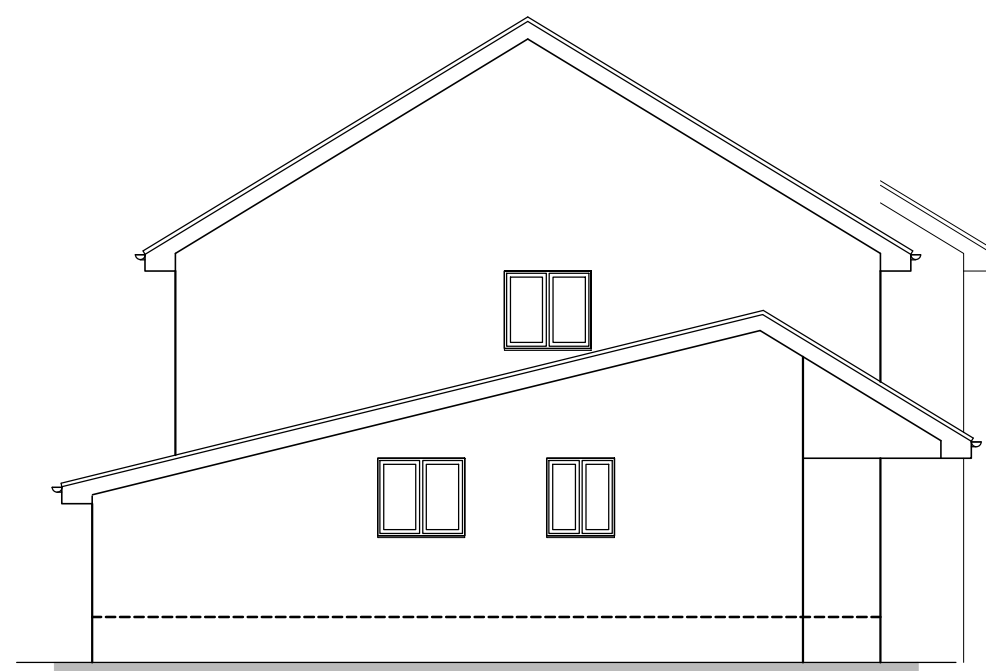

PROPOSED
West Elevation



PROPOSED
South Elevation

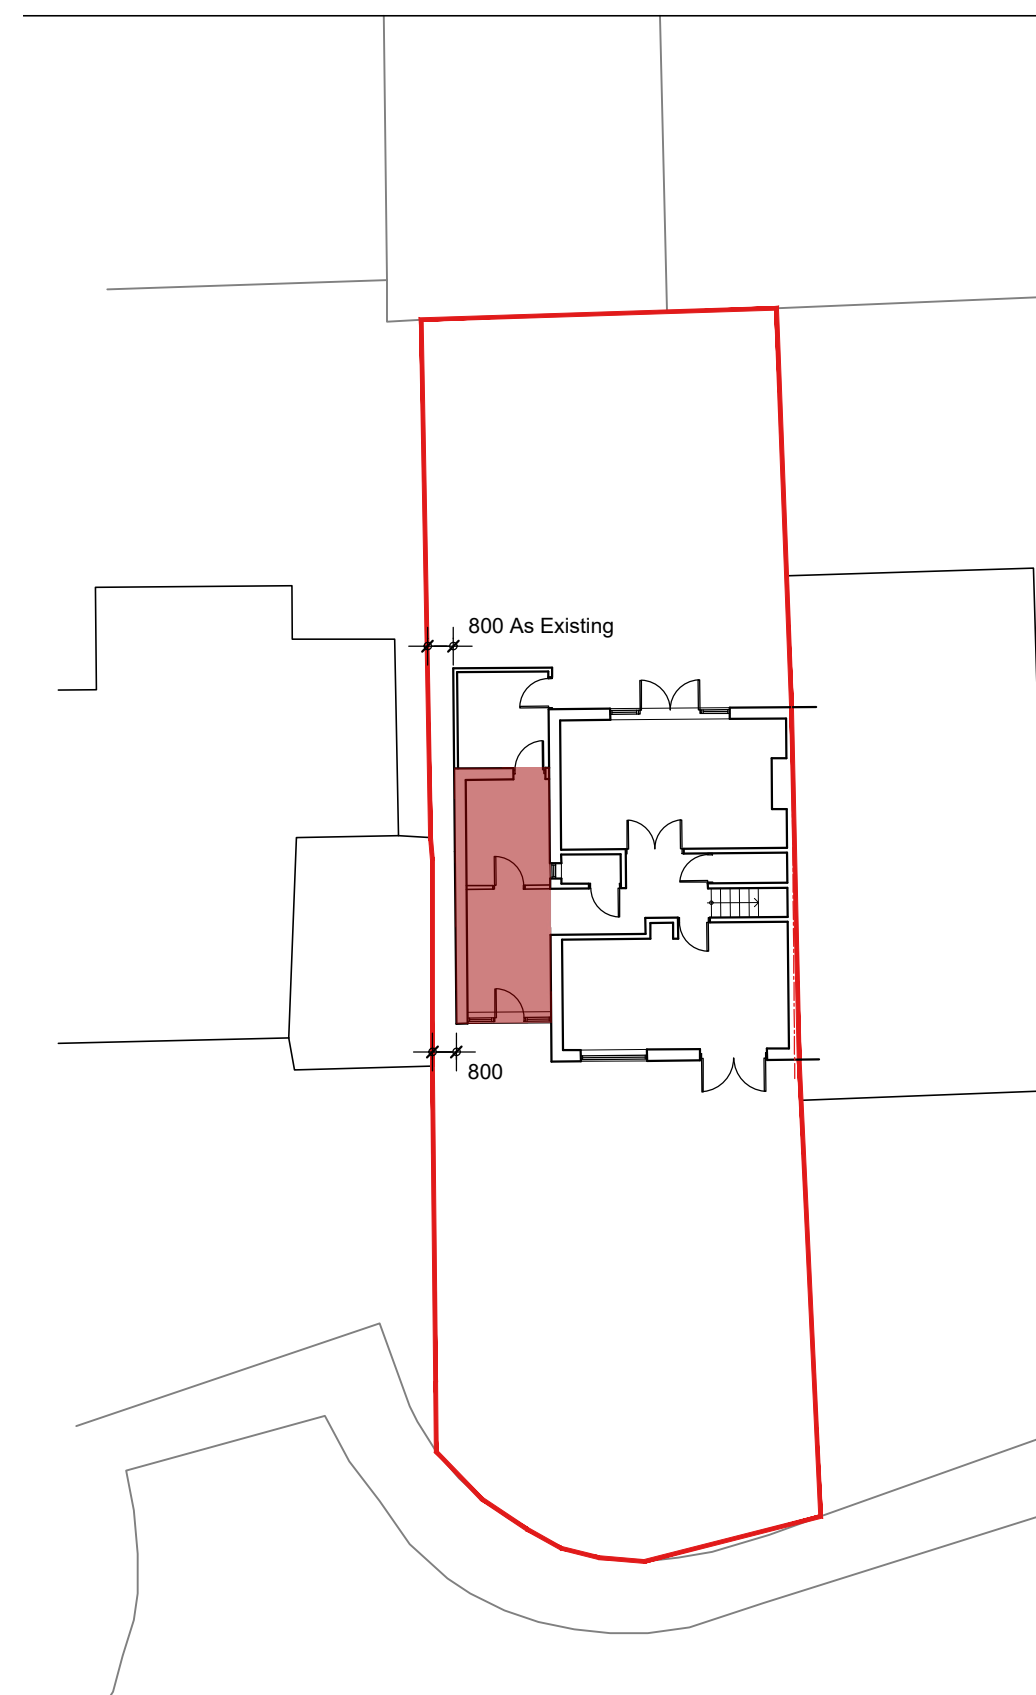

Site Block Plan - 1:200

pario

pario architecture
25 barnes walls road
segetonworth road
hampshire
PO15 5TT

architecture + design

T: +44 (0) 1489 884155
E: info@pario-design.co.uk

Client:	Mrs D Kingswood 41 Brook Gardens Emsworth West Sussex PO10 7JY		
Project:	New Side Extension 41 Brook Gardens		
Drawing Title:	General Arrangement Plans & Elevations		
Scale:	Date:	Author:	
1:100	Aug '21	NRS	
Drawing No.:	Revision:		
21066/001P	C		