

7 Sandy Beach Estate
EXISTING

NOTES:


Dimensions to be checked on site before commencing work.
Any discrepancies shall be reported to the architect immediately.

Do not scale from these drawings except for planning purposes.


Use figured dimensions only.

Where applicable this drawing is to be read in conjunction with other consultants' drawings.


All drawings to be read in conjunction with specification and all other drawings including structural engineer and mechanical and electrical drawings / specification

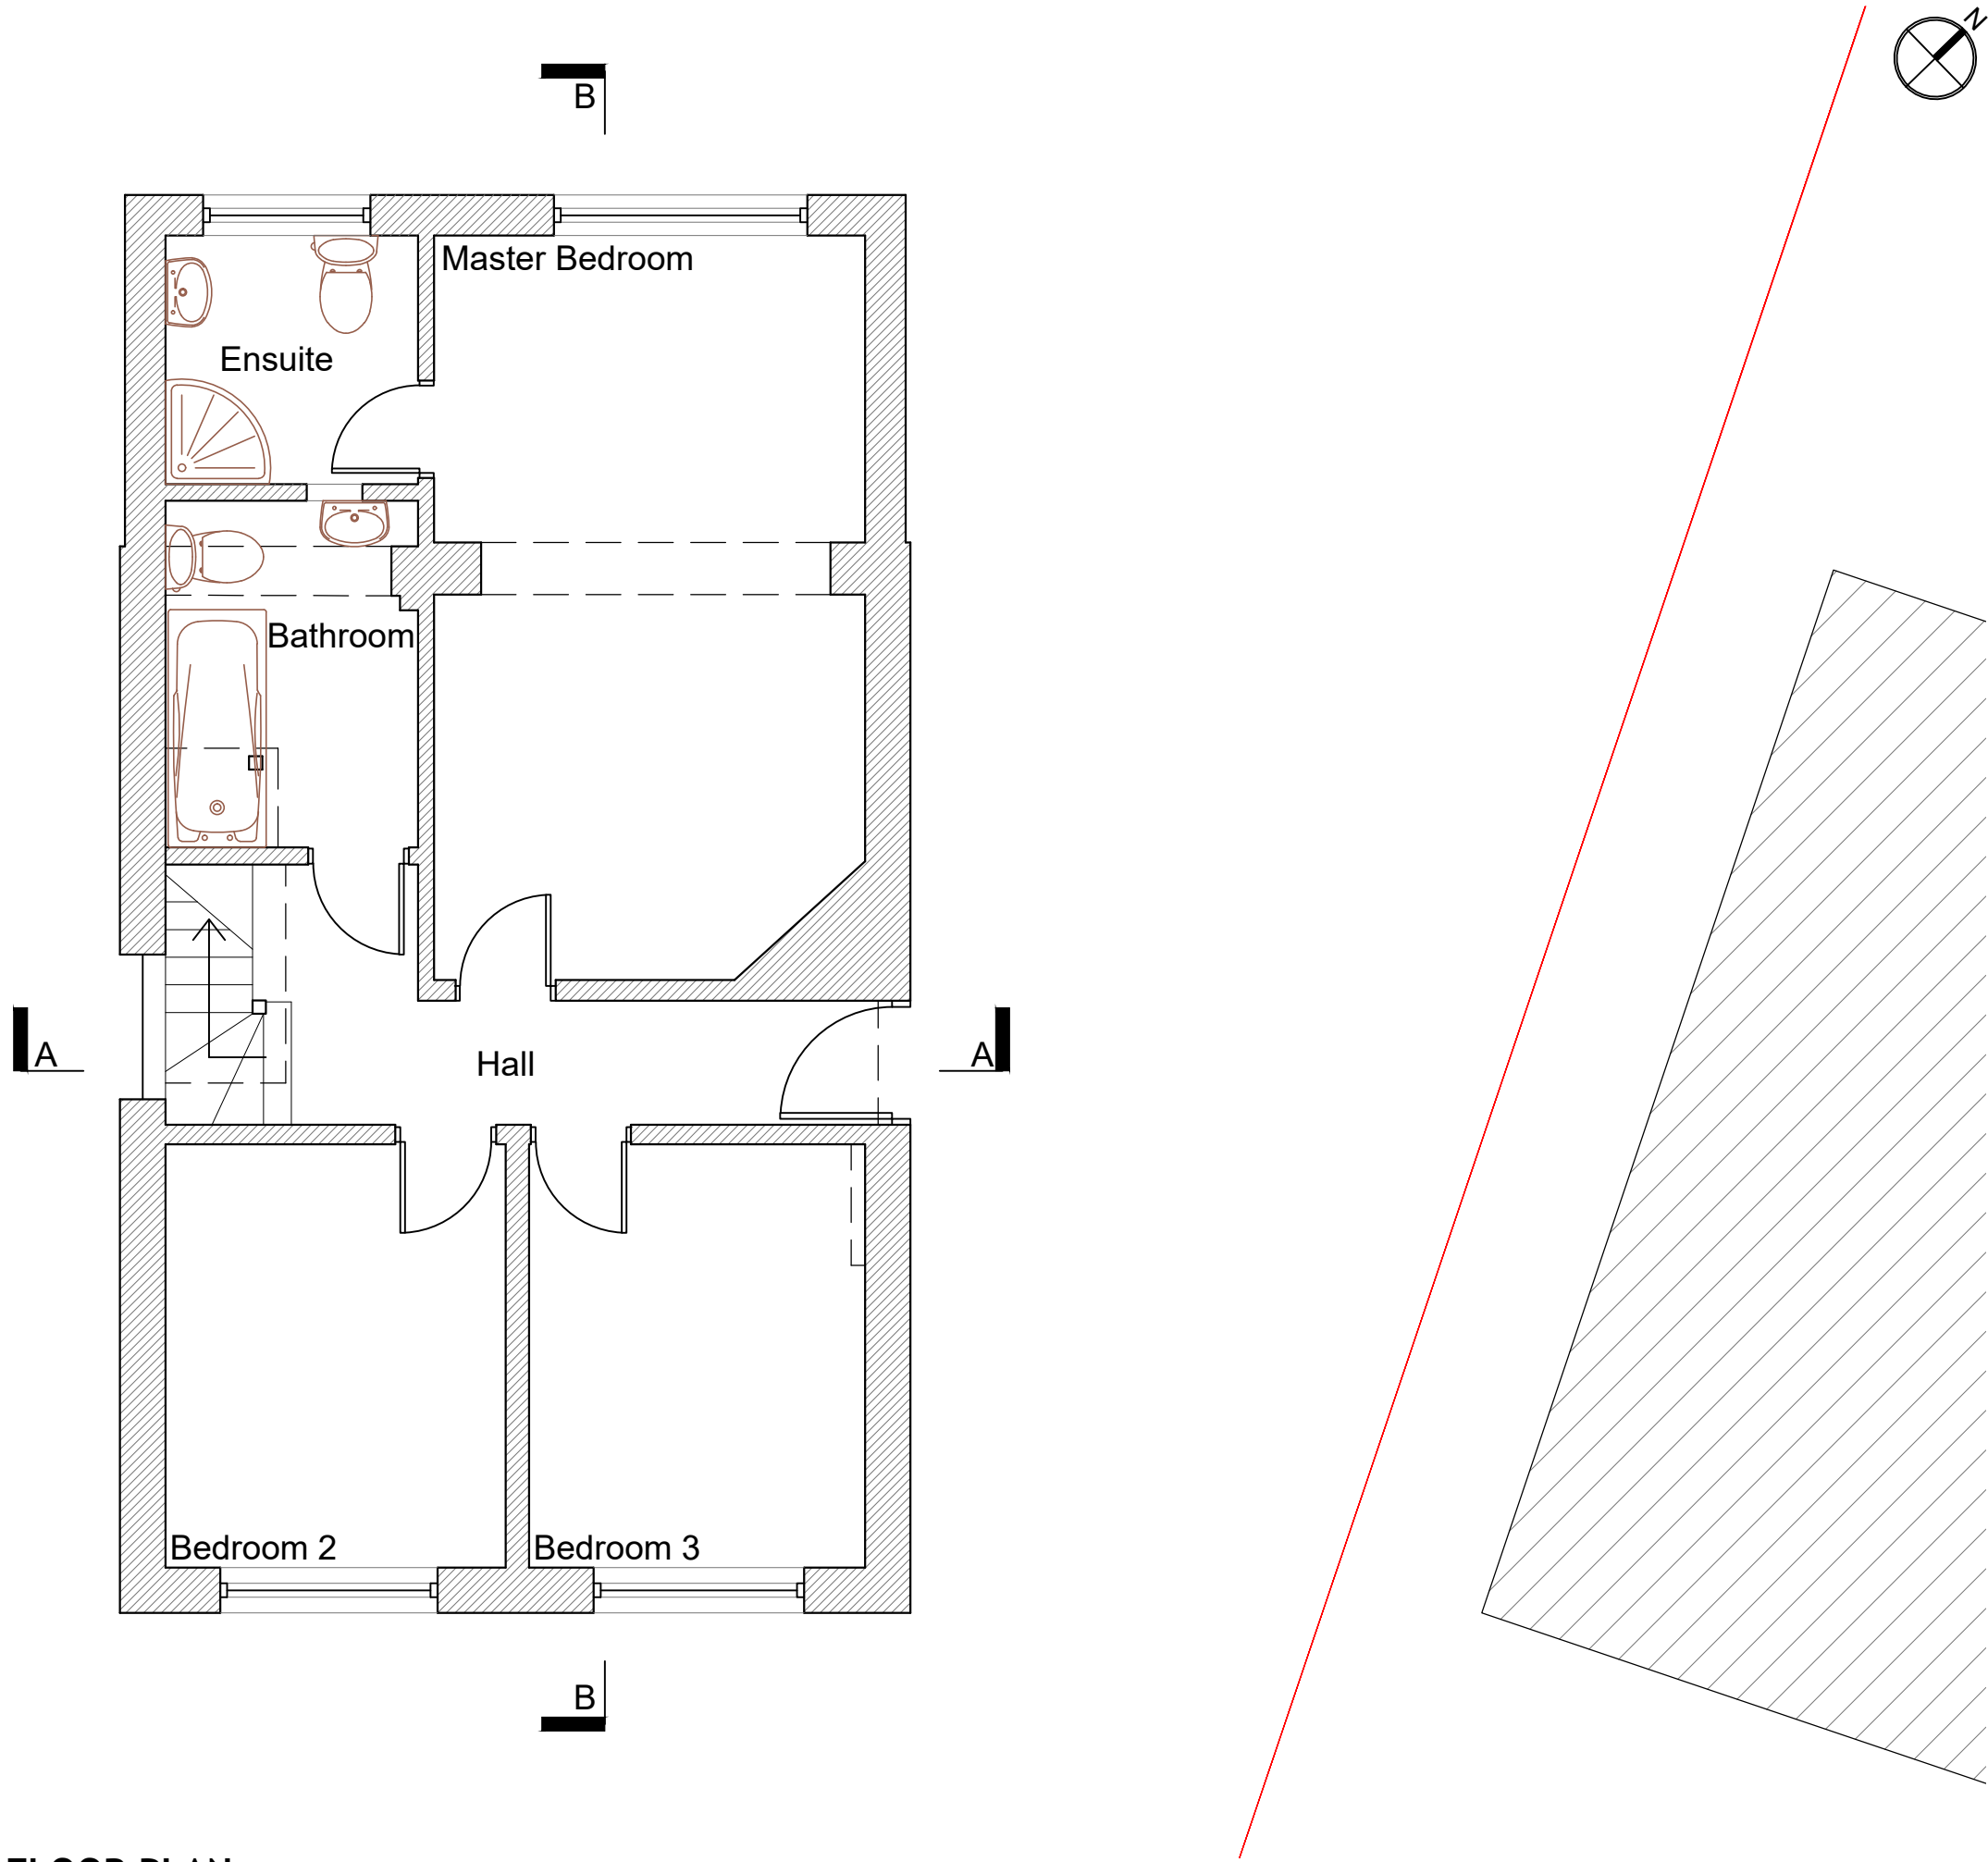


GROUND FLOOR PLAN
1:50

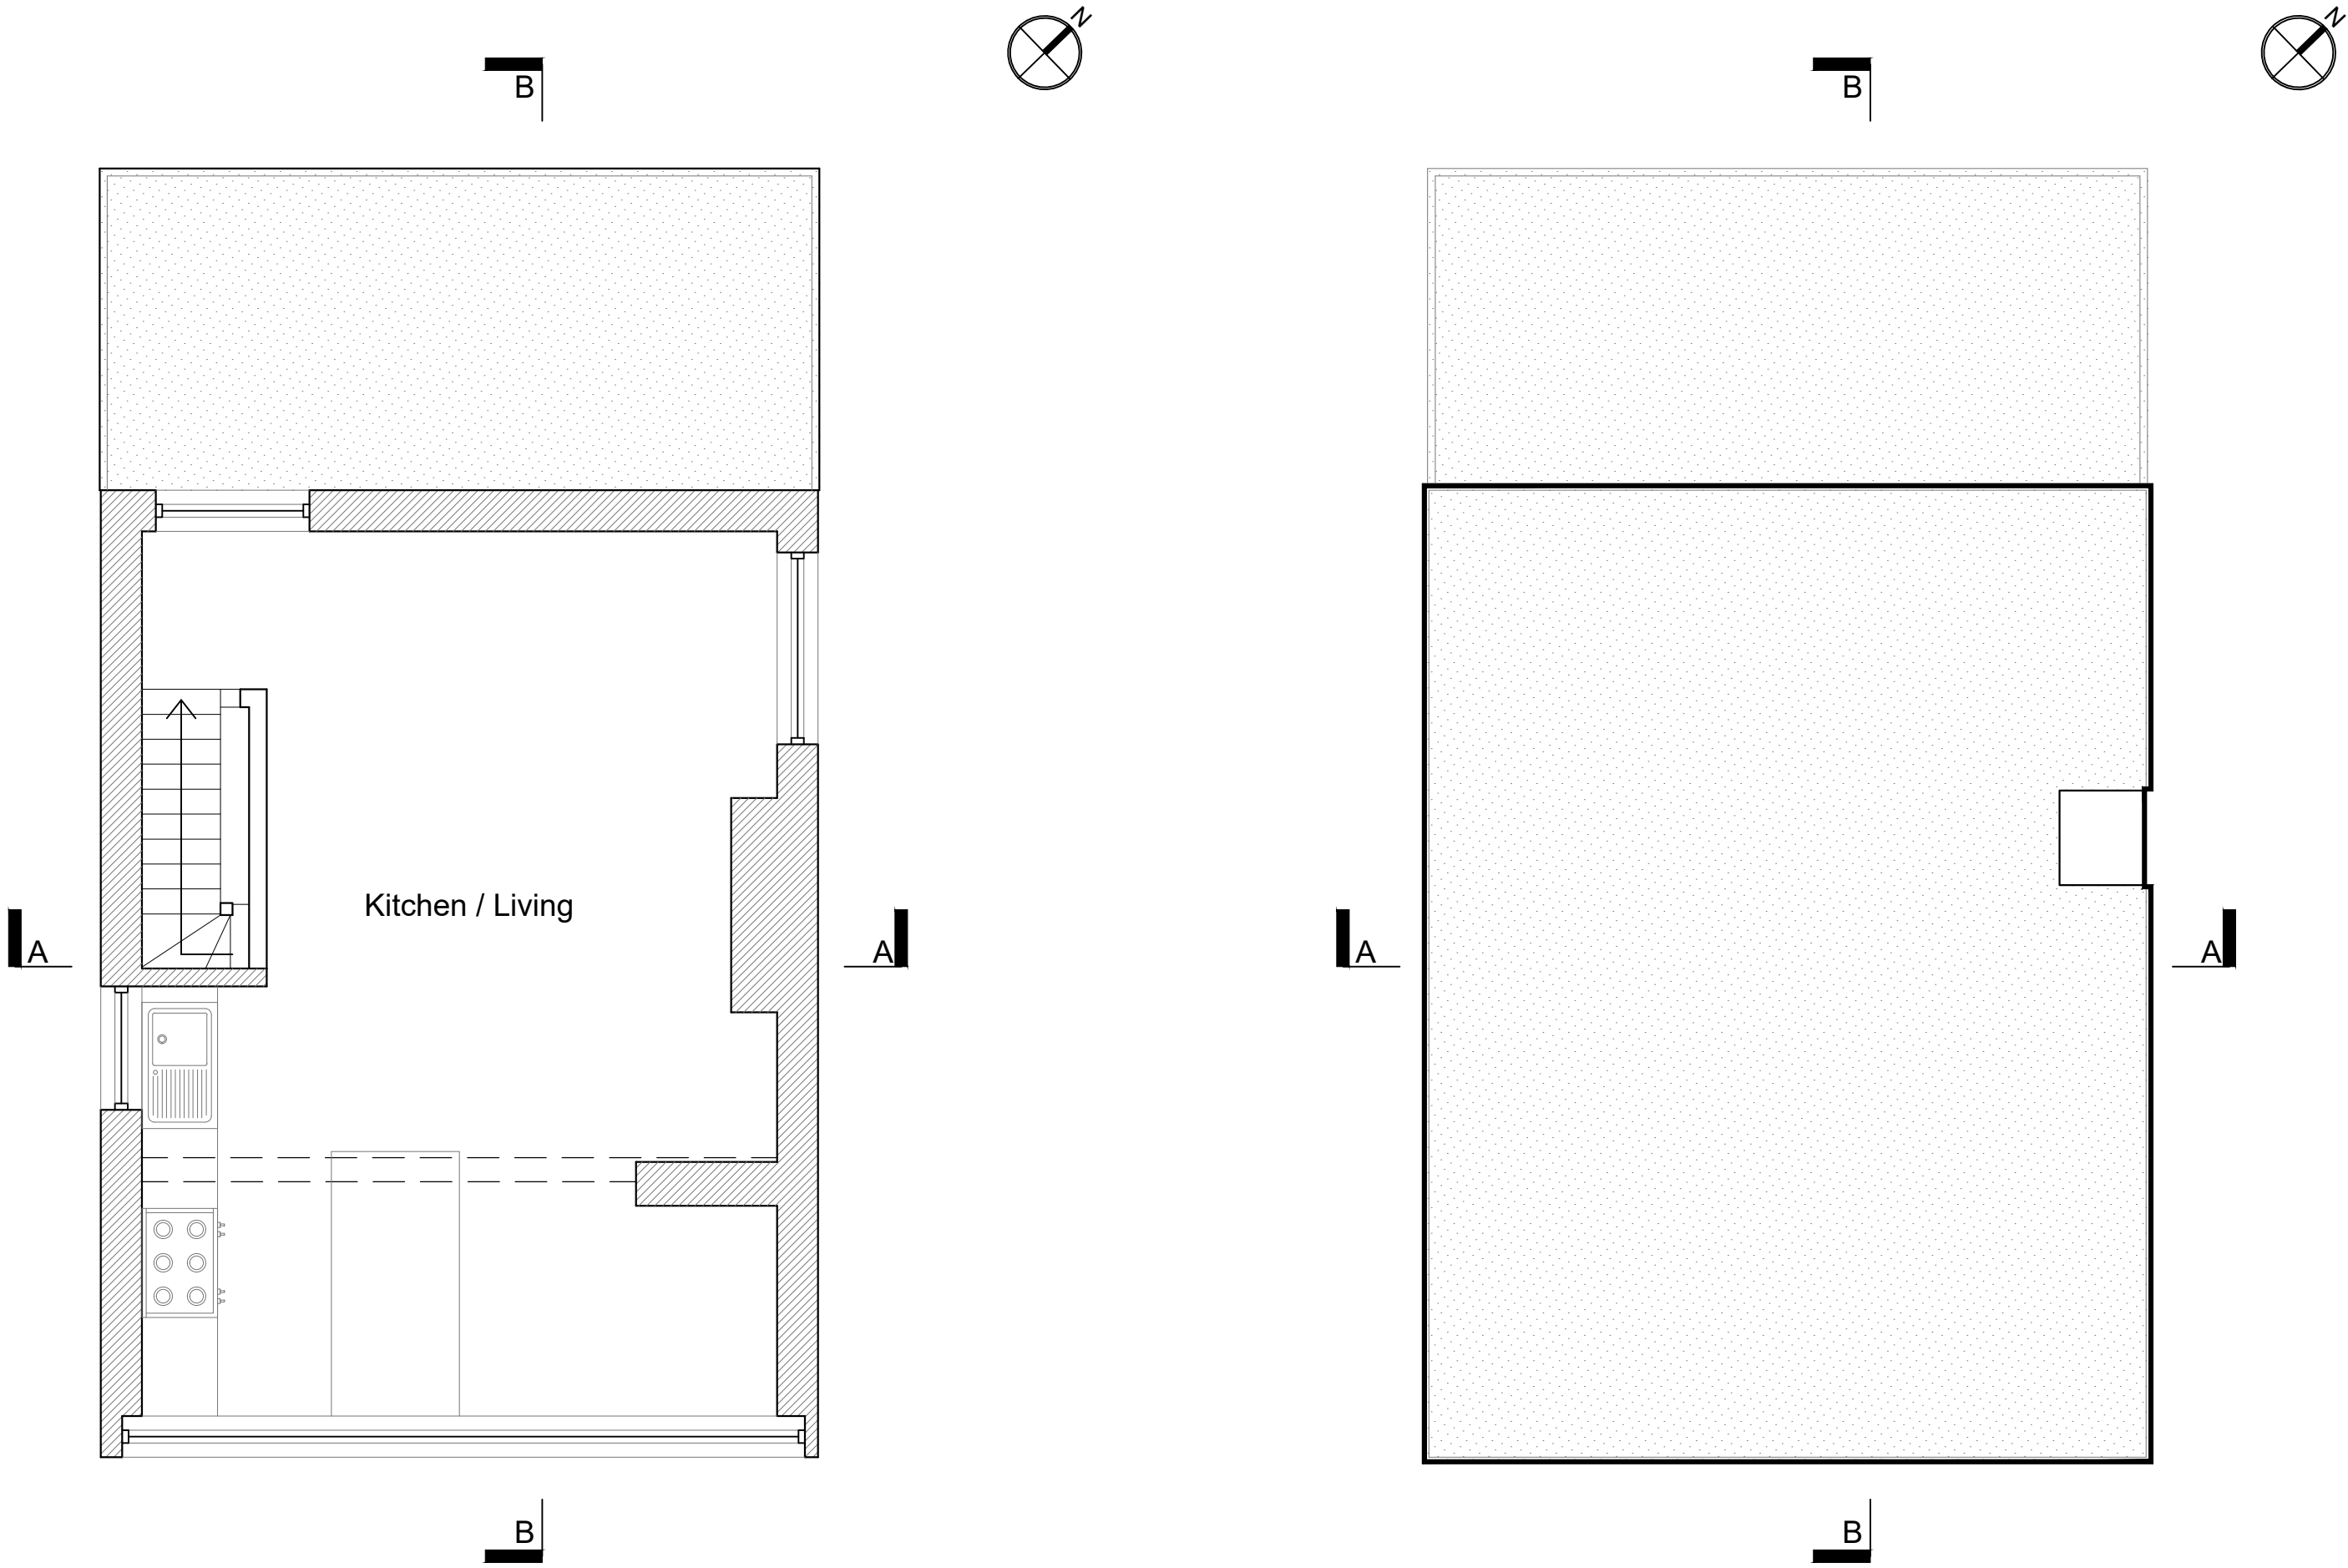


FIRST FLOOR PLAN
1:50

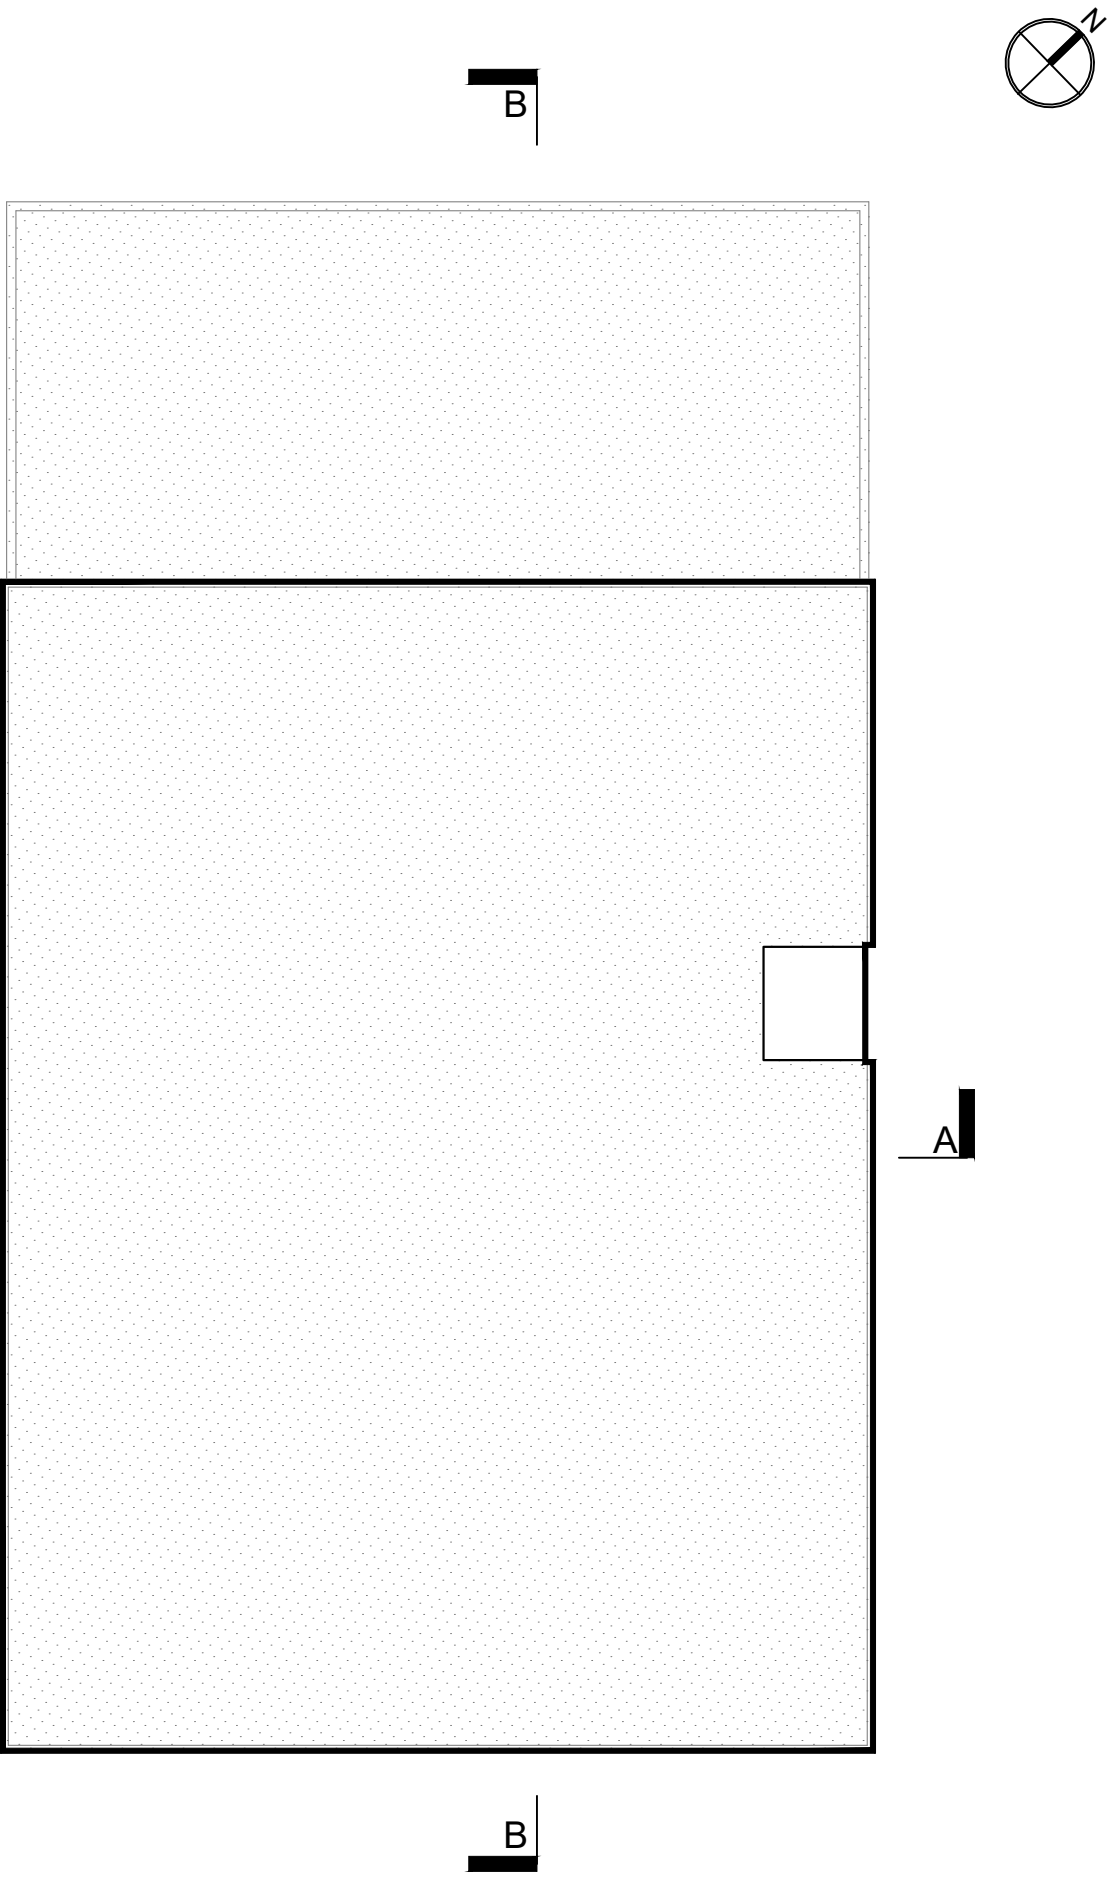


ROOF PLAN
1:50

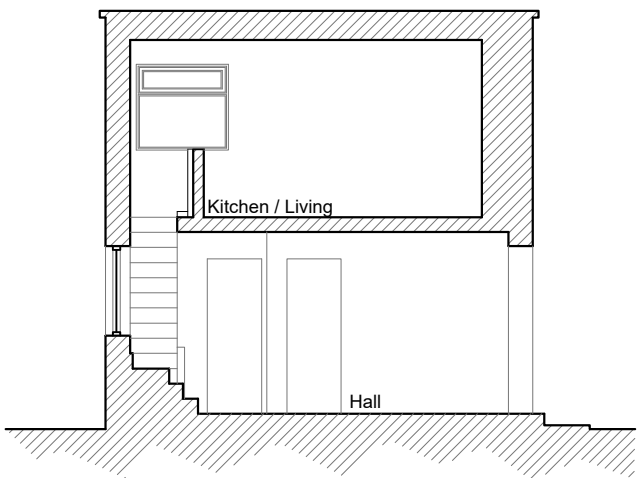

SECTION A
1:100

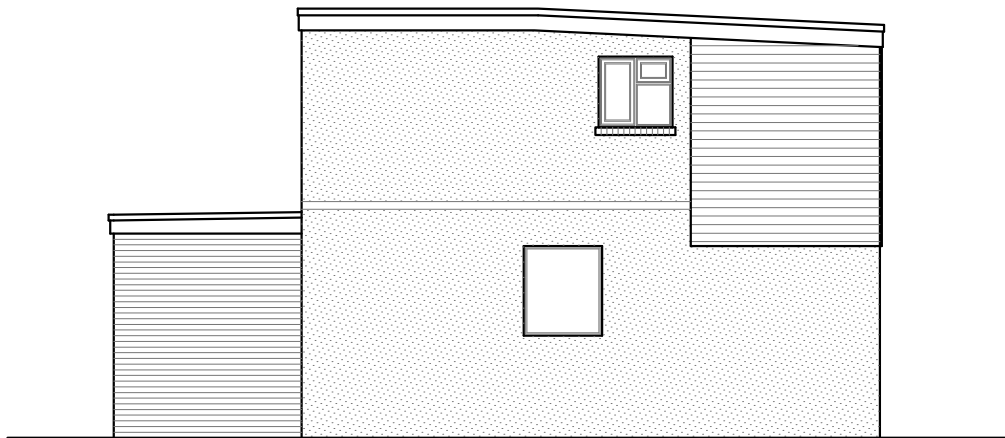


SIDE ELEVATION
[south] 1:100

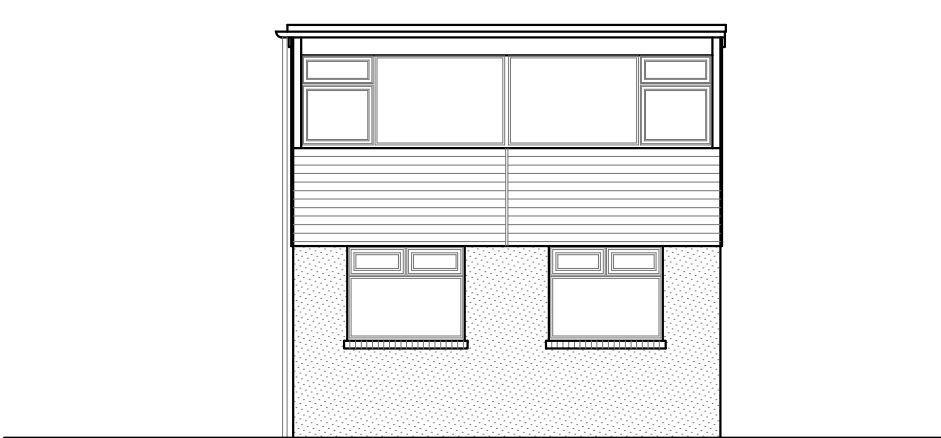

FRONT ELEVATION
[east] 1:100




BLOCK PLAN
1:500

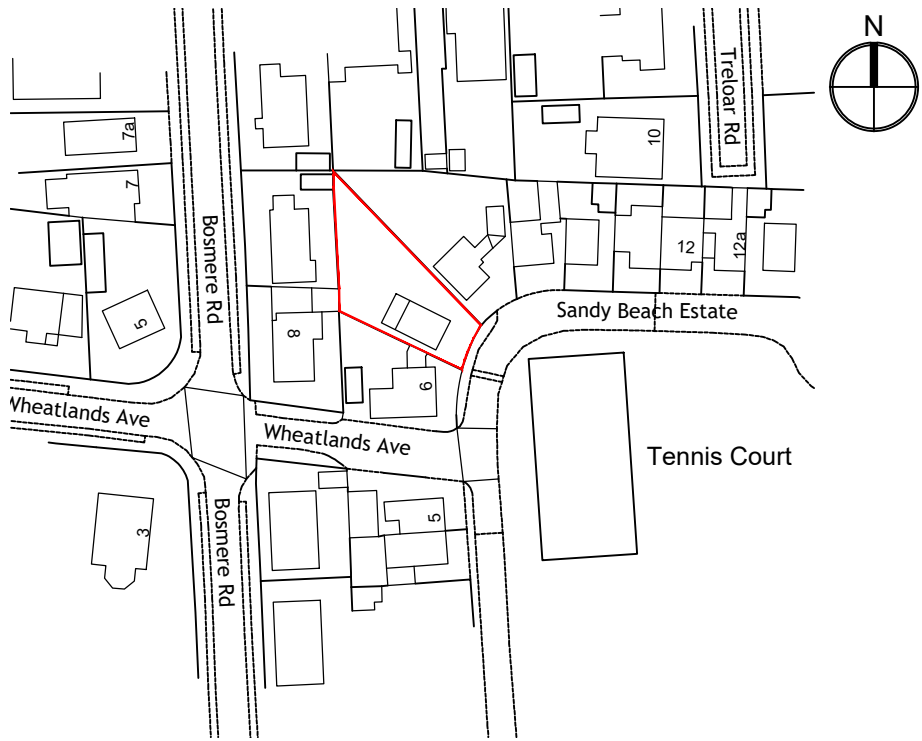


SITE PLAN
1:1250







SECTION B
1:100

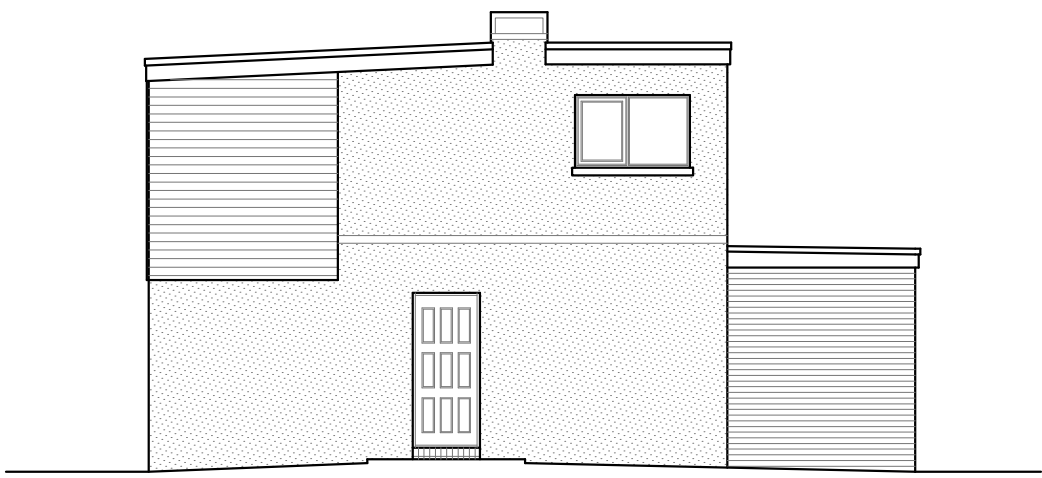

SIDE ELEVATION
[north] 1:100

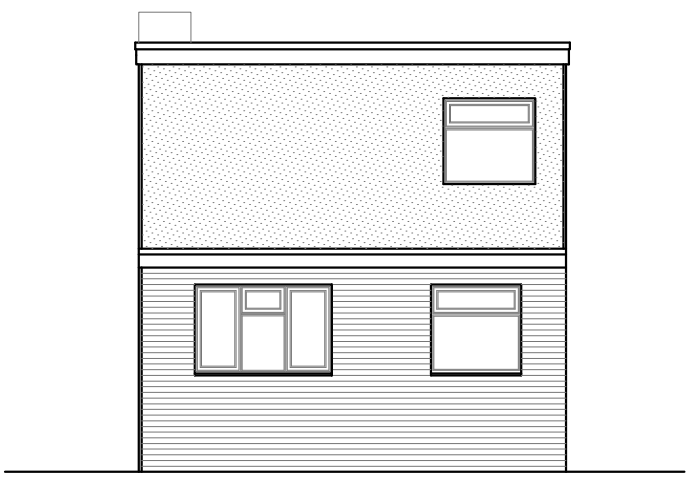

REAR ELEVATION
[west] 1:100

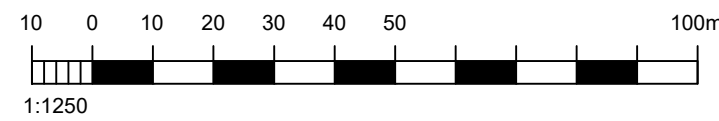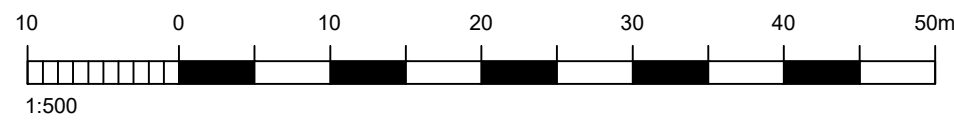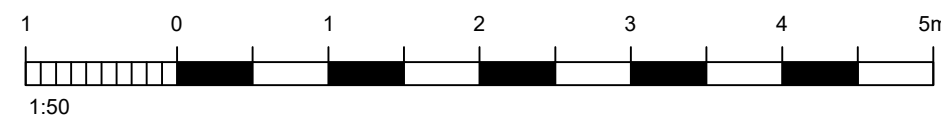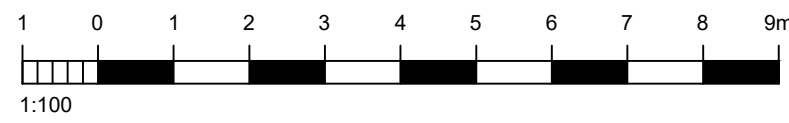

REV	DATE	AMENDMENT	DRAWN

hd
architects

Helyer Davies Architects Ltd
1 The Old Flour Mill,
Emsworth, PO10 7BT
01243 370 715

www.hdarchitects.co.uk mail@hdarchitects.co.uk

PROJECT
7 Sandy Beach Estate
Hayling Island

DRAWING
EXISTING
Floor Plans
Elevations and section
Site and block plan

SCALE
as noted @ A1

DATE	NOV 2021	DRAWN	TP
DRAWING NUMBER	21155 - 01	REVISION	*