
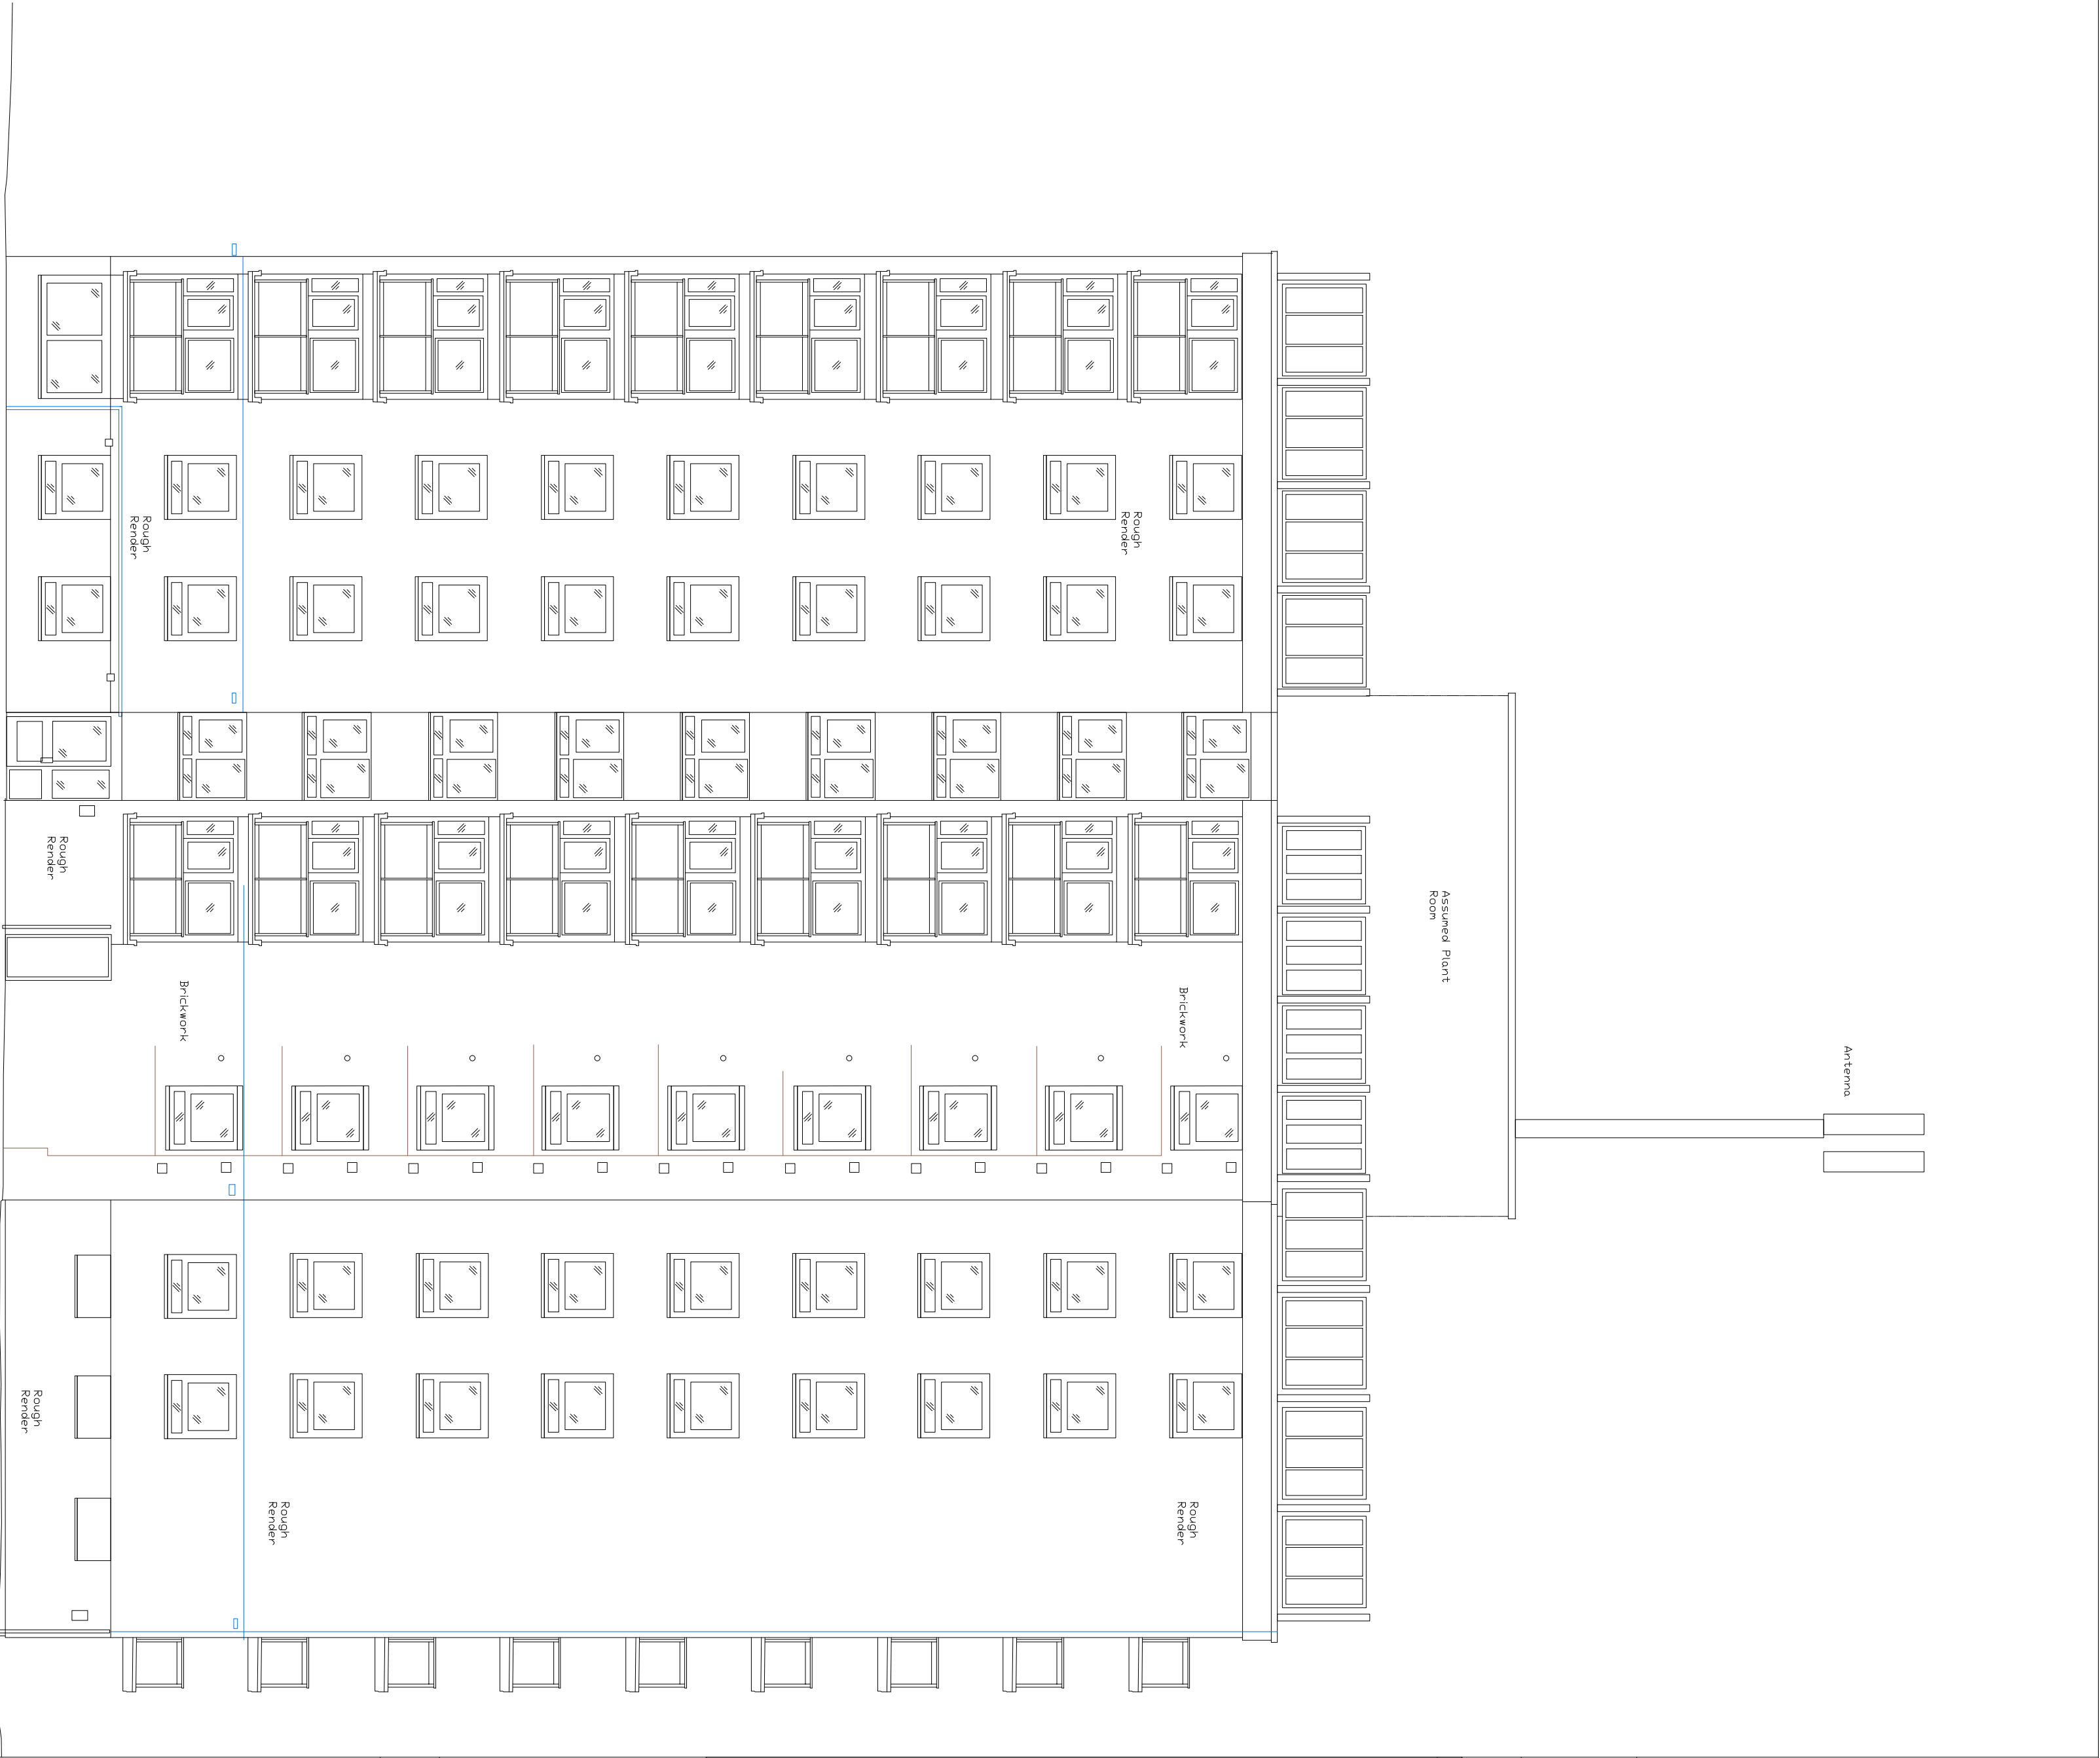


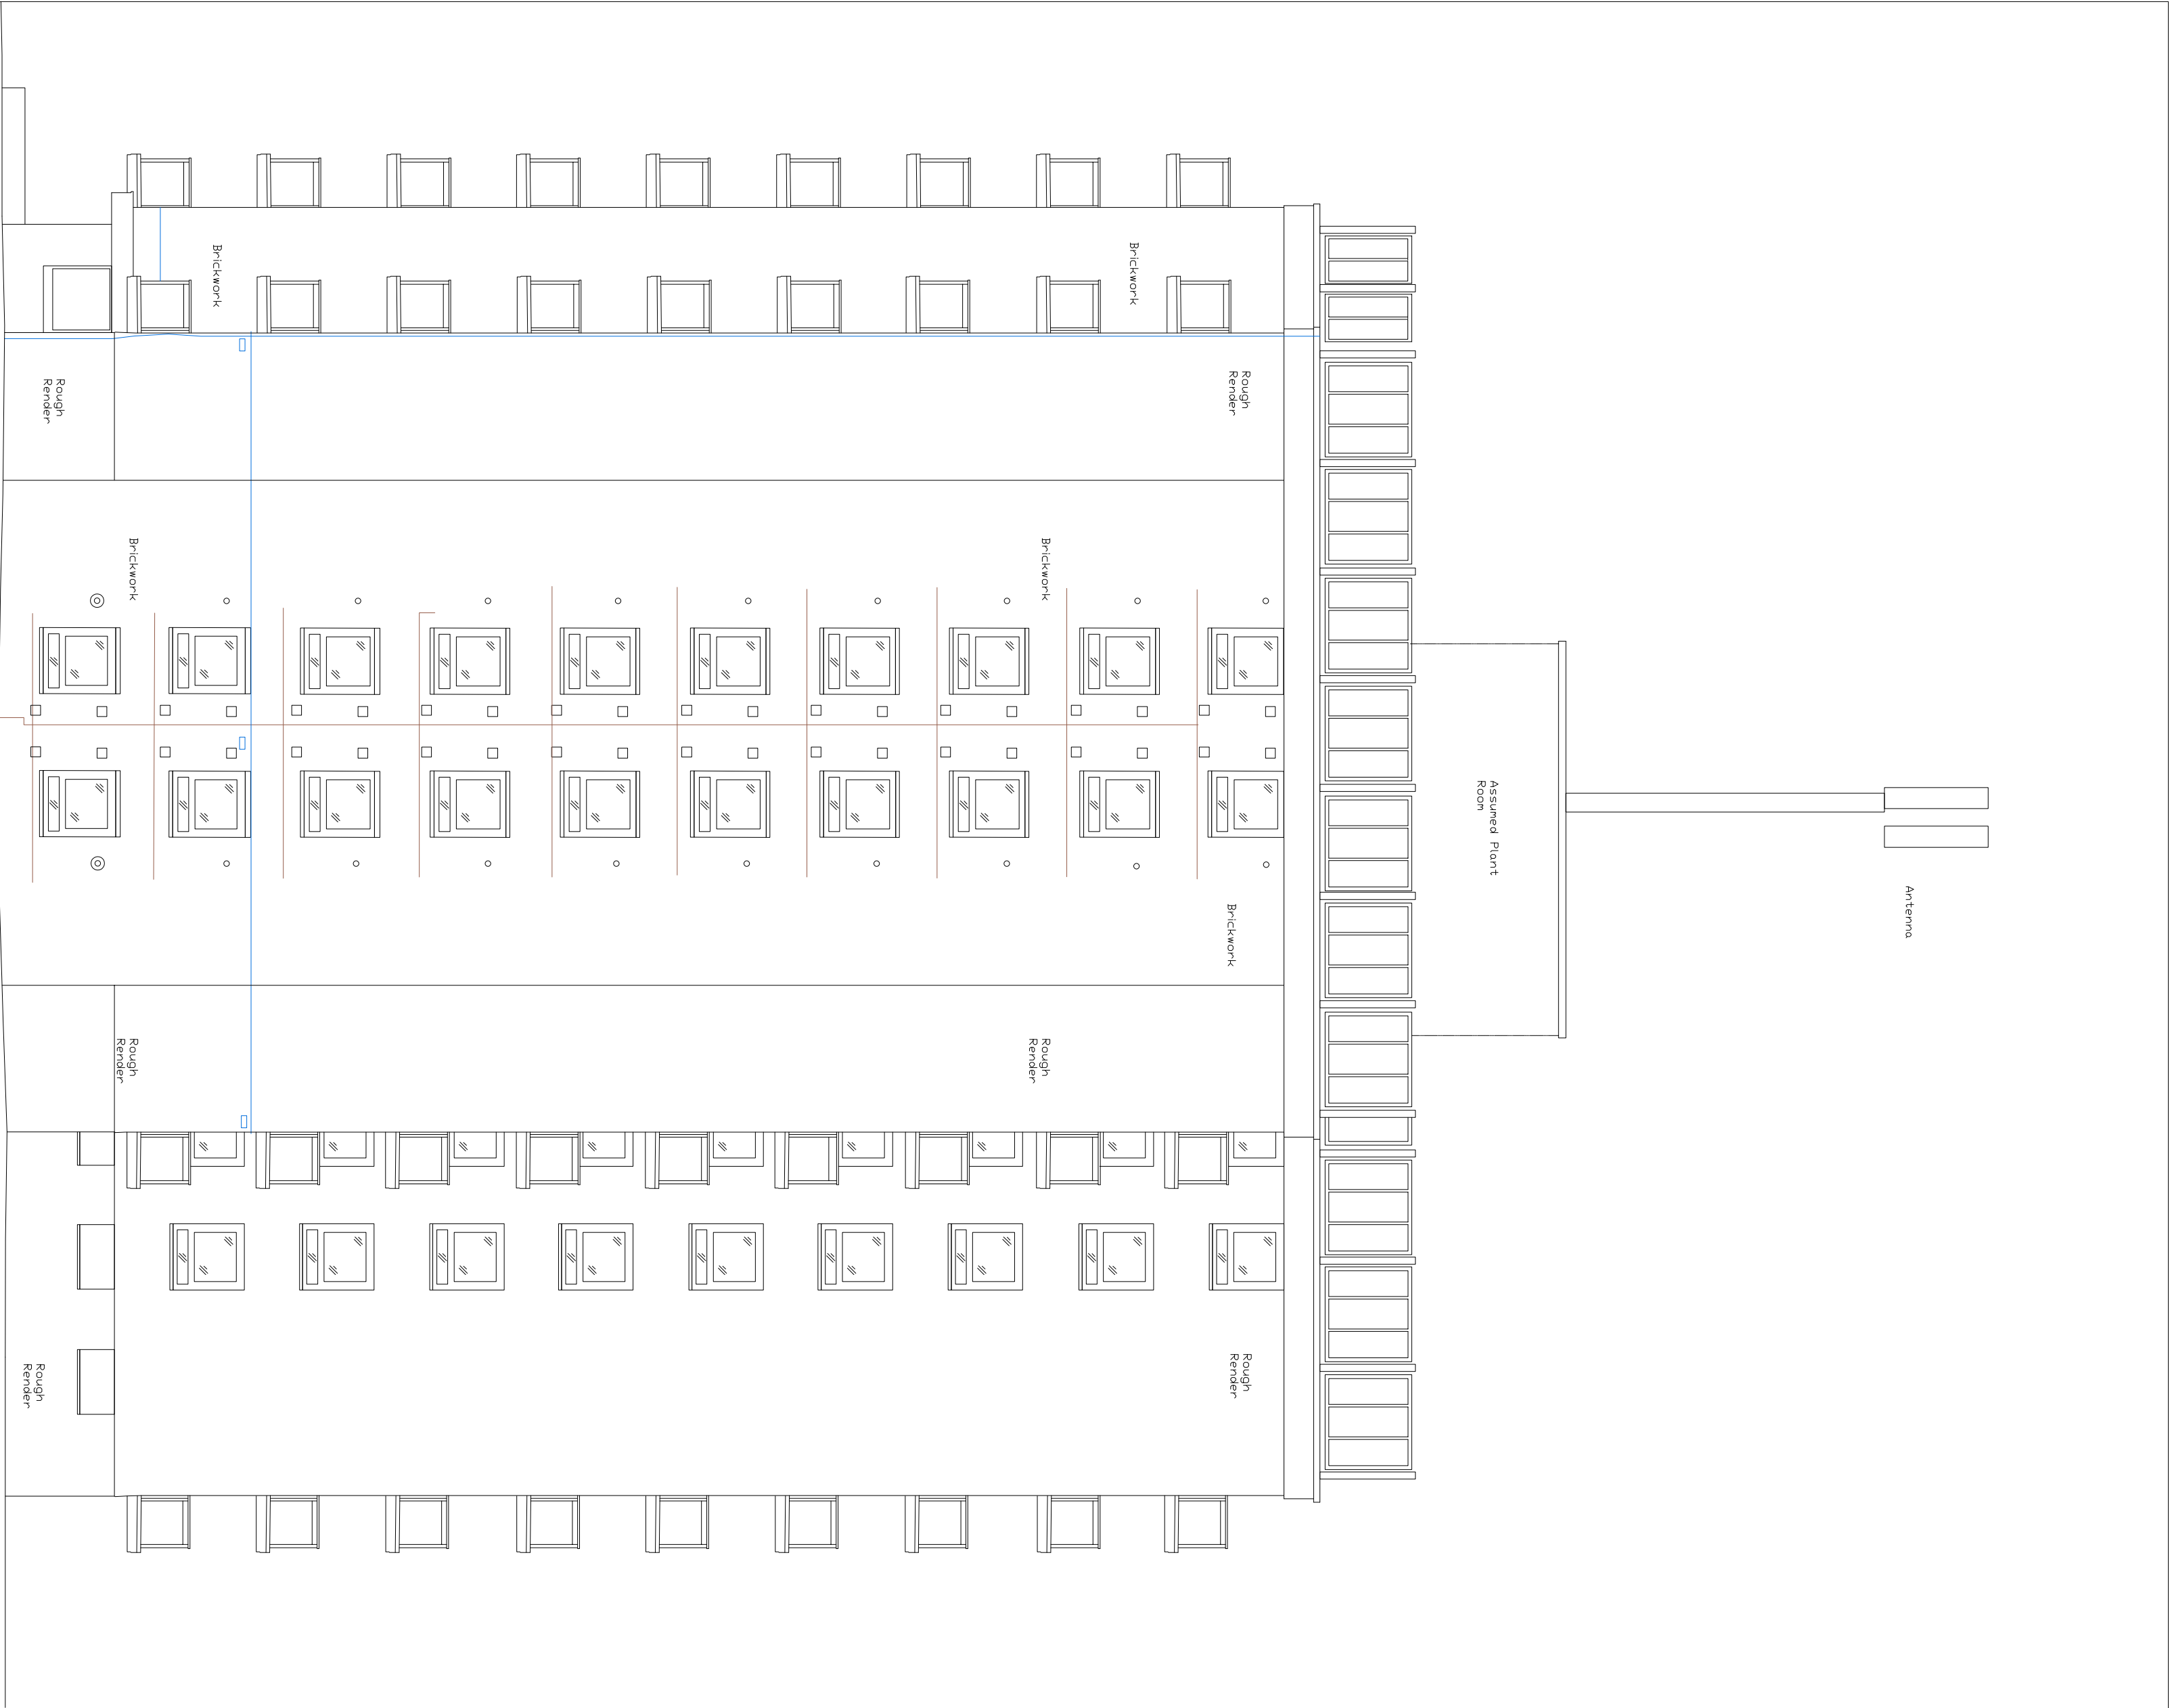

existing north elevation

existing west elevation

chichester house existing north and west elevations

notes			
this drawing is the copyright of the pdp architecture llp and must not be reproduced in whole or part or used for the execution of works without their permission. all dimensions to be checked on site prior to commencement of construction works and the architect notified of any discrepancy. figured dimensions are to be used in preference to scaled dimensions. no deviation from this drawing will be permitted without prior consent of the architect. all drawings are prepared subject to a full measured and structural survey of the buildings and site. all structural work is subject to the appointment of a structural engineer to confirm and agree the structural proposals. os promap licence no. 100020449.			
health & safety: exceptional risks involving specific methods of construction or exceptional maintenance issues can be found within the designers risk assessment.			
Scale with 50 mm @ 1 : 25 mm @ 1:50			
revision	notes	date	drawn checked
client			
pdp architecture llp			
chartered architects town planning			
interior design consultants			
2 beechworth road havant			
hampshire po9 1ax			
tel 023 9248 1100			
fax 023 9247 5050			
email pdp@pdp-architects.co.uk			
www.pdp-architects.co.uk			
project			
Proposed Development			
Langstone, Solent &			
Chichester House, Havant			
detail			
Chichester House			
Existing South & East Elevs			
drawn	checked	status	
MAS		Planning	
date	May 2021	1:100 1:200	
at scale	1:100	28108-PD131	
1:100	1:200	rev	