

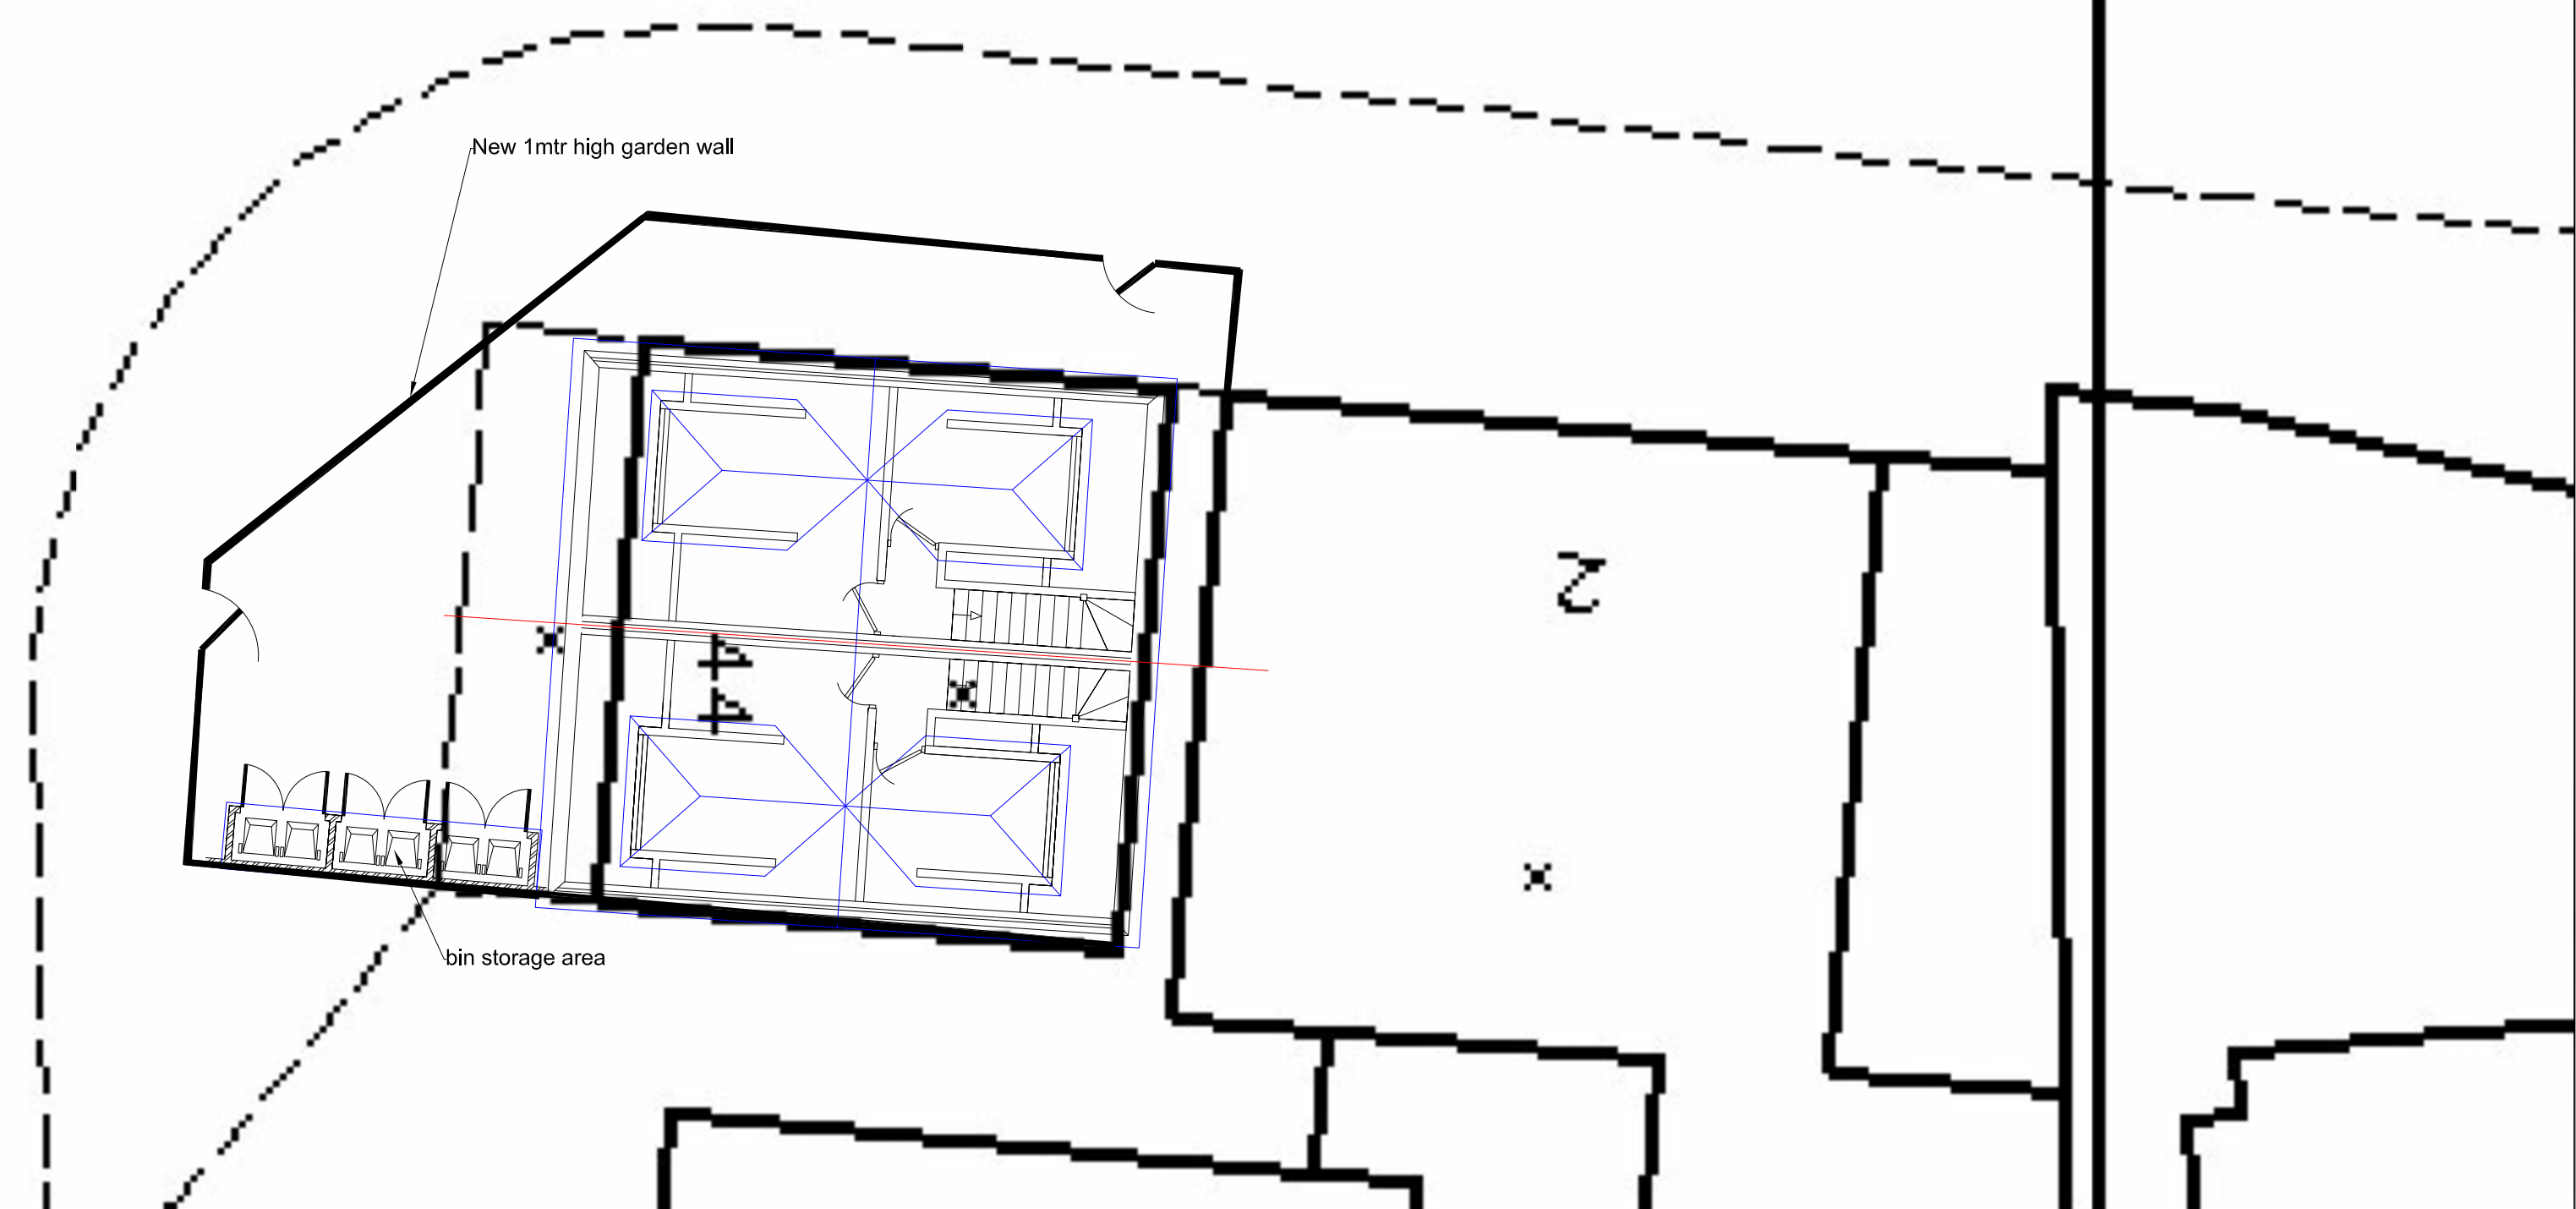


Notes
All dimensions and details to be checked on site by builder prior to commencement of works.
This plan must not be acted upon until it has been approved by the Local Authority.
Client to conform to party wall act of 1996 if required.

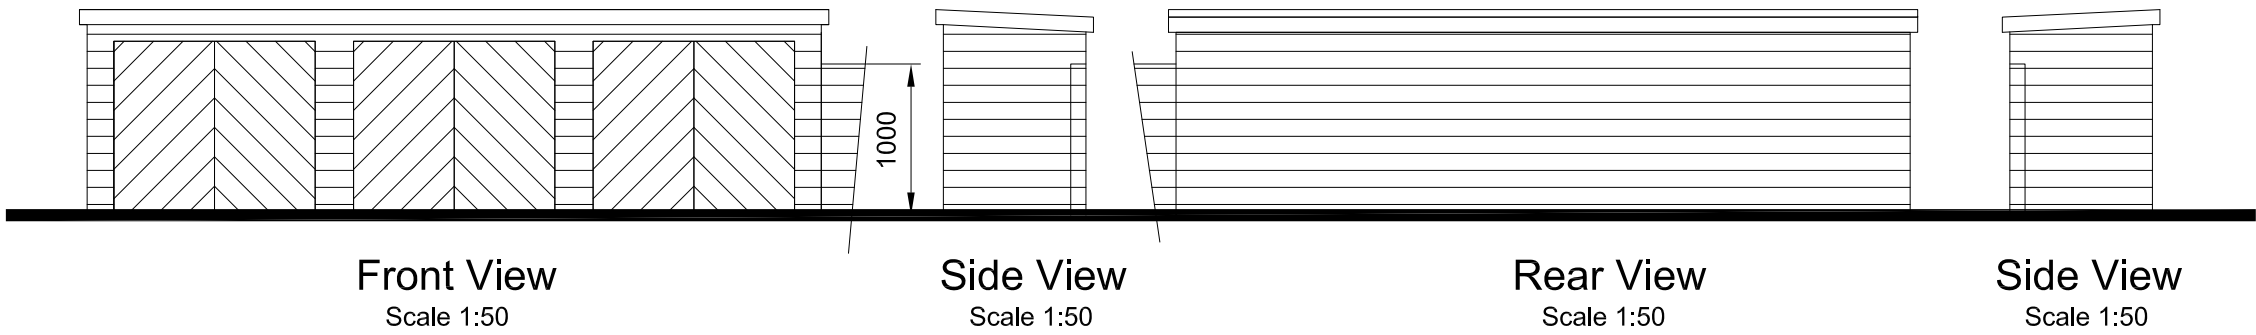

Proposed Block Plan
Scale 1:100

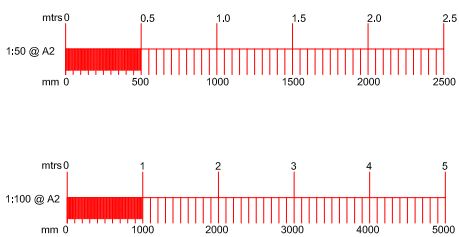


Front View
Scale 1:50

Side View
Scale 1:50

Rear View
Scale 1:50

Side View
Scale 1:50

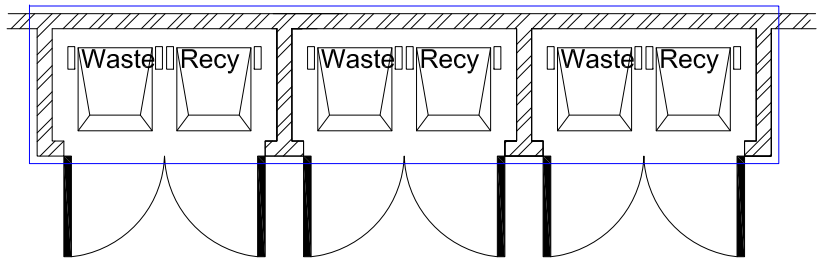

Bin Store Plan
Scale 1:50



Bin Store Roof Plan
Scale 1:50

Materials for Bin Store

Doors timber painted black

Walls to match existing brickwork on the building

Mineral felt roof



B		
A		
	Date	Revisions
Drawing Title. Bin Store		
SITE ADDRESS Mr L Butler 44 & 44a Creek Road Hayling Island Hampshire PO11 9RD		CLIENT ADDRESS
Scale. as noted PAPER SIZE A2		
Date. May 2016		Drawn by. R.N.S.
Sanders Design Services LTD 95 Cedar Road Hythe Southampton SO45 3PX tel 023 8020 7195 e-mail info@sandersdesignservices.co.uk		
Drawing No Lee sht 1		Revision x