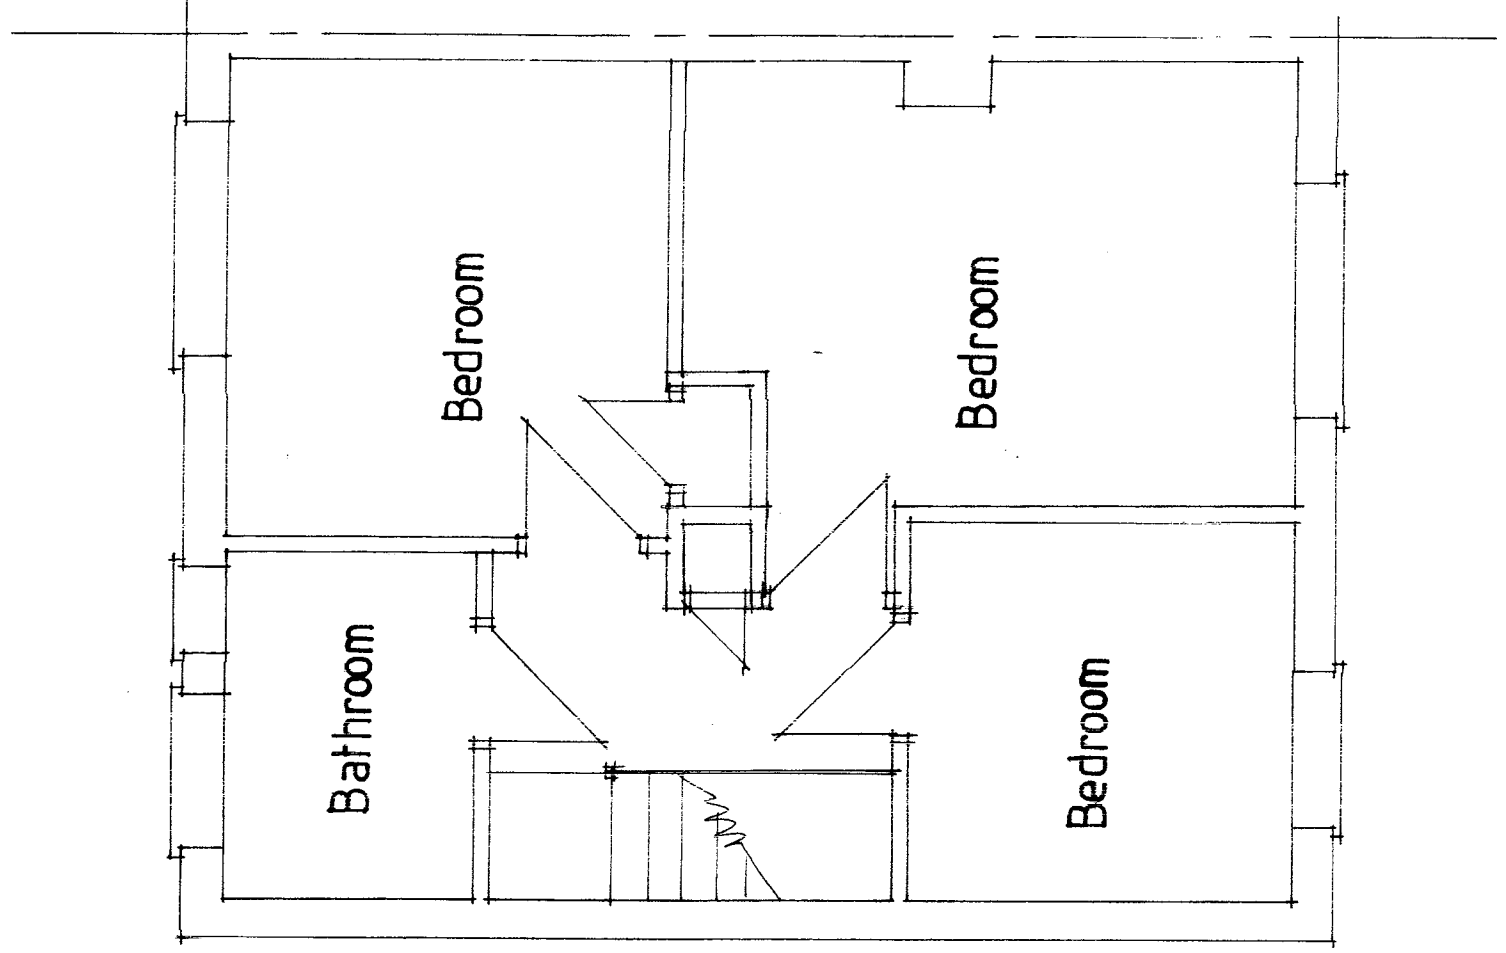


92 Park Lane
Bedhampton
Scale 1:50
February 2016

First Floor Plan - existing