


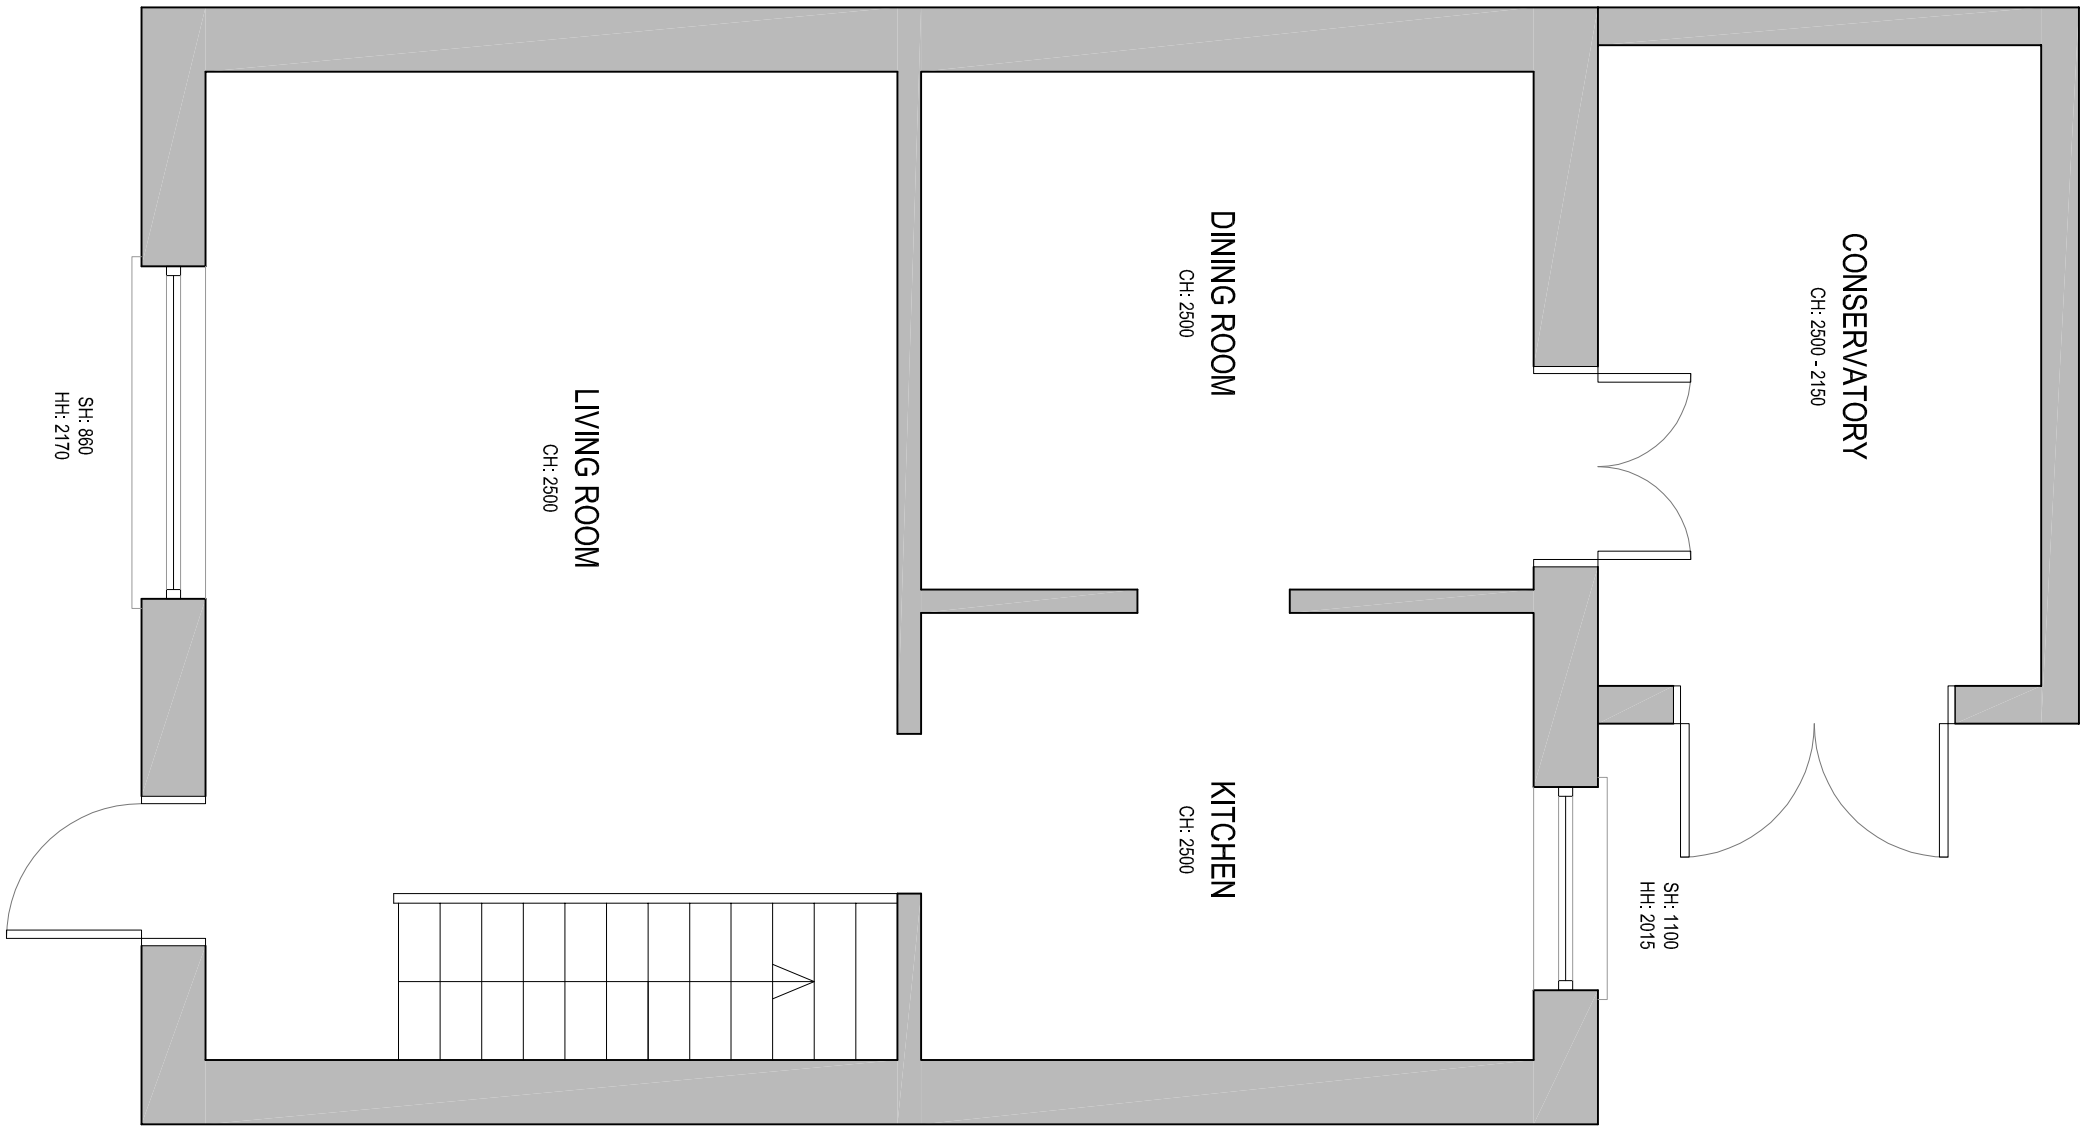


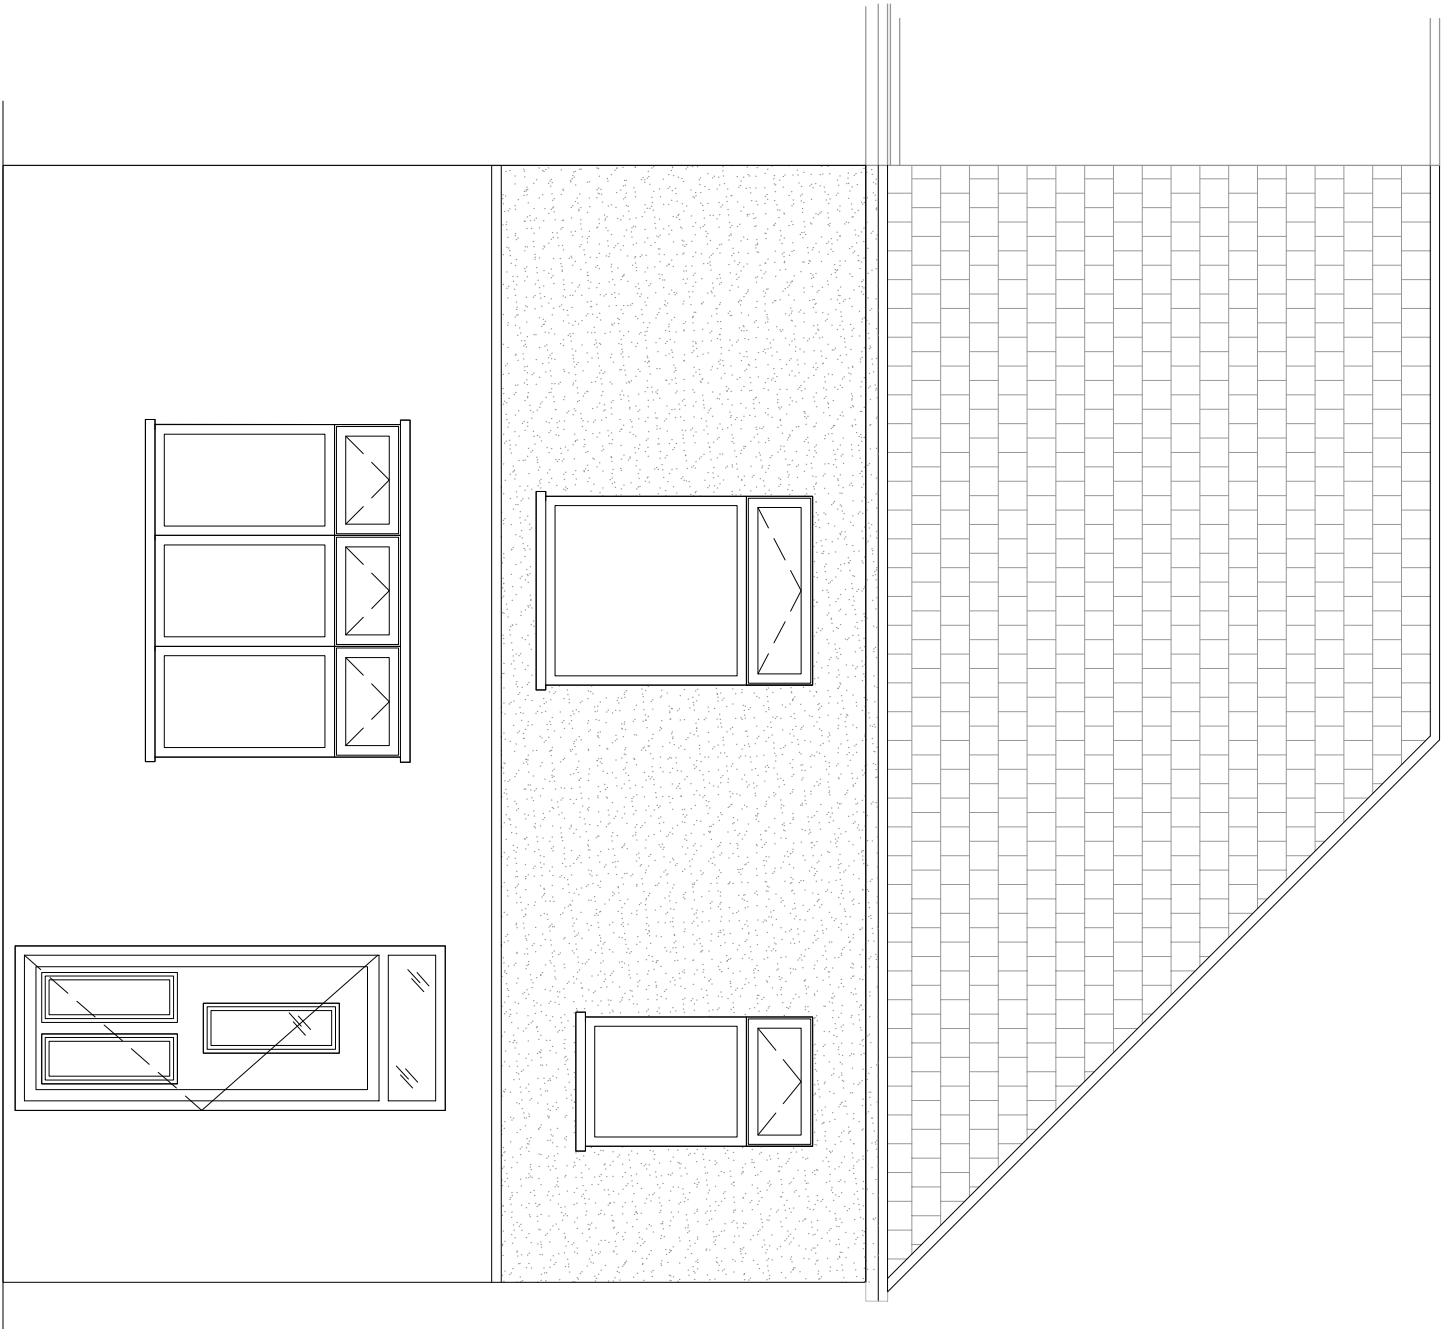


PLANS AS EXISTING
SCALE 1:40

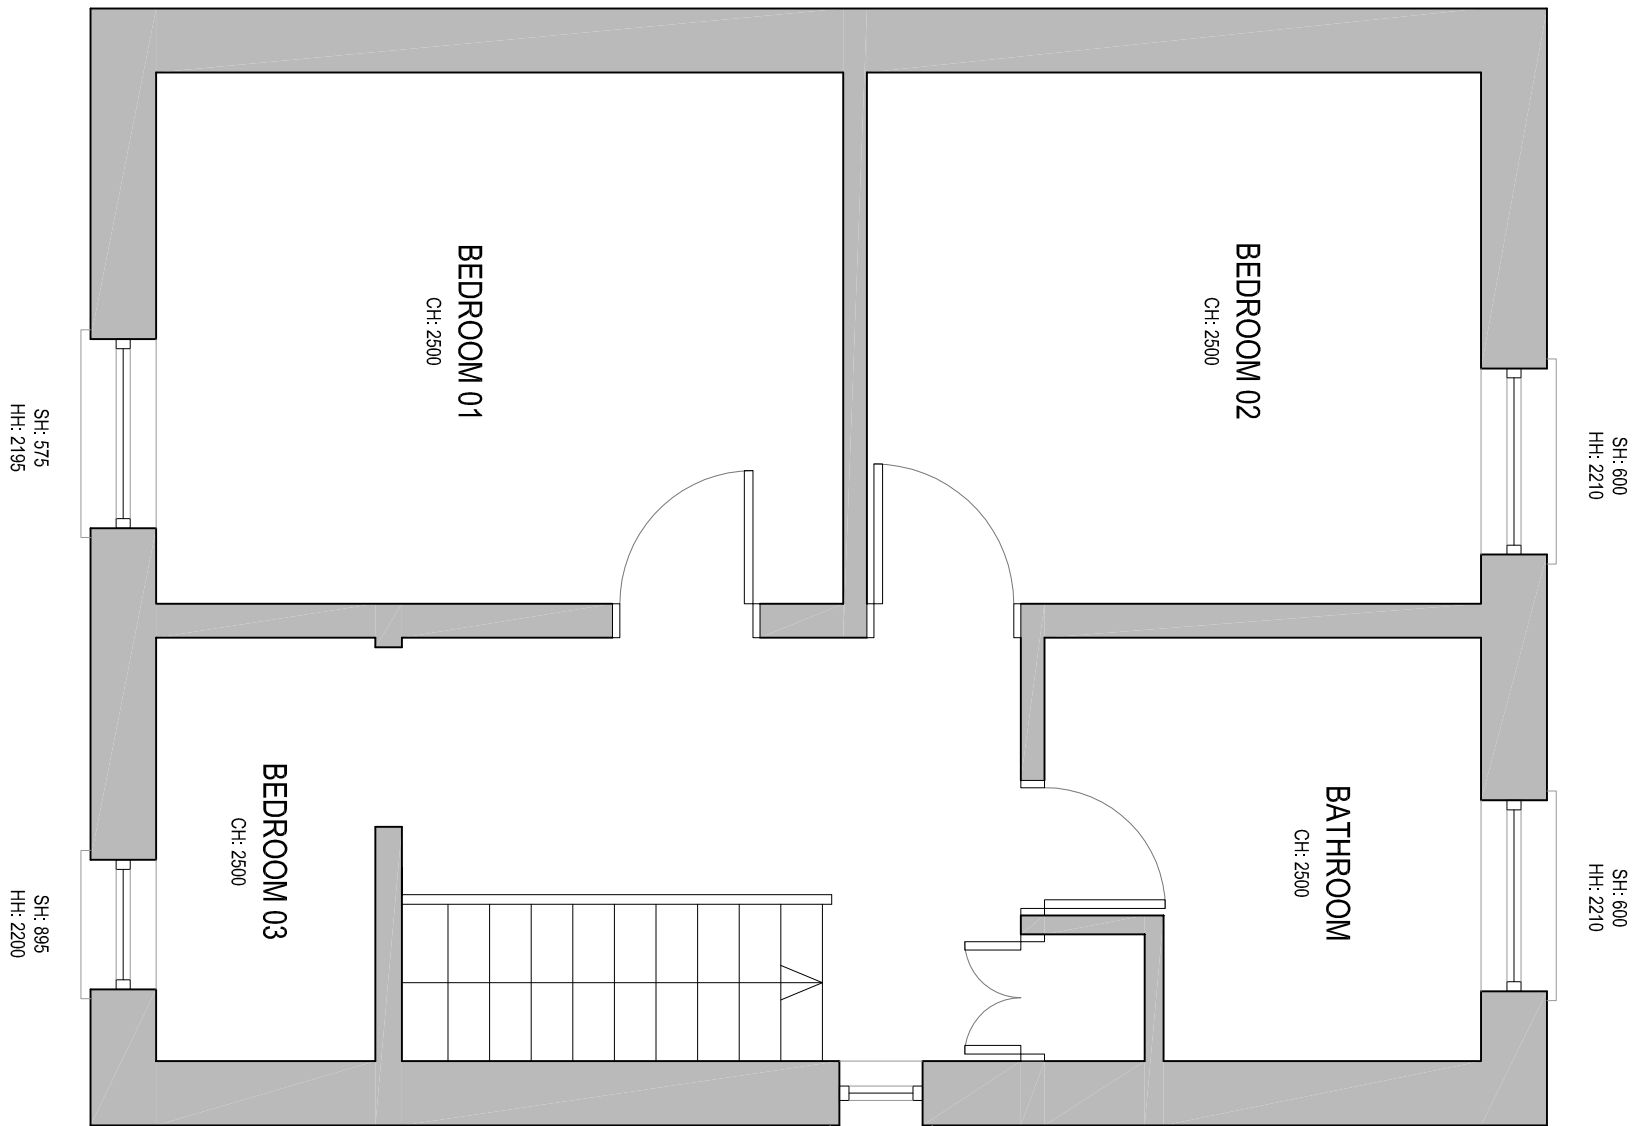

PROPOSED FRONT ELEVATION
SCALE 1:40

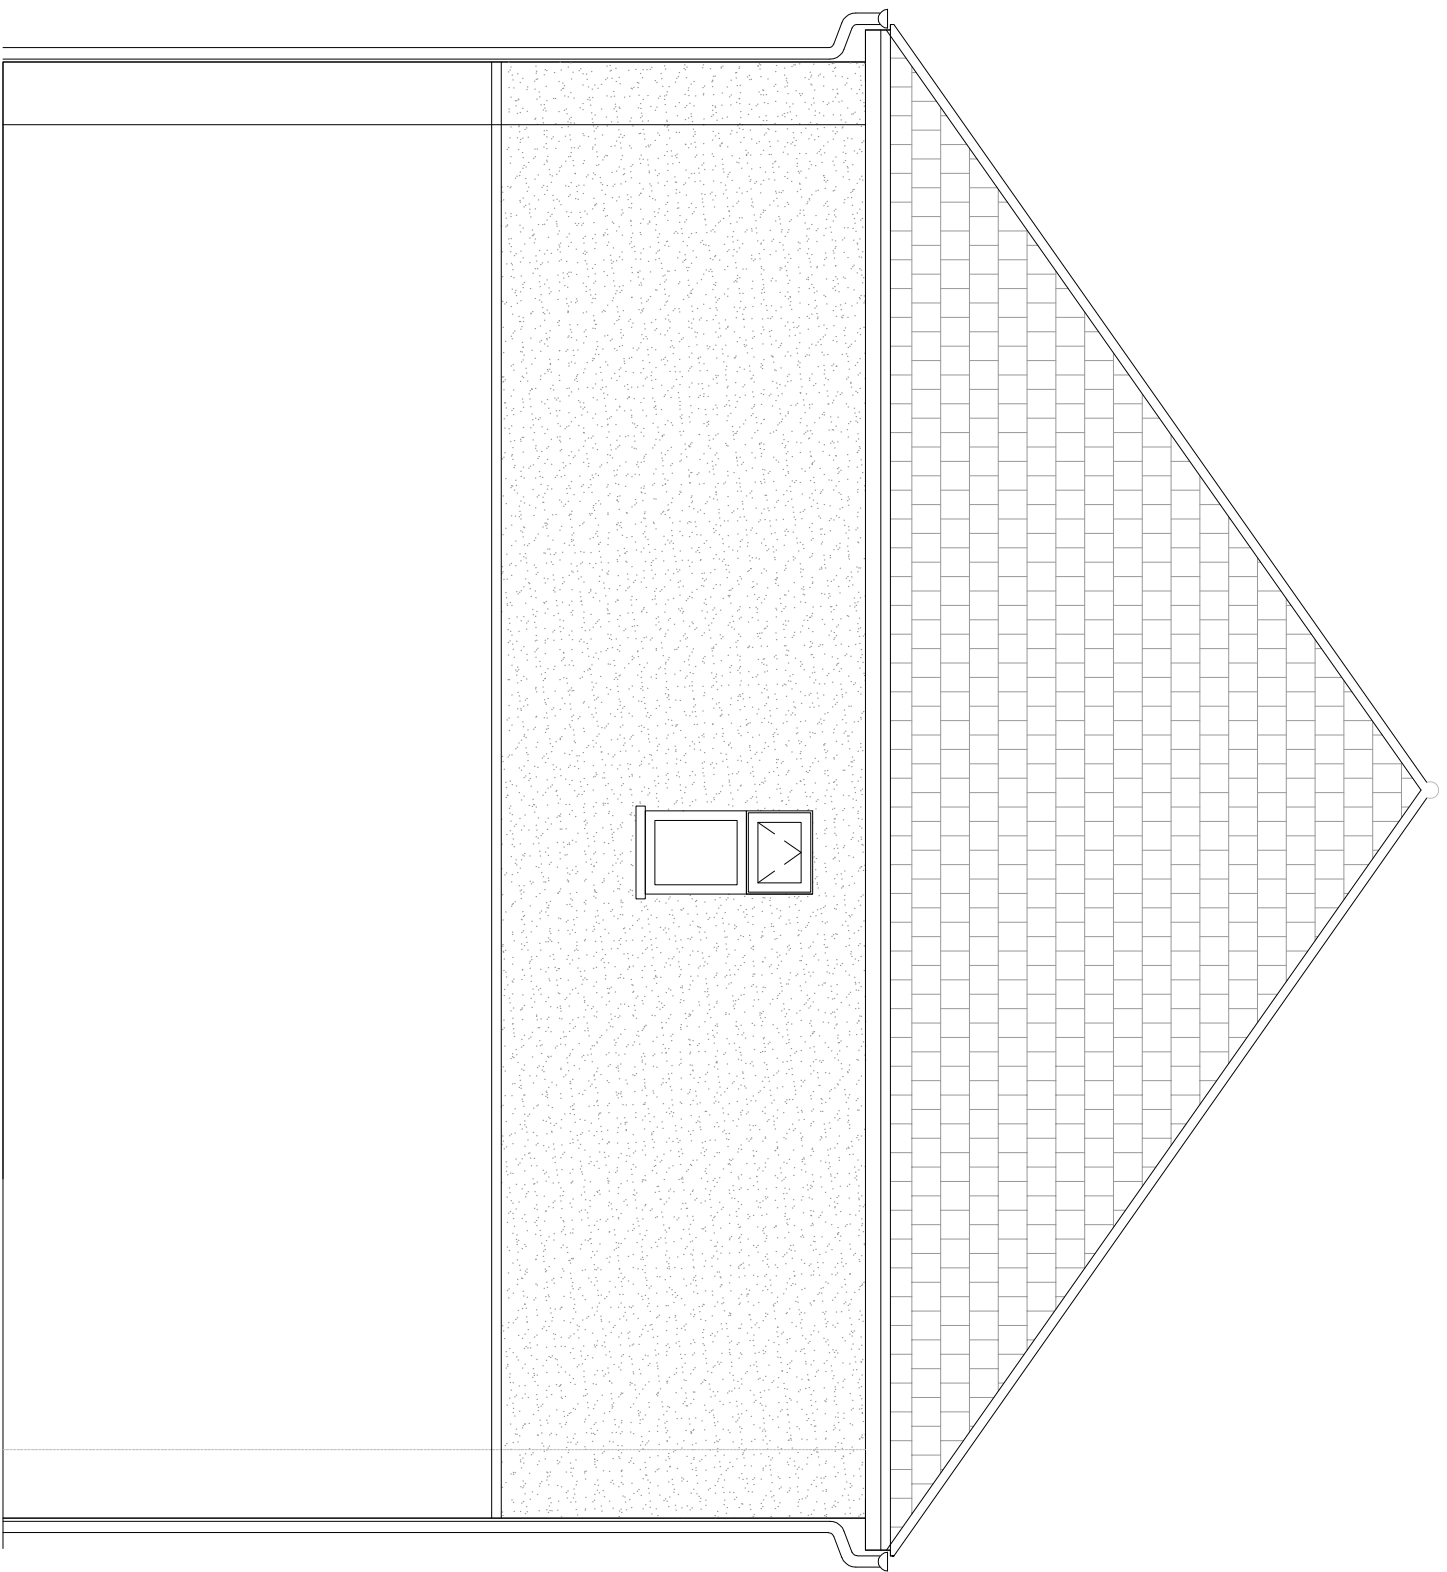

PROPOSED SIDE ELEVATION
SCALE 1:40

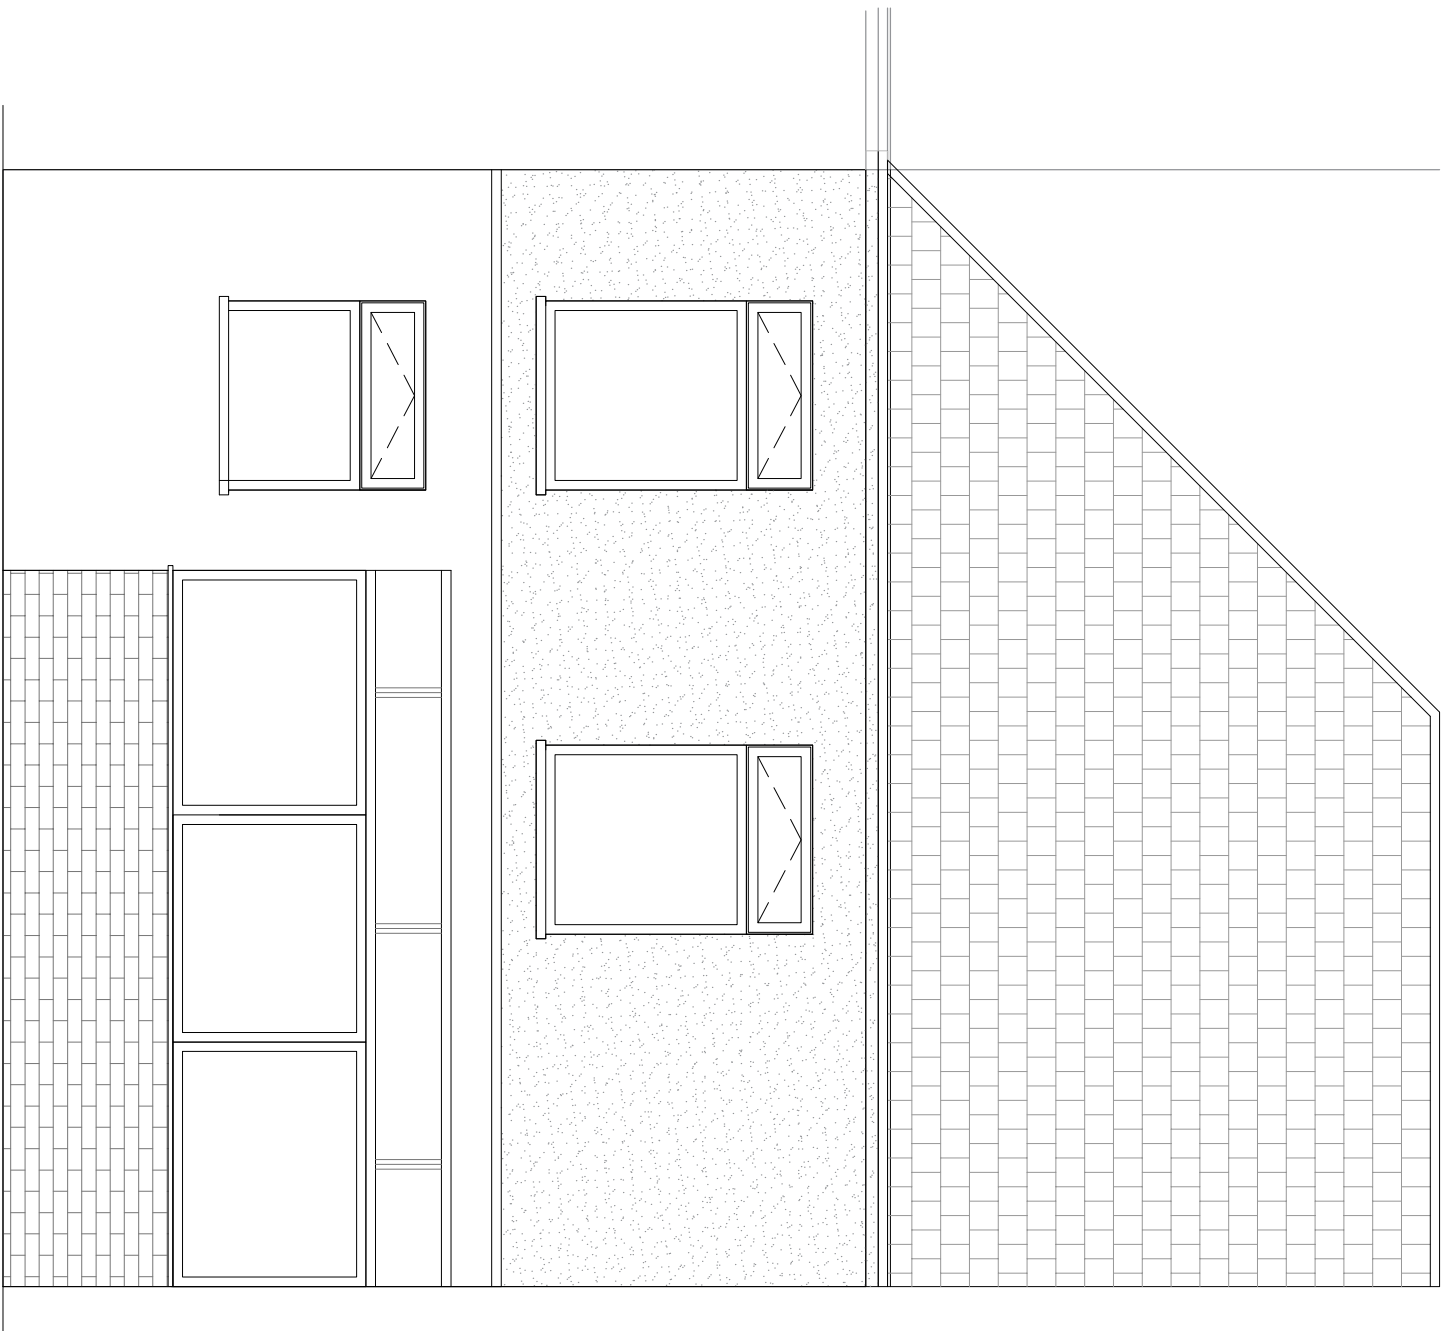

PROPOSED REAR ELEVATION
SCALE 1:40

PROJECT INFORMATION									
CLIENT					PROJECT				
M BIDDLE & C MILLS					LOFT CONVERSION				
1 PENJAR AVENUE									
PURBROOK									
HANTS									
DRAWN BY: LD					DATE: 23/03/2021				
CHECKED: N/A					SCALE: 1:40 @A1				
DRAWING NO: 2021.01					REVISION: A				