


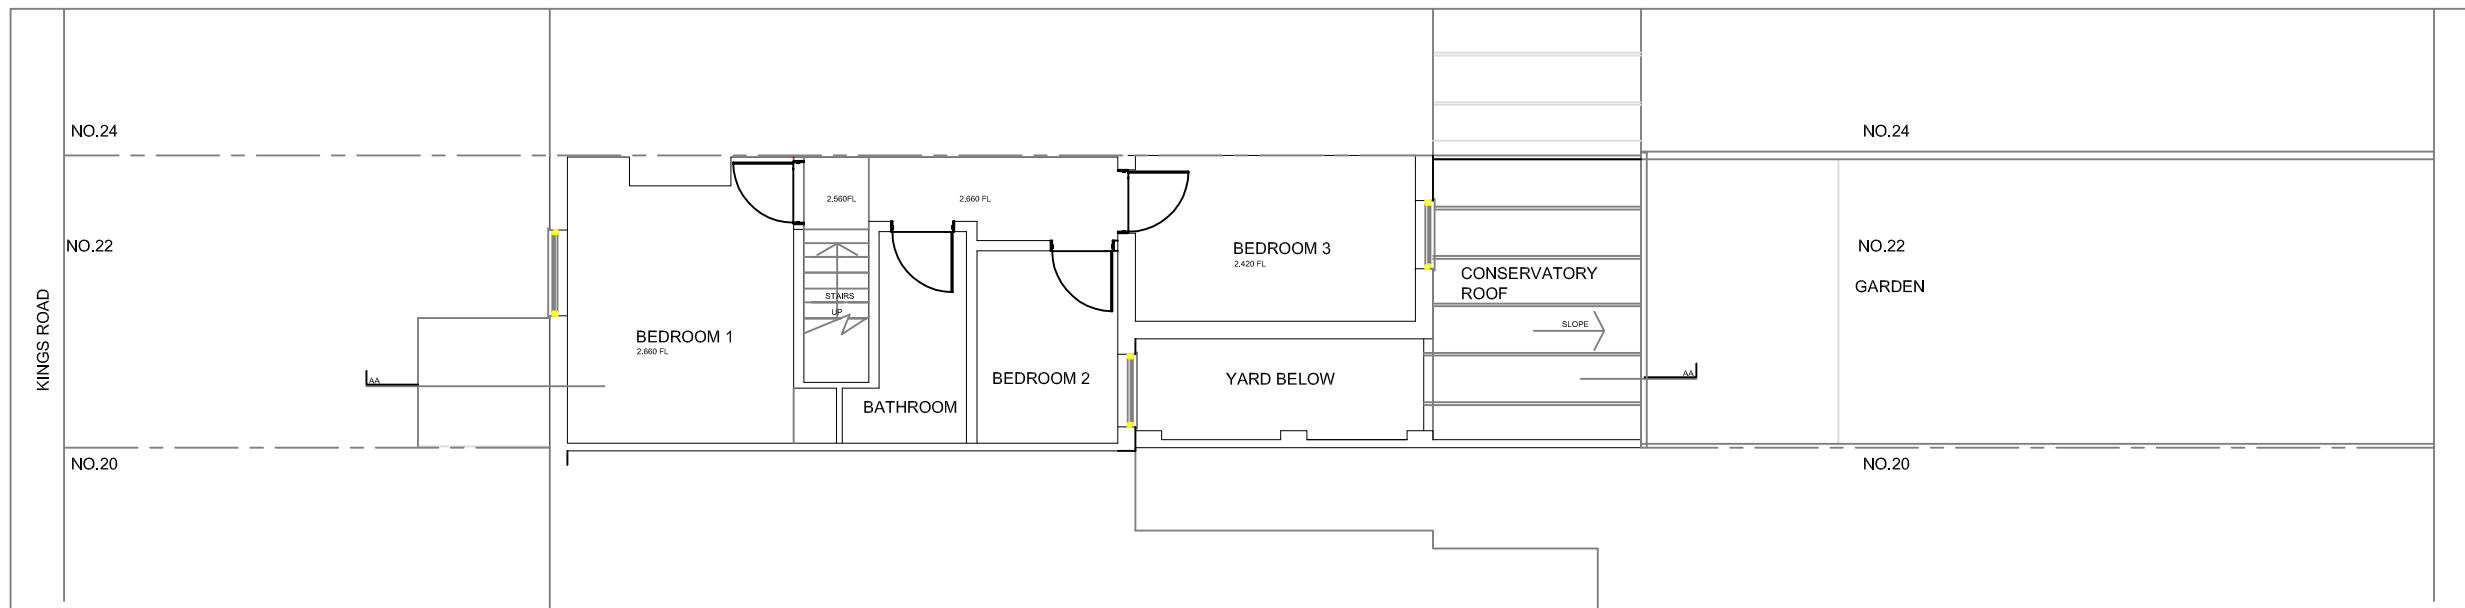


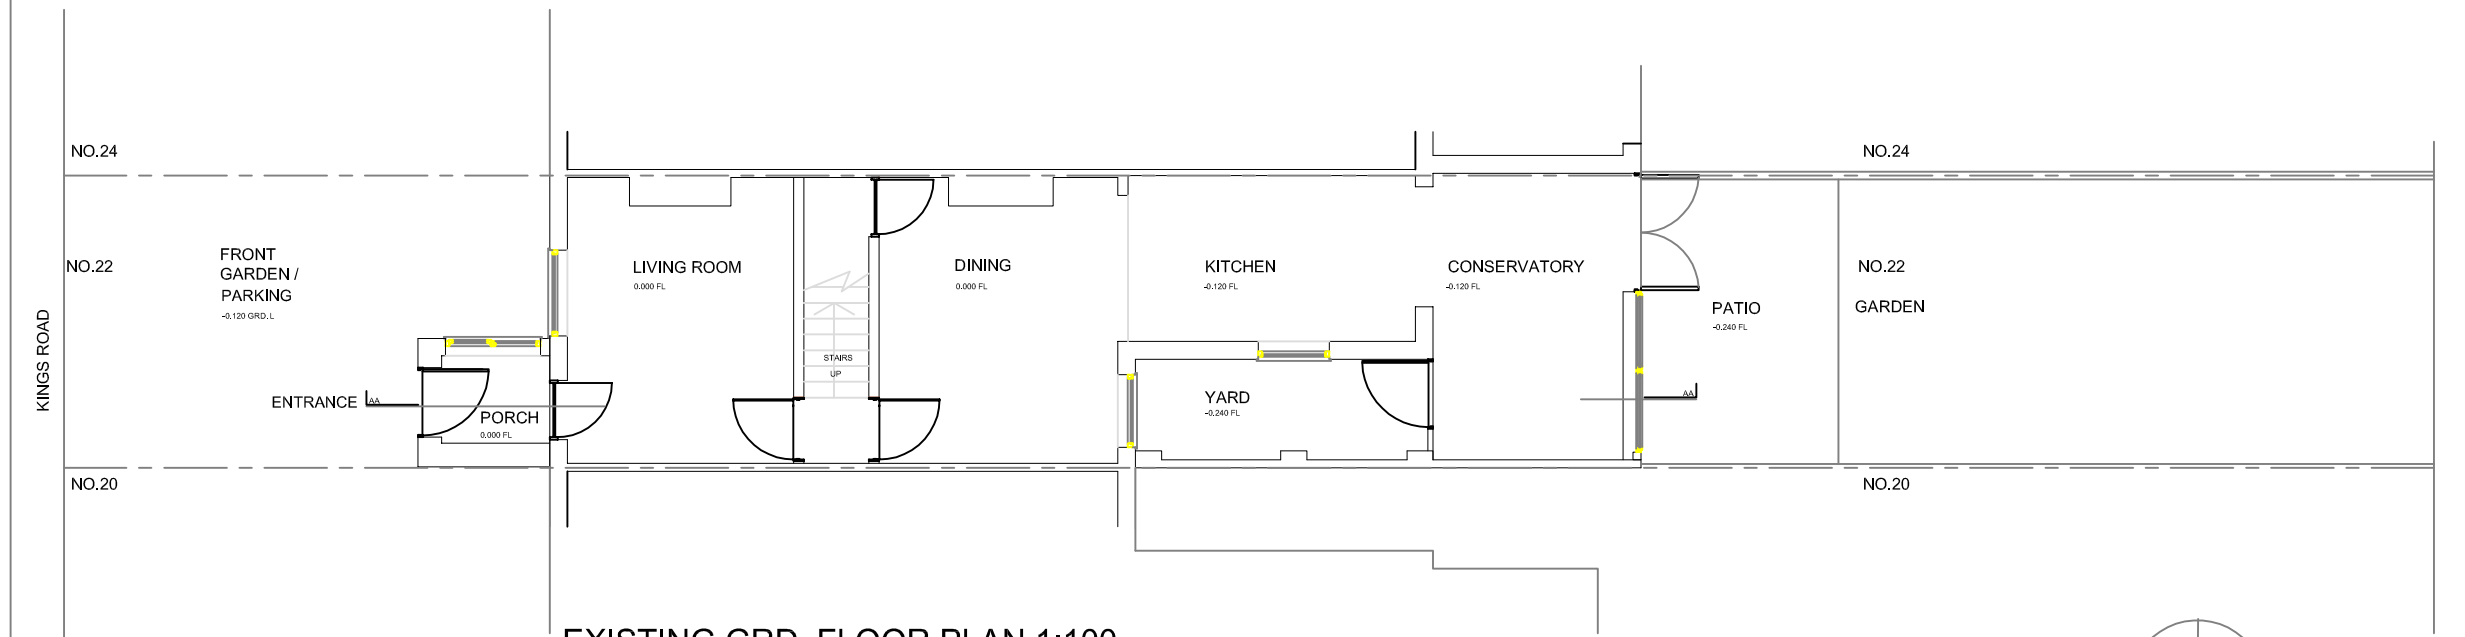

EXISTING FIRST FLOOR PLAN 1:100

 

EXISTING GRD. FLOOR PLAN 1:100

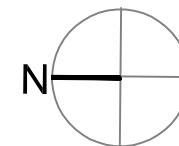

PROJECT :	PROPOSED REAR EXTENSION 22 KINGS ROAD EMSWORTH PO10 7HN
CLIENT :	BARNES
DWG :	EXISTING FLOOR PLANS
DATE :	27 /07 /21
SCALE :	1:100 @ A3
DRAWN :	AB
DWG. NO. :	252-03-PL REV. :

ANNE BARNES ARCHITECT
47 Marlborough Park North,
Belfast BT9 6HL
Northern Ireland
MOB: + 00447970371292
Email: annebarnes@nitworld.com

THIS DRAWING IS COPYRIGHT