

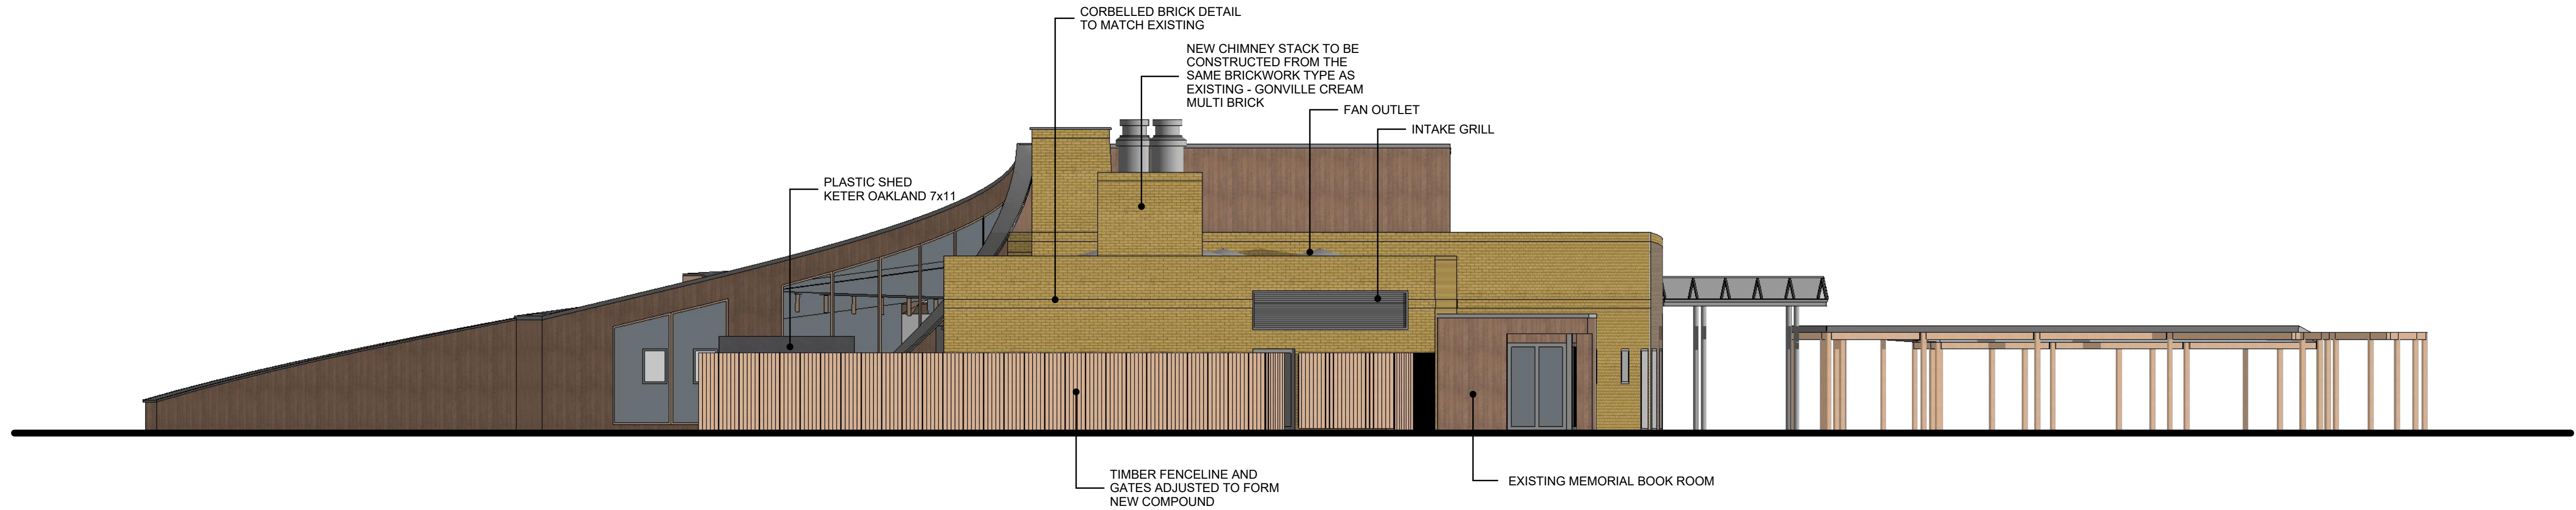


NOTES:


THIS DRAWING IS THE COPYRIGHT OF SOUTHERN CO-OP AND MAY NOT BE COPIED, ALTERED OR REPRODUCED IN ANY FORM, OR PASSED TO A THIRD PARTY WITHOUT THE WRITTEN CONSENT OF SOUTHERN CO-OP. DIMENSIONS SHOULD BE CHECKED AND VERIFIED ON SITE AND ANY DISCREPANCIES SHOULD BE REPORTED TO THE DESIGNER. DO NOT SCALE FROM THIS DRAWING, EXCEPT FOR PLANNING PURPOSES. USE FIGURED DIMENSIONS ONLY. IF IN DOUBT ASK FOR CONFIRMATION.

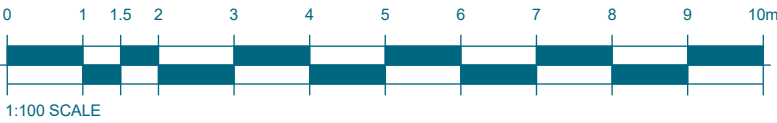

1 NORTH ELEVATION
A6.2 1:100 SCALE

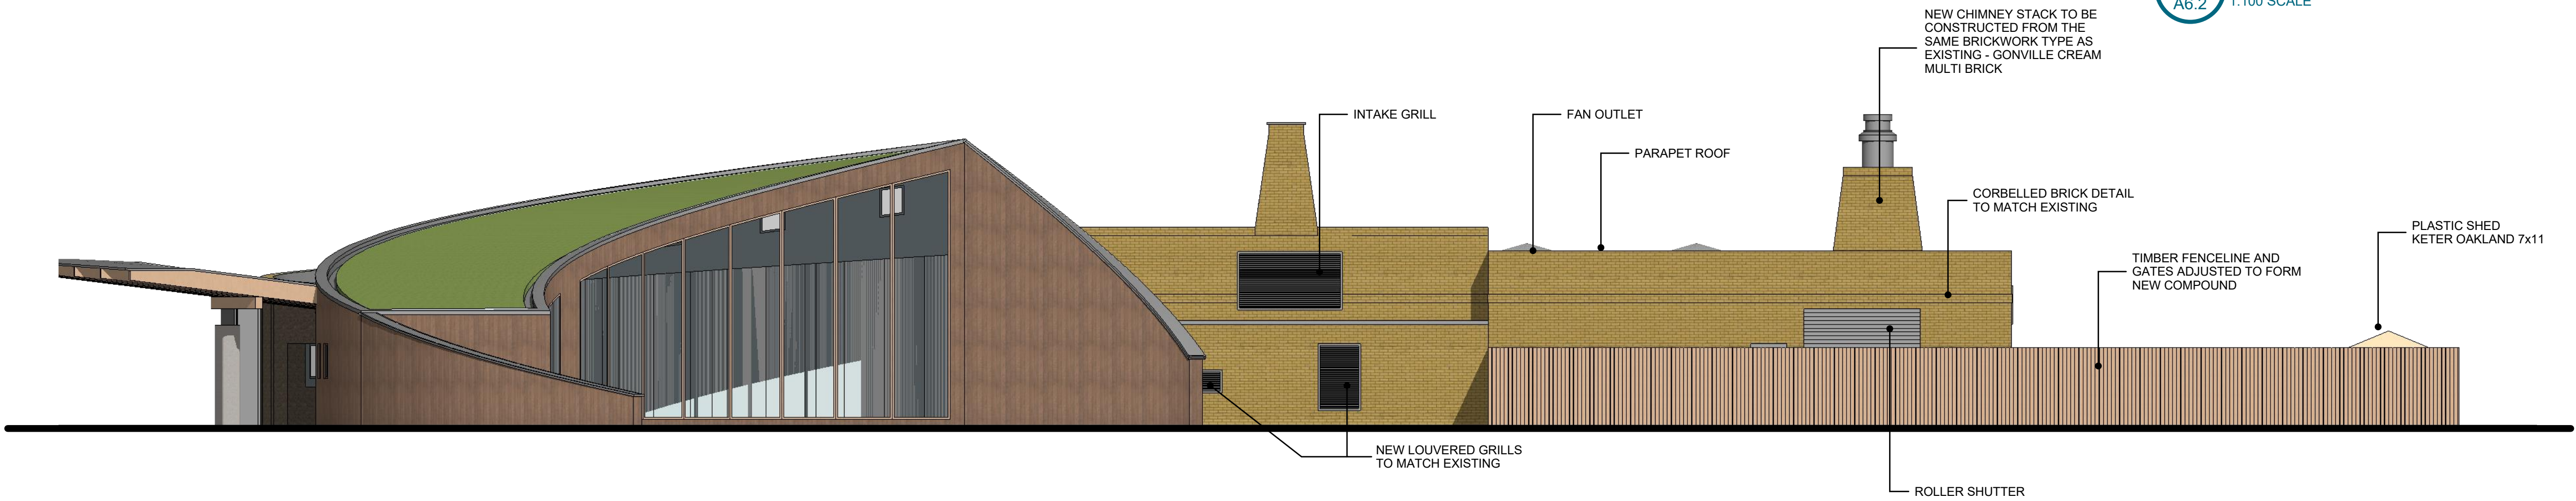

2 EAST ELEVATION
A6.2 1:100 SCALE

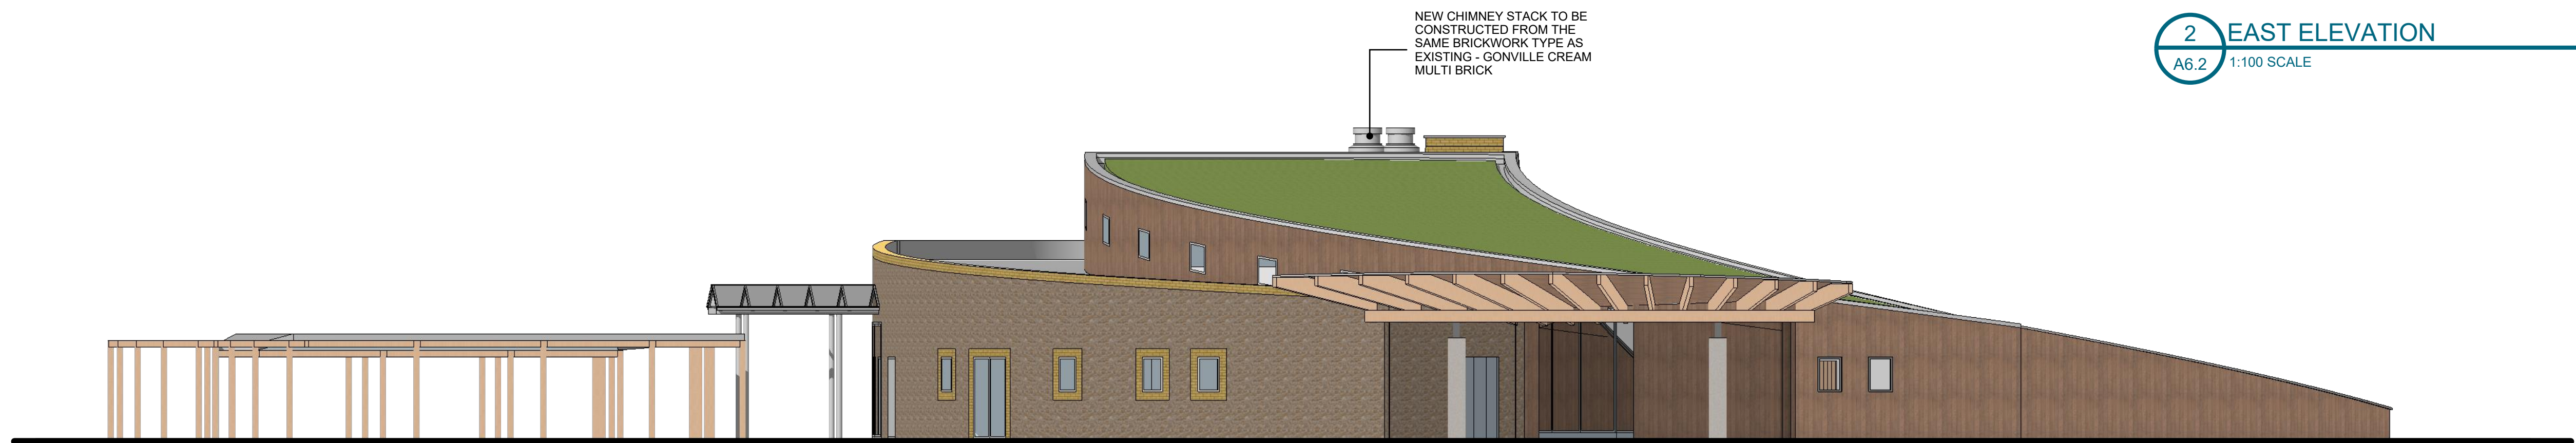

3 SOUTH ELEVATION
A6.2 1:100 SCALE



4 WEST ELEVATION
A6.2 1:100 SCALE

B	REAR EXTENSION ADJUSTED, REVISED CHIMNEY AND LOUVRE POSITIONS, ROOF OUTLETS ADDED	ML	27-05-21
A	INTAKE & EXTRACT DETAILS ADDED	ML	19-05-21
REV:	DESCRIPTION:	BY:	DATE:
STATUS:		PLANNING	



CLIENT:	SOUTHERN CO-OP 1000 LAKESIDE, WESTERN ROAD PORTSMOUTH, HAMPSHIRE PO6 3FE
DESIGNER:	SOUTHERN CO-OP 1000 LAKESIDE, WESTERN ROAD PORTSMOUTH, HAMPSHIRE PO6 3FE

SITE:		BARTONS ROAD HAVANT PO9 5NA	
TITLE:		PROPOSED ELEVATIONS	
SCALE AT A1: 1:100	DATE: 20-04-2021	DRAWN: ML	CHECKED: **
DRAWING NO: A6.2			REVISION: B