


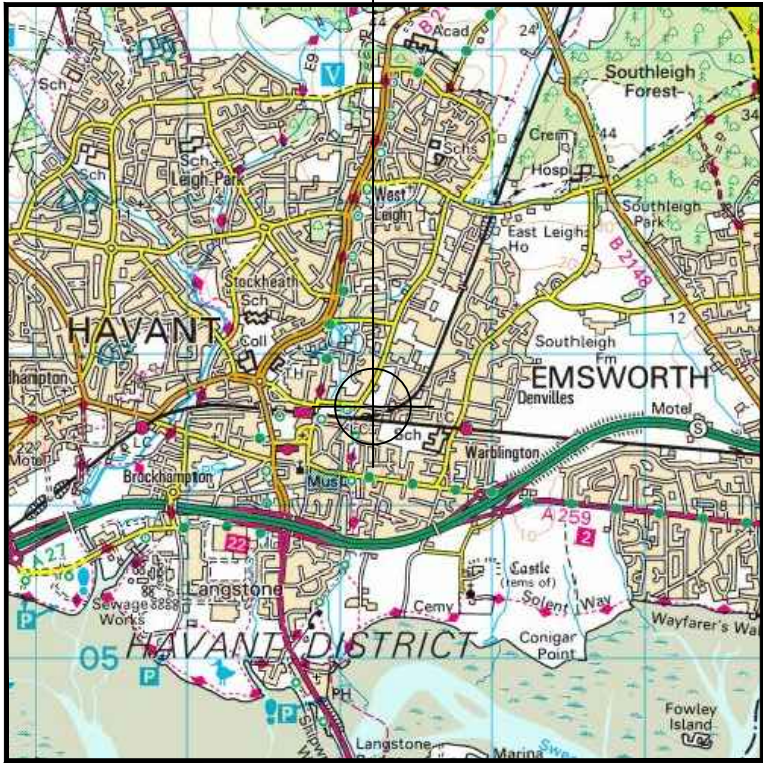

SITE LOCATION



GENERAL LOCATION PLAN

Ordnance Survey map extract

Grid Reference SU 72215 06641

Based upon Ordnance Survey at 1:50,000 with the permission of the
Controller of Her Majesty's Stationary Office.

© Crown copyright.

Licence Number: 100036358

Proposed Pole
Location




SITE PHOTOGRAPH

SITE LOCATION
(E:472215, N:106641)

106700

106600

472200

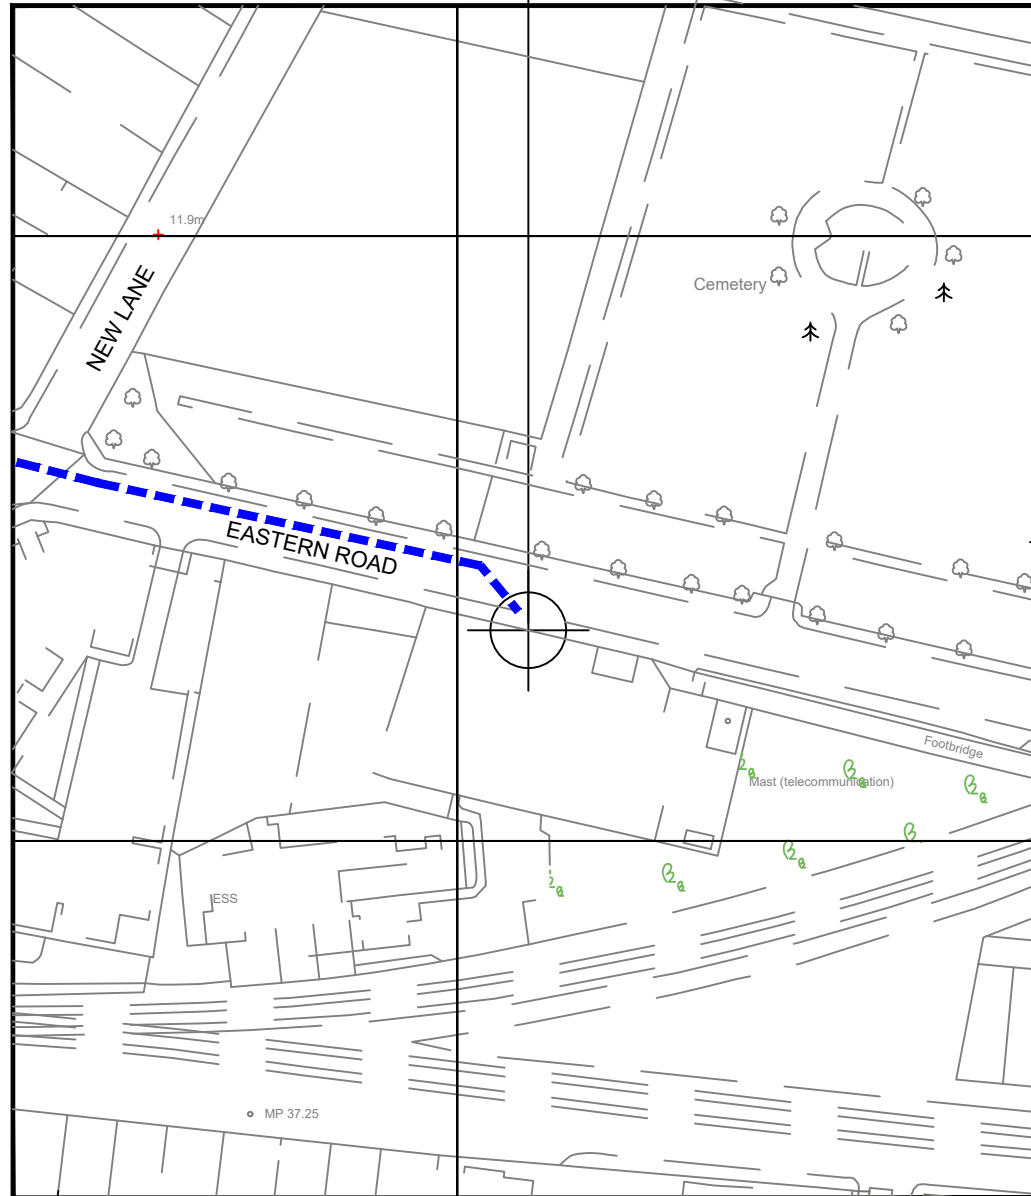

GENERAL LOCATION PLAN

Ordnance Survey map extract

Grid Reference SU 72215 06641

Based upon Ordnance Survey at 1:1,250 with the permission of the
Controller of Her Majesty's Stationary Office.

© Crown copyright.

Licence Number: 100036358

- NOTES:**
1. DRAWING TO BE READ IN CONJUNCTION WITH ALL RELEVANT DRAWINGS AND SPECIFICATIONS
 2. ALL DIMENSIONS ARE IN MILLIMETRES UNLESS OTHERWISE STATED
 3. DO NOT SCALE DRAWINGS, ALL DIMENSION TO BE CHECKED ON SITE
 4. DUCT ROUTES ARE SHOWN INDICATIVELY, ACTUAL ROUTES TO BE DETERMINED ON SITE
 5. ALL DISCREPANCIES TO BE REPORTED TO THE DESIGN ENGINEER

DRIVING DIRECTIONS TO SITE:

1. Head south on A3(M)
2. At junction 5, take the A27(E) exit to Brighton/Chichester/Havant/Hayling Is
3. At Bedhampton Roundabout, take the 1st exit onto Bedhampton Hill/B2177
4. At the roundabout, take the 3rd exit onto Bedhampton Rd/B2177
5. Continue to follow Bedhampton Rd
6. Continue onto New Rd/B2149
7. At the roundabout, take the 2nd exit onto Elmleigh Rd
8. Turn left onto Leigh Rd
9. Turn right onto Eastern Rd
10. The site is located on the RHS after approx 350m

A1	FIRST ISSUE	20.05.21	JDS	RC
Issue	Comment	Date	Drawn	Approved



Site Name & Address:
EASTERN ROAD SW
EASTERN ROAD,
HAVANT
HAMPSHIRE
PO9 2QZ

Title:
SITE LOCATION


Purpose of Issue:
NEW SITE DESIGN

Drawing No:
71224_EASTERN ROAD SW_001

Host Cell ID:
71224

Issue:	Scale at A3:	Checked:	Date:
A1	AS SHOWN	SB	20.05.21
Drawn:	Date:	Approved:	Date:
JDS	20.05.21	RC	20.05.21

Beacon ref: XXXX

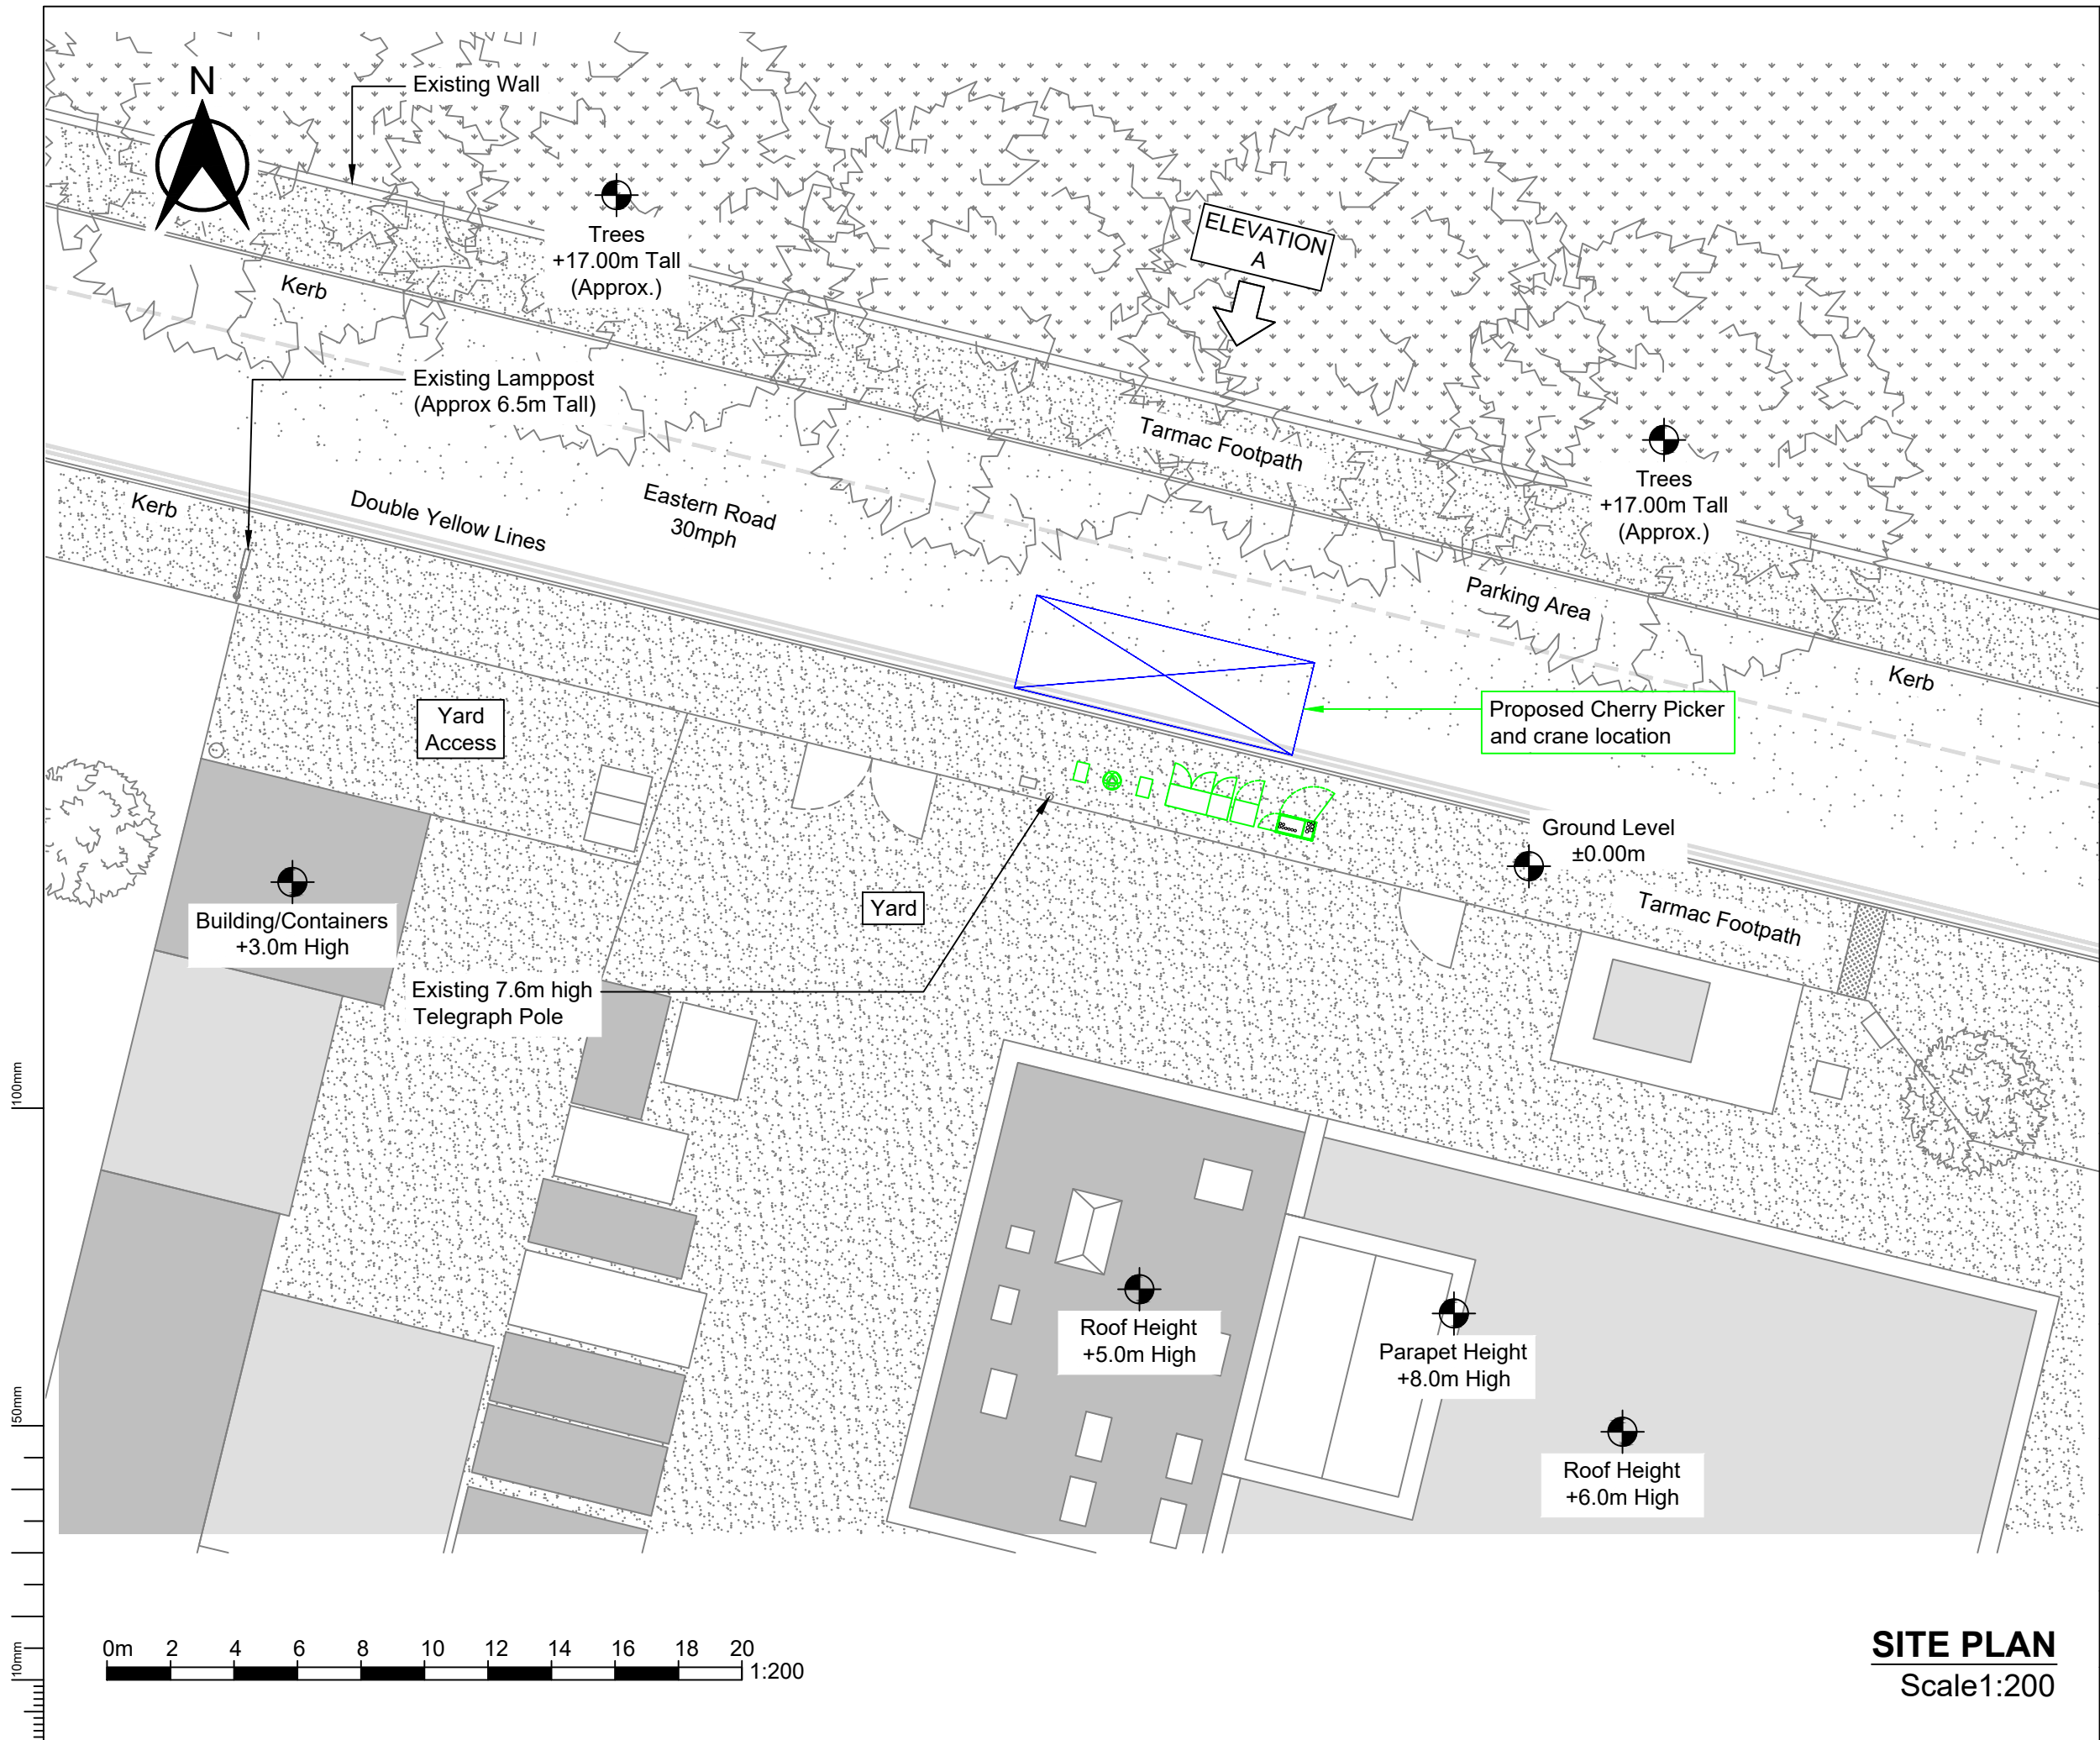

- NOTES:**
1. DRAWING TO BE READ IN CONJUNCTION WITH ALL RELEVANT DRAWINGS AND SPECIFICATIONS
 2. ALL DIMENSIONS ARE IN MILLIMETRES UNLESS OTHERWISE STATED
 3. DO NOT SCALE DRAWINGS, ALL DIMENSION TO BE CHECKED ON SITE
 4. DUCT ROUTES ARE SHOWN INDICATIVELY, ACTUAL ROUTES TO BE DETERMINED ON SITE
 5. ALL DISCREPANCIES TO BE REPORTED TO THE DESIGN ENGINEER

KEY
INDICATES PROPOSED EE EQUIPMENT

A1	FIRST ISSUE	20.05.21	JDS	RC
Issue	Comment	Date	Drawn	Approved



BEACONCOMMS
UNIT E3 PITTS CLEAVE INDUSTRIAL ESTATE, TAVISTOCK, DEVON, PL19 0PW
sales@beaconcomms.co.uk Tel: +44 (0)1822 610610

Site Name & Address:
**EASTERN ROAD SW
EASTERN ROAD,
HAVANT
HAMPSHIRE
PO9 2QZ**

Title:
**PROPOSED
SITE LAYOUT**

Purpose of Issue:
NEW SITE DESIGN


Drawing No:
71224_EASTERN ROAD SW_002

Host Cell ID:
71224

Issue:	Scale at A3:	Checked:	Date:
A1	AS SHOWN	SB	20.05.21
Drawn:	Date:	Approved:	Date:
JDS	20.05.21	RC	20.05.21

Beacon ref: XXXX

SITE PLAN
Scale 1:200

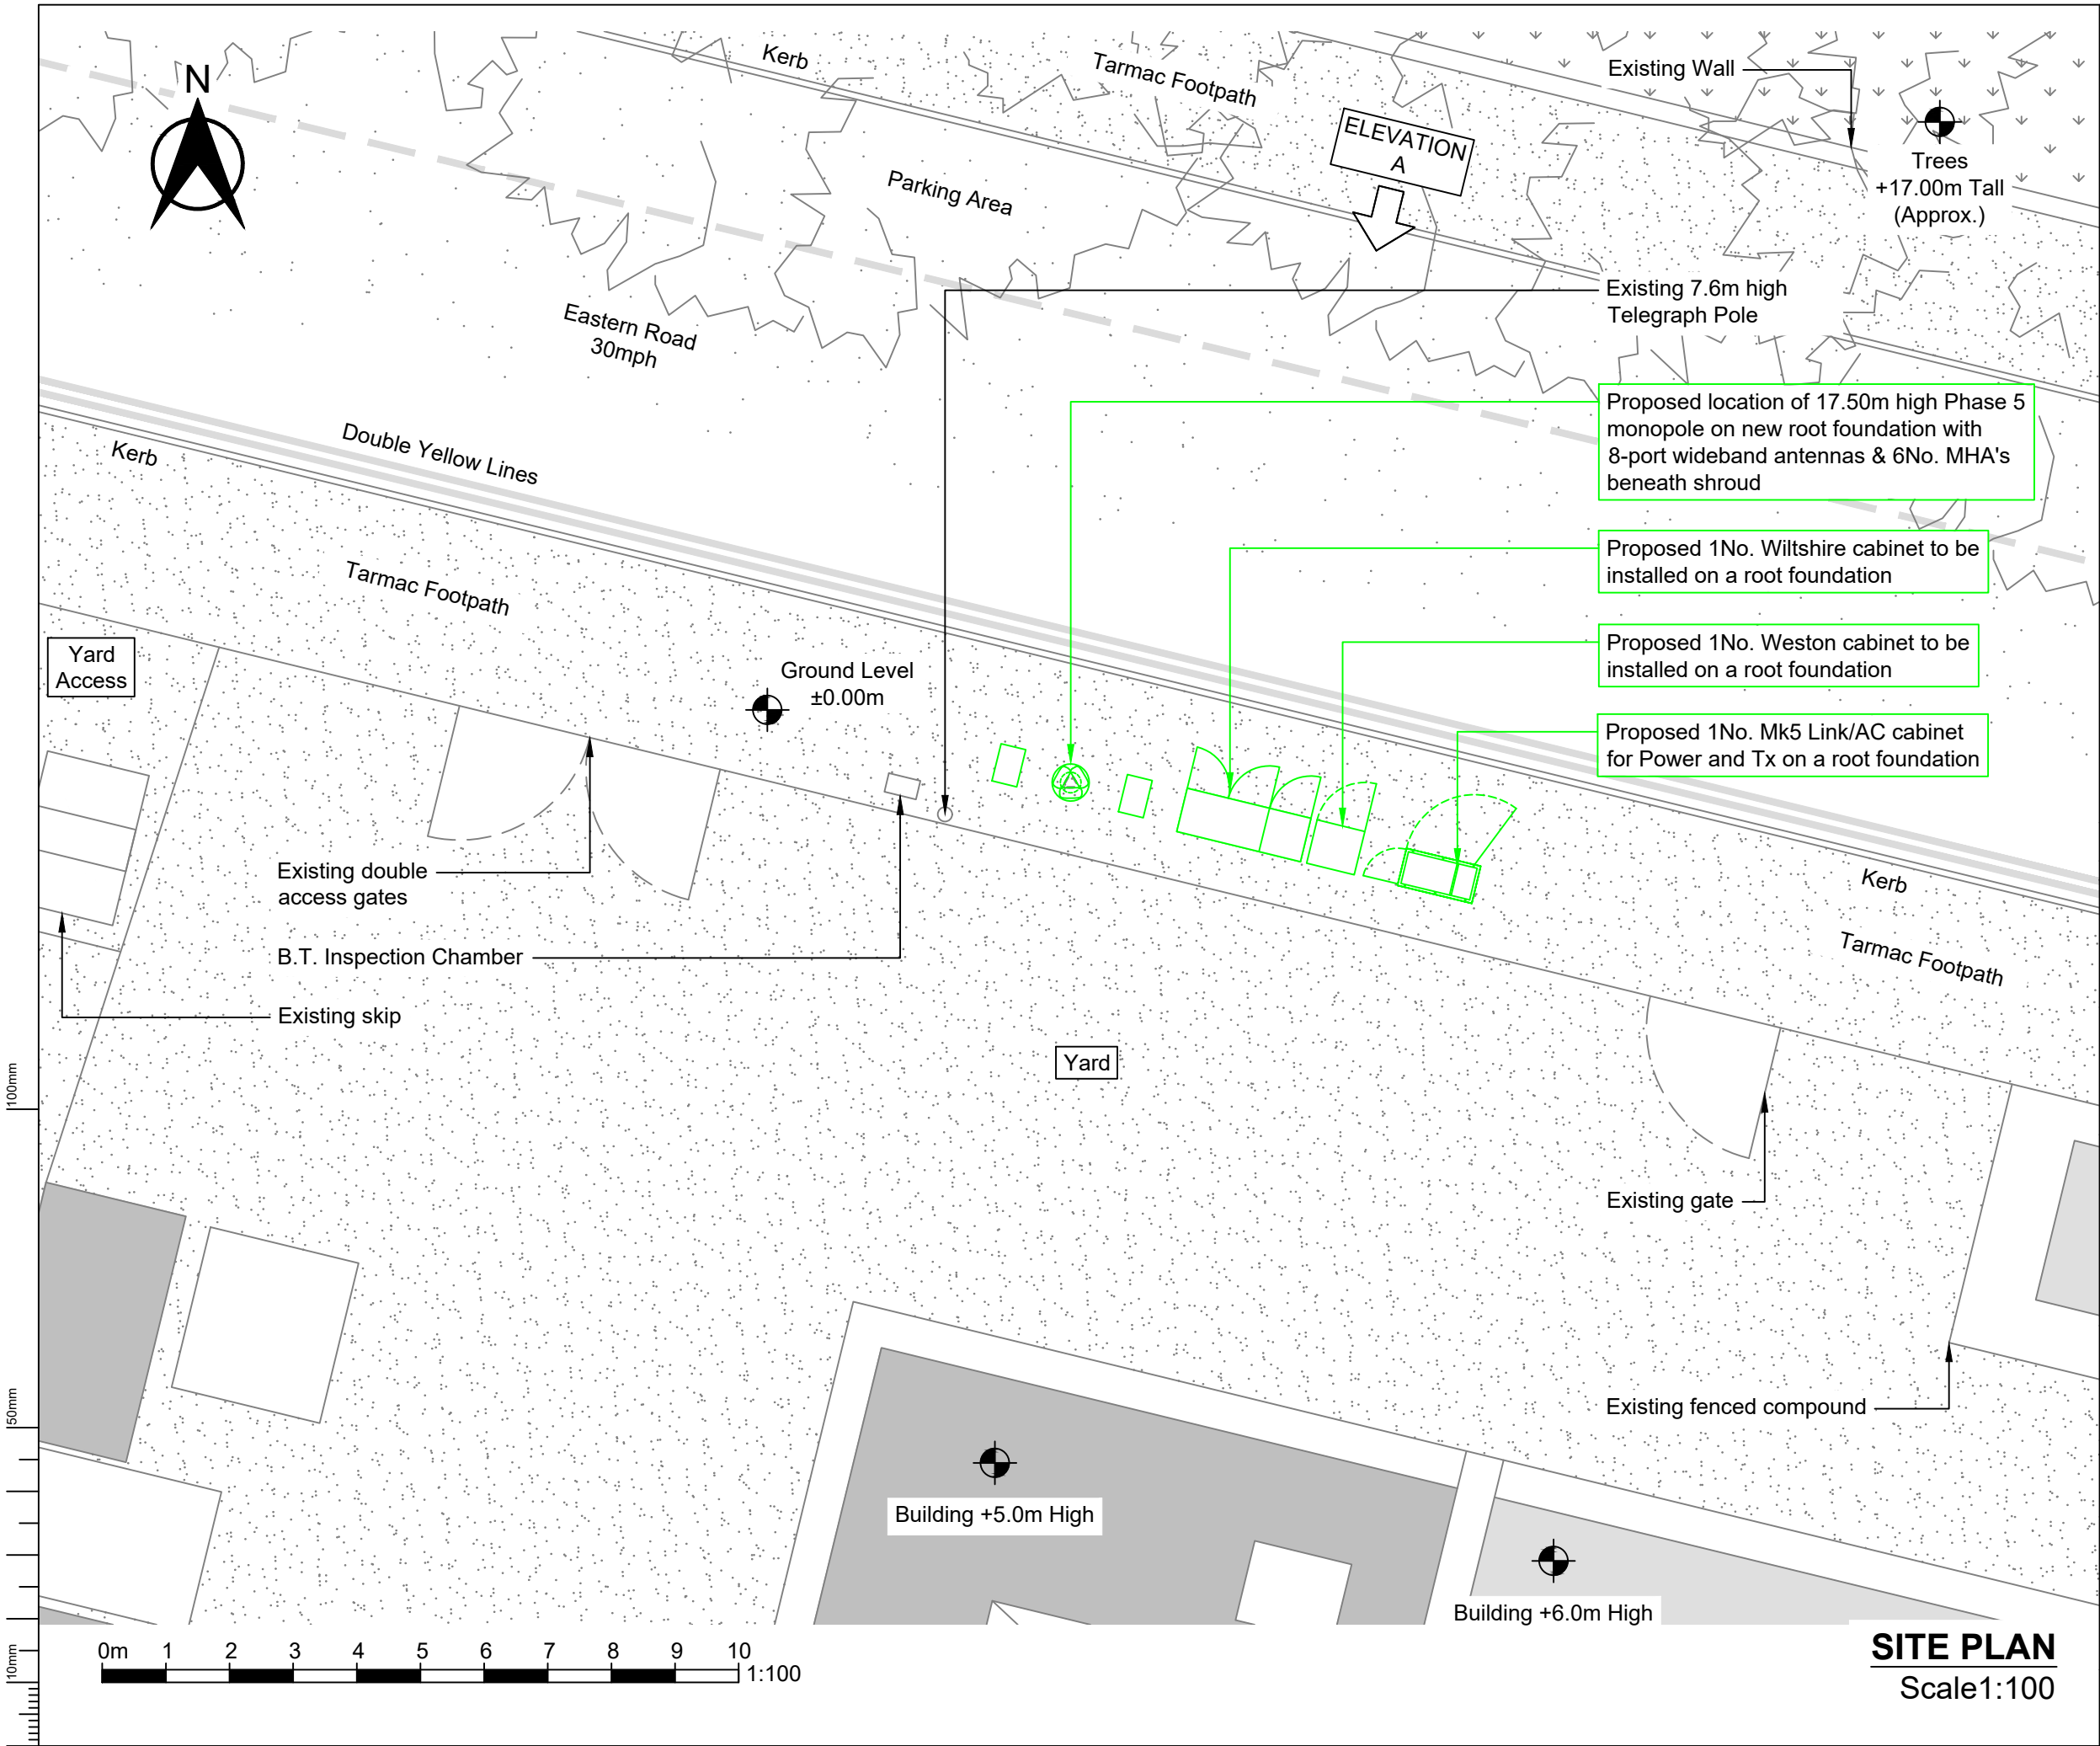

- NOTES:**
1. DRAWINGS TO BE READ IN CONJUNCTION WITH ALL RELEVANT DRAWINGS AND SPECIFICATIONS
 2. ALL DIMENSIONS ARE IN MILLIMETRES UNLESS OTHERWISE STATED
 3. DO NOT SCALE DRAWINGS, ALL DIMENSION TO BE CHECKED ON SITE
 4. DUCT ROUTES ARE SHOWN INDICATIVELY, ACTUAL ROUTES TO BE DETERMINED ON SITE
 5. ALL DISCREPANCIES TO BE REPORTED TO THE DESIGN ENGINEER

KEY
INDICATES PROPOSED EE EQUIPMENT

A1	FIRST ISSUE	20.05.21	JDS	RC
Issue	Comment	Date	Drawn	Approved



Site Name & Address:
EASTERN ROAD SW
EASTERN ROAD,
HAVANT
HAMPSHIRE
PO9 2QZ

Title:
**PROPOSED
SITE LAYOUT**

Purpose of Issue:
NEW SITE DESIGN


Drawing No:
71224_EASTERN ROAD SW_003

Host Cell ID:
71224

Issue:	Scale at A3:	Checked:	Date:
A1	AS SHOWN	SB	20.05.21
Drawn:	Date:	Approved:	Date:
JDS	20.05.21	RC	20.05.21

Beacon ref: XXXX

SITE PLAN
Scale 1:100

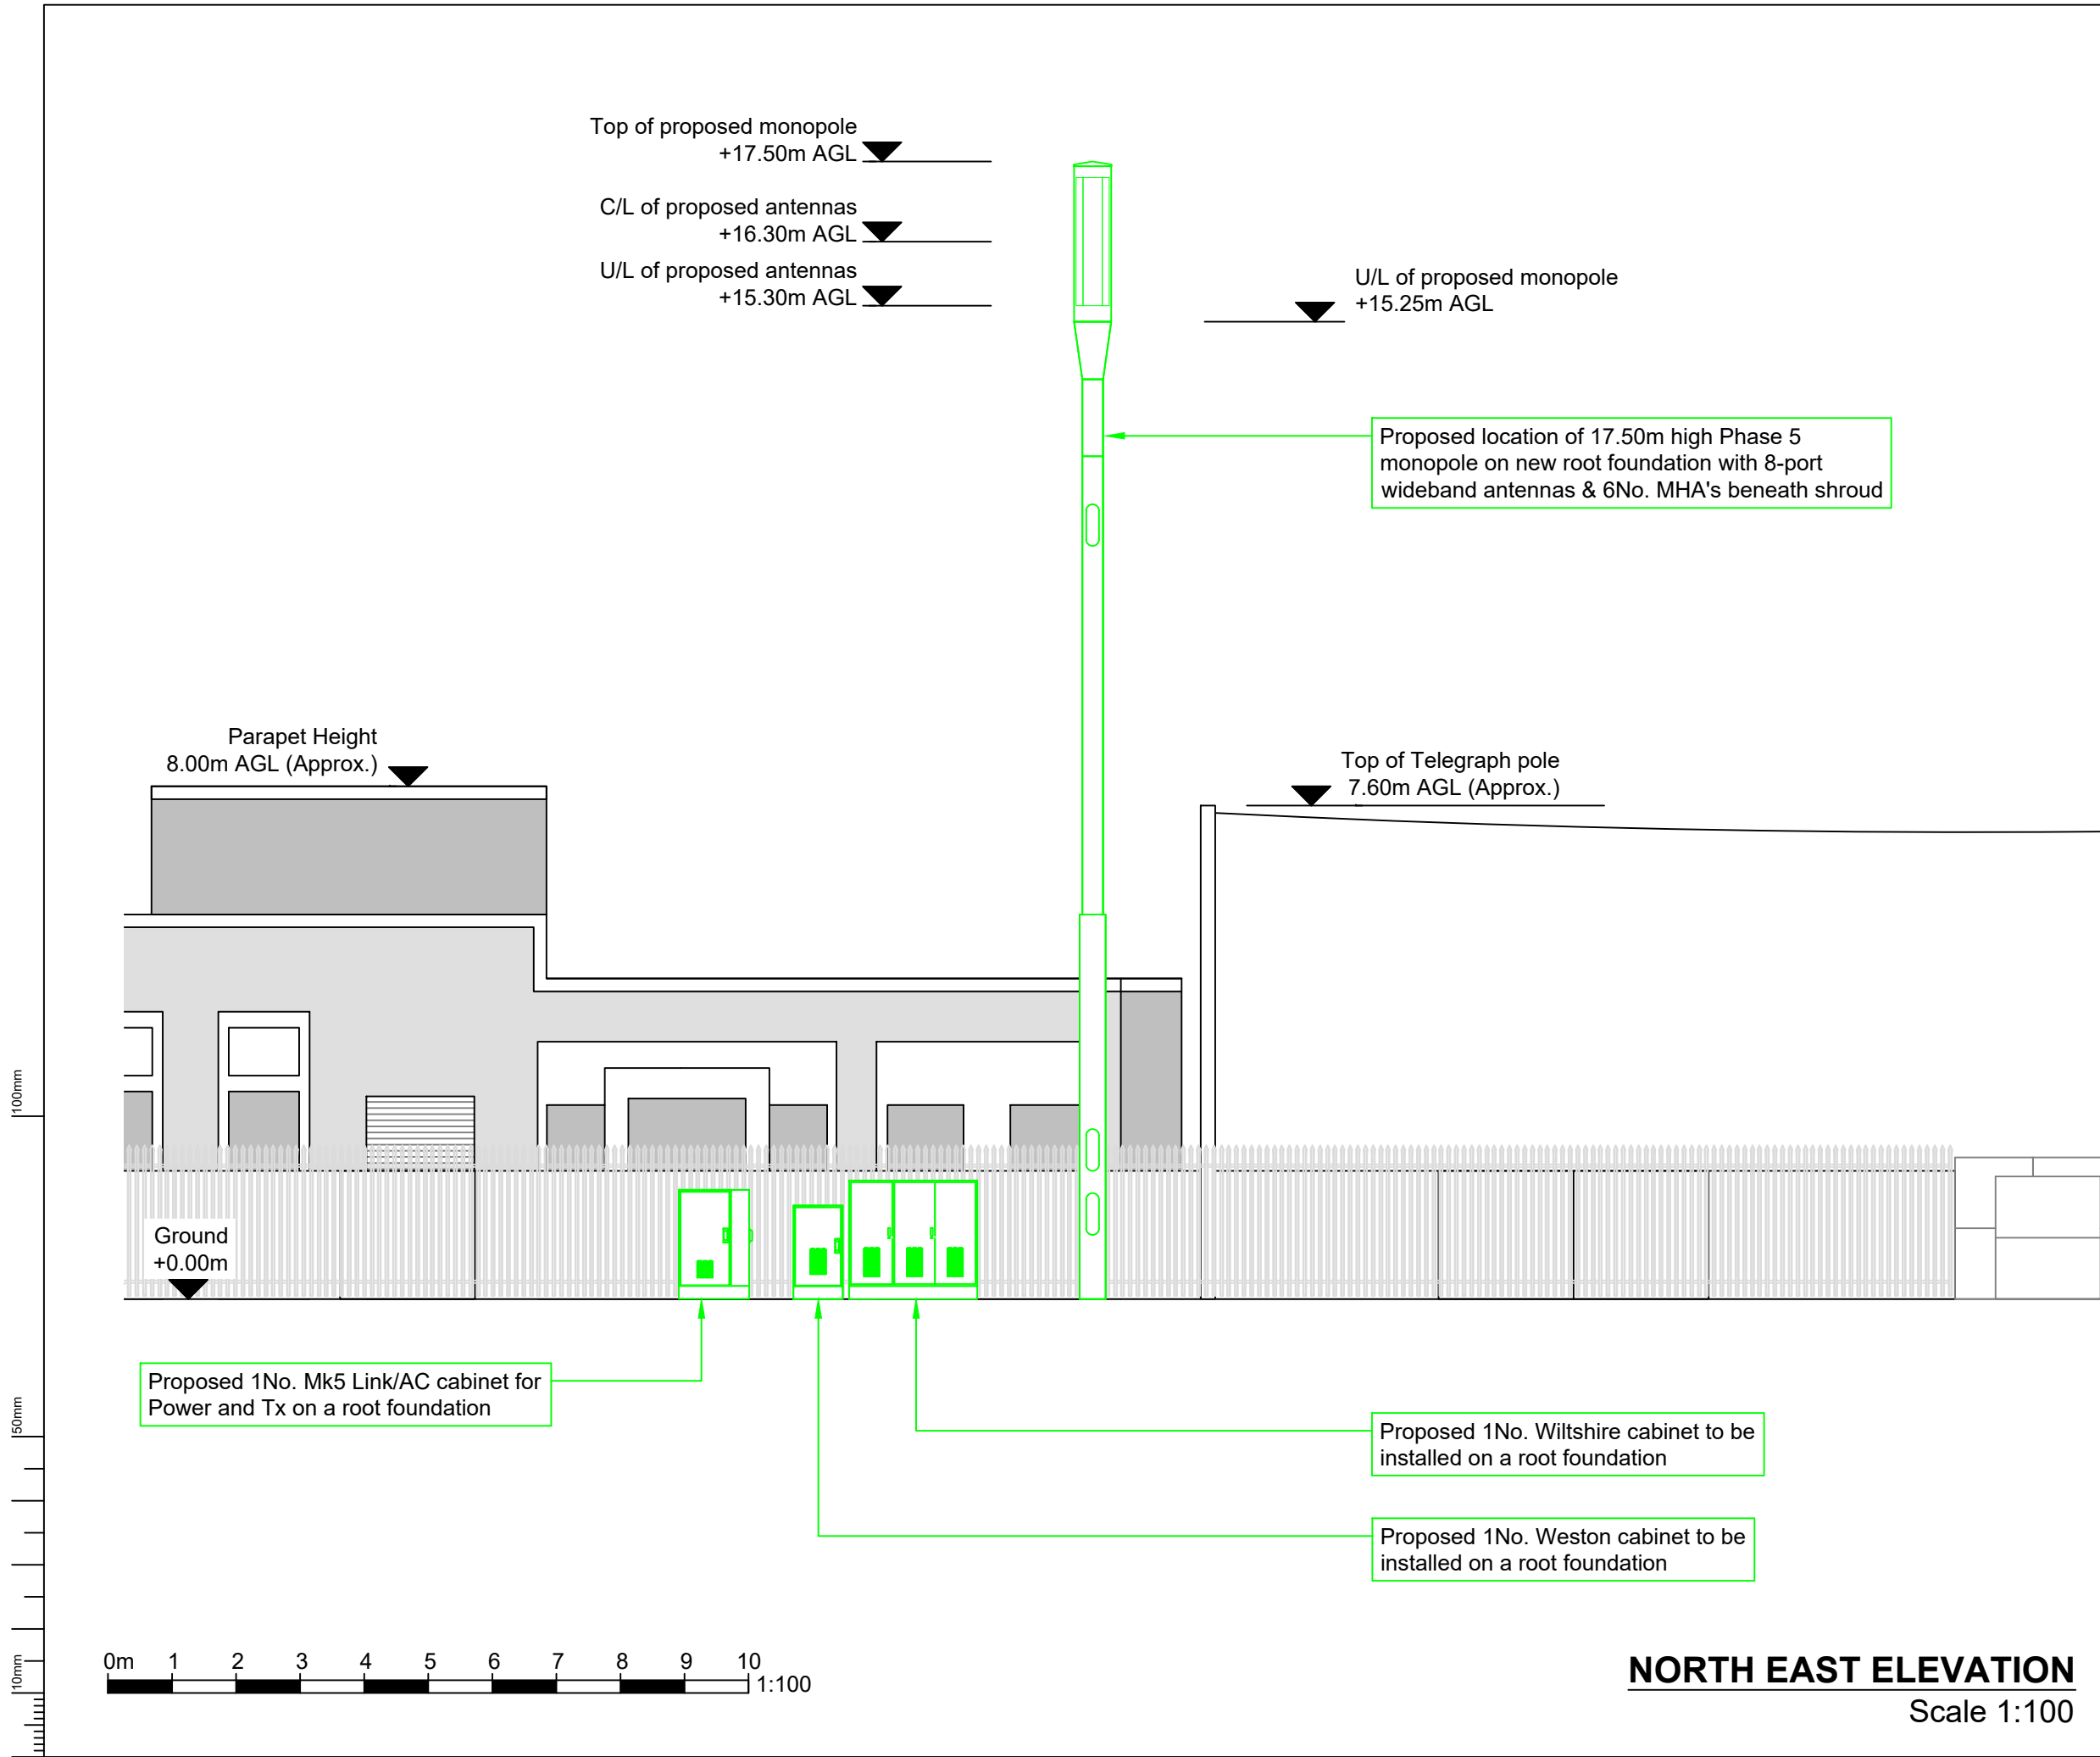

- NOTES:**
1. DRAWING TO BE READ IN CONJUNCTION WITH ALL RELEVANT DRAWINGS AND SPECIFICATIONS
 2. ALL DIMENSIONS ARE IN MILLIMETRES UNLESS OTHERWISE STATED
 3. DO NOT SCALE DRAWINGS, ALL DIMENSION TO BE CHECKED ON SITE
 4. DUCT ROUTES ARE SHOWN INDICATIVELY, ACTUAL ROUTES TO BE DETERMINED ON SITE
 5. ALL DISCREPANCIES TO BE REPORTED TO THE DESIGN ENGINEER

KEY
INDICATES PROPOSED EE EQUIPMENT

A1	FIRST ISSUE	20.05.21	JDS	RC
Issue	Comment	Date	Drawn	Approved



BEACONCOMMS
UNIT E3 PITTS CLEAVE INDUSTRIAL ESTATE, TAVISTOCK, DEVON, PL19 0PW
sales@beaconcomms.co.uk Tel: +44 (0)1822 610610

Site Name & Address:
EASTERN ROAD SW
EASTERN ROAD,
HAVANT
HAMPSHIRE
PO9 2QZ

Title:
PROPOSED SITE ELEVATION

Purpose of Issue:
NEW SITE DESIGN

Drawing No:
71224_EASTERN ROAD SW_004

Host Cell ID:
71224

Issue:	Scale at A3:	Checked:	Date:
A1	AS SHOWN	SB	20.05.21
Drawn:	Date:	Approved:	Date:
JDS	20.05.21	RC	20.05.21

Beacon ref: XXXX