

PLOTS 11, 12, 13 & 174


Drawn by : RKDB Checked by :SJC

Date: JUNE 2016

This drawing and the works depicted are the copyright of Simon Cooper Associates Ltd, and may not be reproduced or amended except by written permission. No liability will be accepted for amendments made by other persons.

Revisions

Rev	Date	Drawn	Checked
-----	------	-------	---------

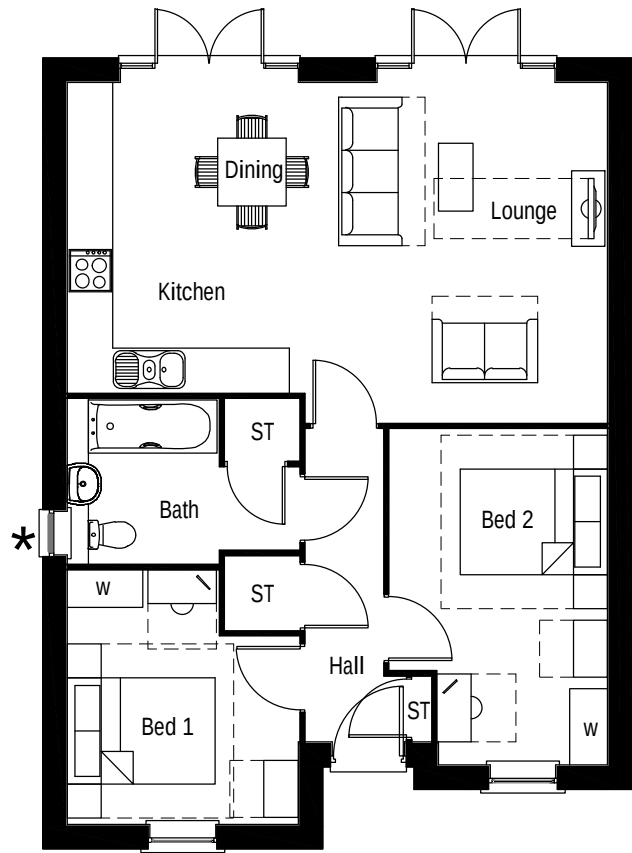

Floor Plan

* Obscure Glazed Window



Scale 1:100


Project:

HAVANT ROAD,
EMSWORTH, HAMPSHIRE

Drawing Title:

B3 (BUNGALOW 3)
FLOOR PLAN

Client:

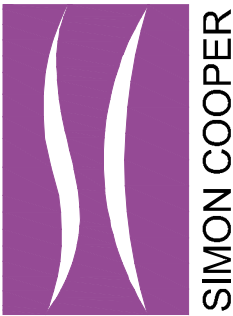

Simon Cooper Associates Limited,
Connaught House, 22/24 Guildford Road, Bagshot, GU19 5JN
Telephone 01276 450039
info@simoncooper.net www.simoncooper.net

Drg No: 18-2059-B3-002

Scale @ A3: 1:100

Rev:

--