


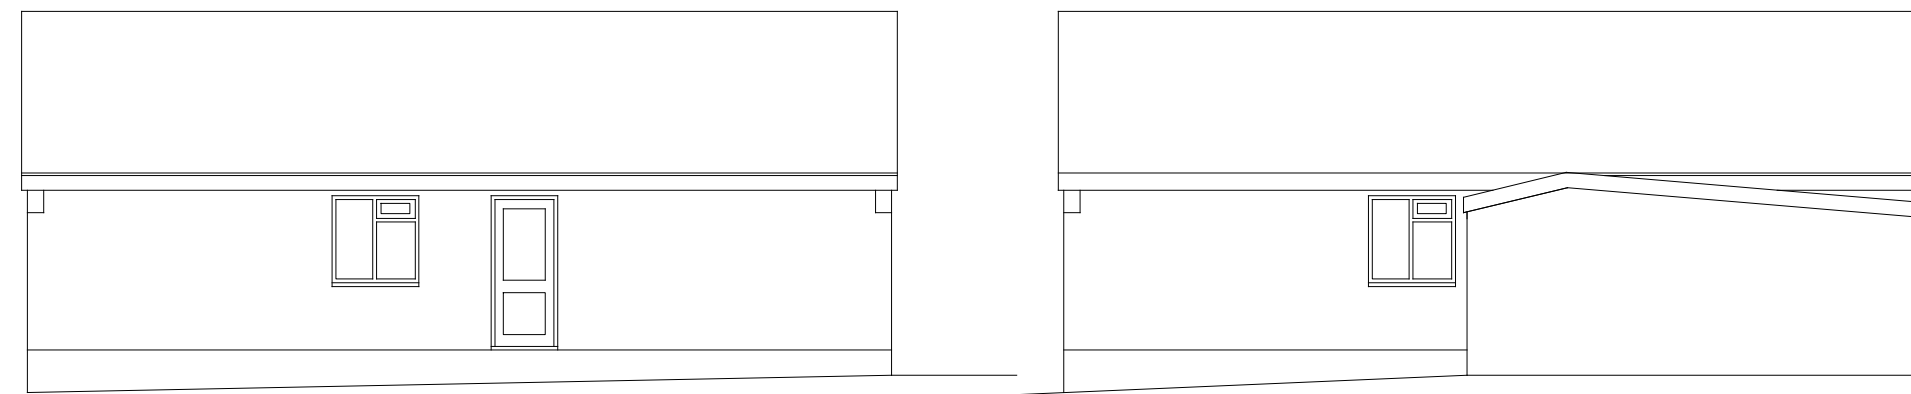


East

Elevations as Existing 1:100

East


garage

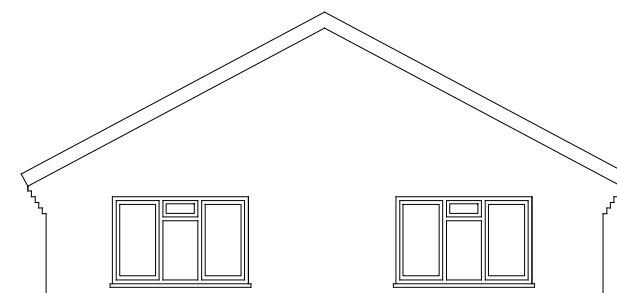


South



garage

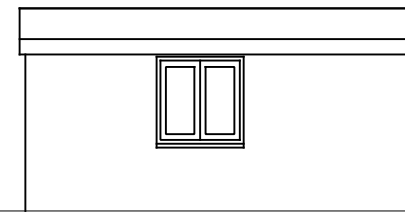


garage

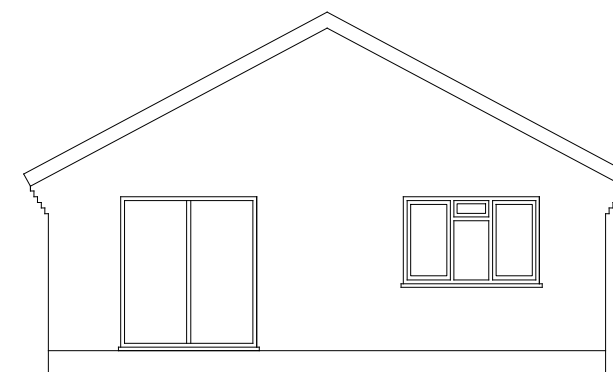


North

Elevations as Existing 1:100


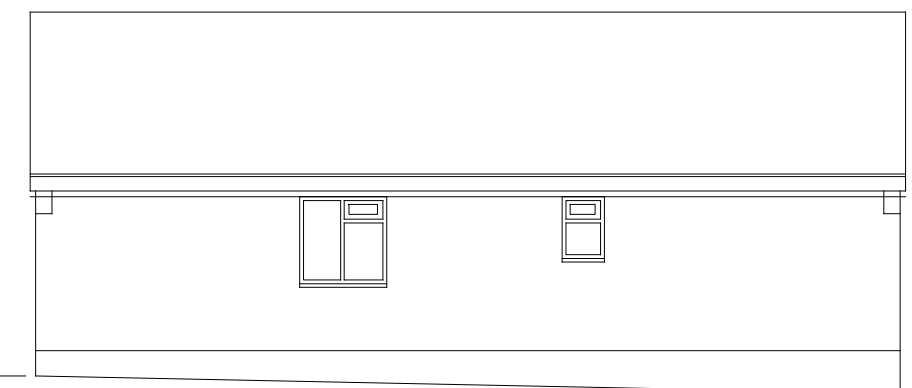


West


Existing conservatory not shown

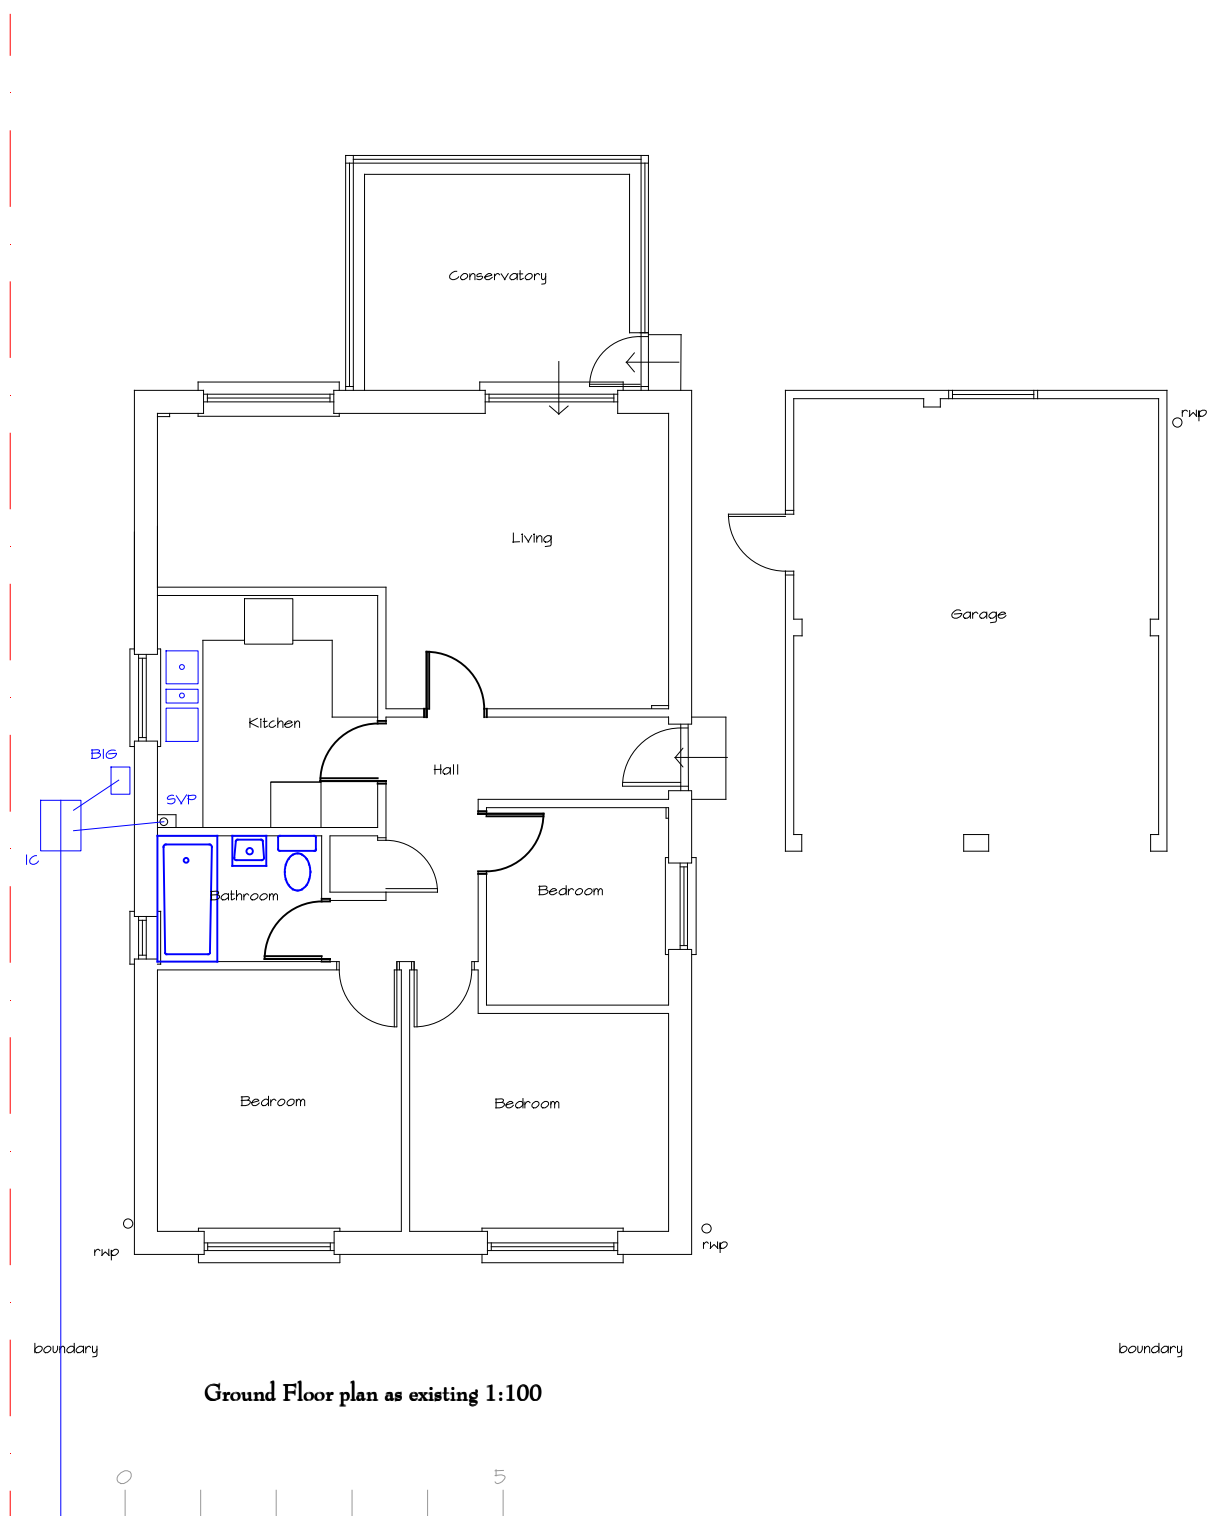

Ground Floor plan as existing 1:100

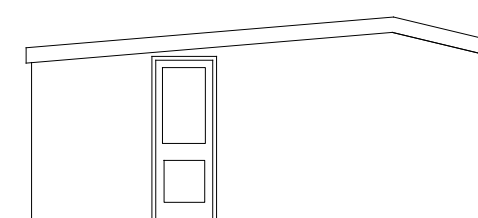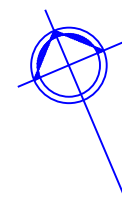


West

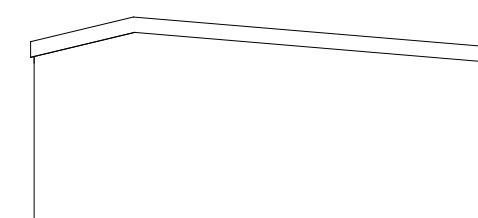


East


Garage Existing Elevations 1:100

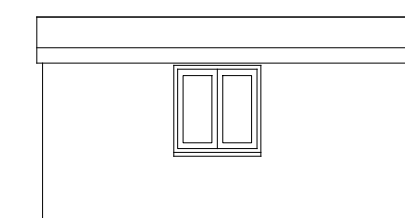

North

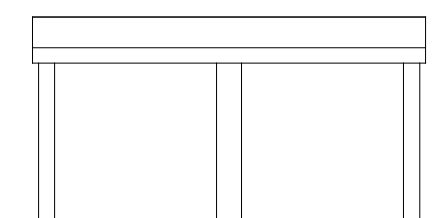

South

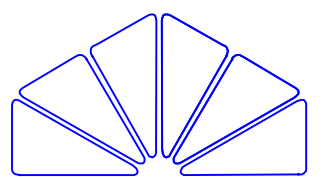

CHARTERED ARCHITECT

KEN ROSS RIBA
& ASSOCIATES

11 The Fairway, Portchester
Hampshire, PO16 8NR
Telephone 023 92321600
Mobile 07767 693889
E-mail kenrossriba@ntlworld.com

Proposed conversion: of existing bungalow & detached garage into a 2 storey dwelling with integral garage at 30 Longwood Avenue Cowplain Waterlooville PO8 8HZ for Richard Meredith

December 2021

Drawing Number: Meredith/Cowplain/2021/01

Drawing copyright Ken Ross RIBA & Associates
Drawing prepared for a planning application only

Sheet Size A2 landscape