

 


WHARF HOUSE, KING STREET, EMSWORTH
PLANNING CONDITIONS

GROUND FLOOR PLAN
1:50

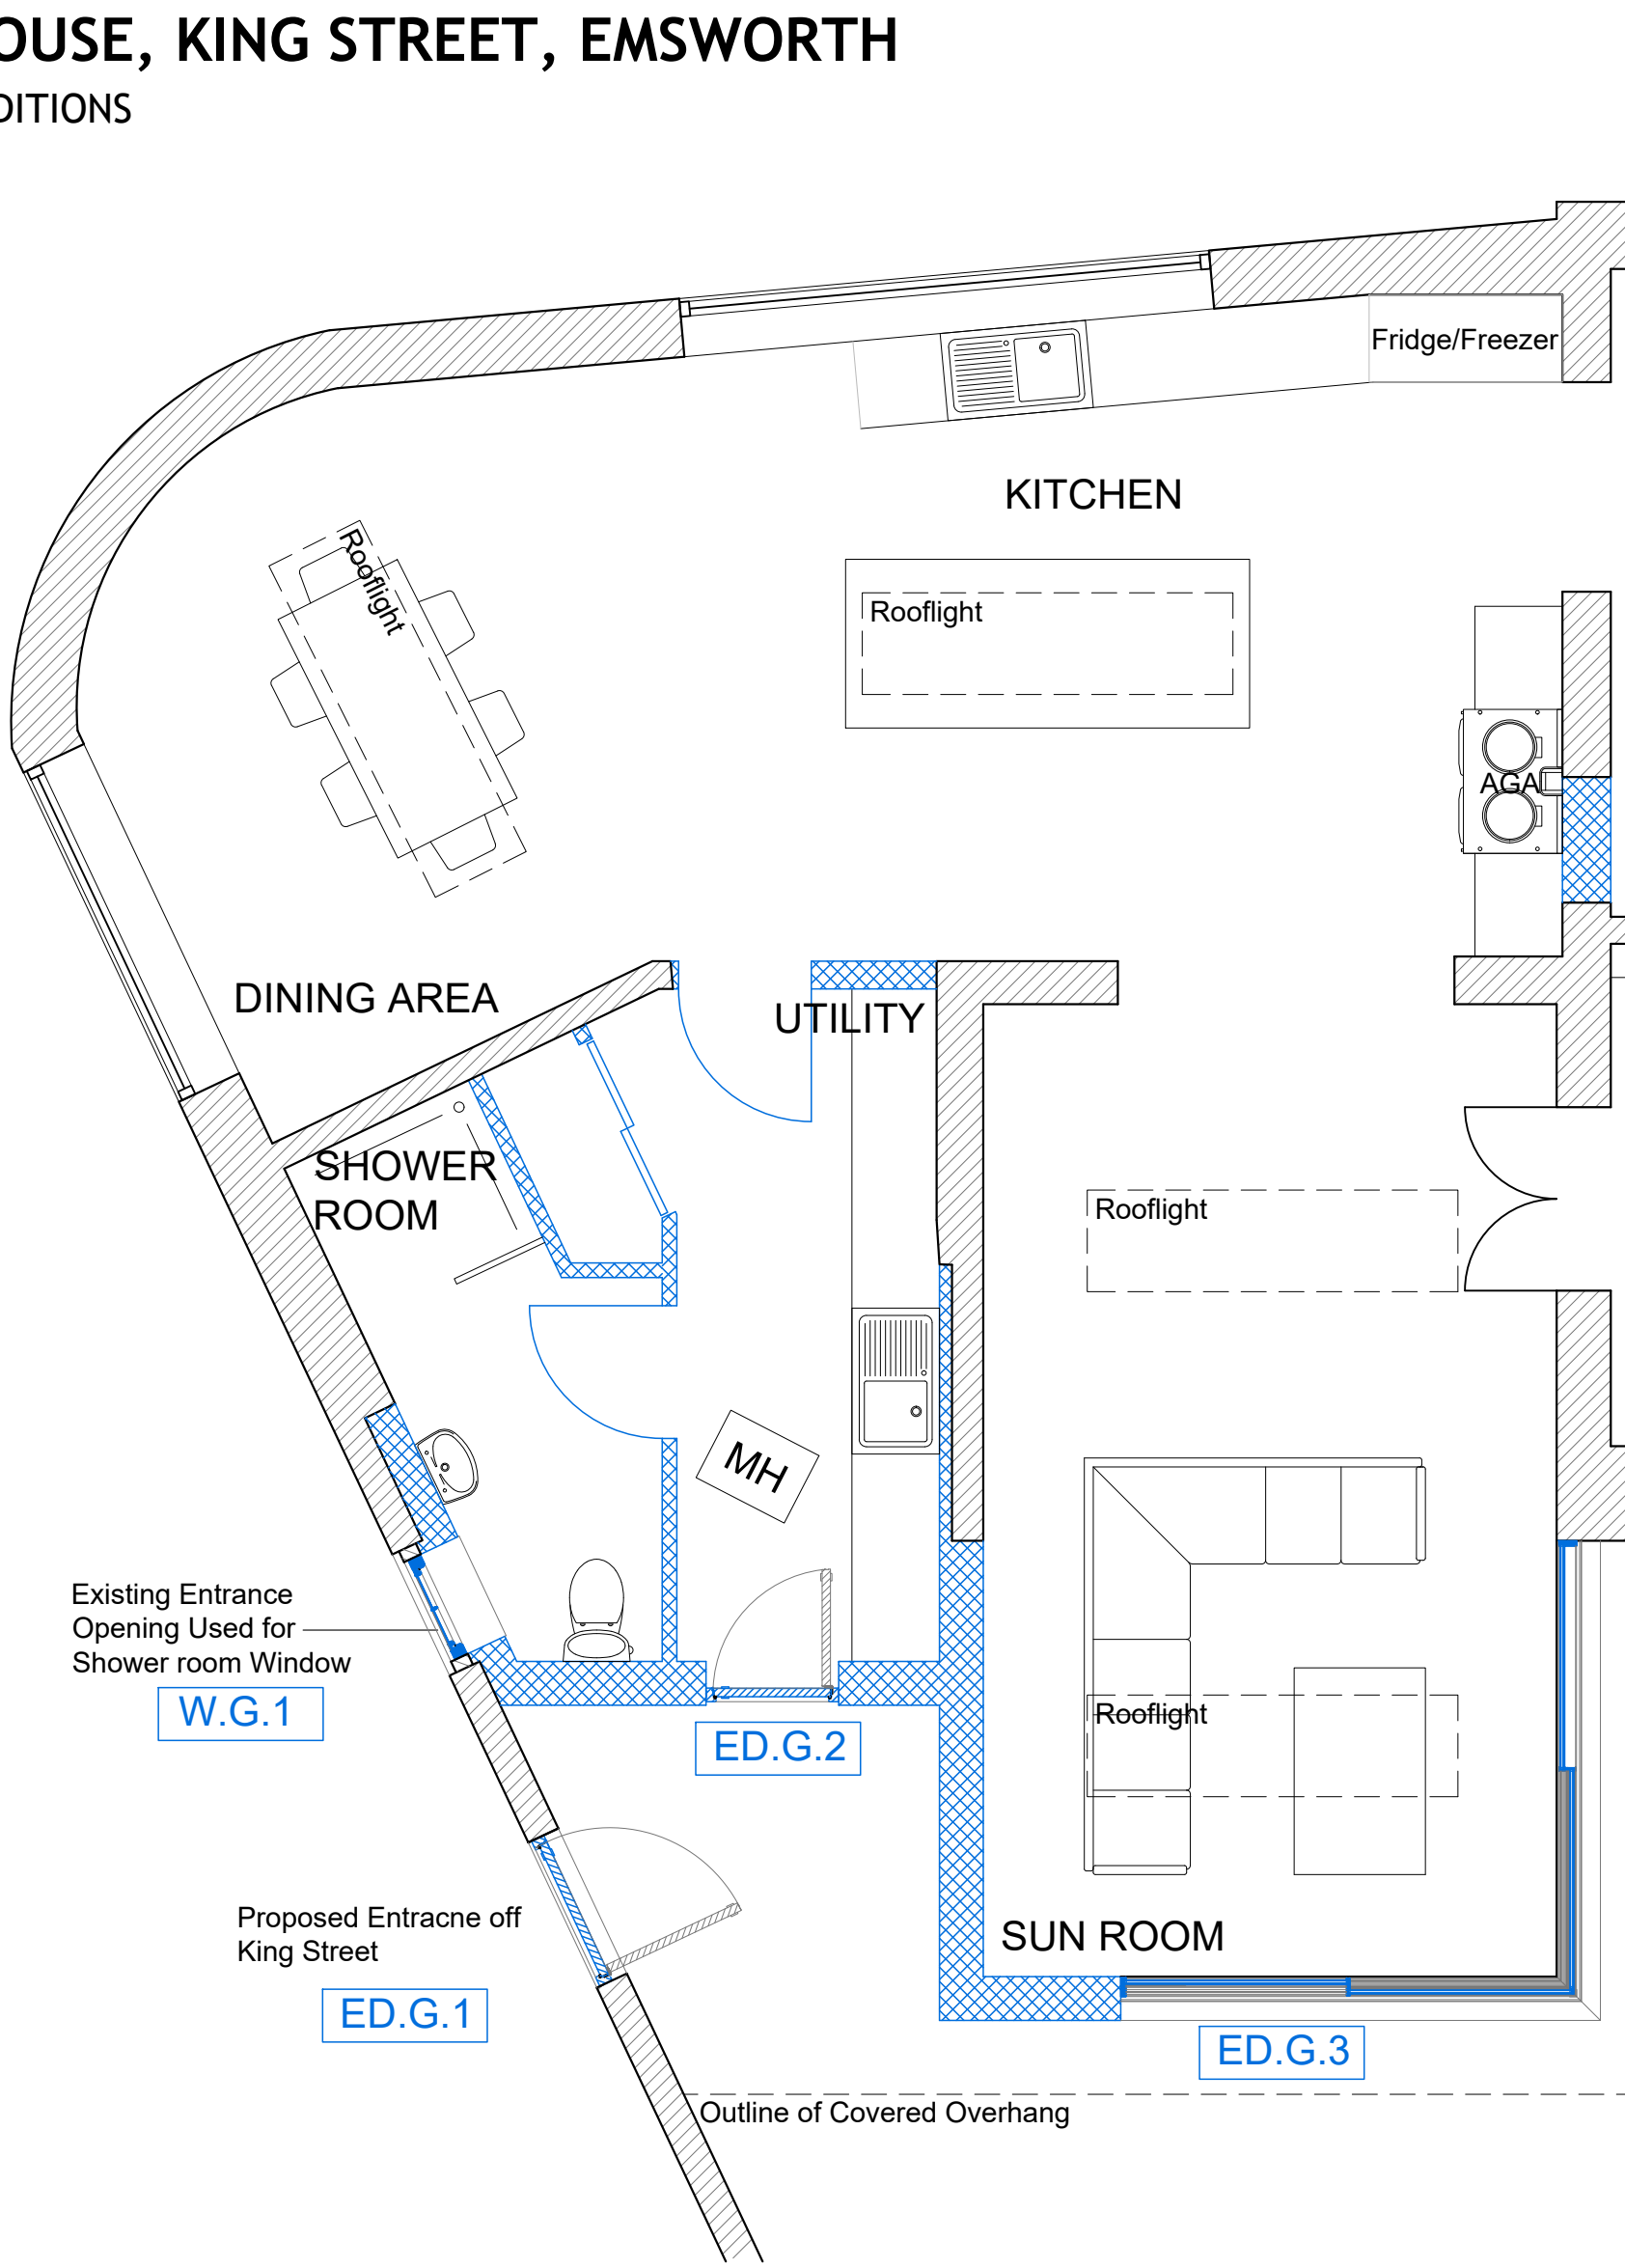

FIRST FLOOR PLAN
1:50

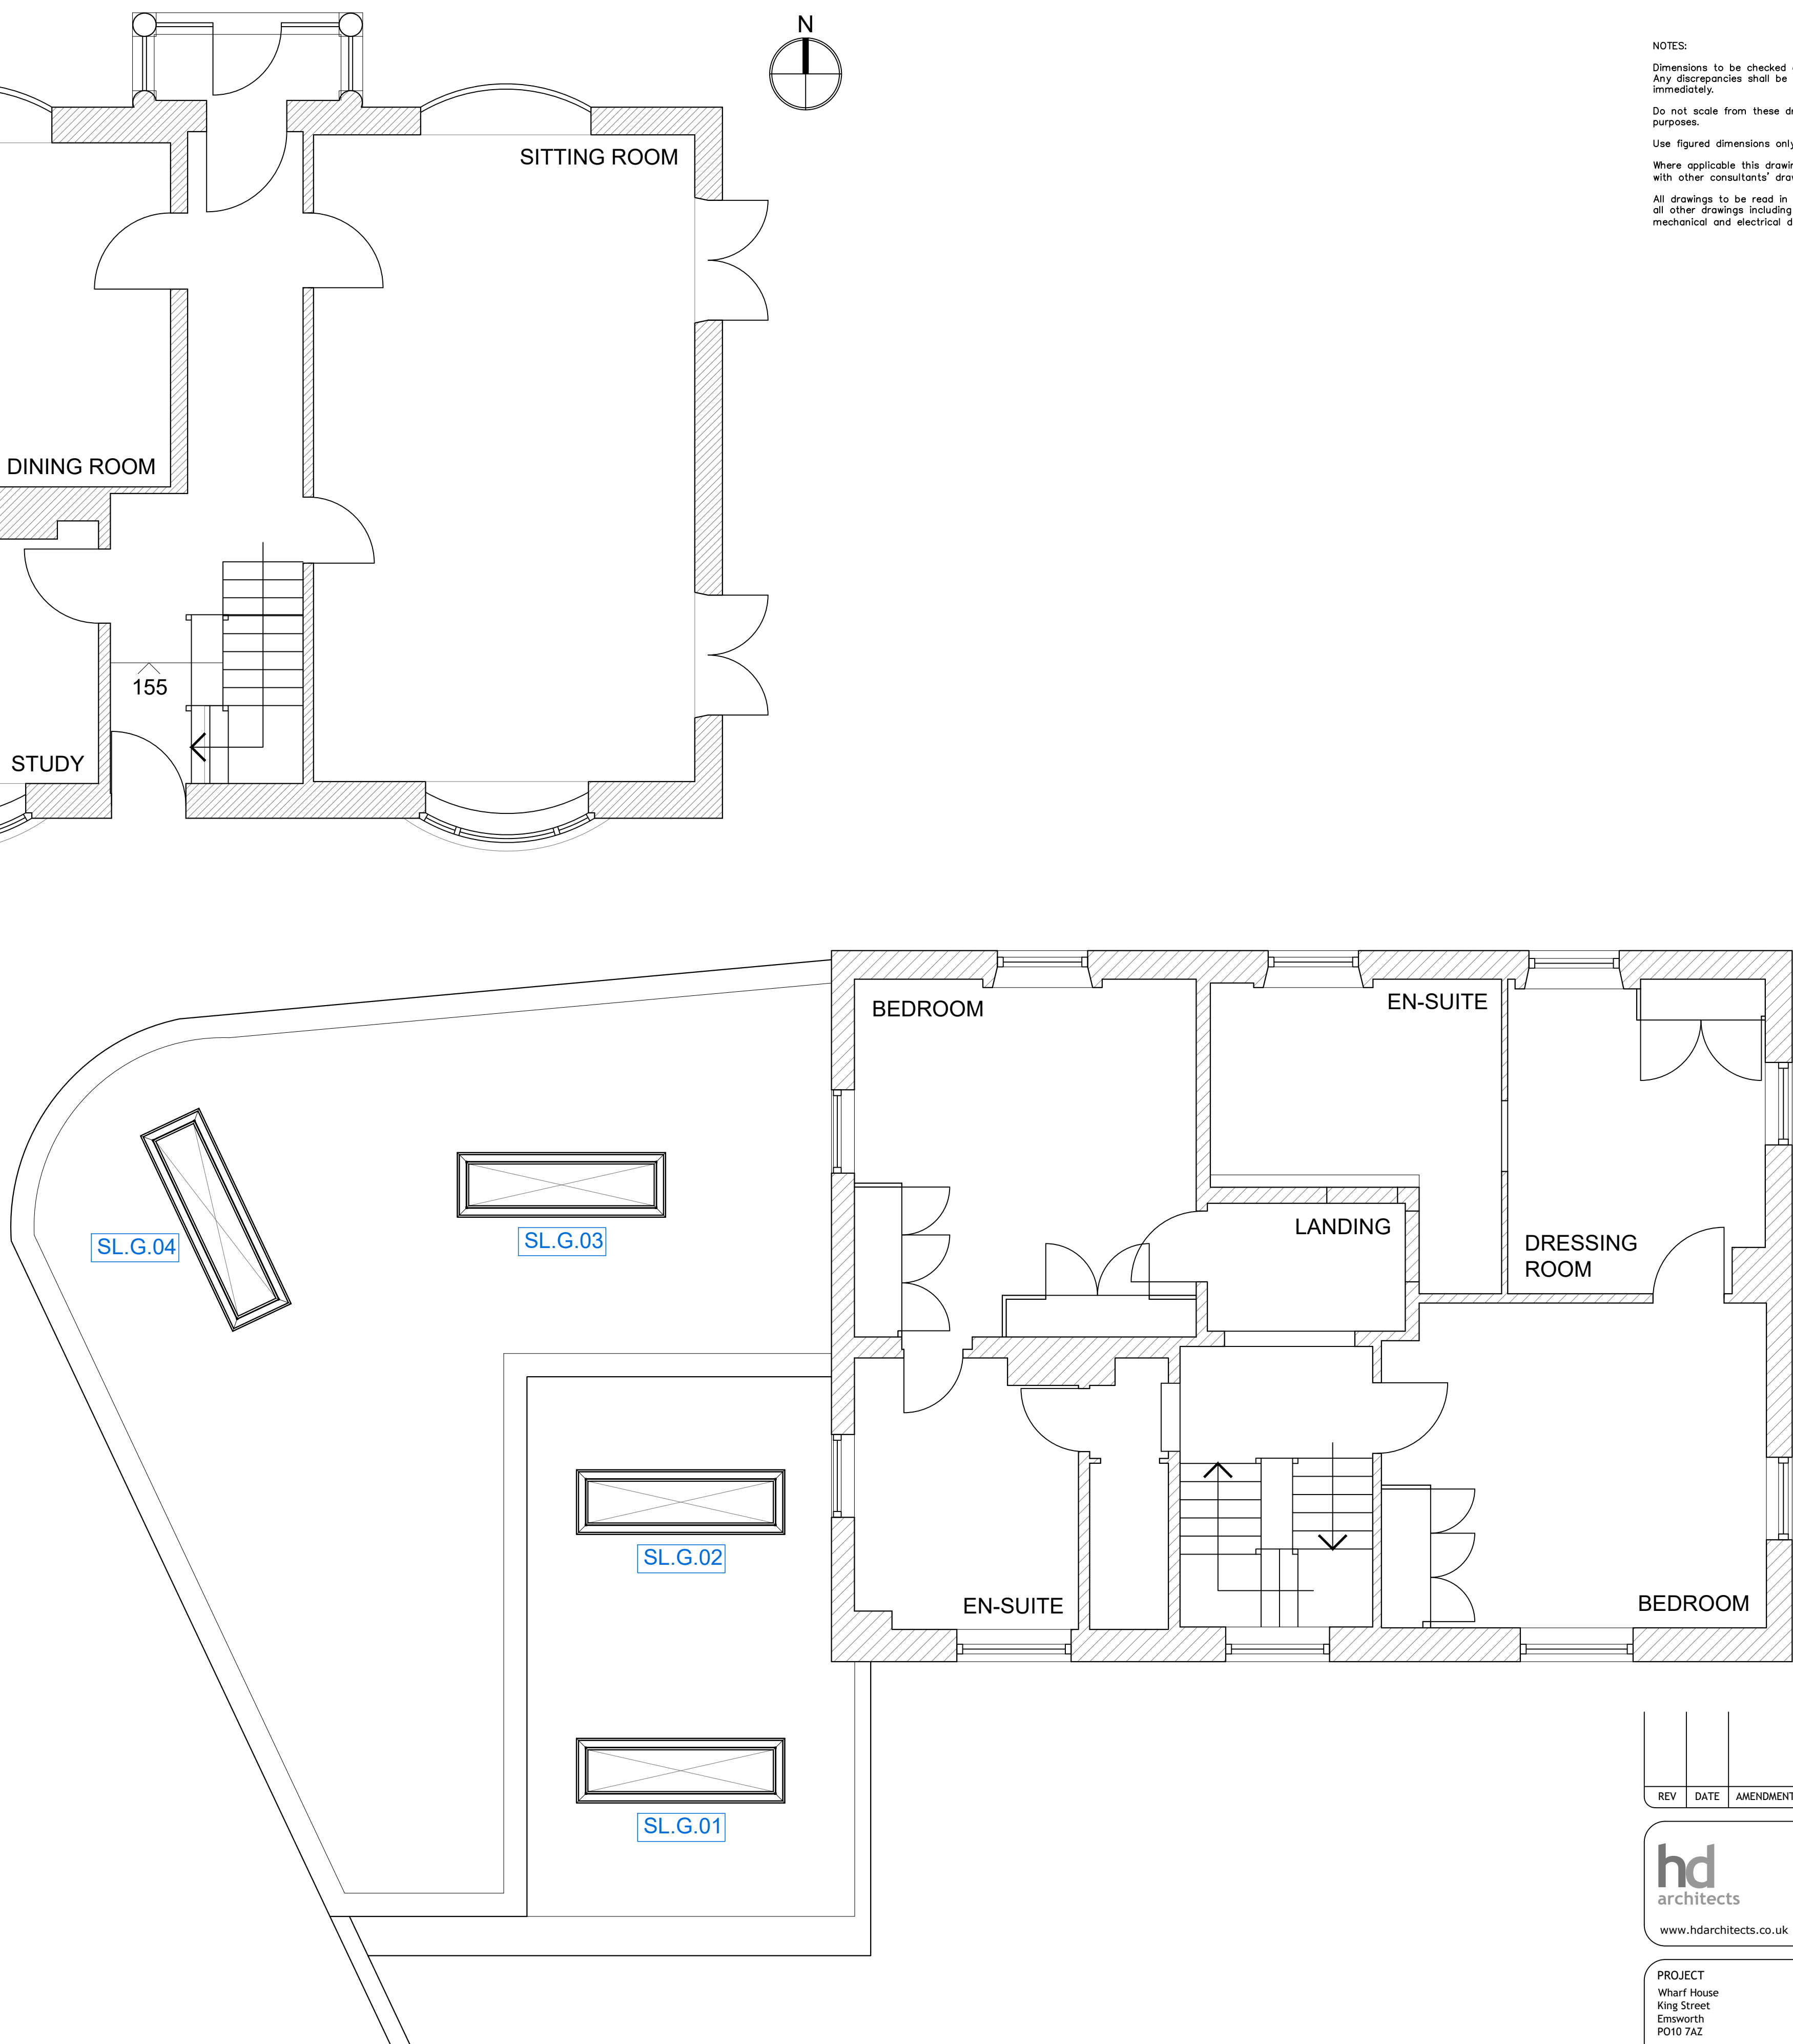

NOTES:
Dimensions to be checked on site before commencing work.
Any discrepancies shall be reported to the architect immediately.
Do not scale from these drawings except for planning purposes.
Use figured dimensions only.
Where applicable this drawing is to be read in conjunction with other consultants' drawings.
All drawings to be read in conjunction with specification and all other drawings including structural engineer and mechanical and electrical drawings / specification

REV	DATE	AMENDMENT	DRAWN

hd architects
Helyer Davies Architects Ltd
1 The Old Flour Mill,
Emsworth, PO10 7BT
01243 370 715
www.hdarchitects.co.uk mail@hdarchitects.co.uk

PROJECT
Wharf House
King Street
Emsworth
PO10 7AZ

DRAWING
Window planning condition drawings.
Plans
SCALE
as noted @ A1
Plans

DATE	APR 2022	DRAWN	TP
DRAWING NUMBER	19165-05	REVISION	b