



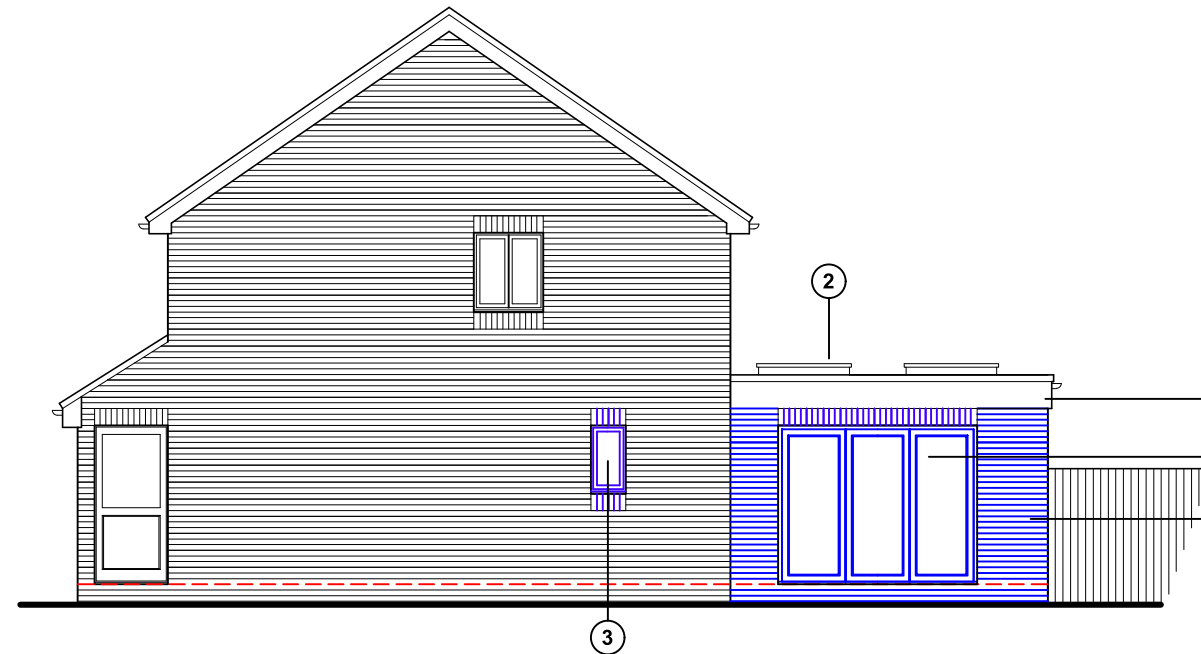


South (side) elevation

North & west elevations unchanged in new proposal

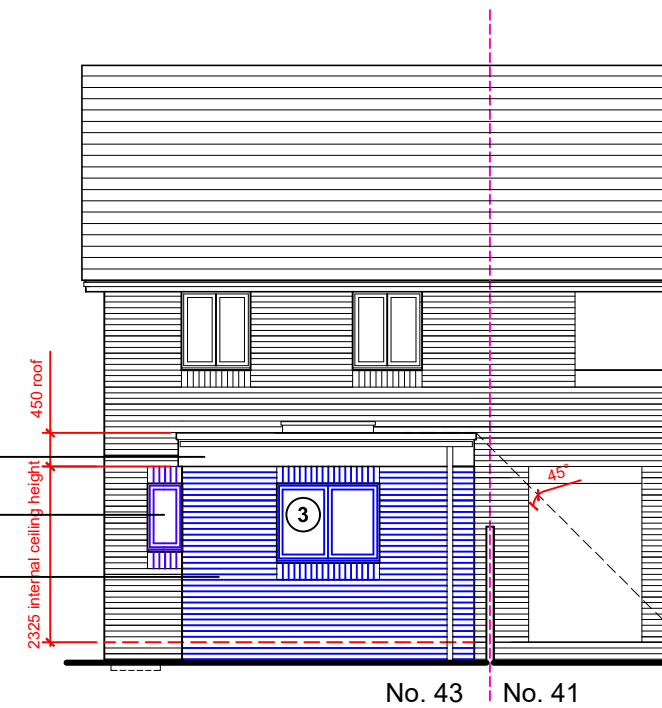

East (rear) elevation

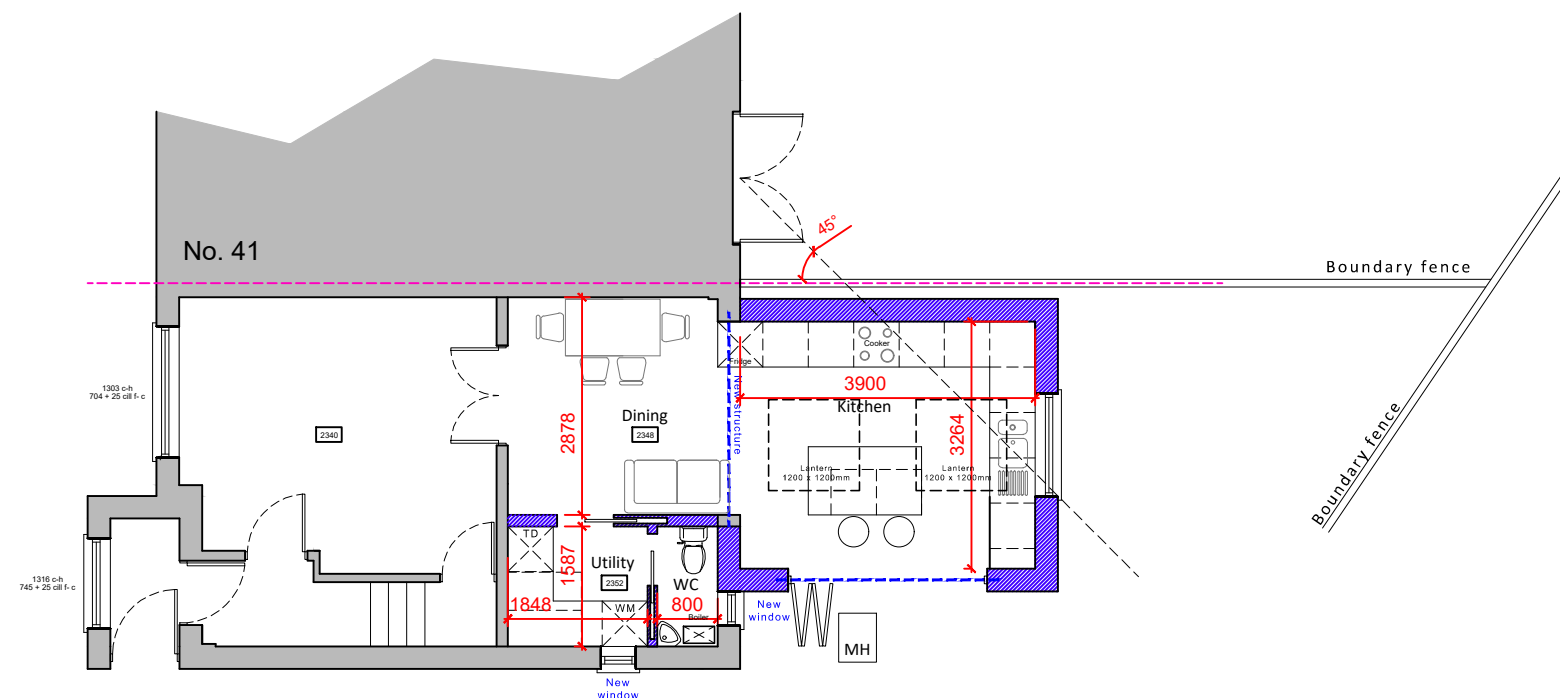

Existing walls Proposed walls Proposed structure

Ground floor plan

First floor plan unchanged in new proposal

Proposed schedule of materials:

- ① Single ply flat roof
(UpVC fascia's & soffit's)
- ② Roof light / lantern
(Velux or similar product)
- ③ UpVC doors & windows
to match existing
- ④ Bricks to
match existing

Proposed plans & elevations scale 1:100



For MR & MRS LOVETT		Title PROPOSED FLOOR PLANS & ELEVATIONS		Office Tel: 01243 933732	
Project PROPOSED EXTENSION AT 43 MONTEREY DRIVE, HAVANT, PO9 5TQ		Date FEB 2022	Drawn JB	Scale 1:100 @ A3	Checked -
Job Number PL 539 22		Drawing Number -03		Revision A	Email: admin@jb-architecturedesign.com Web: www.jb-architecturedesign.com

