




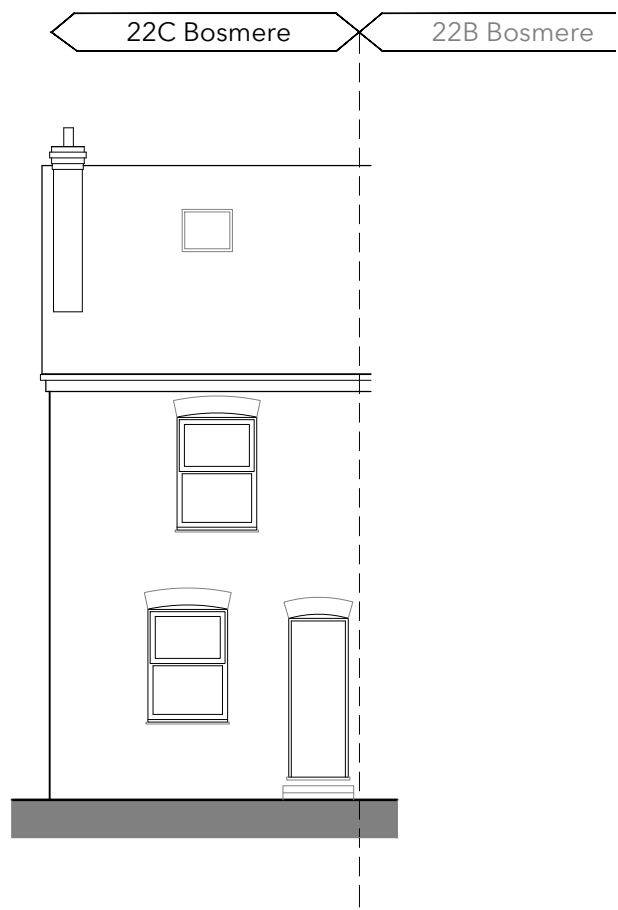

Front Elevation

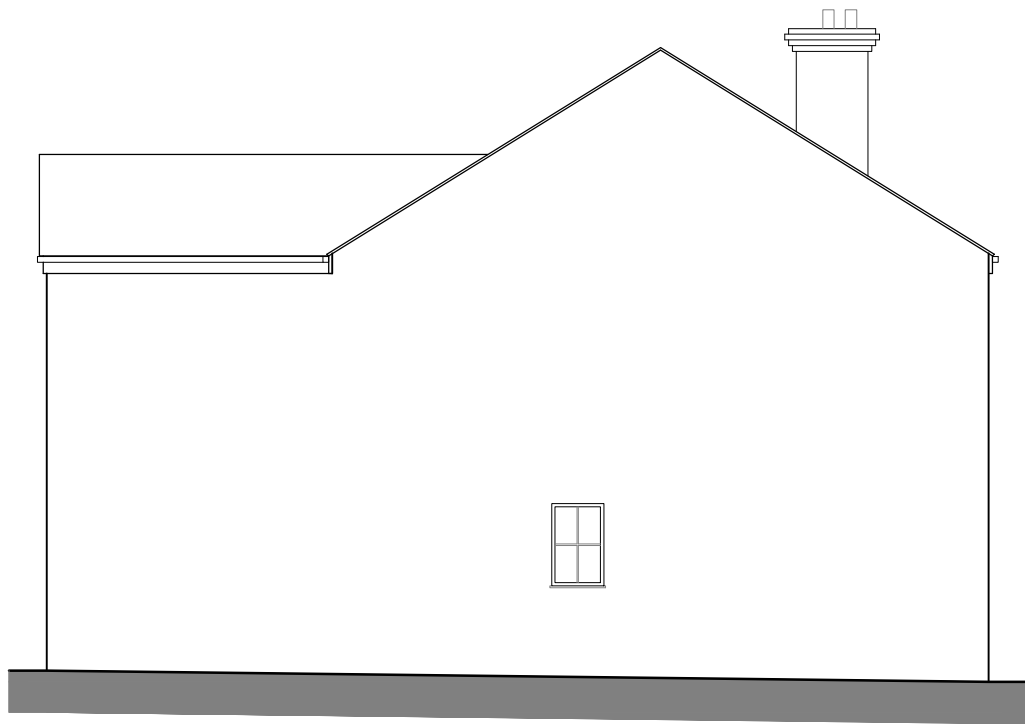



Side Elevation 1

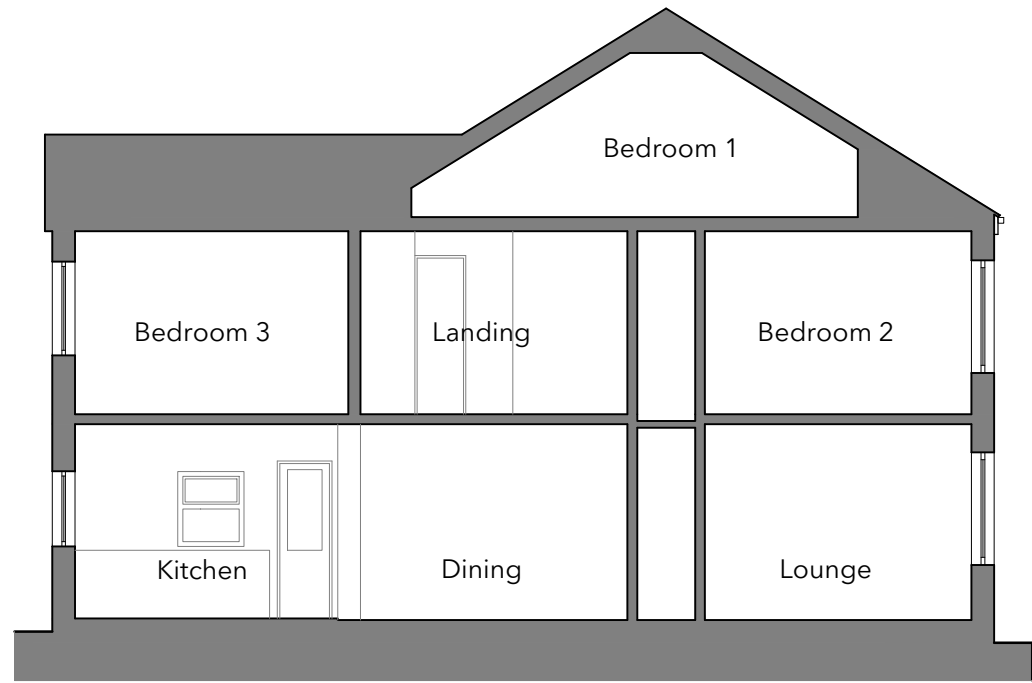

Section A-A
AS EXISTING
Scale 1:100



Location Plan
AS EXISTING
Scale 1:1250

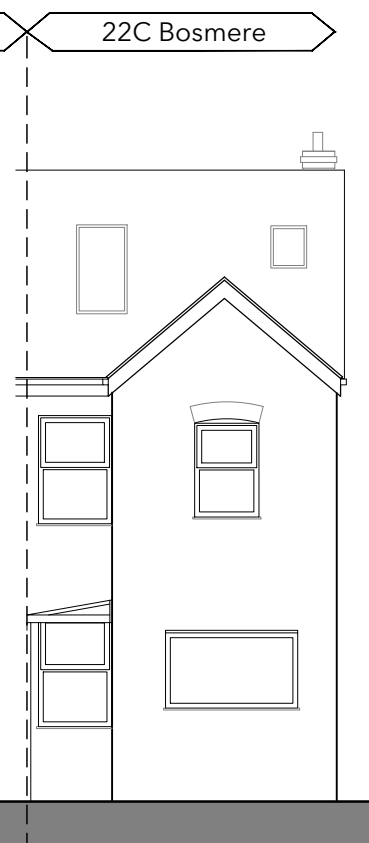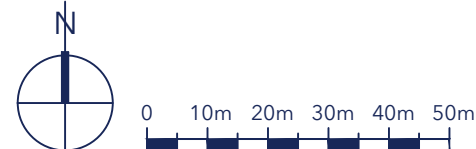


Rear Elevation




Side Elevation 2


Elevations
AS EXISTING
Scale 1:100

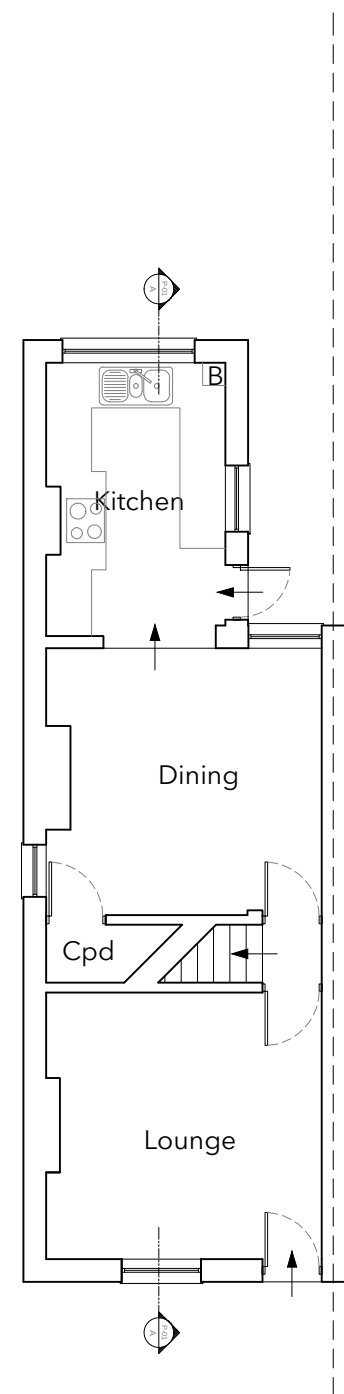

Ground Floor Plan

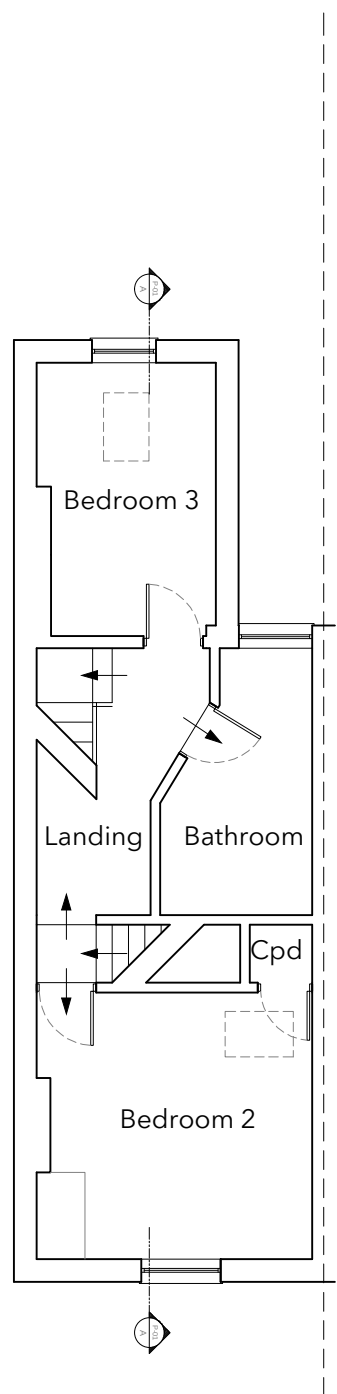

First Floor Plan

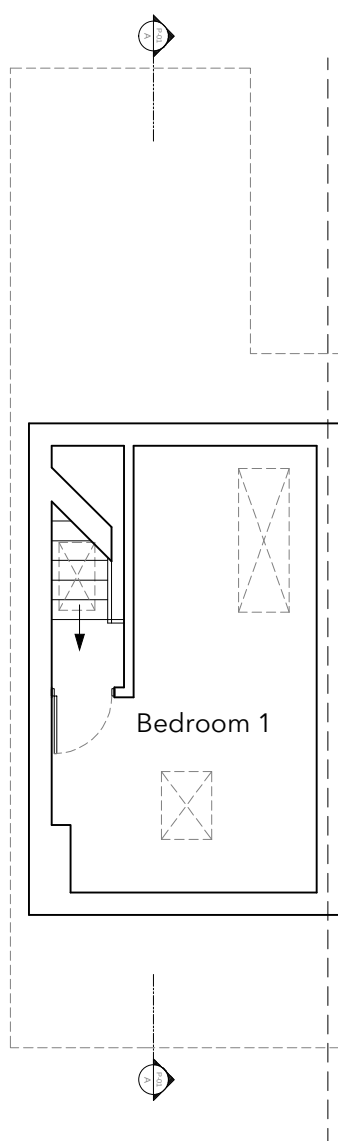

Second Floor Plan

Floor Plans
AS EXISTING
Scale 1:100



Site Plan
AS EXISTING
Scale 1:200



No.	Description	Date

studio

t. 02382 542011
e. info@rs-studio.co.uk
w. www.rs-studio.co.uk

Drawing Title:
Plans
AS EXISTING

Project Title:
22c Bosmere Gardens
Emsworth
PO10 7NP

Drawing No.:
1433-P-01

Date: October 2021

Scale: Various

Drawn: LD

Checked: RS

This drawing is the copyright of the company and must not be reproduced or used without permission. Annotated dimensions are to be taken in preference to scaled dimensions and site dimensions must be checked before work is commenced