


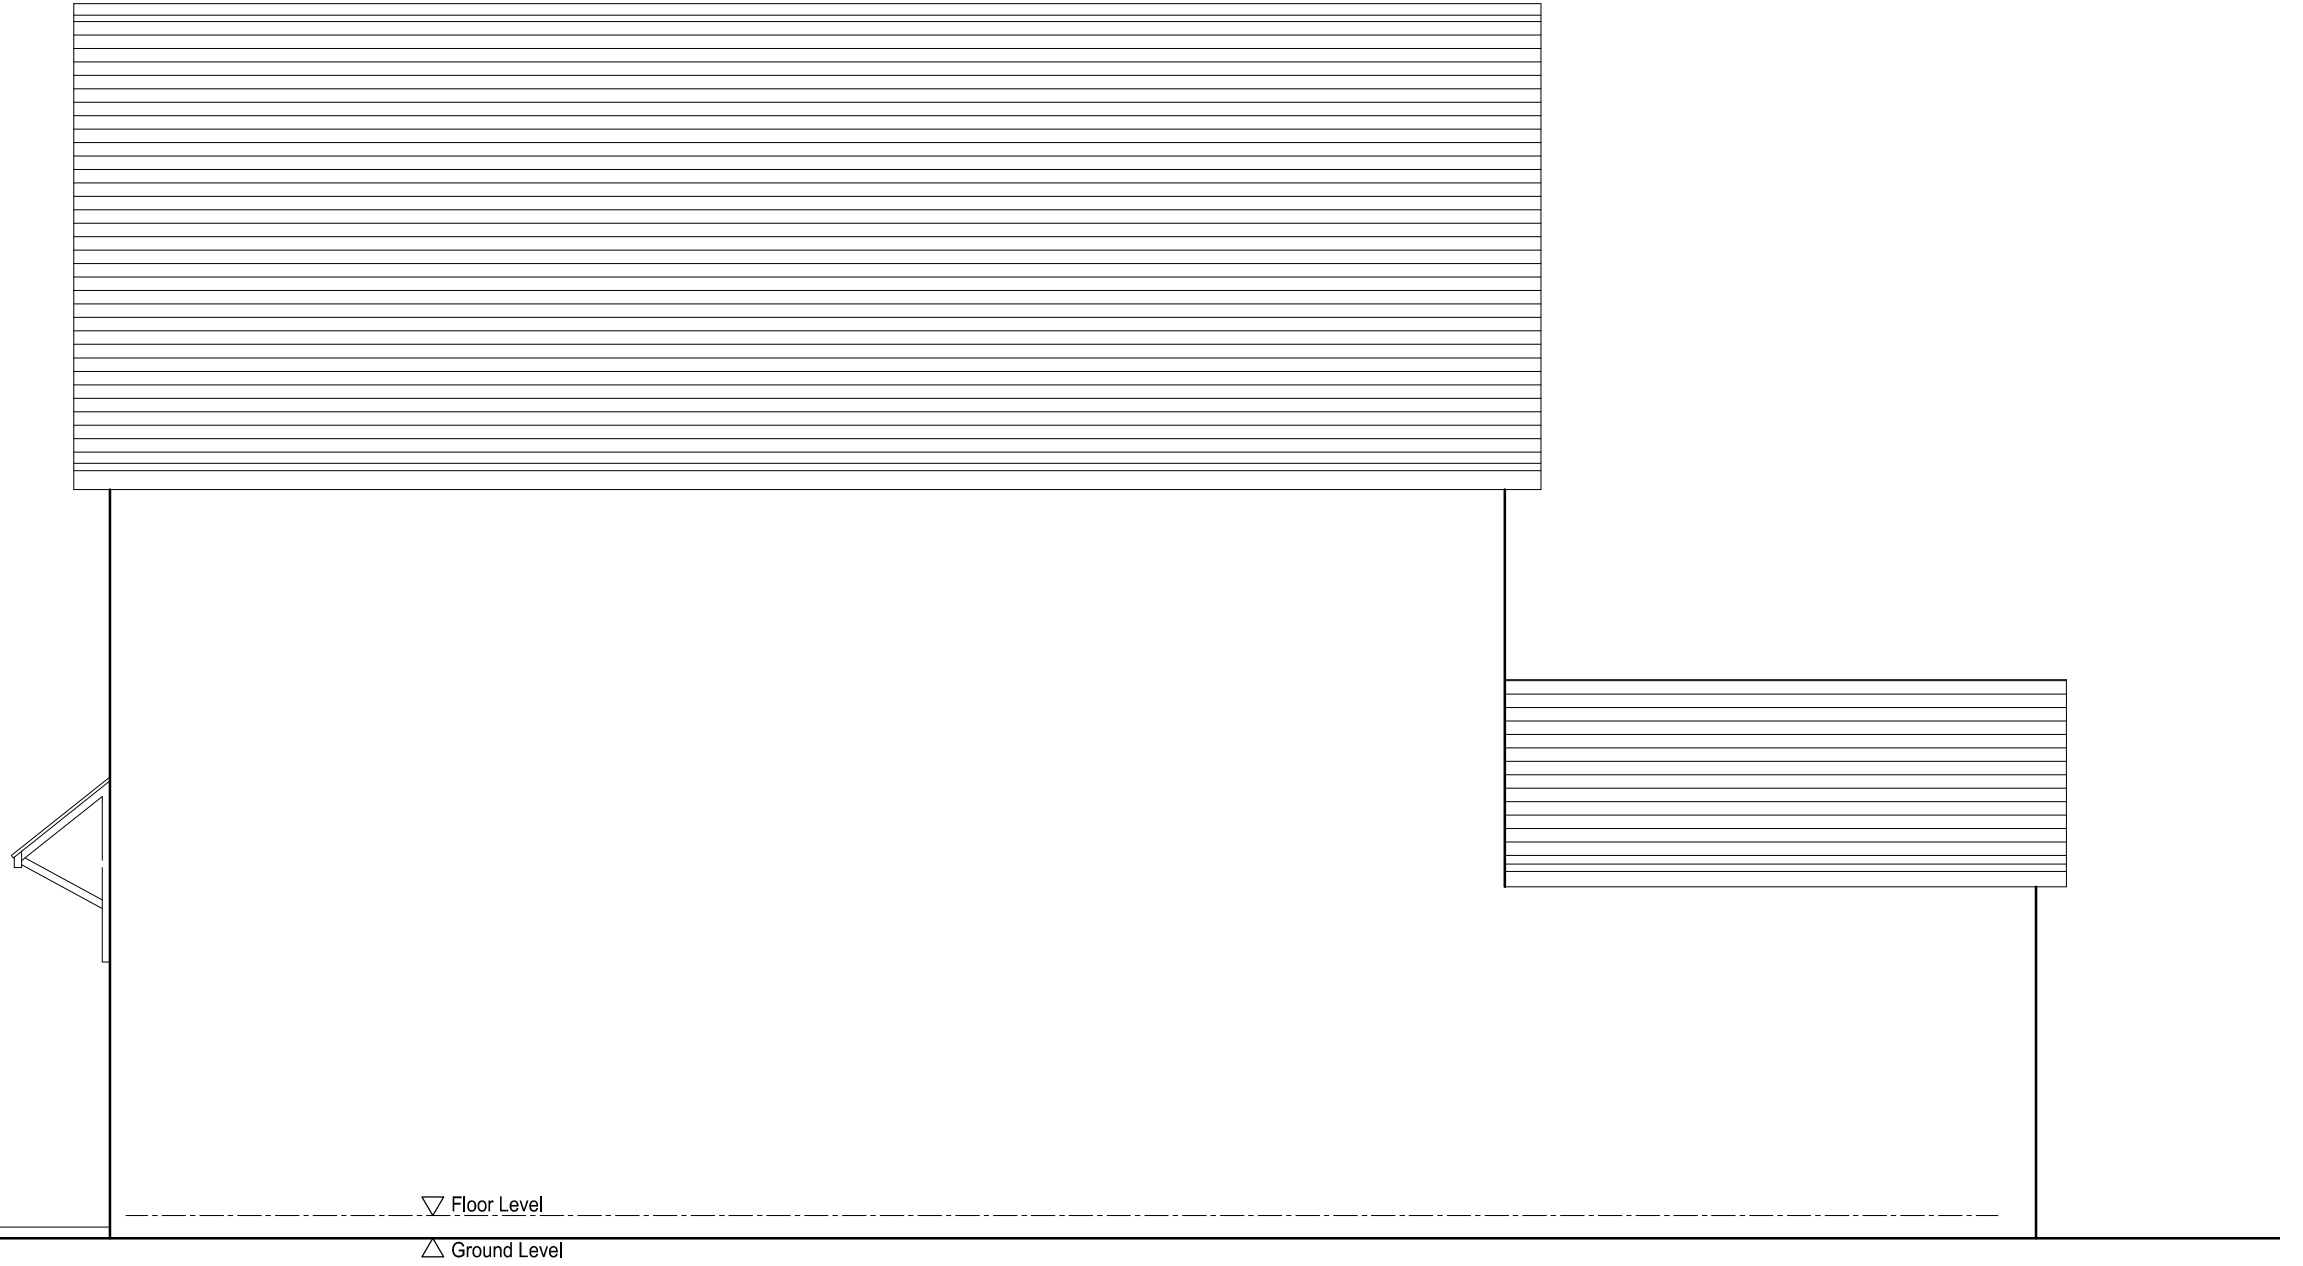

Existing North Elevation
Scale 1:50

