


This drawing may be scaled with reference to the scale bar for planning application purposes only. Do not scale for any other purpose, use only annotated dimensions. All dimensions are to be checked by parties using the drawing, and any errors or omissions are to be reported to James Potter Associates Ltd.

Rev.	Date	Note	Author	Checked
-	dd/mm/yy	Note	XXX	XXX

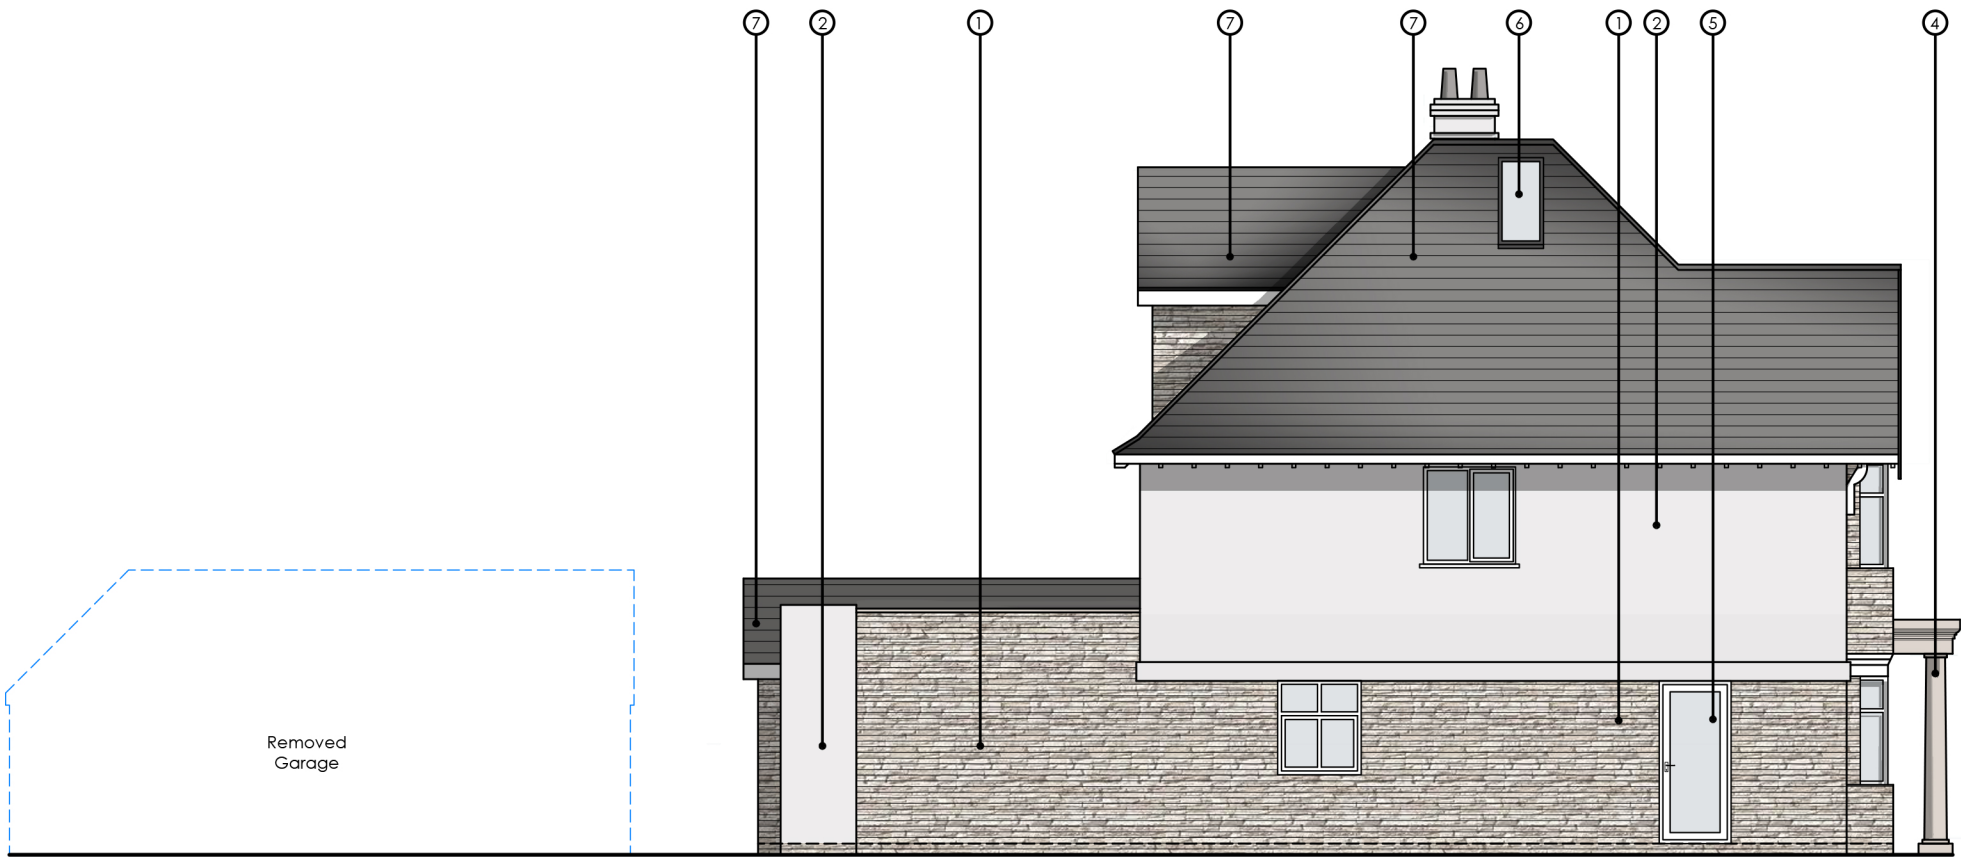


PROPOSED NORTH ELEVATION



PROPOSED EAST ELEVATION

MATERIALS KEY

- 1. STONE/BRICK DETAILING (MATERIAL TBC)
- 2. OFF-WHITE RENDER
- 3. WHITE UPVC WINDOWS
- 4. STONE PORCH
- 5. WOOD/ALUMINUM DOOR (MATERIAL TBC)
- 6. ROOF LIGHT
- 7. SLATE ROOF TILES
- 8. ALUMINUM WINDOWS
- 9. TIMBER CLADDING

 

Project	SINGLE/DOUBLE STOREY EXTENSIONS 144 LONDON ROAD WATERLOOVILLE PO7 5ST					Drawing	PROPOSED ELEVATIONS 1/2			
						Job-Dwg Number	21083-PL-009		Rev.	-
Client	MR GODWIN & MS CONWAY					JPA JAMES POTTER ASSOCIATES www.jpa.design JPA - PORTSMOUTH 117 Highland Road, Southsea, Portsmouth, PO4 9DD t. +44(0)2394 002 897				
Status	PLANNING									
Scale	1:100		Sheet Size A3							
Author	IC	Checked	JP	Date	24/01/22					