


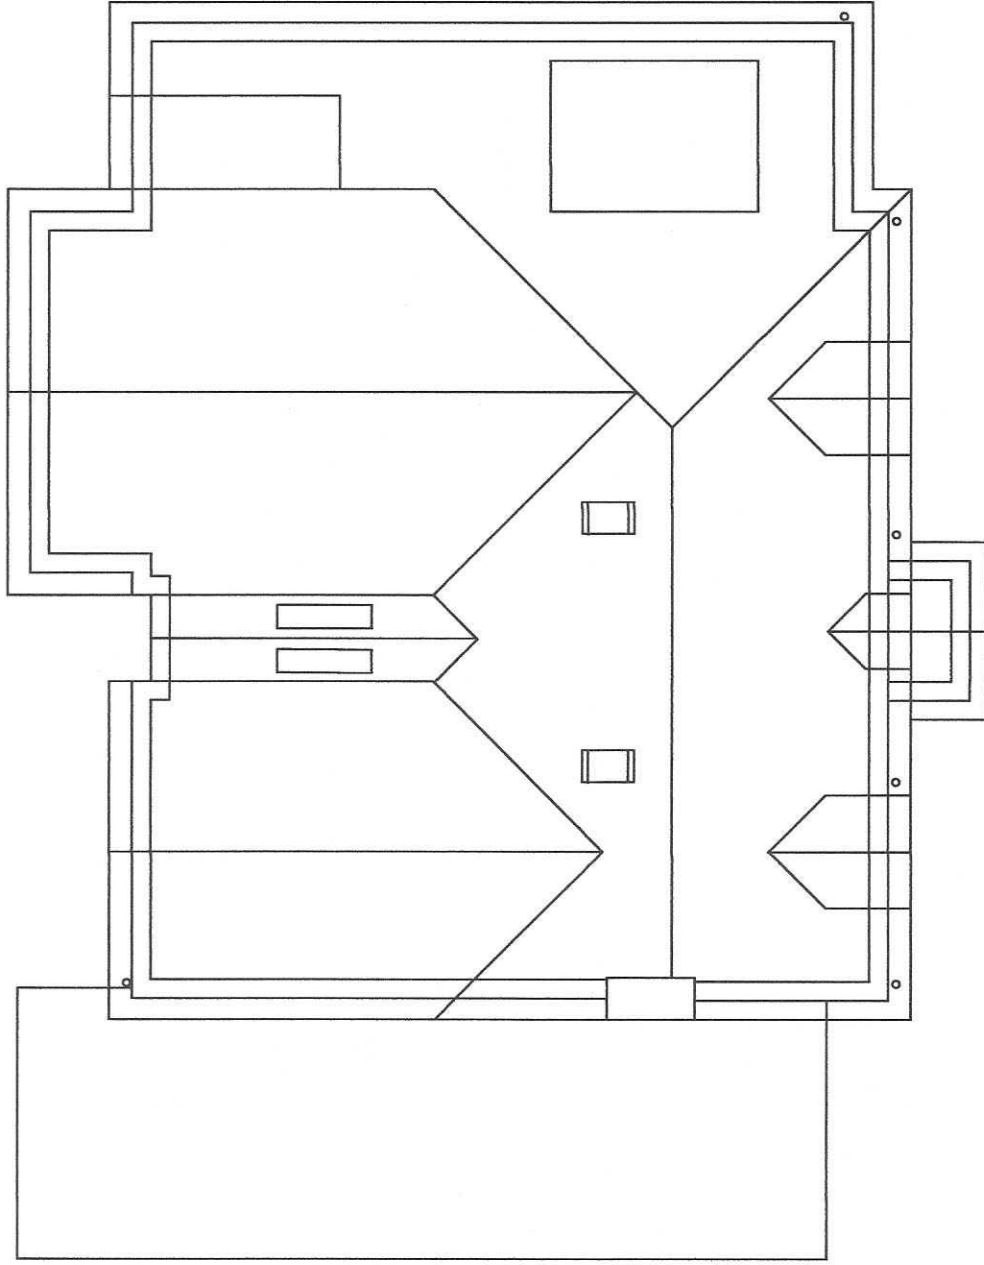

Scale Bar

A Roof Lights added Per Description REVISIONS		07/12/22 Date PM		PLANNING		 HGP Creative Architects Emsw Ltd 100% of profits are donated to charity No not scale - show dims on site in mm		Scale : 1:100 @ A4 Date : 18 Oct. 21 Drawn by : Checked by :		CLIENT Mr & Mrs Goodman		TITLE 3 Kingsey Ave Emsworth		HGP ARCHITECTS HGP Creative Architects Emsw Ltd 100% of profits are donated to charity No not scale - show dims on site in mm Registered Firm, No 01329 237004 No 01329 237004 Fax 01329 237004 Email : emswhg@architects.co.uk			
												Proposed Roof Plan		Drawing No 20.111/A		A B C D E F G H 1 2 3 4 5 6 7 8 S T U V W X Y Z	