




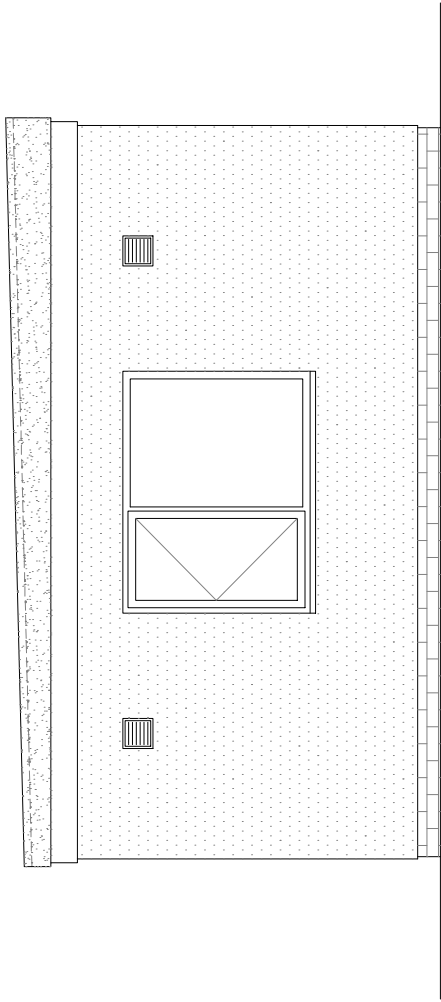


Proposed Side Elevation

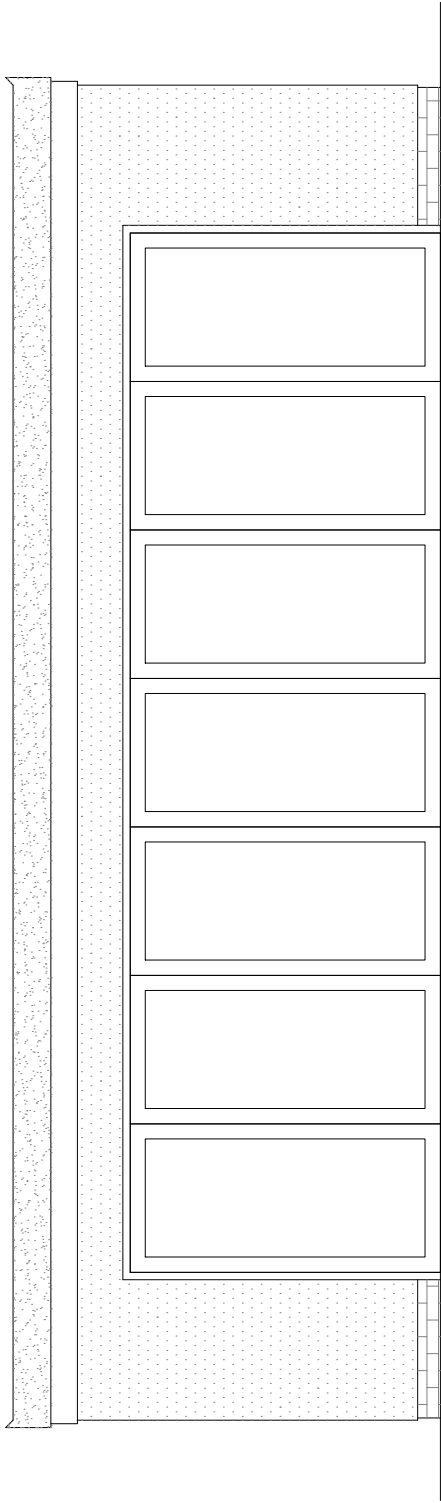

Proposed Front Elevation

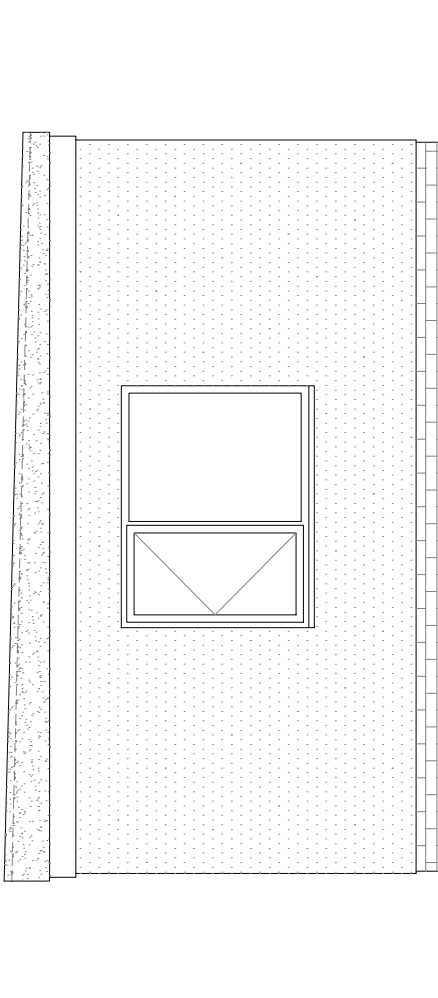

Proposed Side Elevation

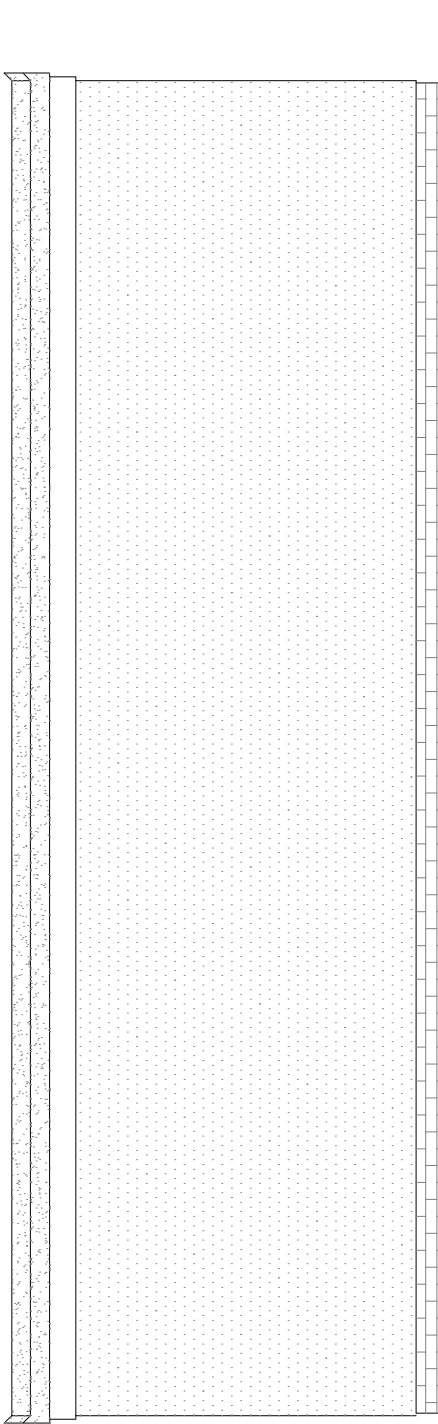

Proposed Rear Elevation

Copyright is reserved by GBS Designs and is issued on the condition that it is not copied or disclosed by or to any unauthorised persons without prior consent in writing from GBS Designs.

All dimensions to be checked on site

All structural elements to be specified by a suitably qualified structural engineer.

REV	DESCRIPTION
-	Initial design
A	Aqua Trainer building added to drawing
B	Extract fans added to drawings despite not being at building regulations stage

DRAWN	DATE
GBS	05.05.21
GBS	05.05.21
GBS	16.07.21

Scale Bar
0 1 2

Drawing Ref	Scale at A1	Scale at A3
40ROWLANDS 08	N/A	1:50
Date	05 MAY 2021	
Drawn by	GBS	

Drawing Title

40 Rowlands Avenue,
Waterlooville,
Hampshire,
PO7 7RU.



CAD - ARCHITECTURE - DESIGN

6 Shillinglee Waterlooville
Hampshire PO7 5RW
Tel 023 9225 8315
www.gbsimages.co.uk