



19 Creek End
PROPOSED

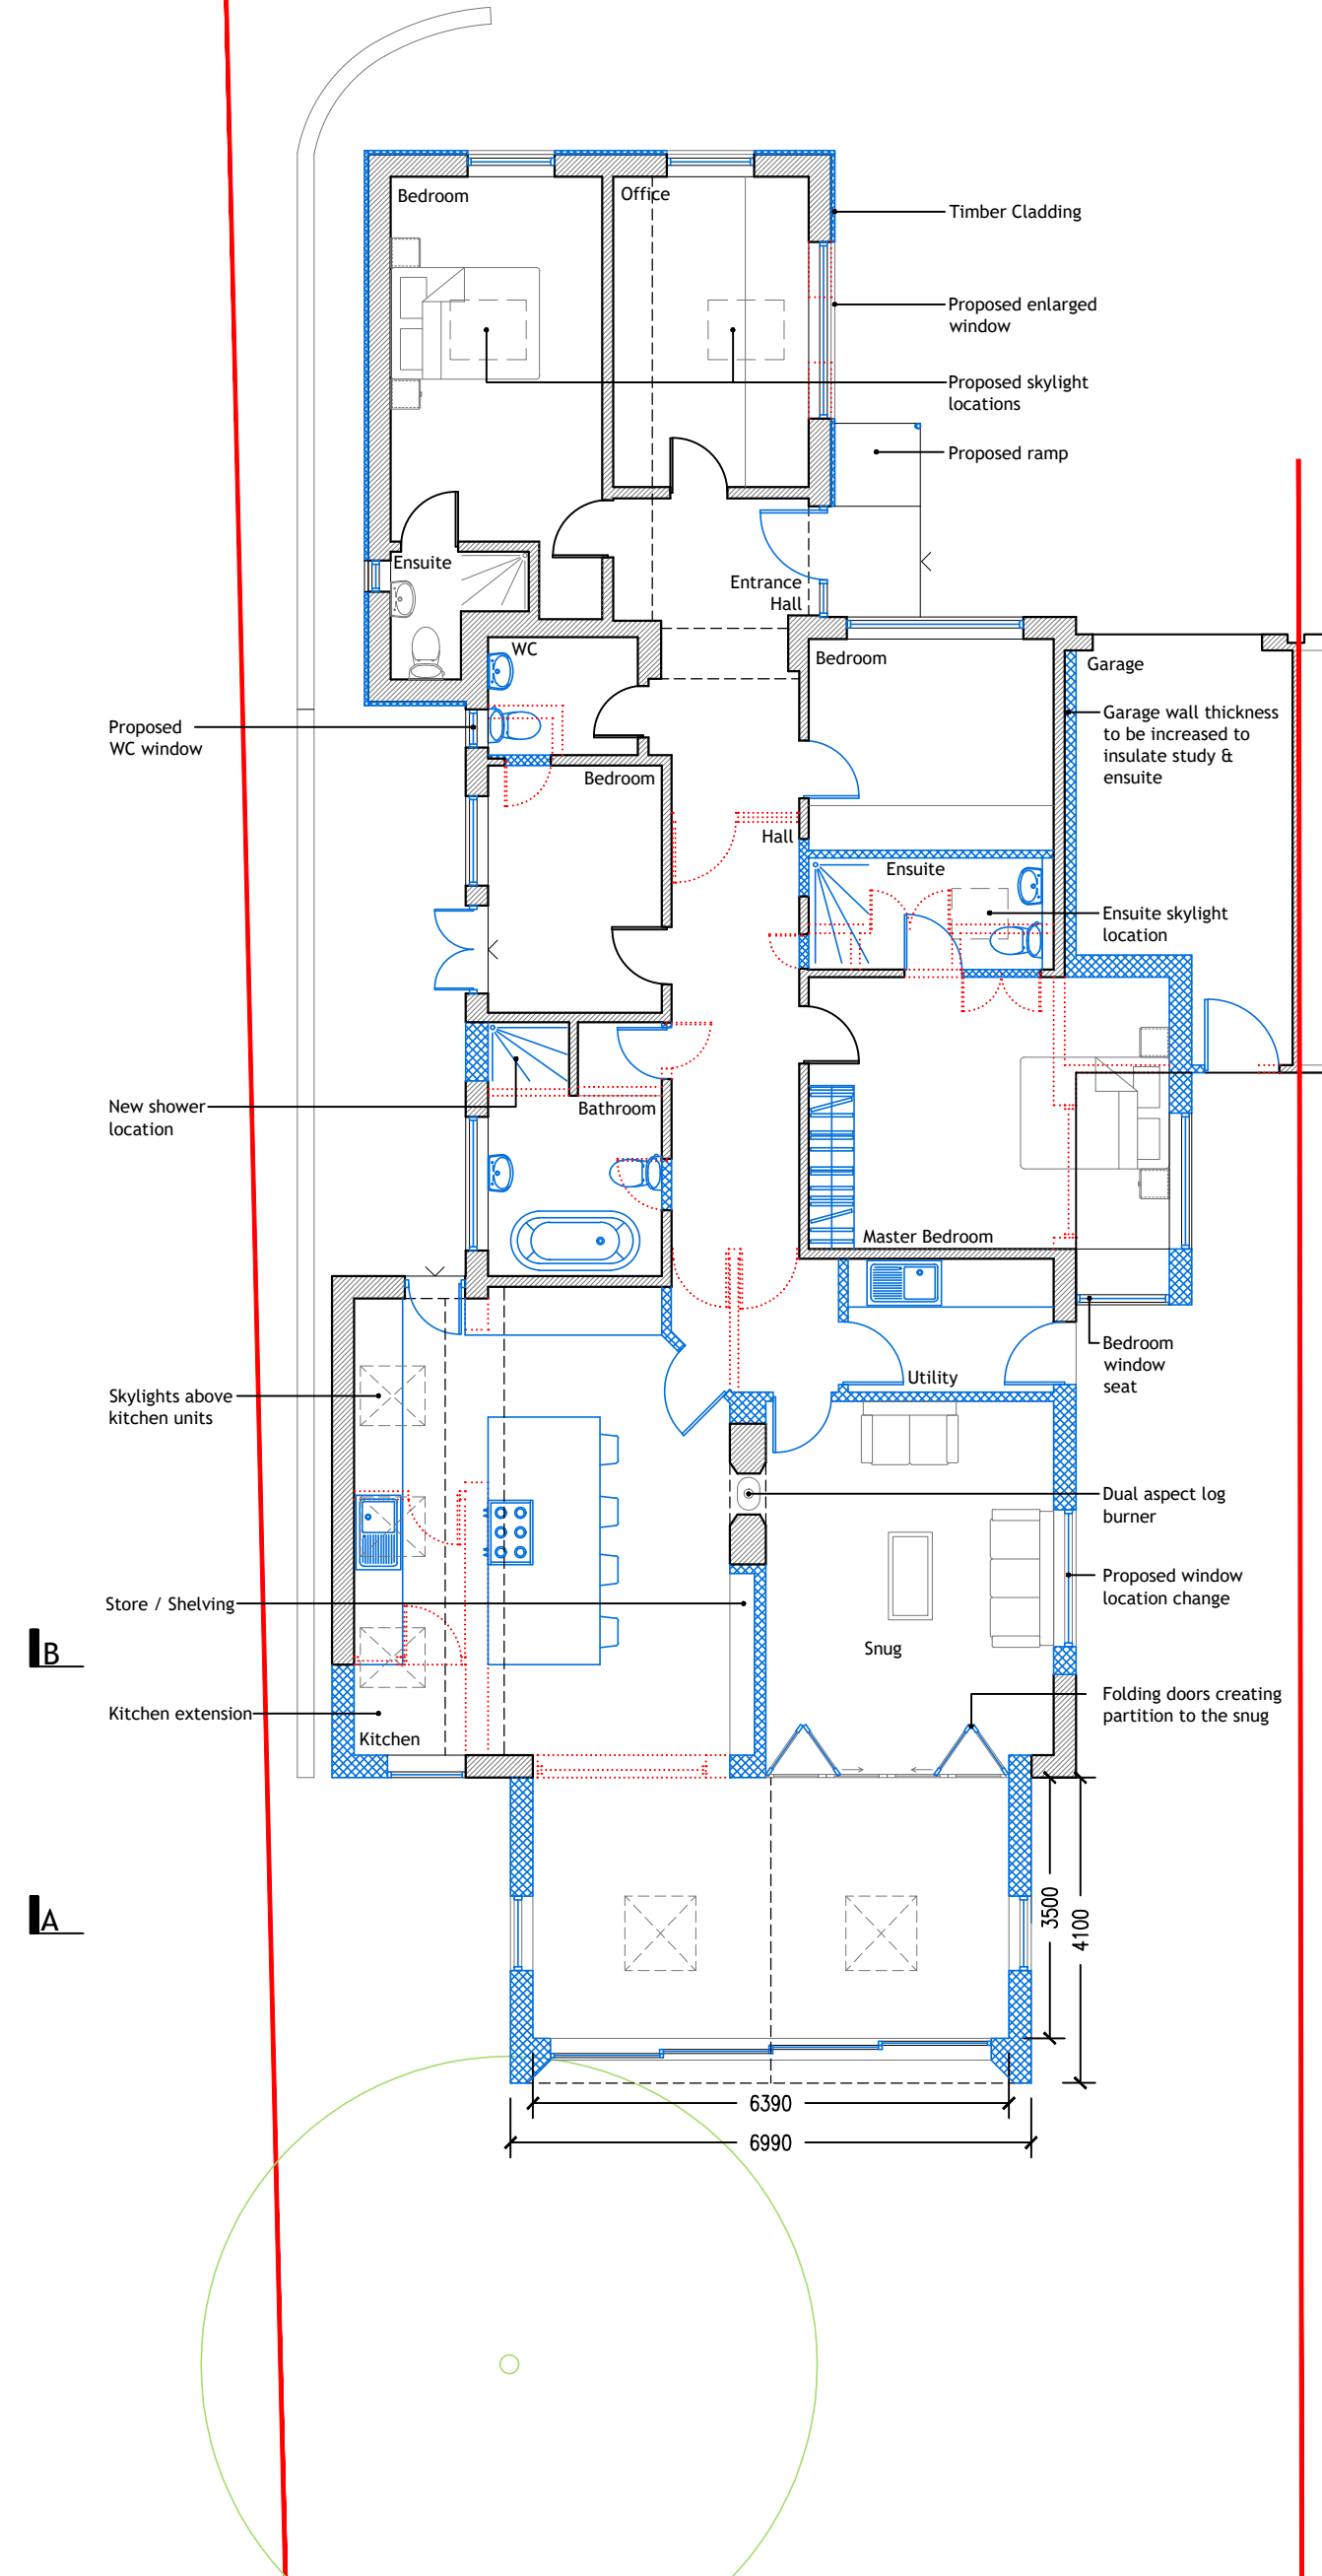


GROUND FLOOR PLAN
1:100

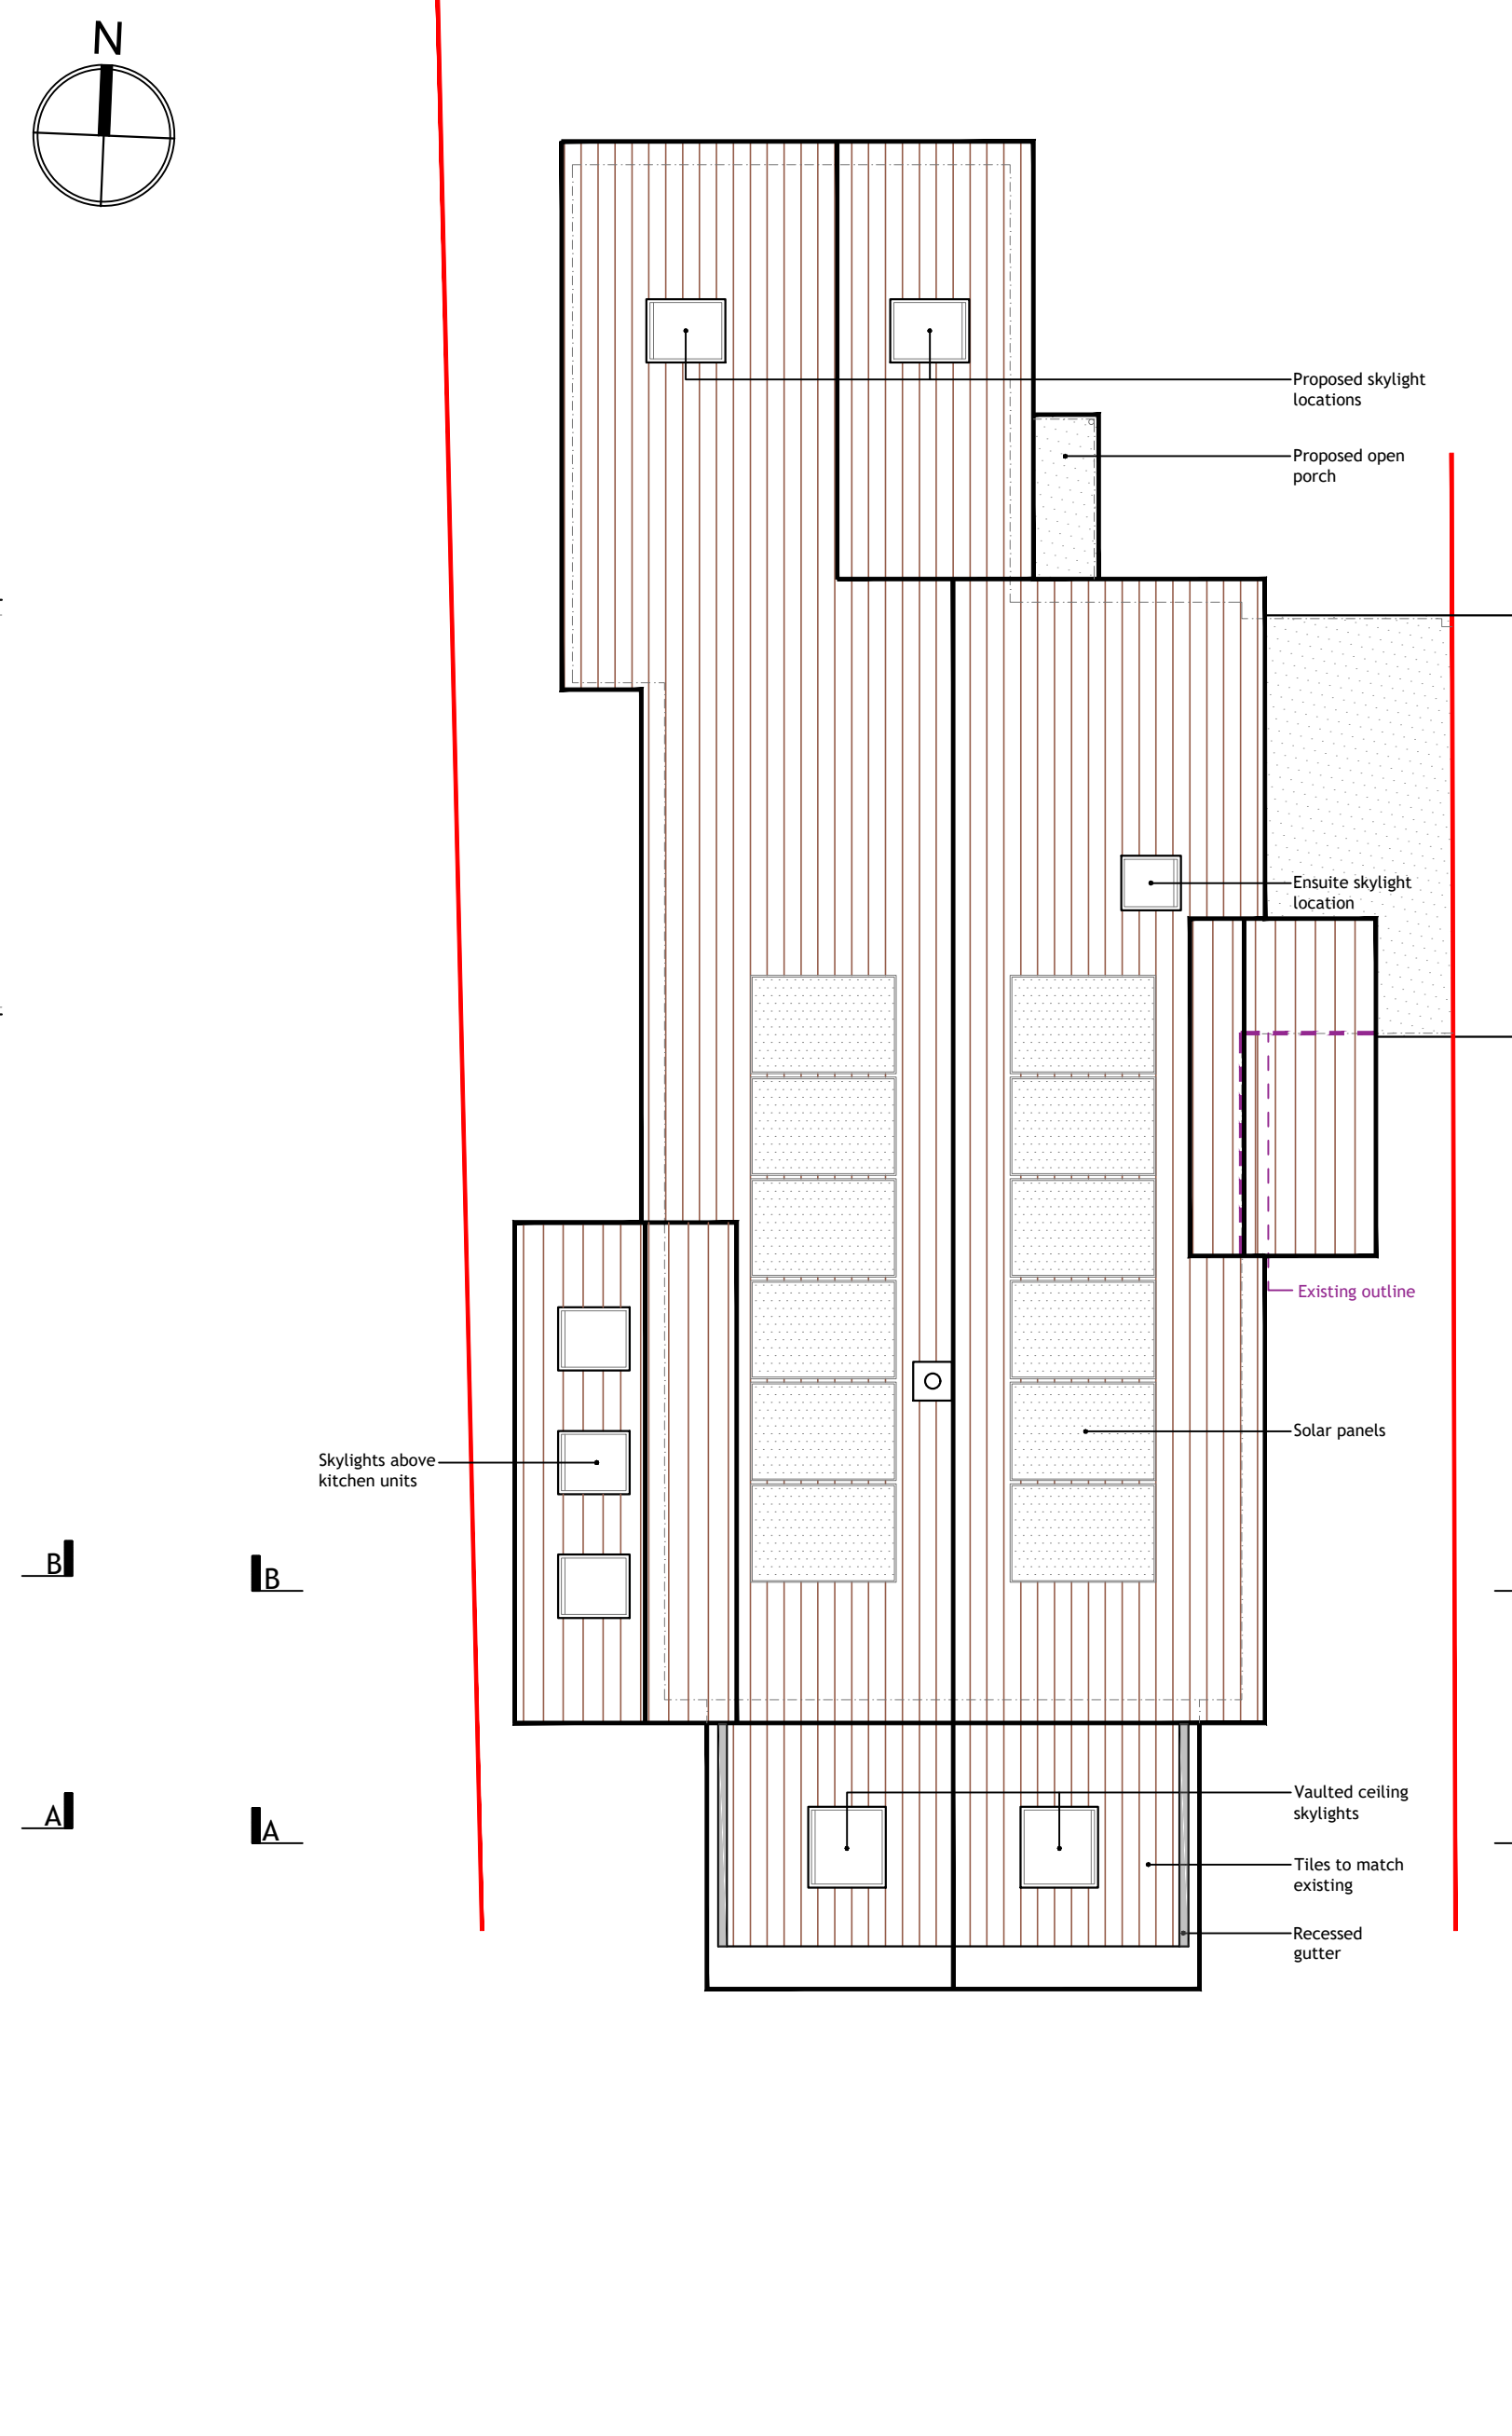

ROOF PLAN
1:100




BLOCK PLAN
1:500
Ordnance Survey (c) Crown Copyright 2021. All rights reserved.
Licence number 100022432

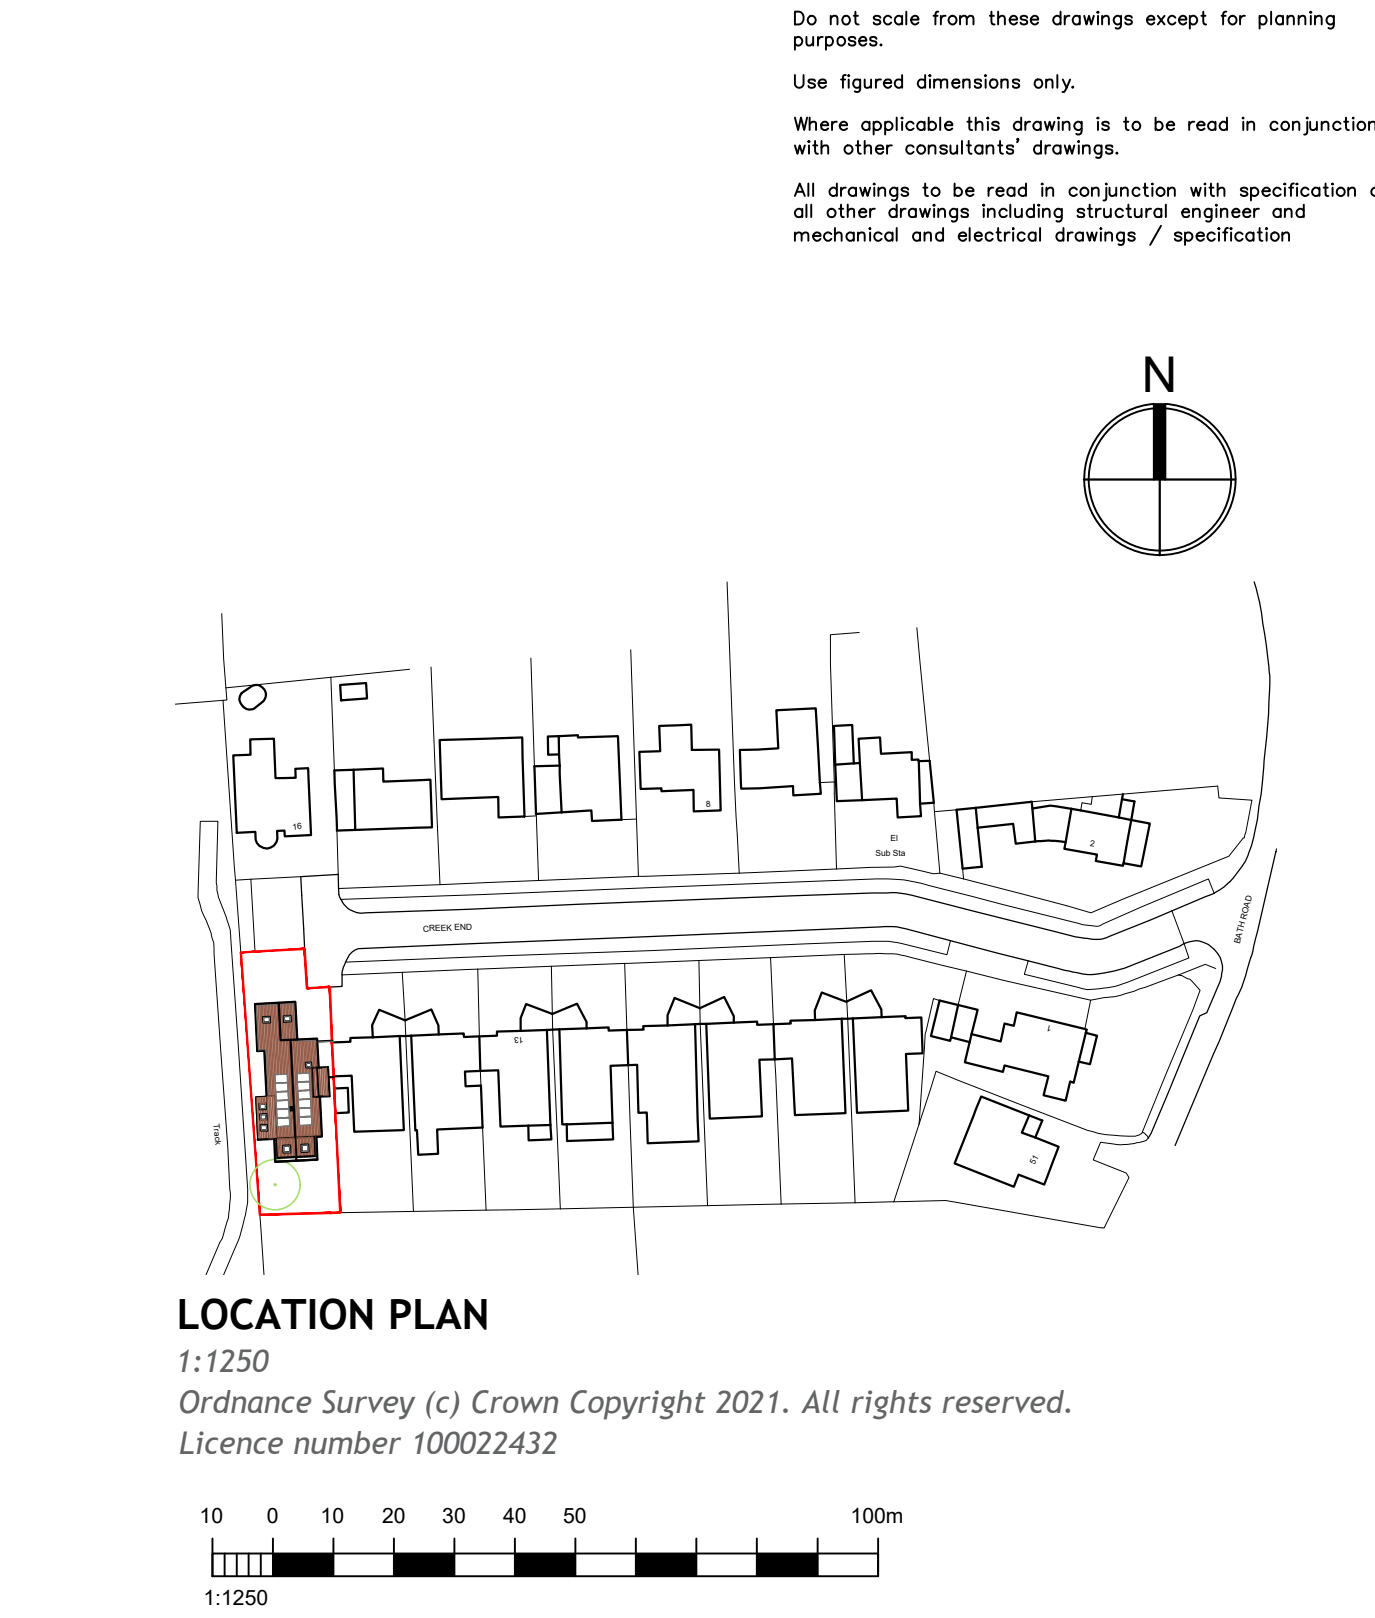


LOCATION PLAN
1:1250
Ordnance Survey (c) Crown Copyright 2021. All rights reserved.
Licence number 100022432


Key:
Existing:
Existing Outline:
Proposed:
Demolished:

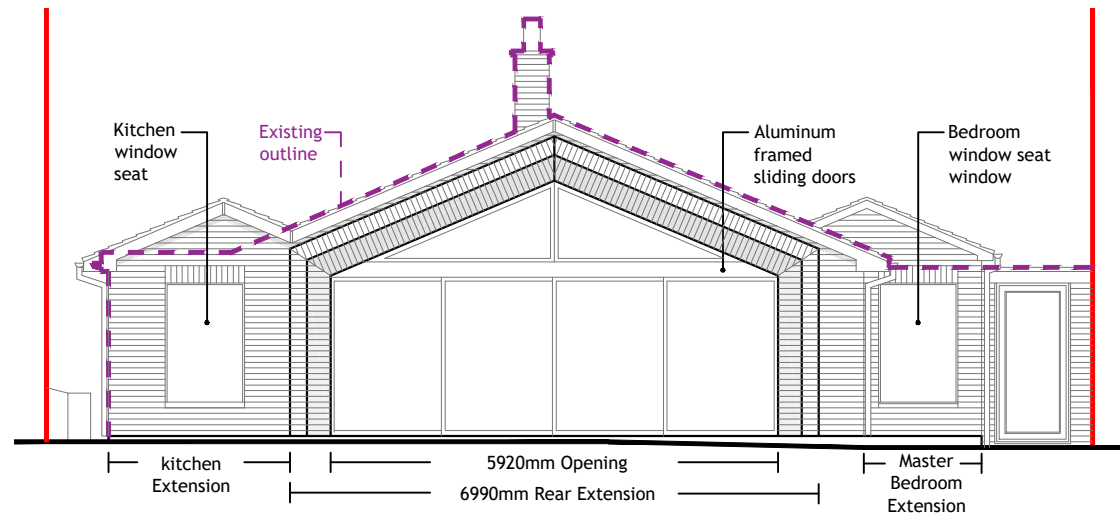


REAR ELEVATION
[south] 1:100

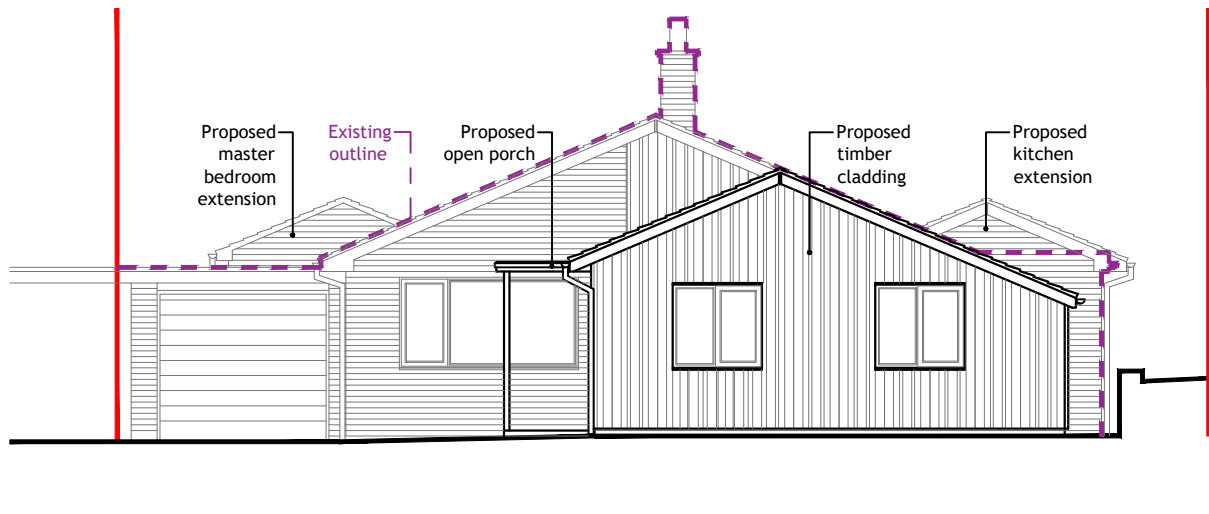


FRONT ELEVATION
[north] 1:100

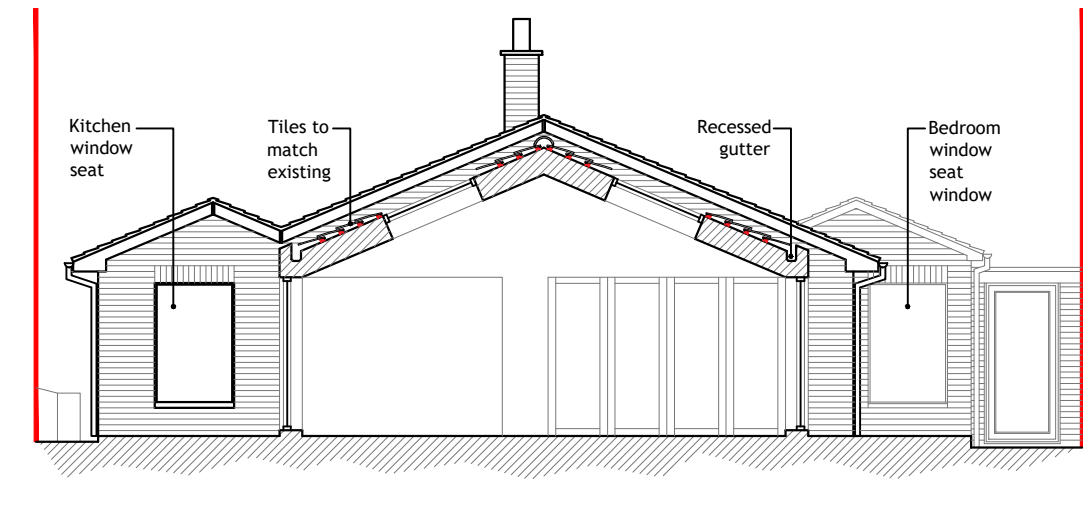



SECTION A
[south] 1:100

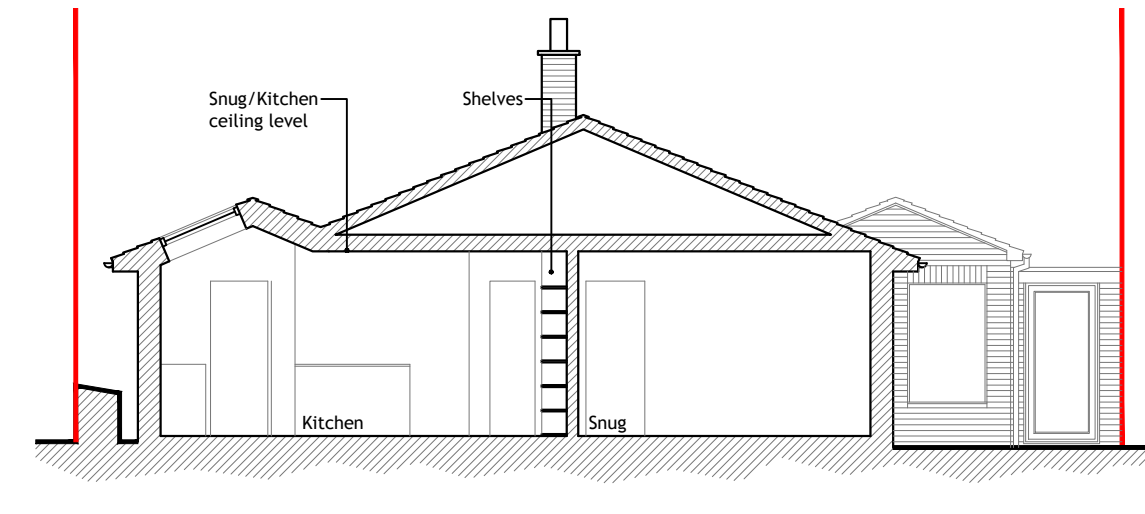

SECTION B
[south] 1:100

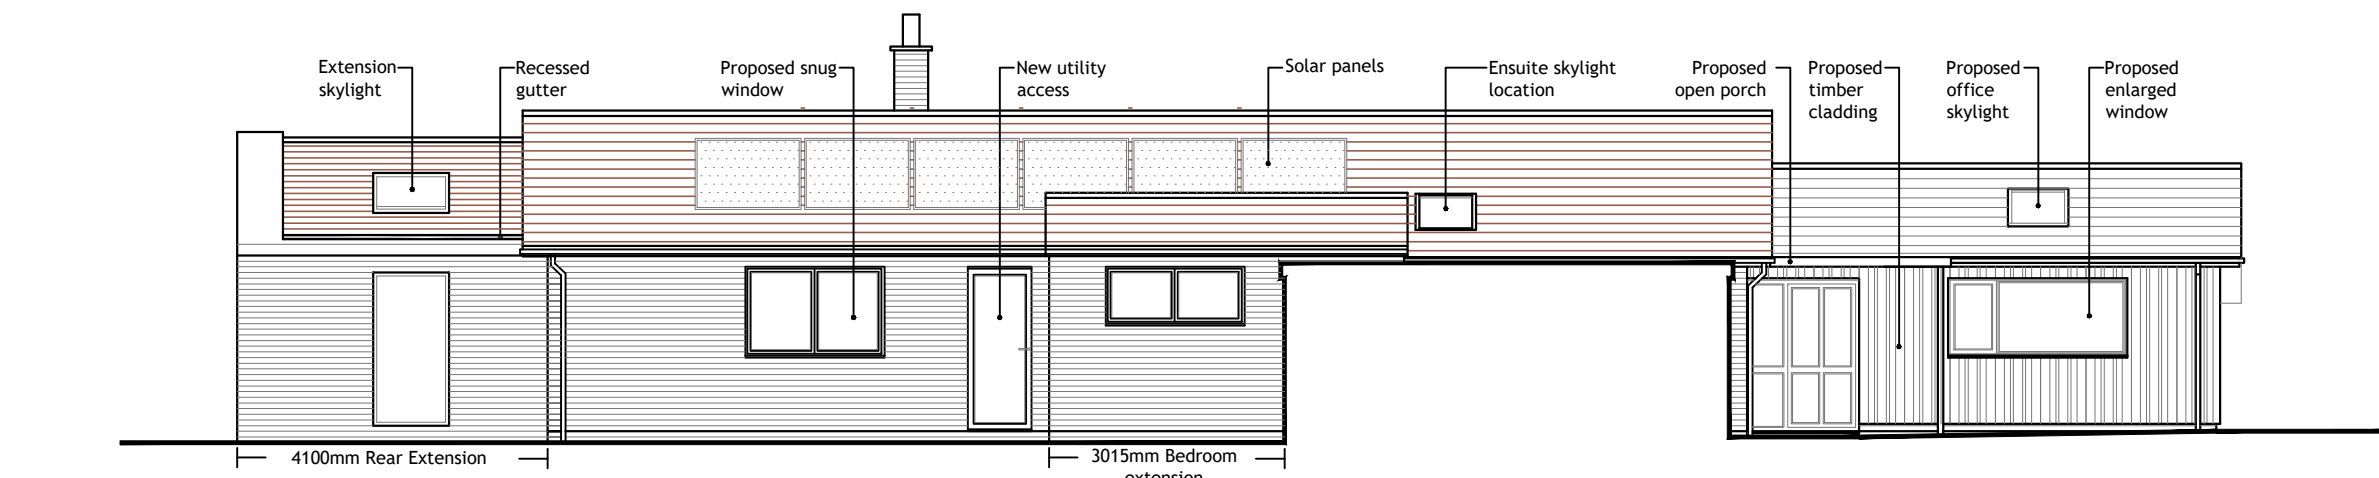

SIDE ELEVATION
[east] 1:100

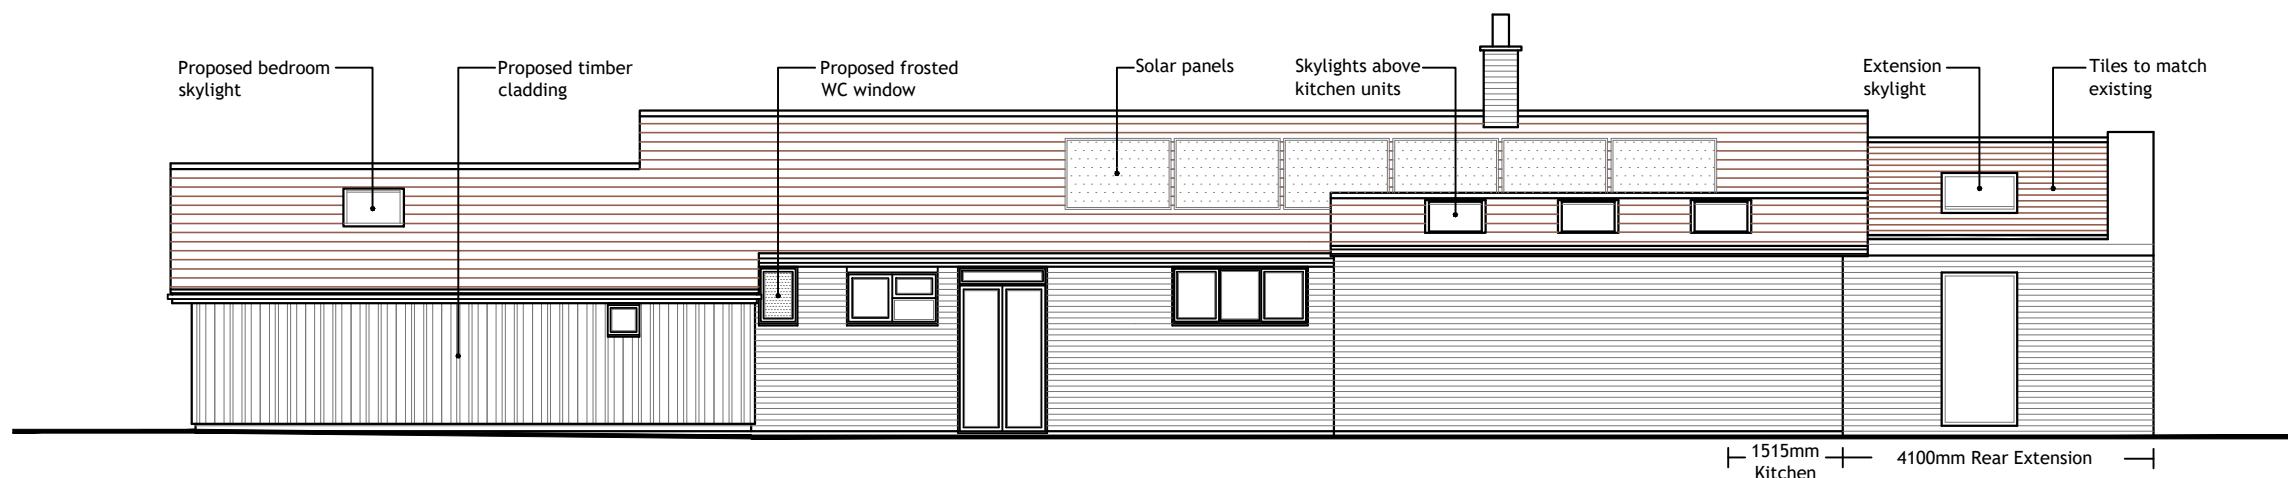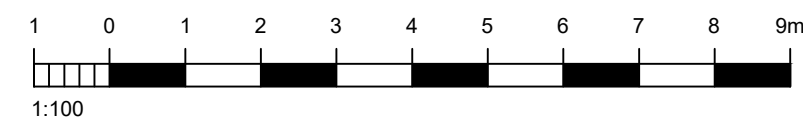

SIDE ELEVATION
[west] 1:100

NOTES:
Dimensions to be checked on site before commencing work.
Any discrepancies shall be reported to the architect immediately.
Do not scale from these drawings except for planning purposes.
Use figured dimensions only.
Where applicable this drawing is to be read in conjunction with other consultants' drawings.
All drawings to be read in conjunction with specification and all other drawings including structural engineer and mechanical and electrical drawings / specification

REV	DATE	AMENDMENT	DRAWN
D	08.02.22	Revised extension proposal	TP
C	15.12.21	Solar panels added in response to client feedback	TP
B	03.11.21	Responses to client email	TP
A	28.09.21	Responses to client comments	TP

hd
architects
www.hdarchitects.co.uk
mail@hdarchitects.co.uk
Helyer Davies Architects Ltd
1 The Old Flour Mill,
Emsworth, PO10 7BT
01243 370 715

PROJECT
19 Creek End
Emsworth
PO10 7EX

DRAWING
PROPOSED
Floor Plans
Elevations & Sections
Block & Site Plans
SCALE
as noted @ A1

DATE	SEP 2021	DRAWN	TP
DRAWING NUMBER	21118-02	REVISION	D