


PLANNING

|      |            |                |    |      |
|------|------------|----------------|----|------|
| REV. | DATE       | DESCRIPTION    | BY | CHK. |
| P01  | 07.12.2021 | First Issue    | RR | RR   |
| P02  | 13.12.2021 | Planning Issue | RR | RR   |

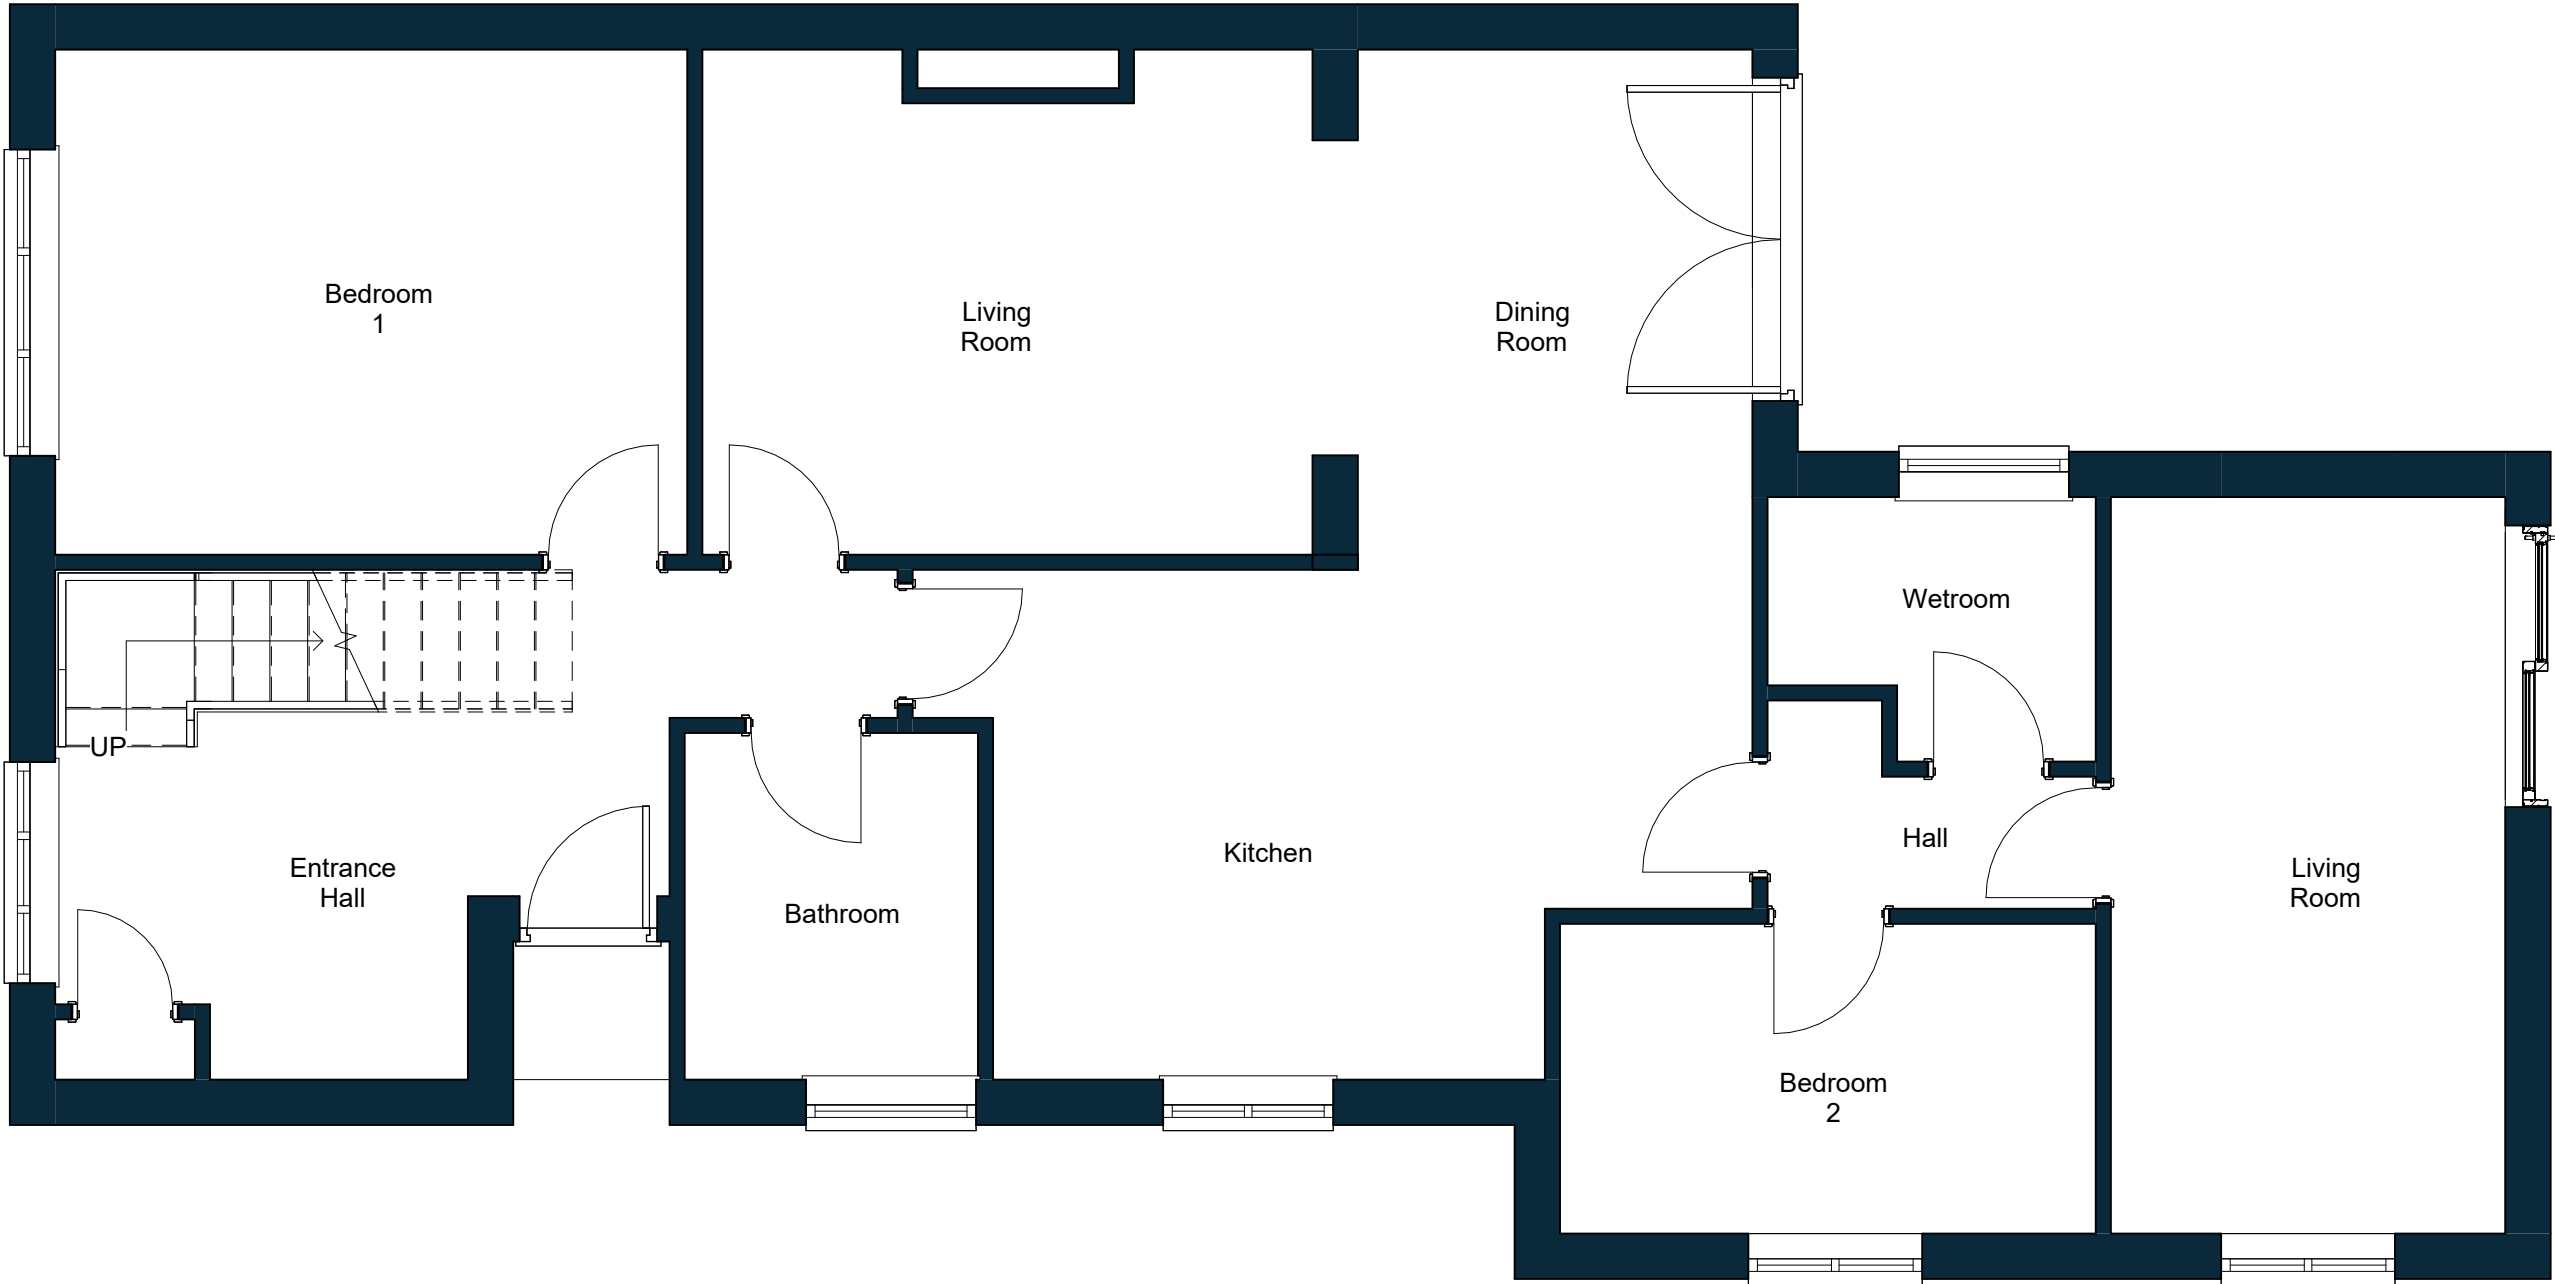

Existing Ground Floor Plan



SA

Solent Architecture  
76 Beauchamp Avenue  
Gosport  
PO13 0LQ

07305 456633  
solentarchitecture.co.uk  
info@solentarchitecture.co.uk

CLIENT  
Jayne Knight

PROJECT  
38 Brooklands Road

TITLE  
Existing Ground Floor Plan

|               |            |          |
|---------------|------------|----------|
| CREATION DATE | SCALE @ A3 | REVISION |
| Dec 2021      | 1 : 50     | P02      |

|         |         |        |
|---------|---------|--------|
| DRAWN   | CHECKED | STATUS |
| R Reade | R Reade |        |

SHEET NO.  
21020 - STA - ZZ - 00 - DR - A - 1200

Project No - Originator - Zone - Level - Type - Role - Number

© Copyright: All Rights Reserved.  
This drawing must be read in conjunction with all other relevant drawings and information.  
Any discrepancies must be reported to Solent Architecture immediately.  
The drawing or information must not be used for construction unless expressly issued for construction.  
Do not scale off drawings. Use displayed dimensions.