



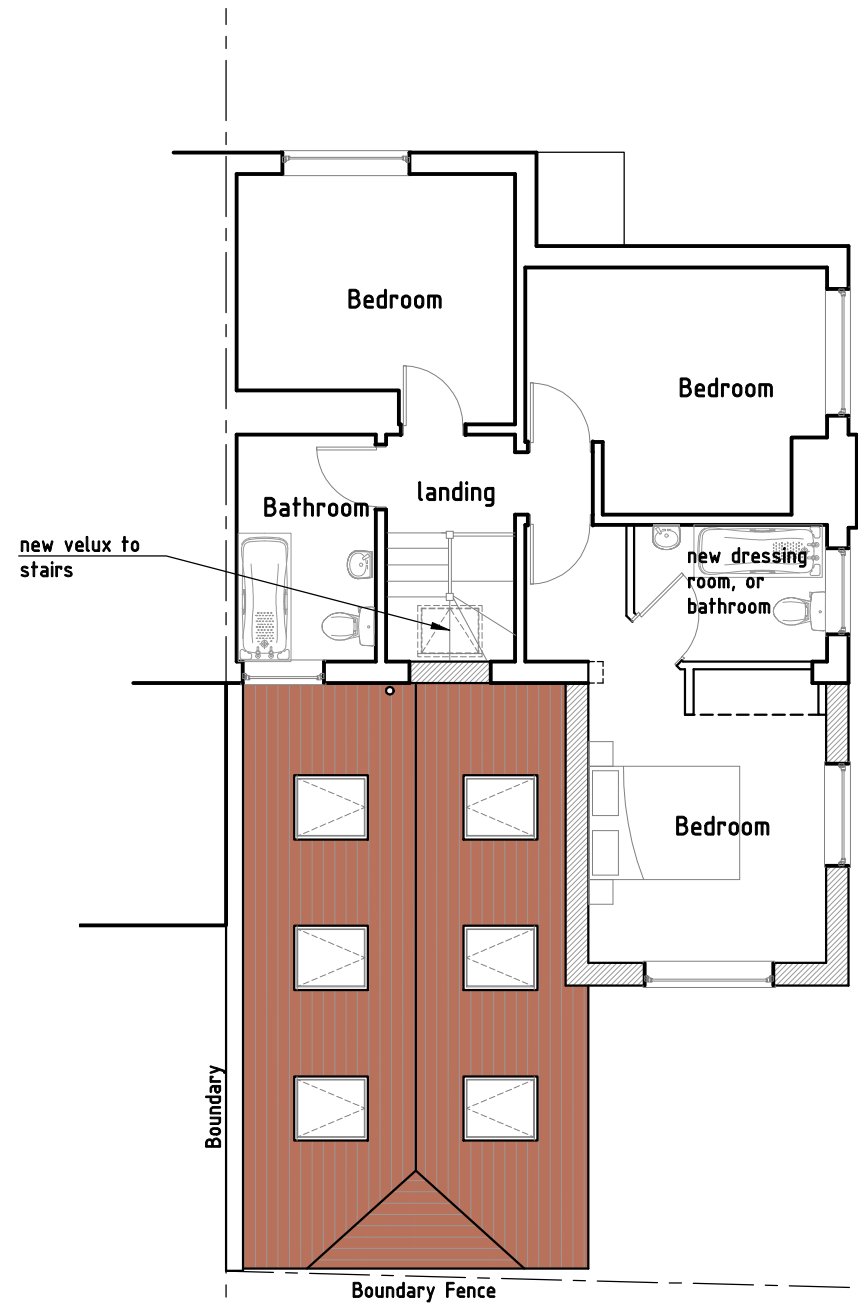

Proposed First Floor Plan

1:100

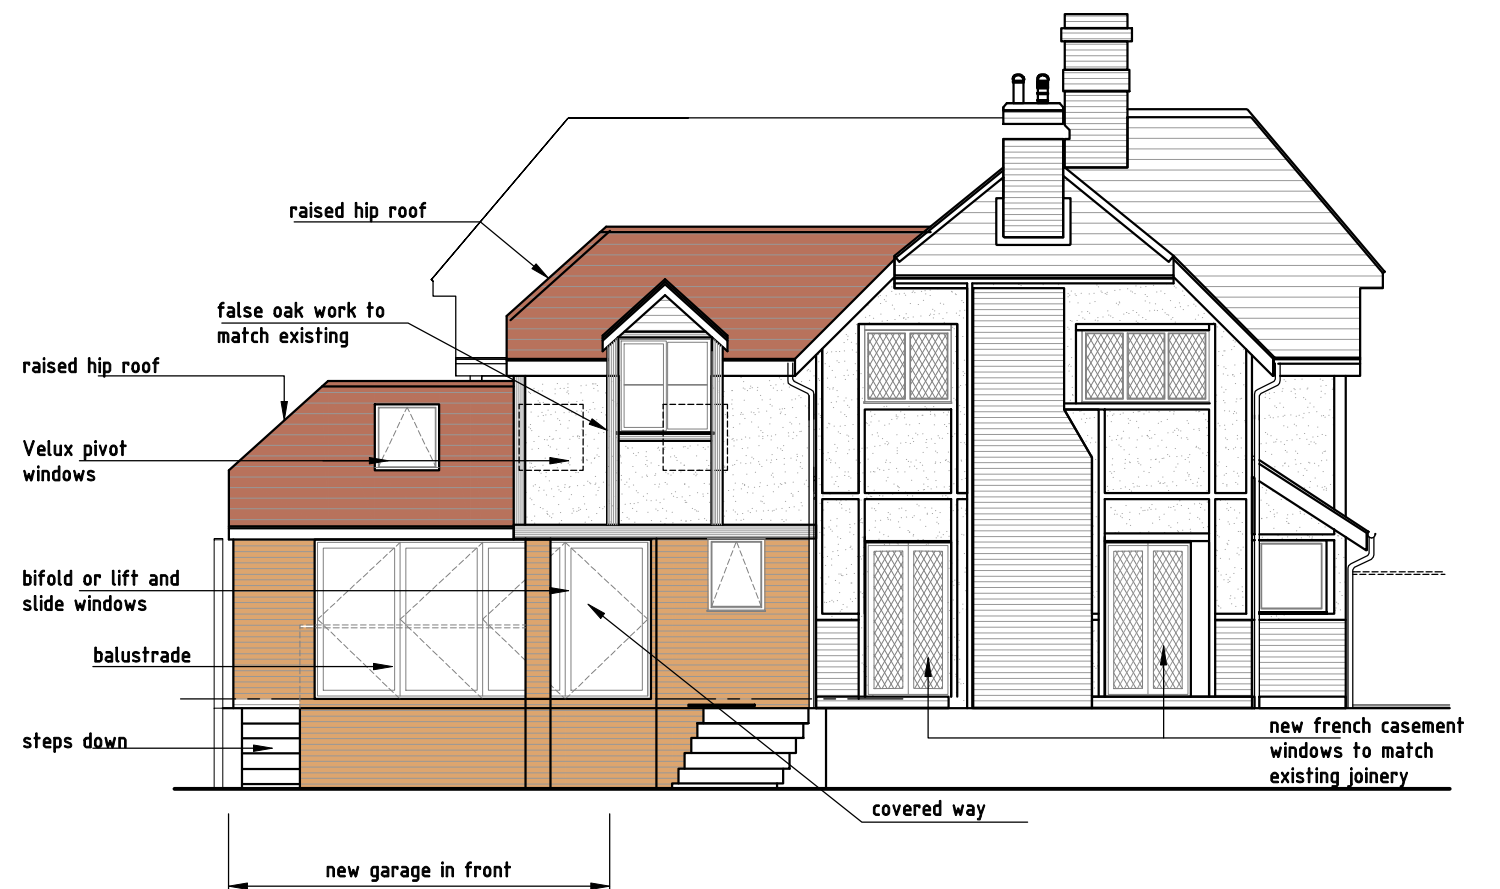

Proposed new North Elevation

1:100



West Elevation

1:100

© Construction Design Projects
These drawings are not to be copied or distributed to third parties without the written consent of Construction Design Projects

rev B, detail titles corrected oct 21 bfs
rev A, Issued for Planning Approval sept 21 bfs

project
Proposed New Extension and replacement garage
9 The Brow, Purbrook

drawing title
Proposed First Floor Plan & Extg Elevations

drawn by
bf.sales

date
sept 21

job No

Drg No

checked by
bf.sales

date
sept 21

2016

05

scale
1:100

rev
A B



Architectural, Civil & Structural
Drafting Services

6 Tukes Avenue, Bridgemark
Gosport, Hampshire, PO13 0SE
tel 01329 311671 tel 07956 065421
Bernie_cdp100@hotmail.com