




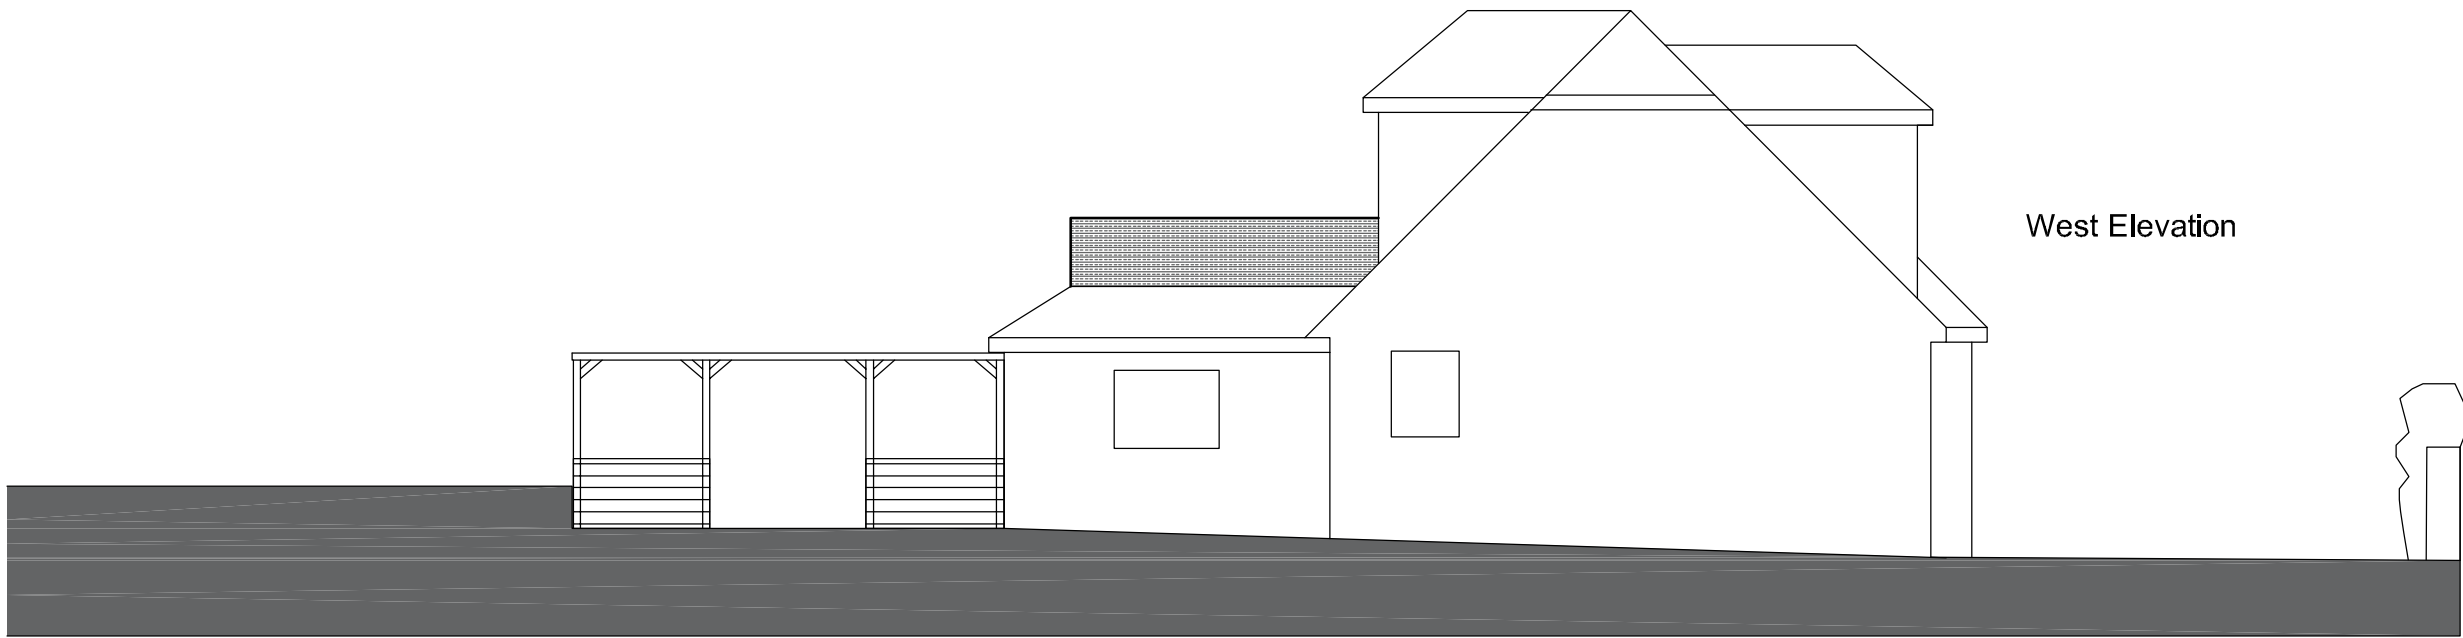



West Elevation

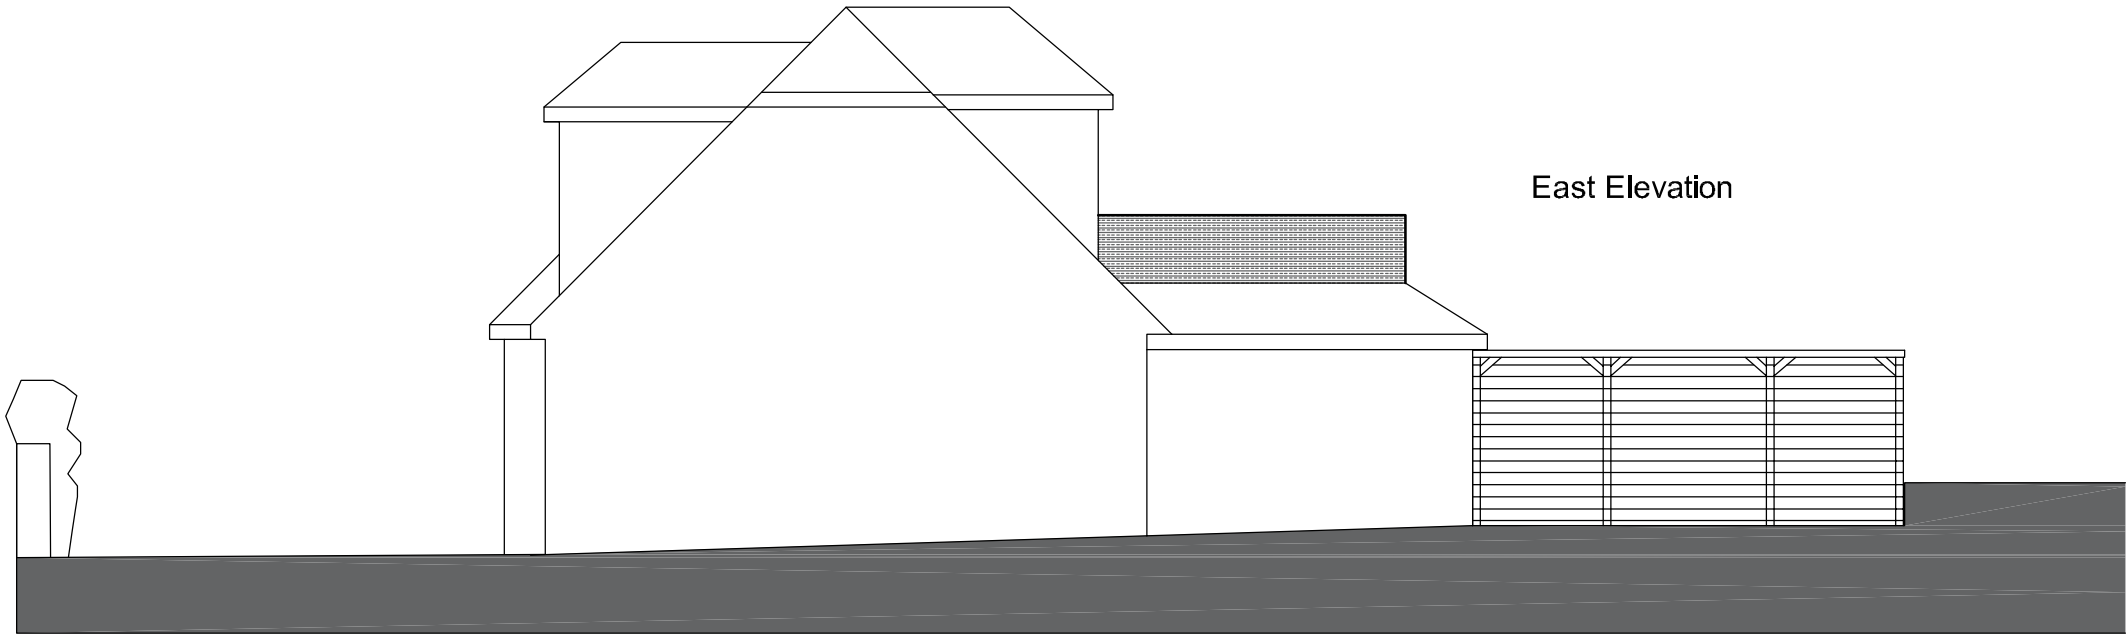

East Elevation

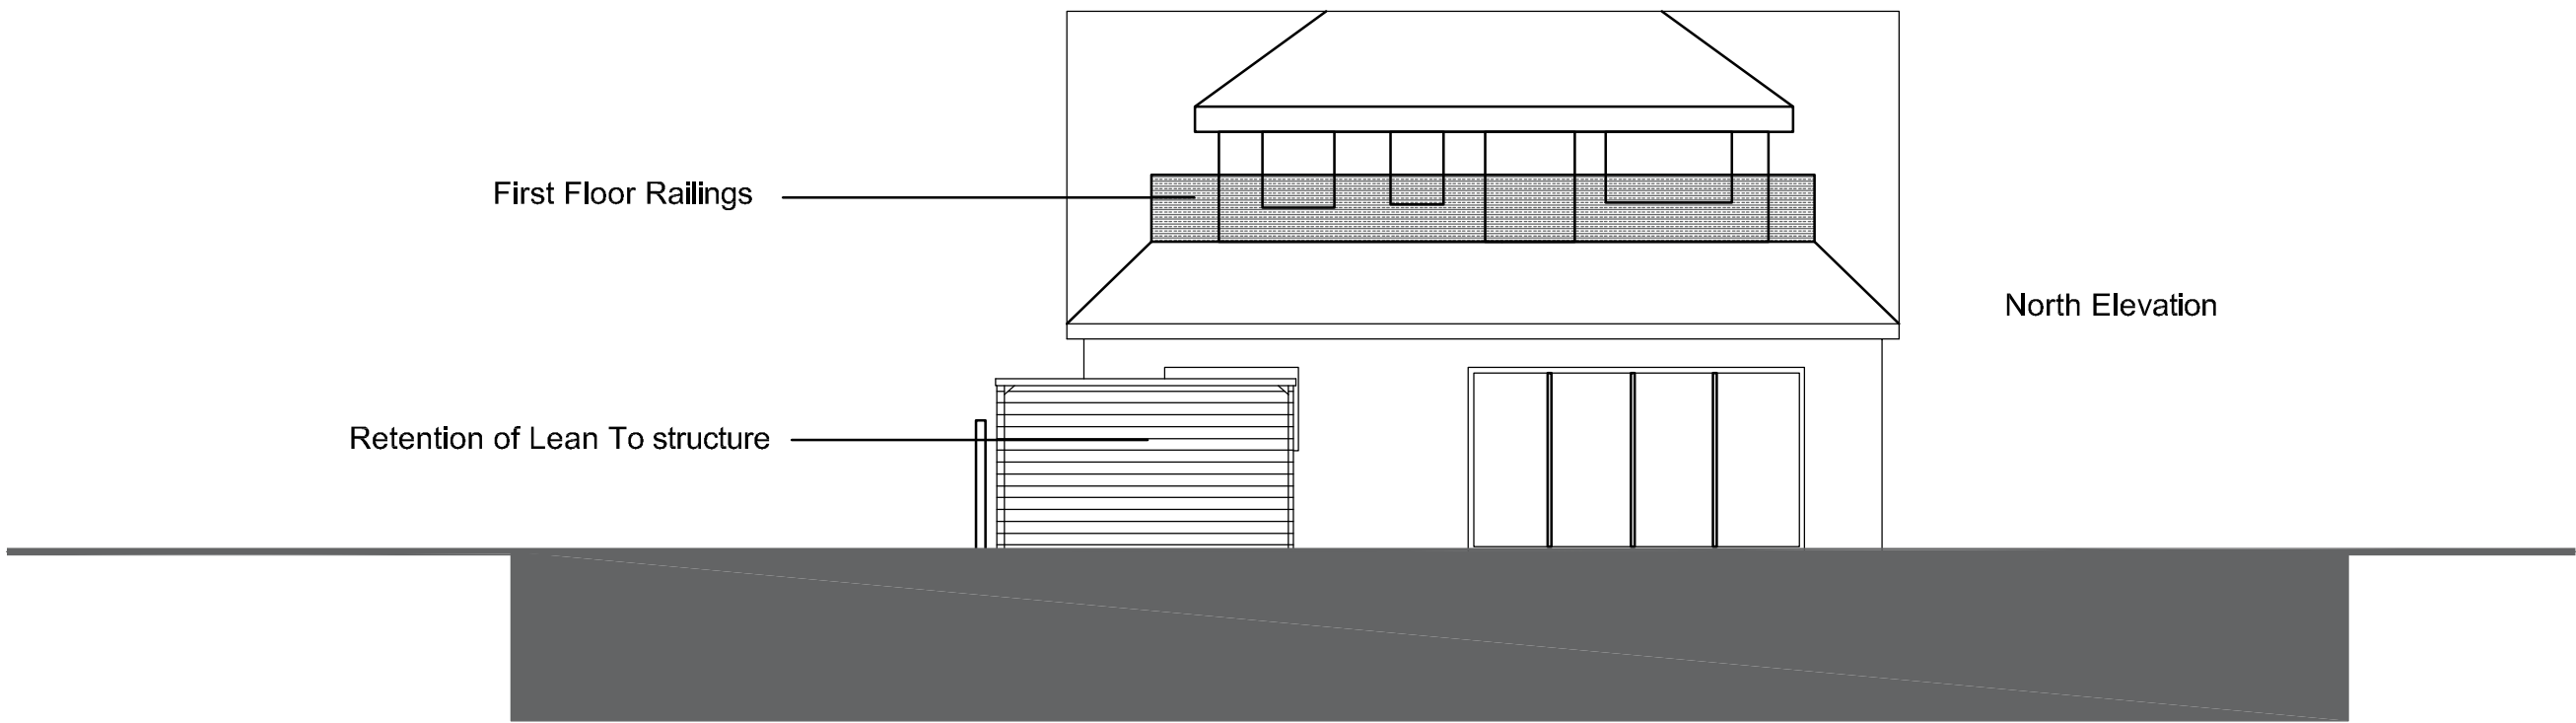

North Elevation

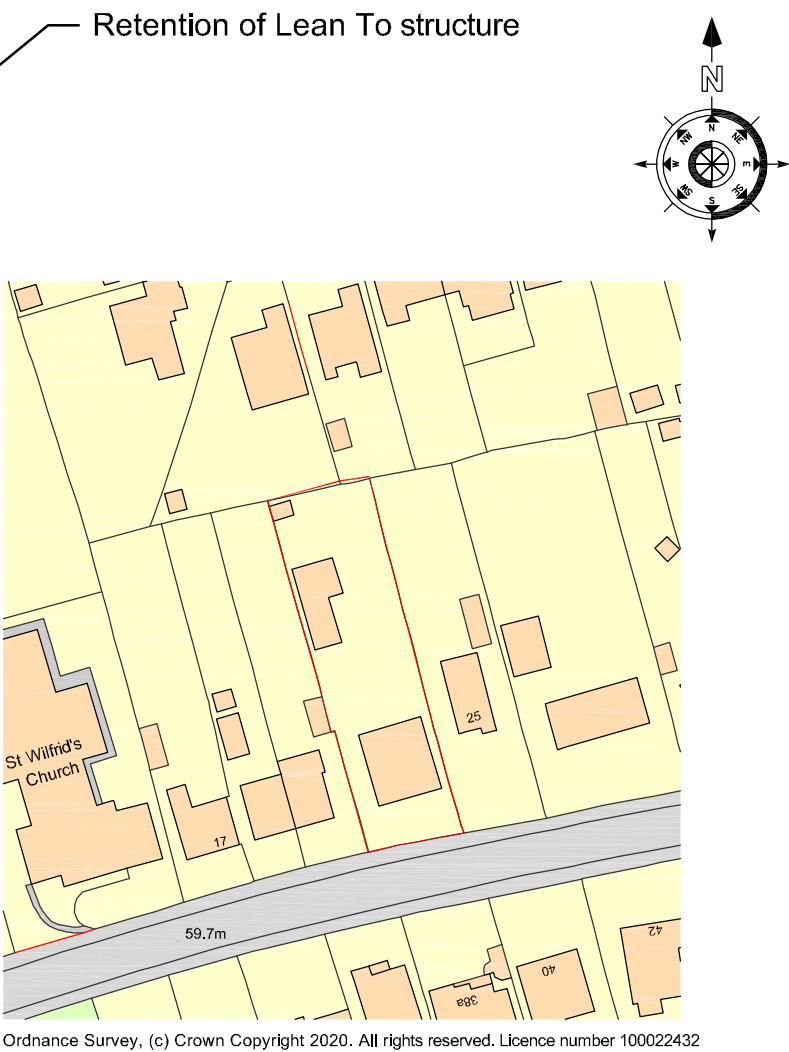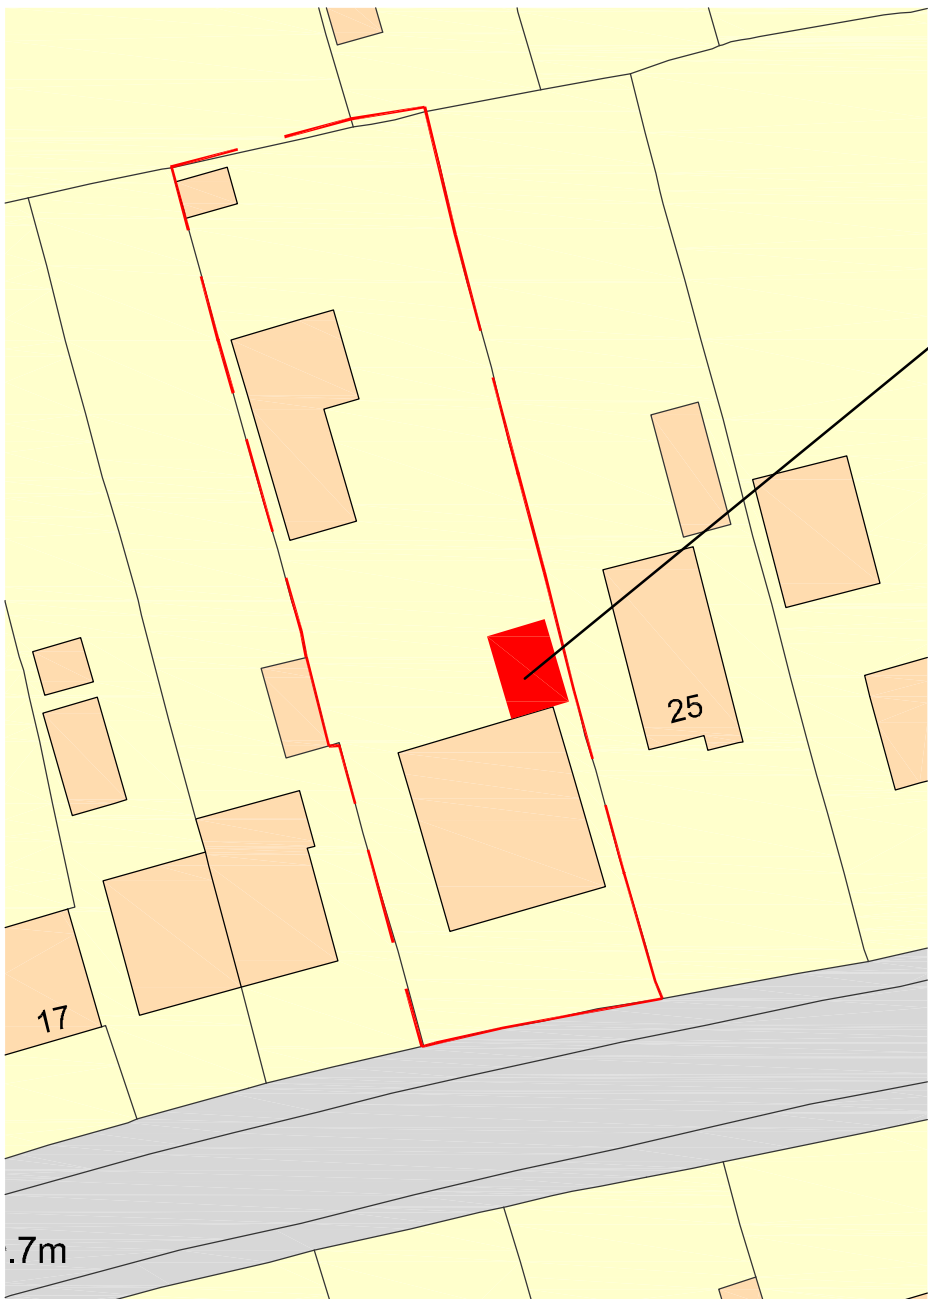

Ordnance Survey, (c) Crown Copyright 2020. All rights reserved. Licence number 100022432

Revision	Description	Date	DRAWN	
Project:				
23 PADNELL ROAD WATERLOOVILLE HAMPSHIRE				
Drawing Title:				
Retention of Lean To Structure And Proposed First Floor Railings				
Chris Flint Associates Ltd				
CHARTERED SURVEYORS - PROJECT MANAGERS DEVELOPMENT CONSULTANTS				
Drawn By CF	Date 19/05/22	SHEET SIZE A2	Approved By	Date
CFA	Drawing No. FULL	01	Revision:	Scale: 1-100
PLANNING				
2 Emerald Close Waterloo Hants PO7 8NZ tel: 023 92 432484 fax: 023 92 358554 Email: chrisflintassociates@gmail.com				