
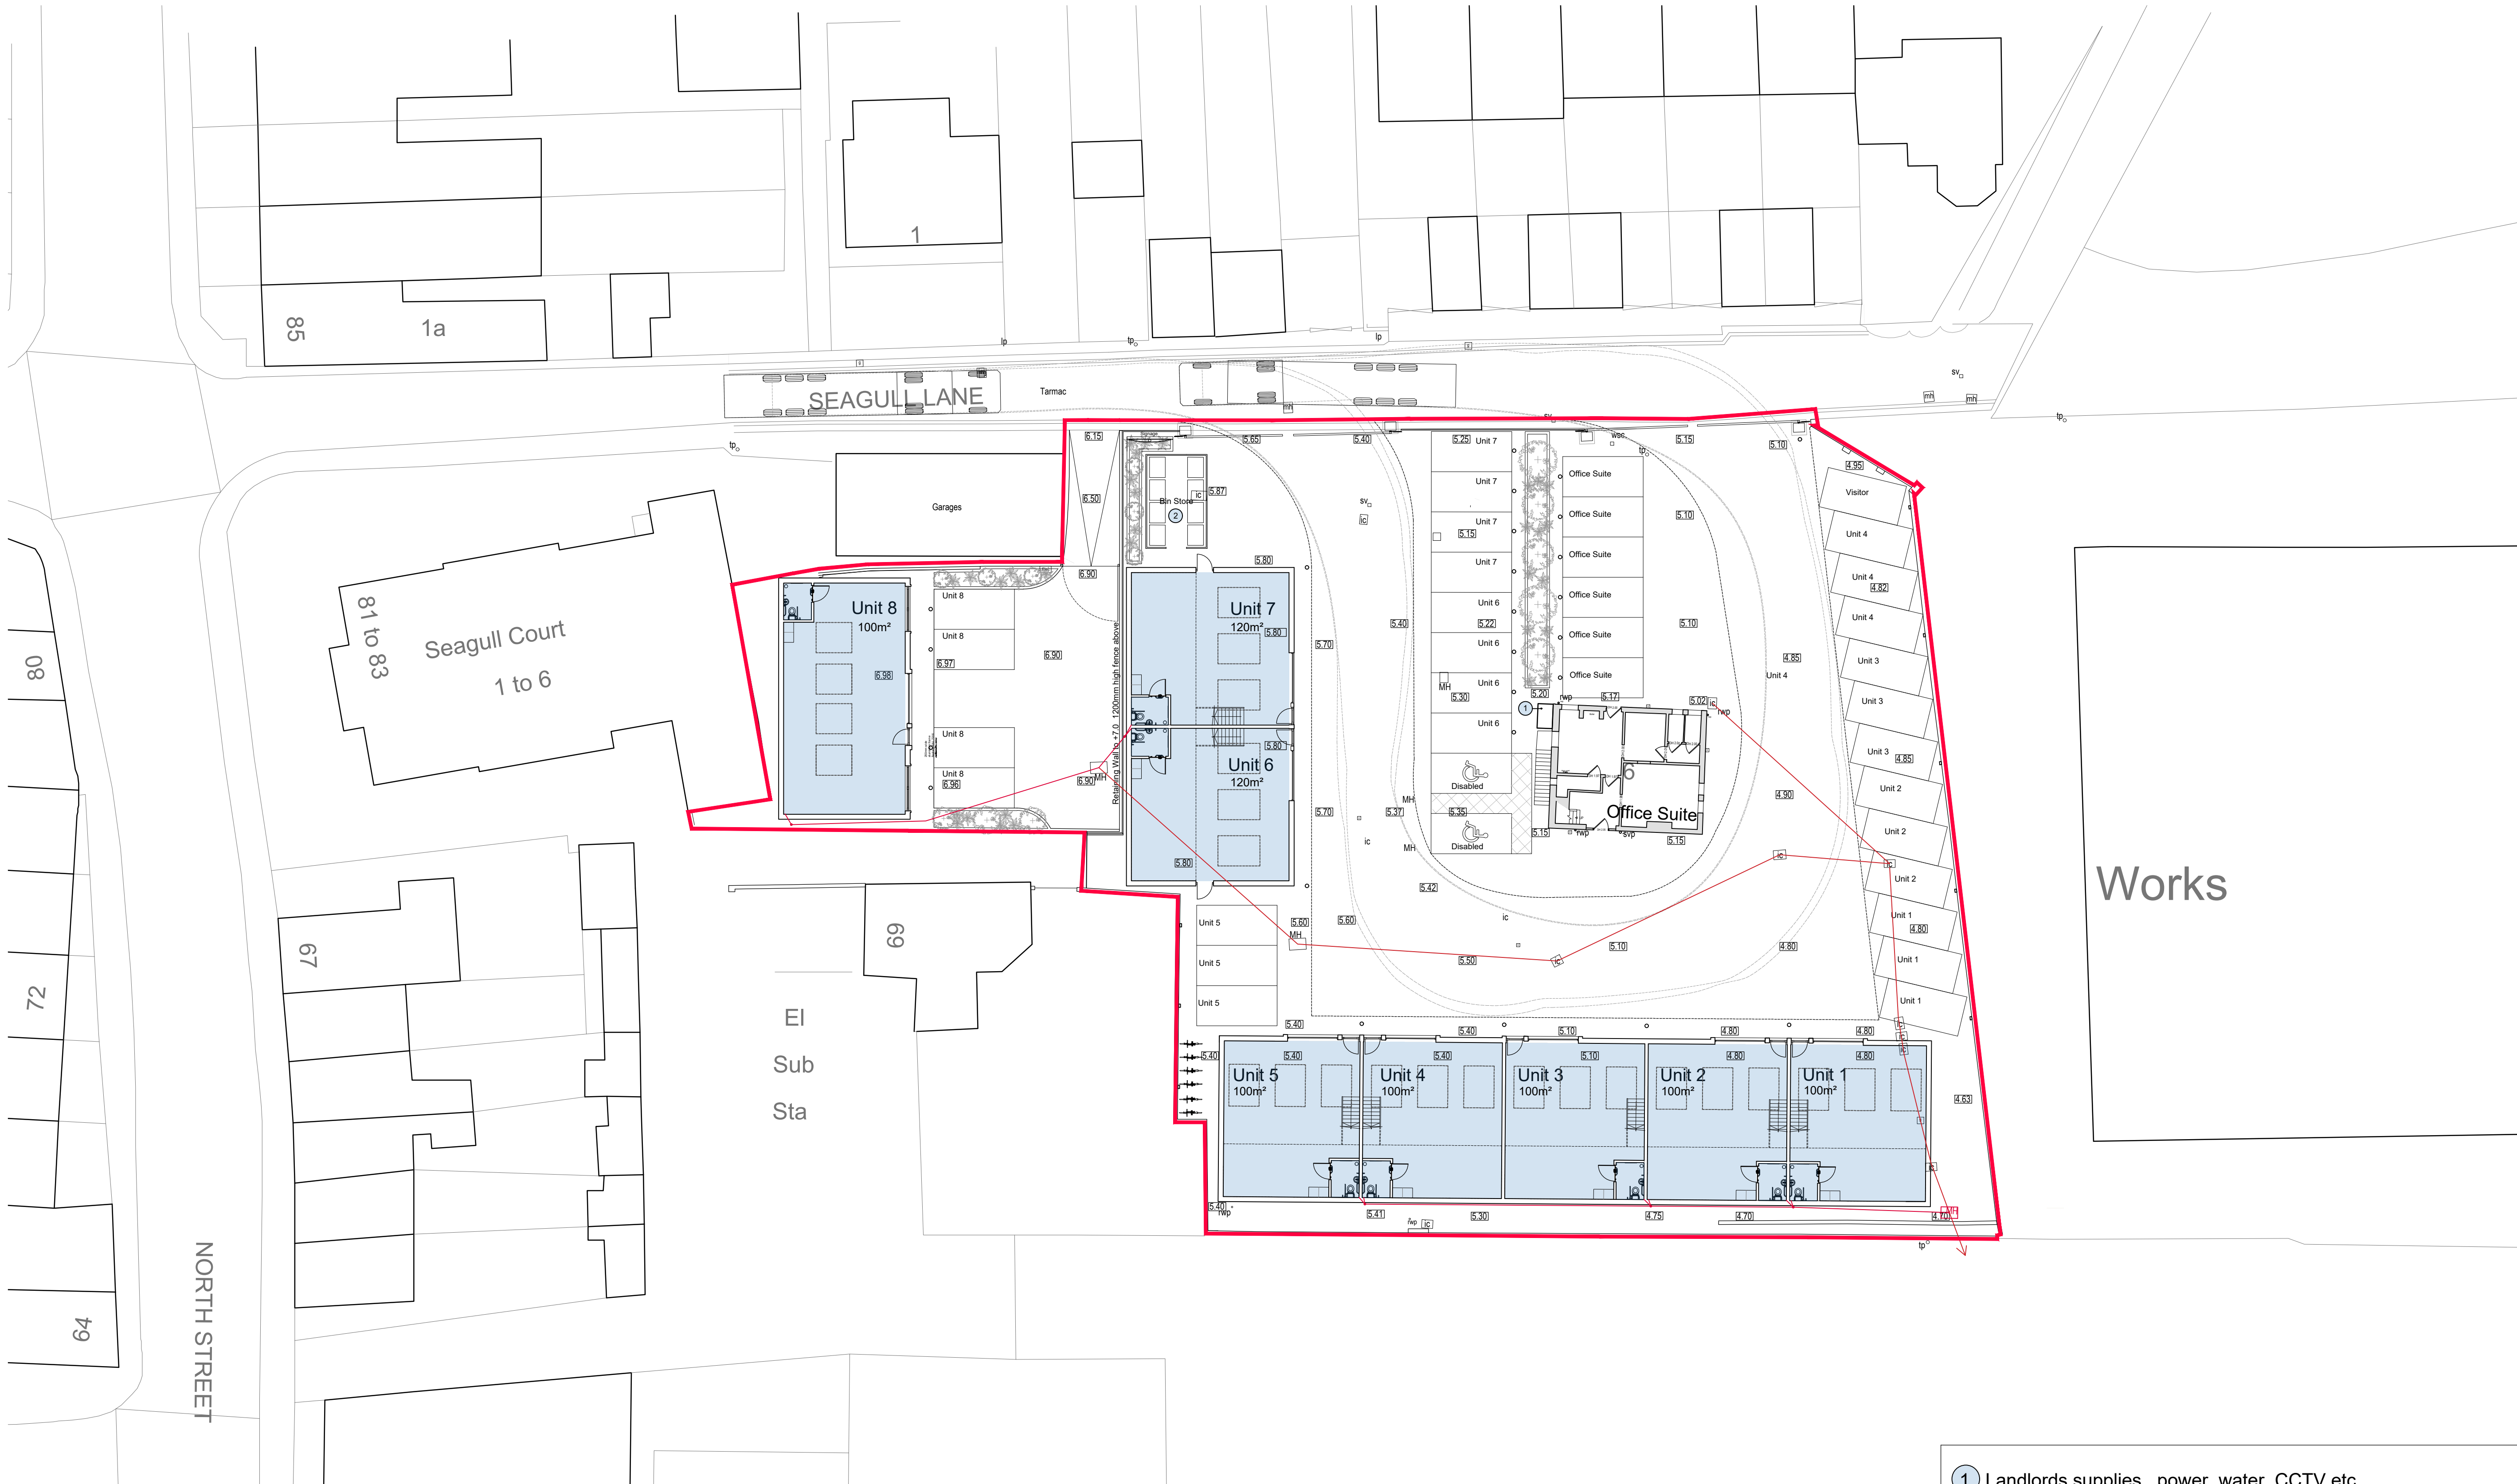


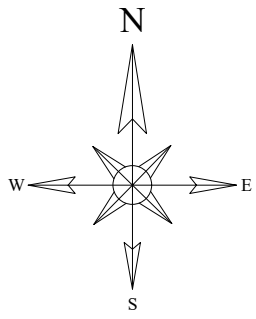

Ordnance Survey, (c) Crown Copyright 2022. All rights reserved. Licence number 100022432

- ① Landlords supplies, power, water, CCTV etc.
- ② Central shared bin collection point - 6 no. Euro Bin - 3 general waste 3 recycling

notes:

revisions: A | 10.02.2022 | PT | Issued for Planning


revisions:

M&M Hall Family Pension Trust
Seagull Lane
Emsworth, Hampshire, PO10 7QH
drawing information title : **Proposed Site Plan**



status : Information
date : November 21
scale : 1:200 @ A1
drawn : PT
checked : IV

job: **5807** dwg: **1010** rev: **A**

 

NOTE: The contractor is responsible for checking all site dimensions and levels. These should be checked prior to the ordering of any components and before the commencement of the works. All discrepancies should be brought to the attention of the Contract Administrator.