


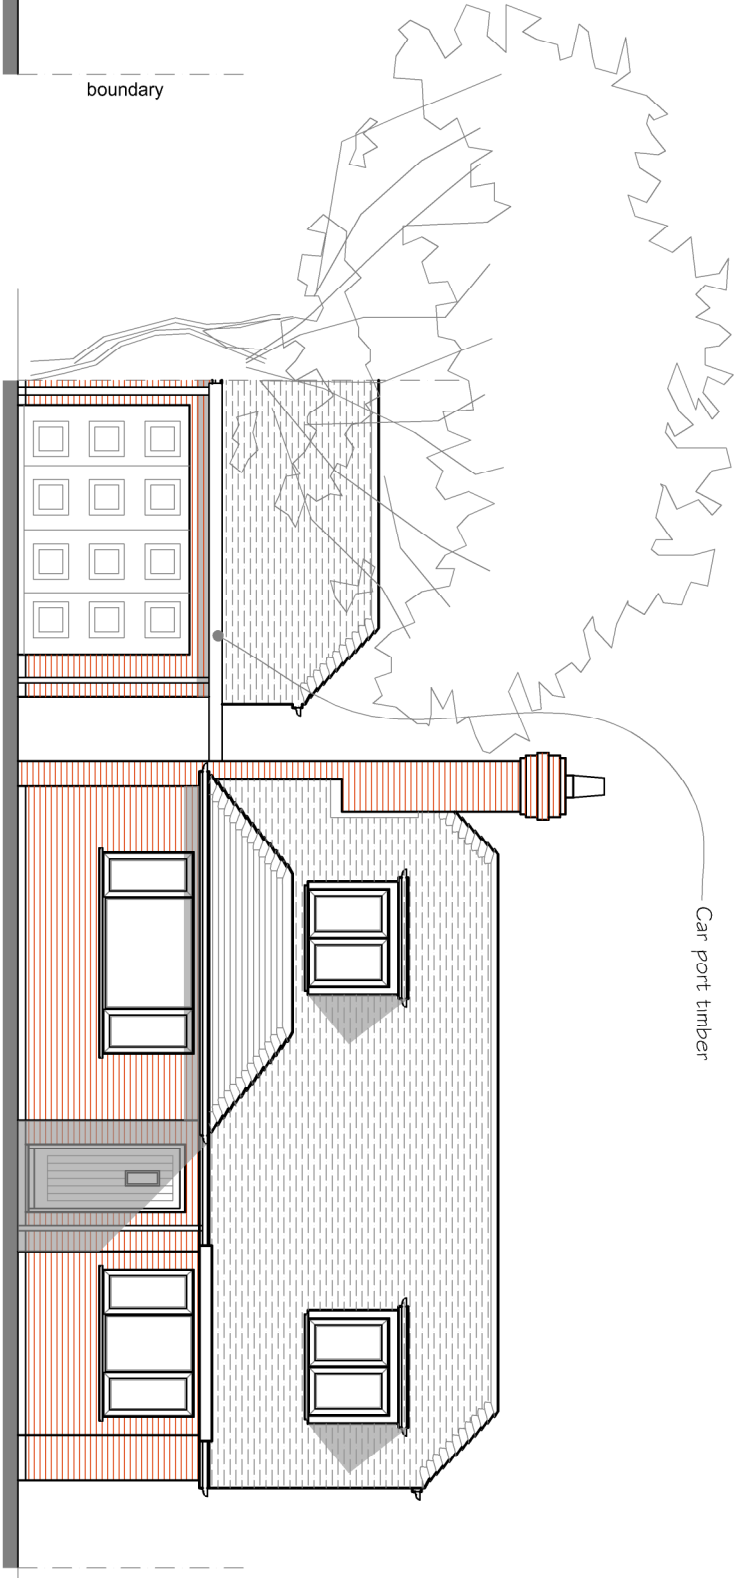
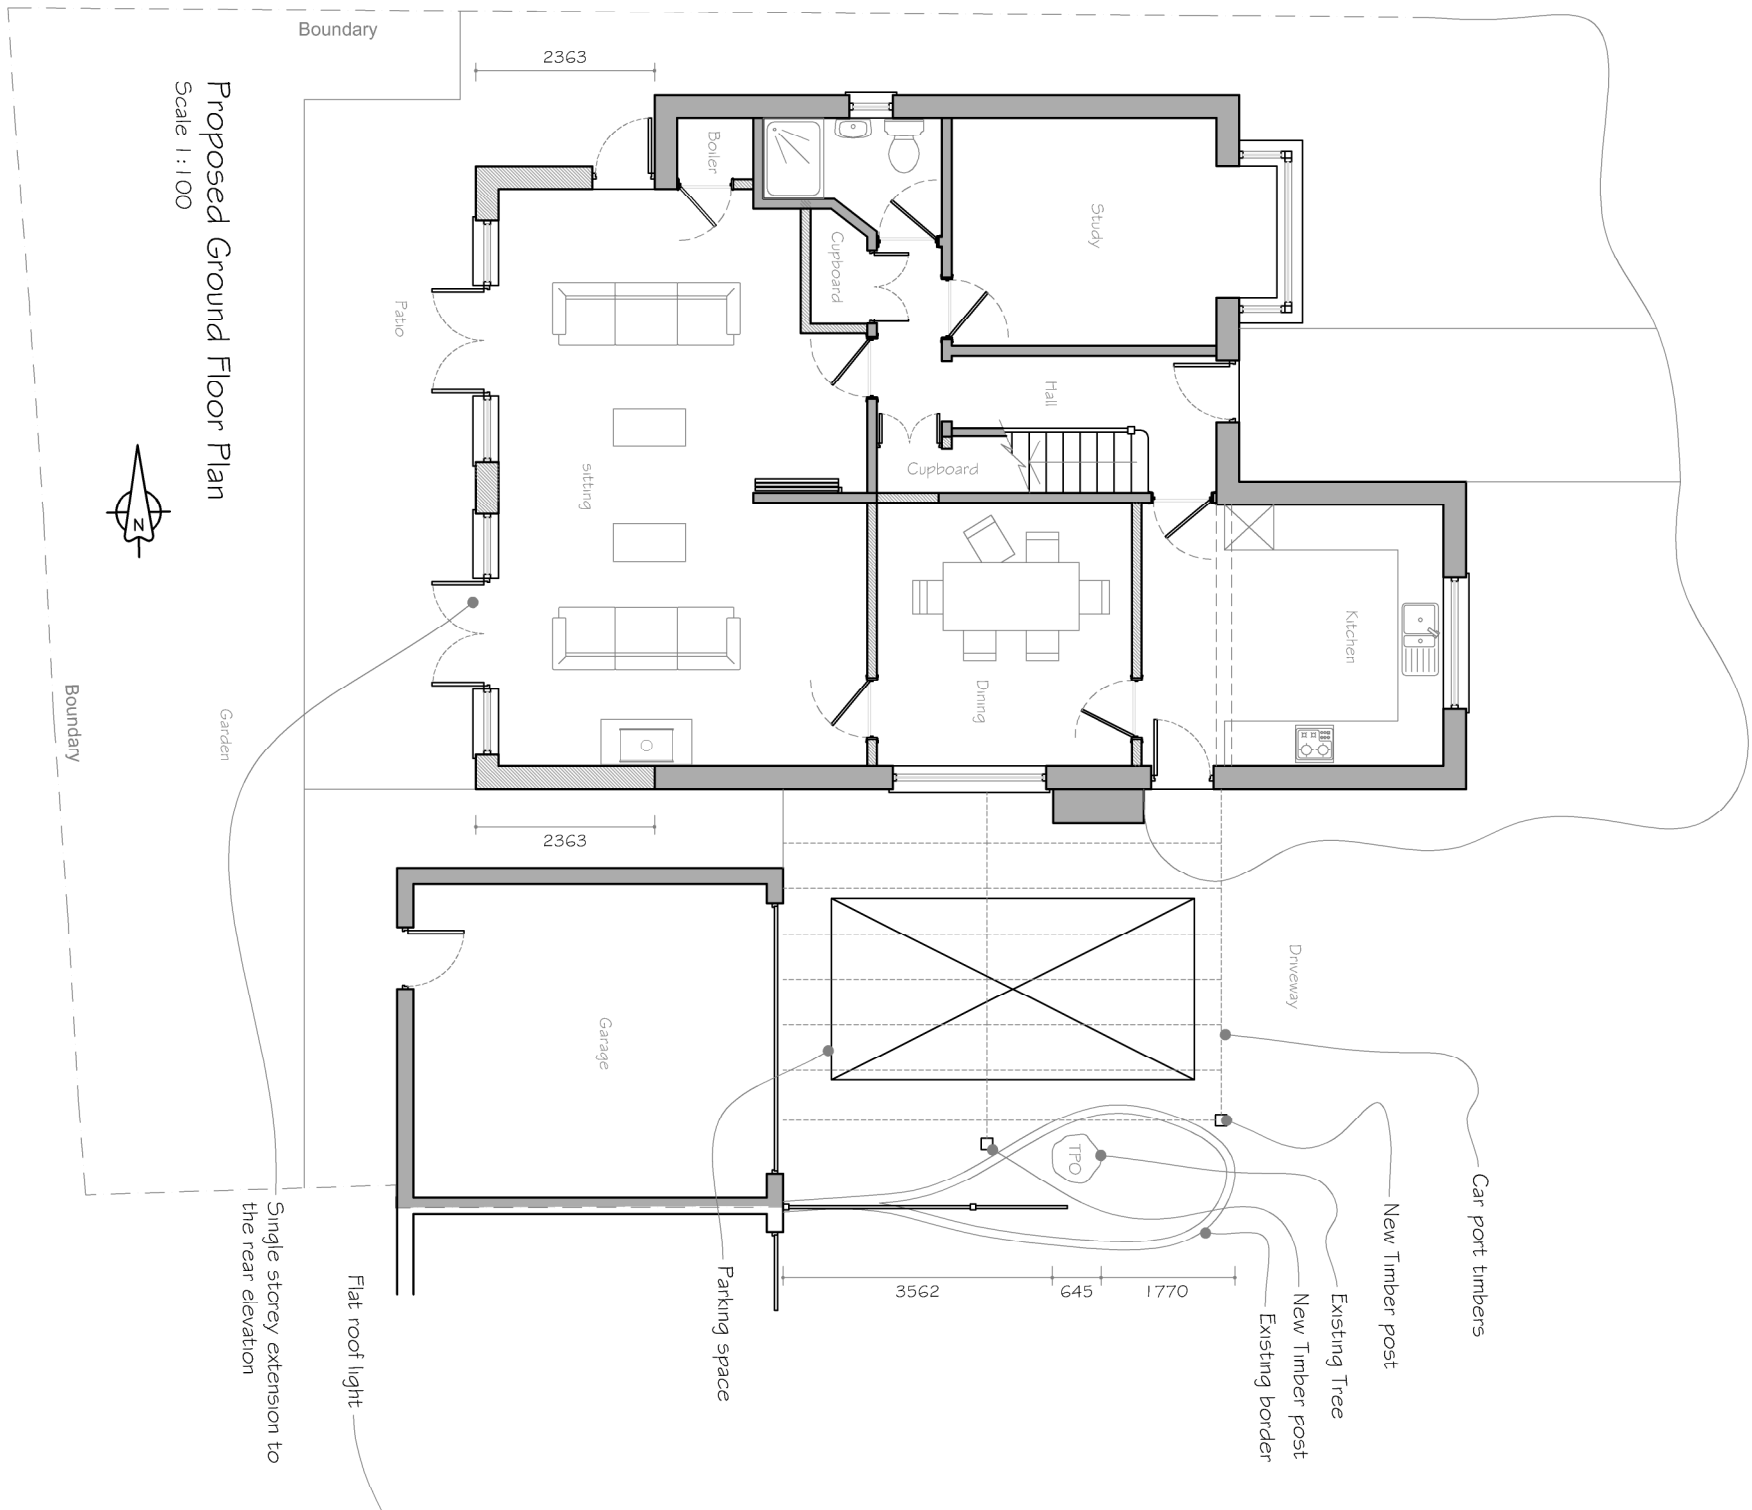
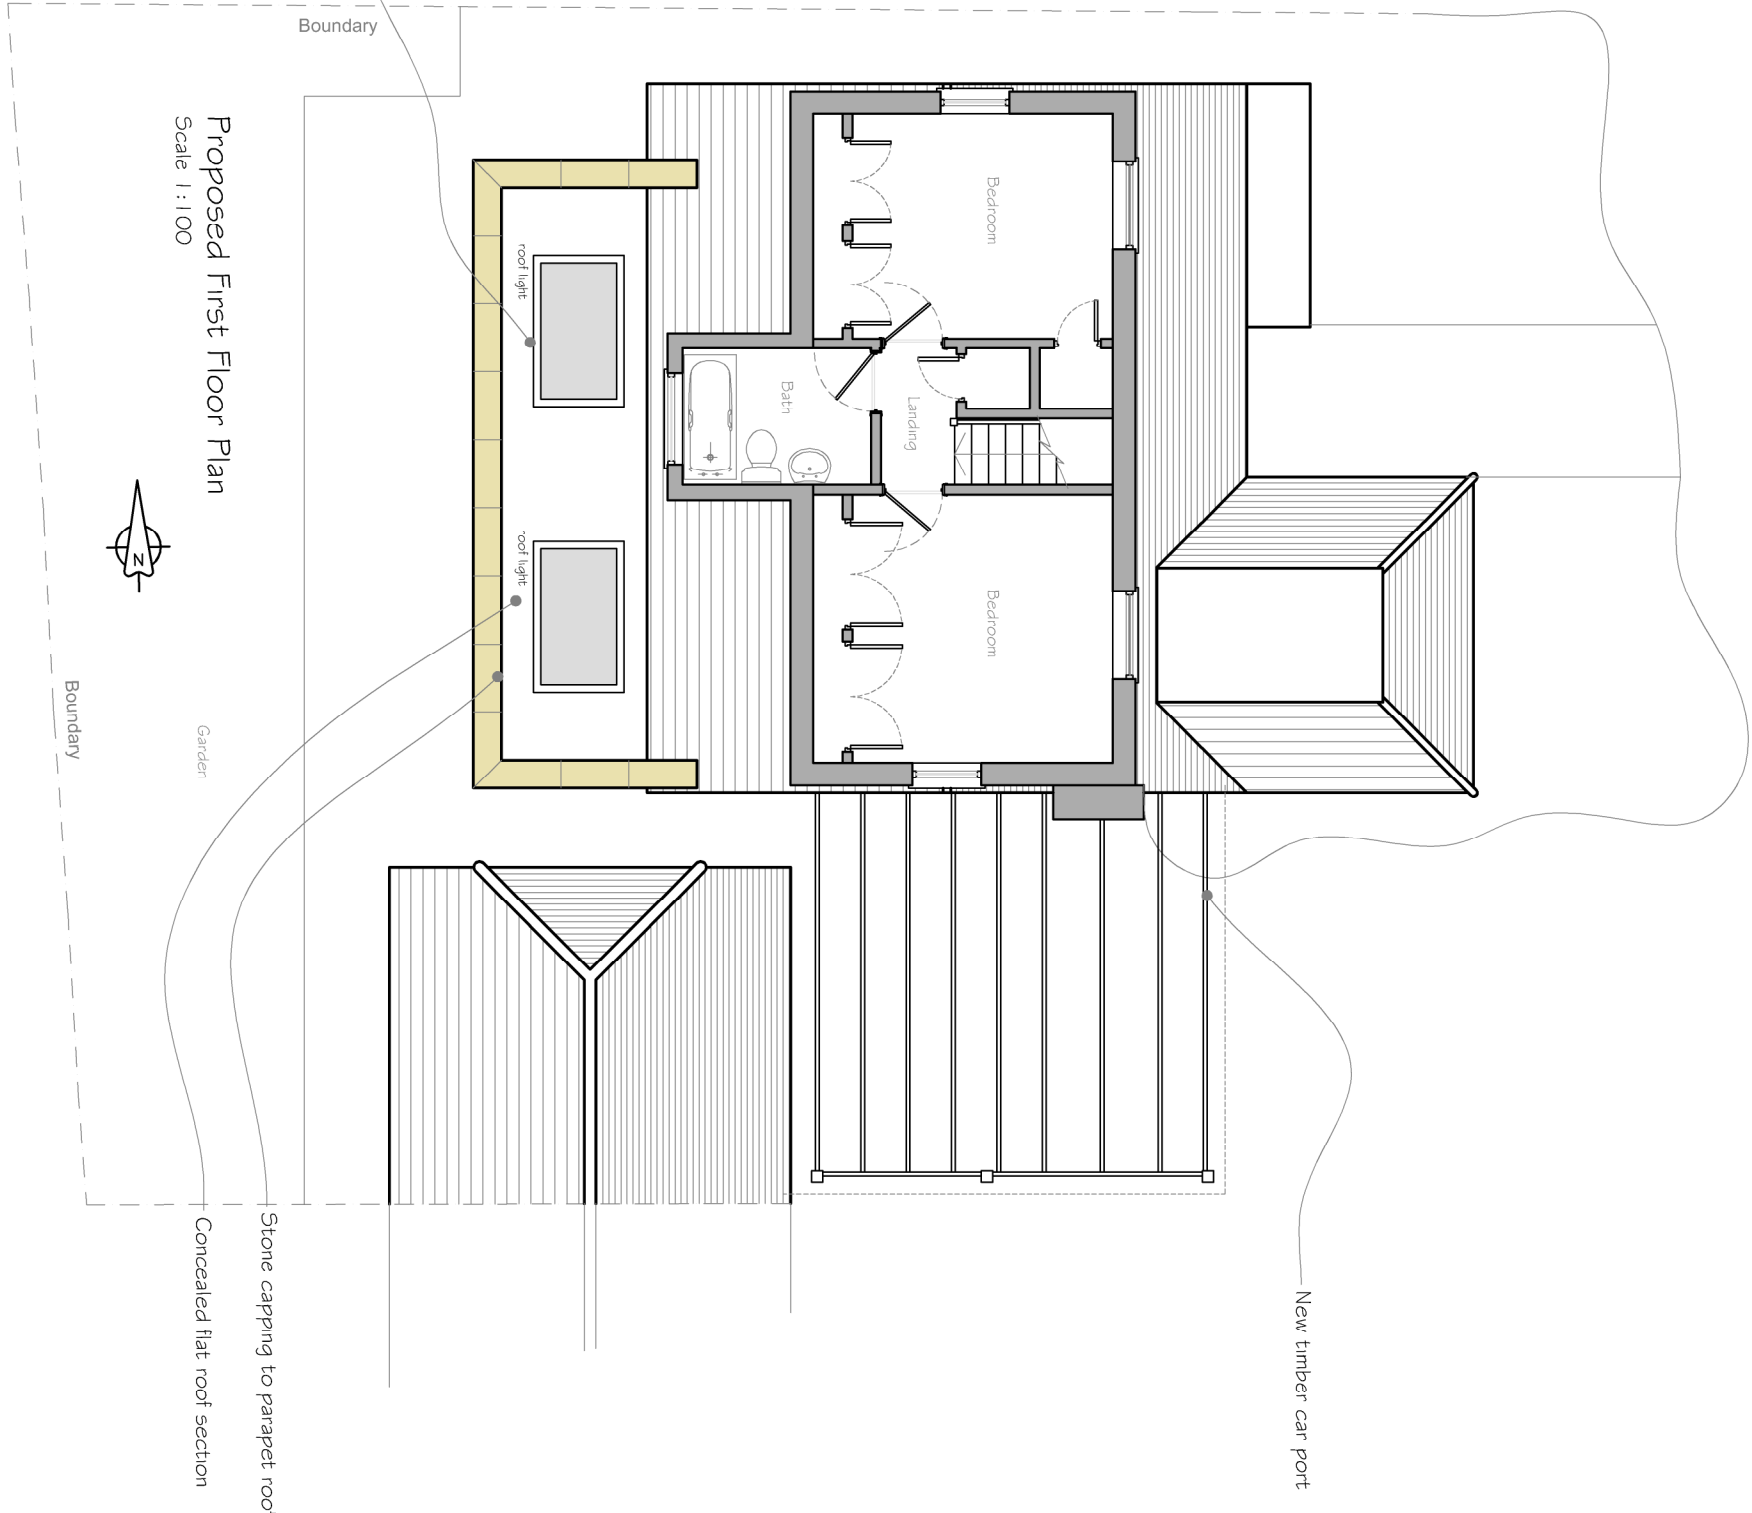
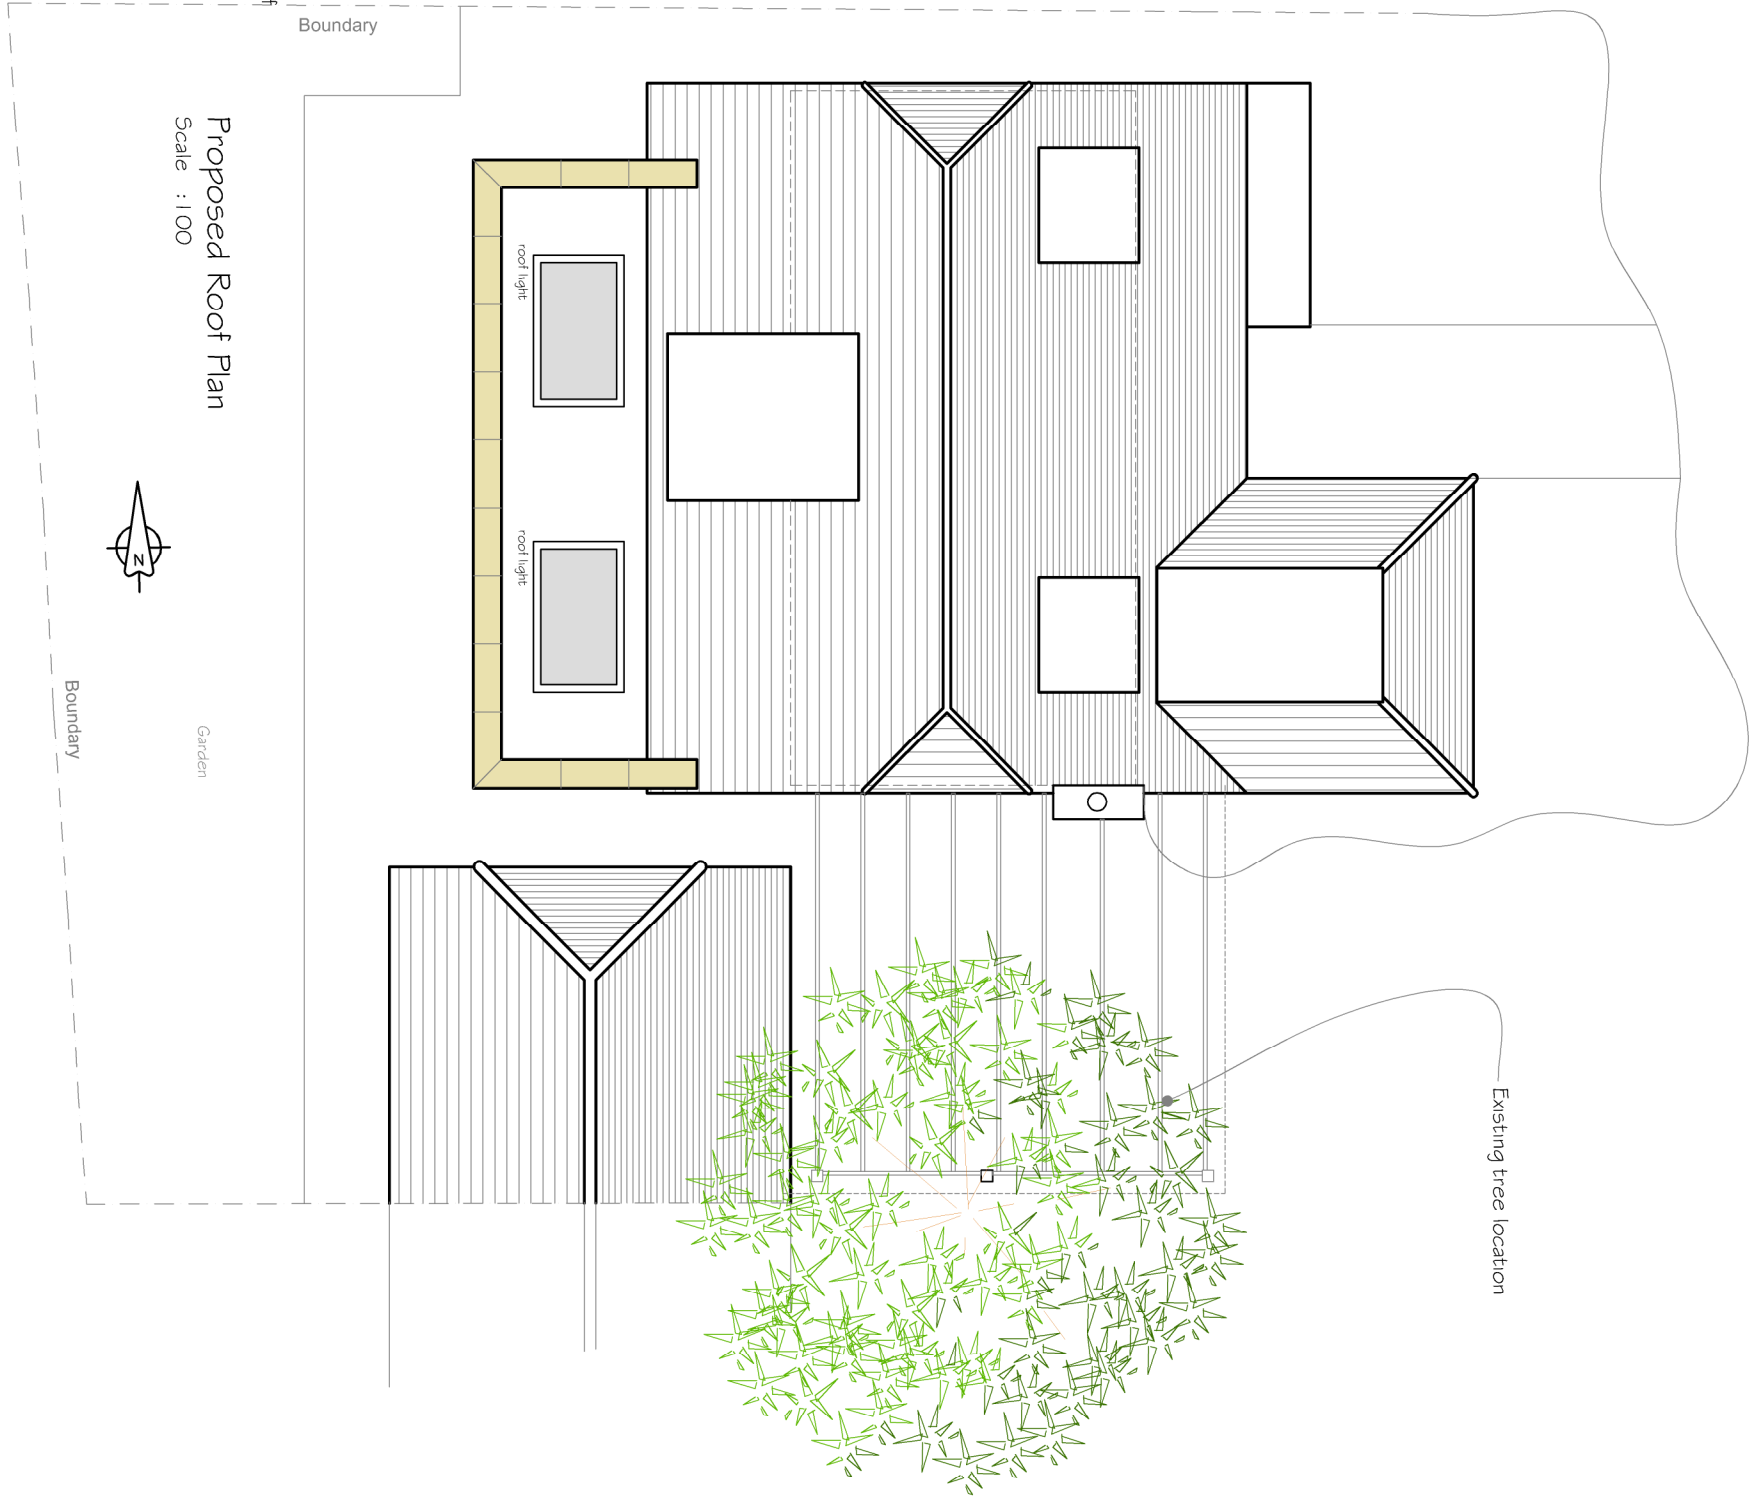
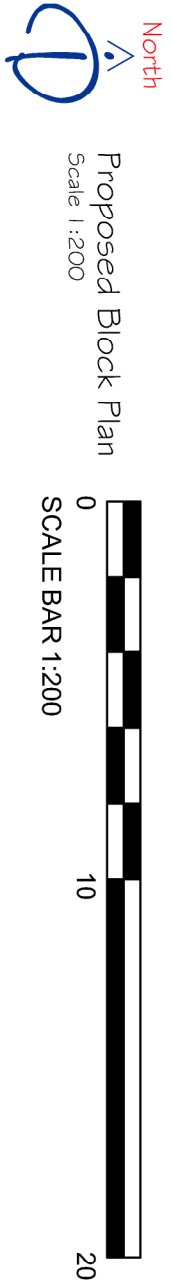
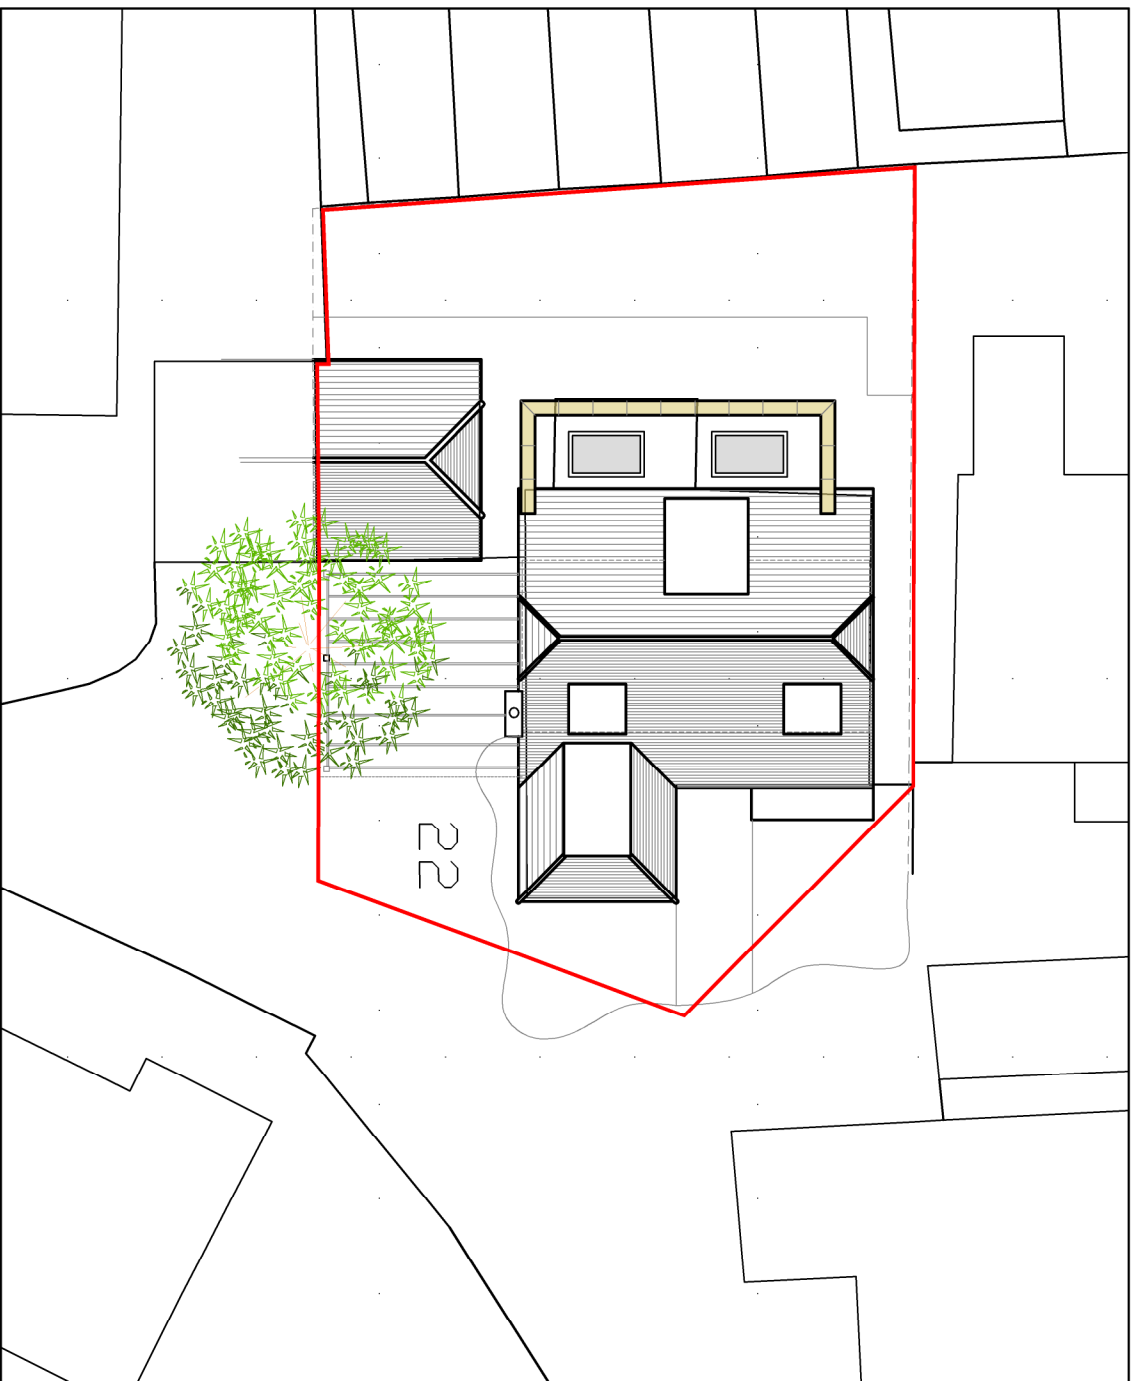
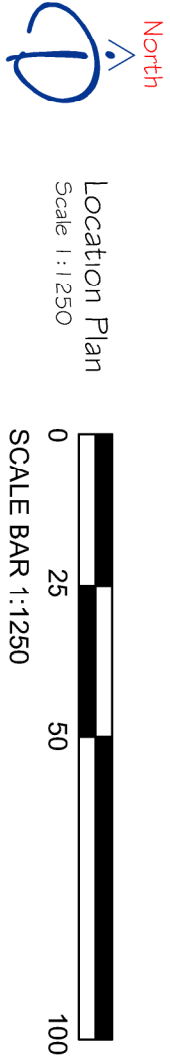


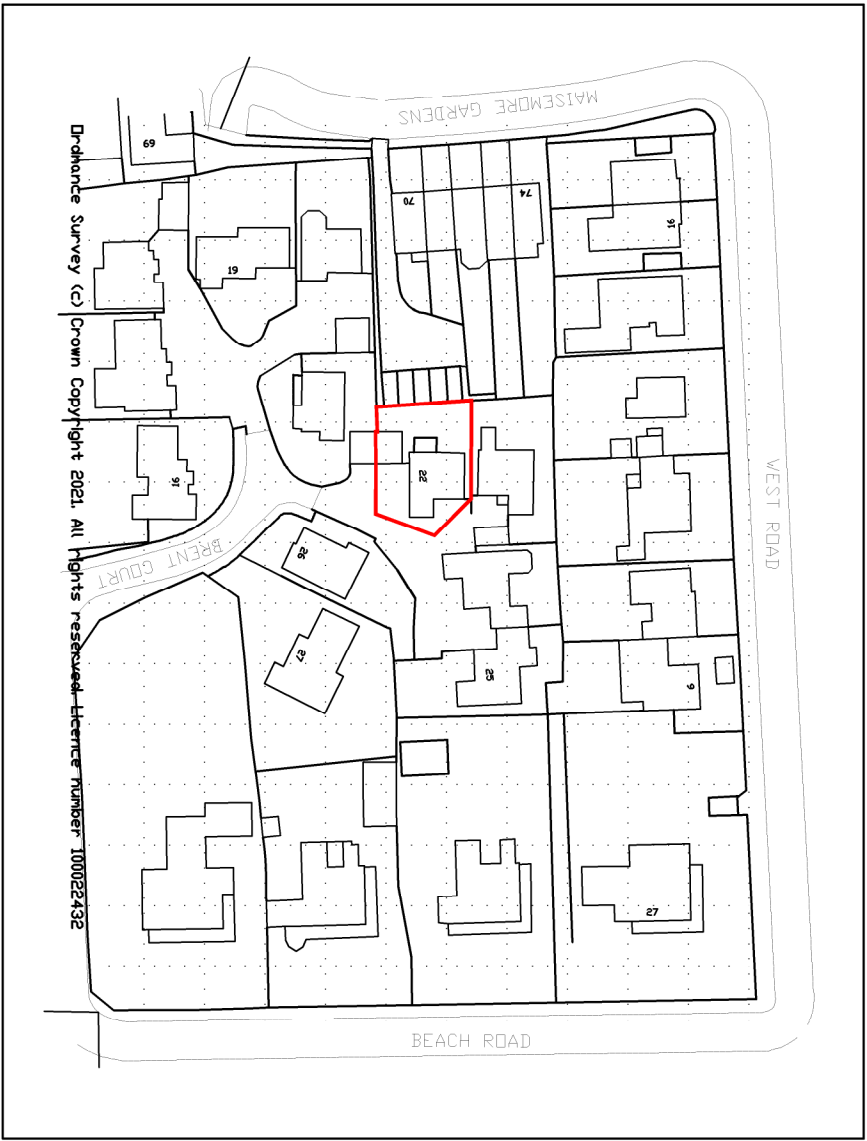


Proposed East Elevation (front)
Scale 1:100

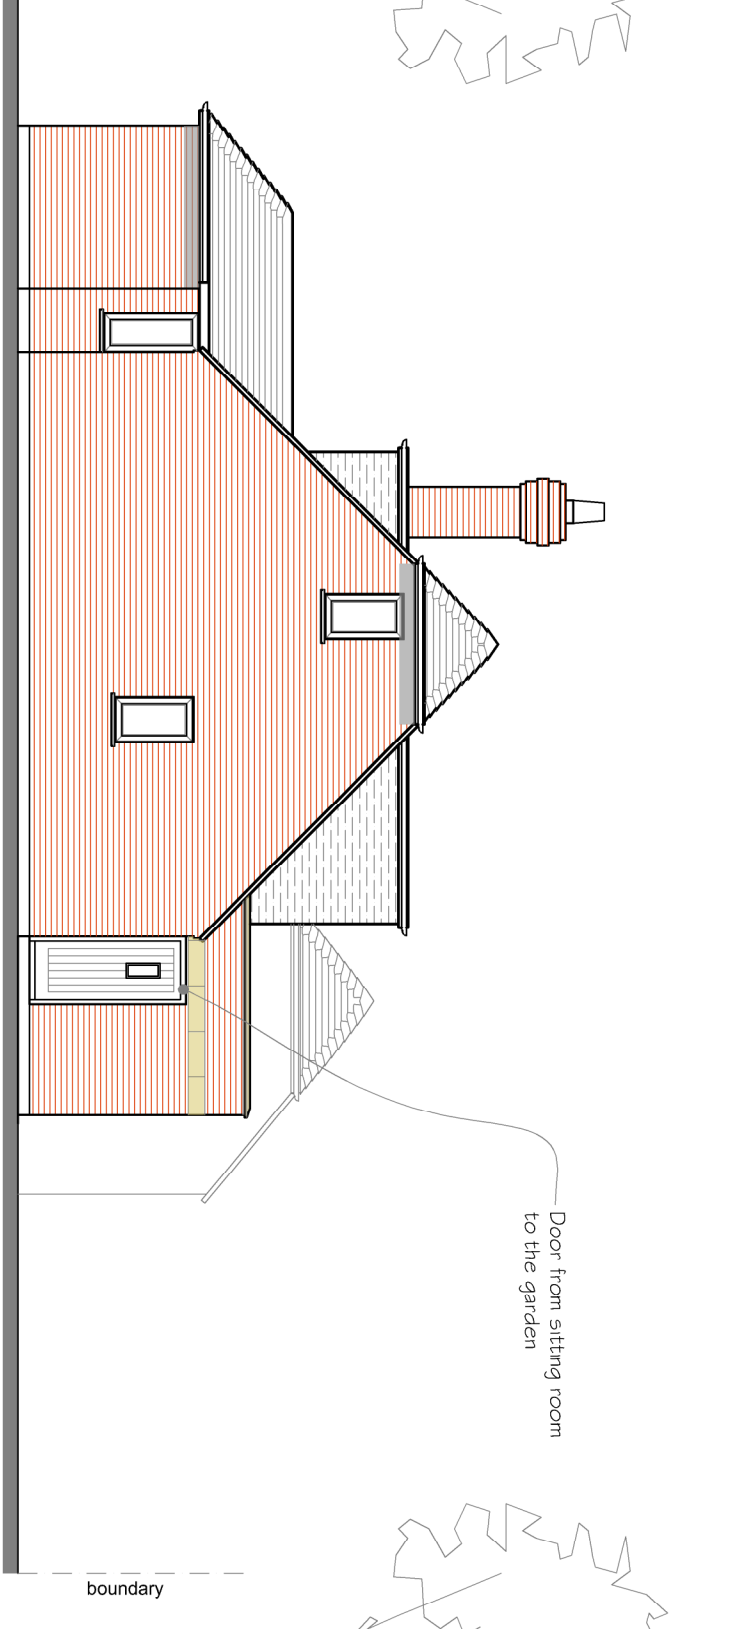


Proposed North Elevation (side)
Scale 1:100

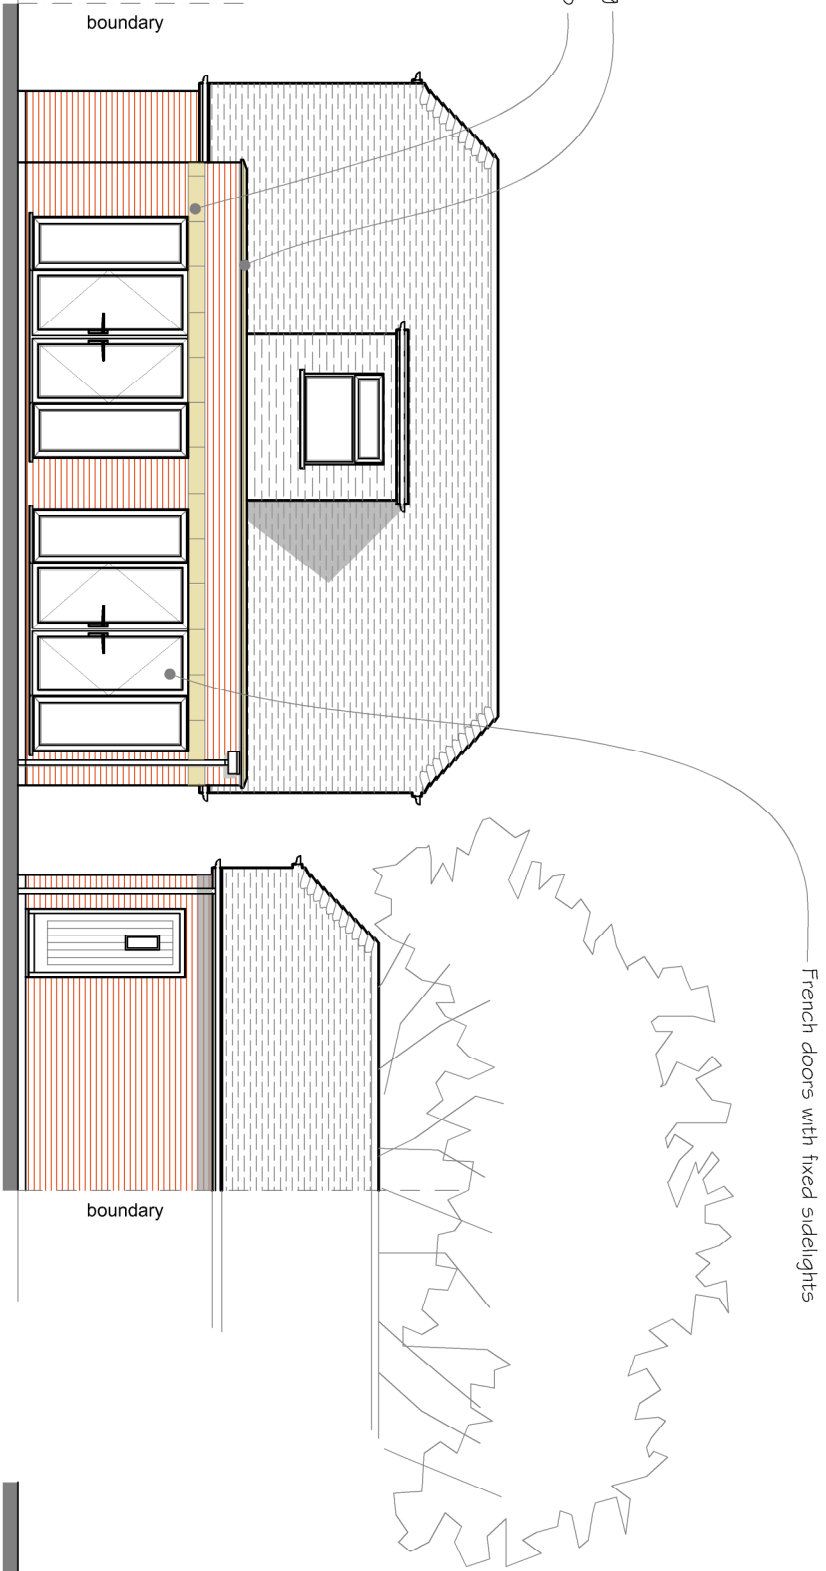

Proposed West Elevation (rear)
Scale 1:100

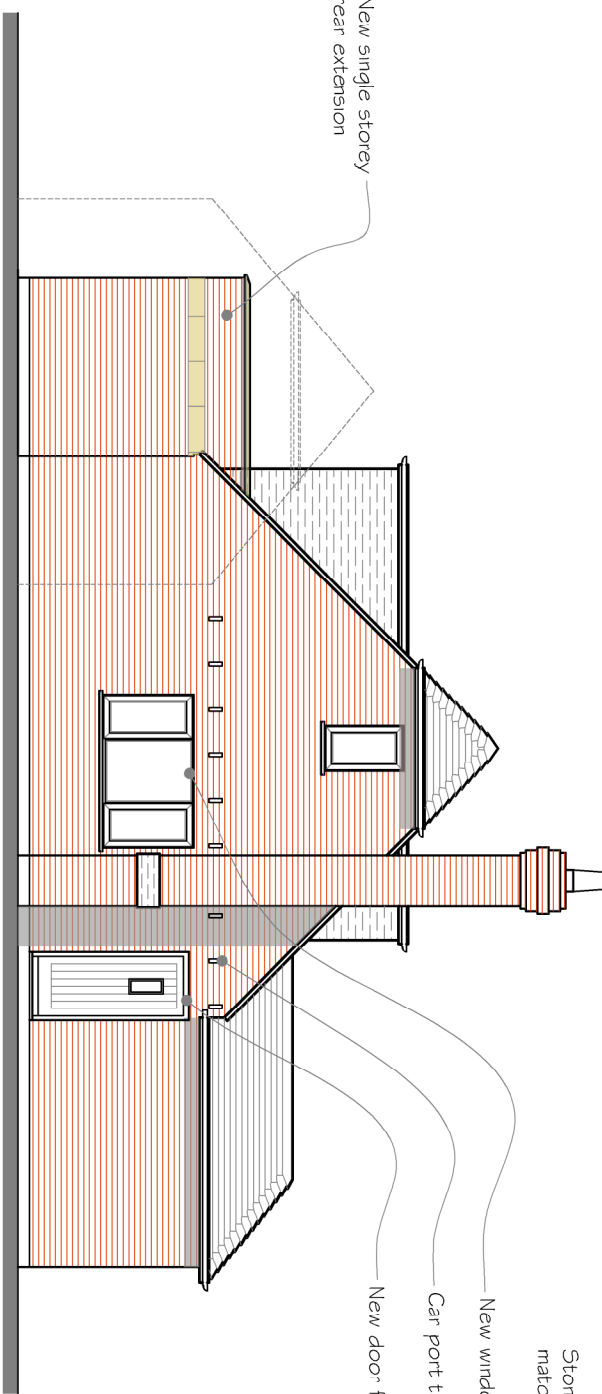

Proposed South Elevation (side)
Scale 1:100

 

		CLIENT		PROJECT		TITLE	
		Mr & Mrs Elgood		Alterations to 22 Brent Court Emsworth PO10 7JA		Existing Floor Plans and Elevations	
				Drawn Limited Copyright Reserved 2021.		Scale : 1:100@A1 Date : NOV2017	
						Drawn by : MD	
						Drawing No: 20.309.101	
						Drawn by: MD	
						Drawn by: MD	
