



HAVANT BOROUGH
COUNCIL
17 DEC 2021
RECEIVED

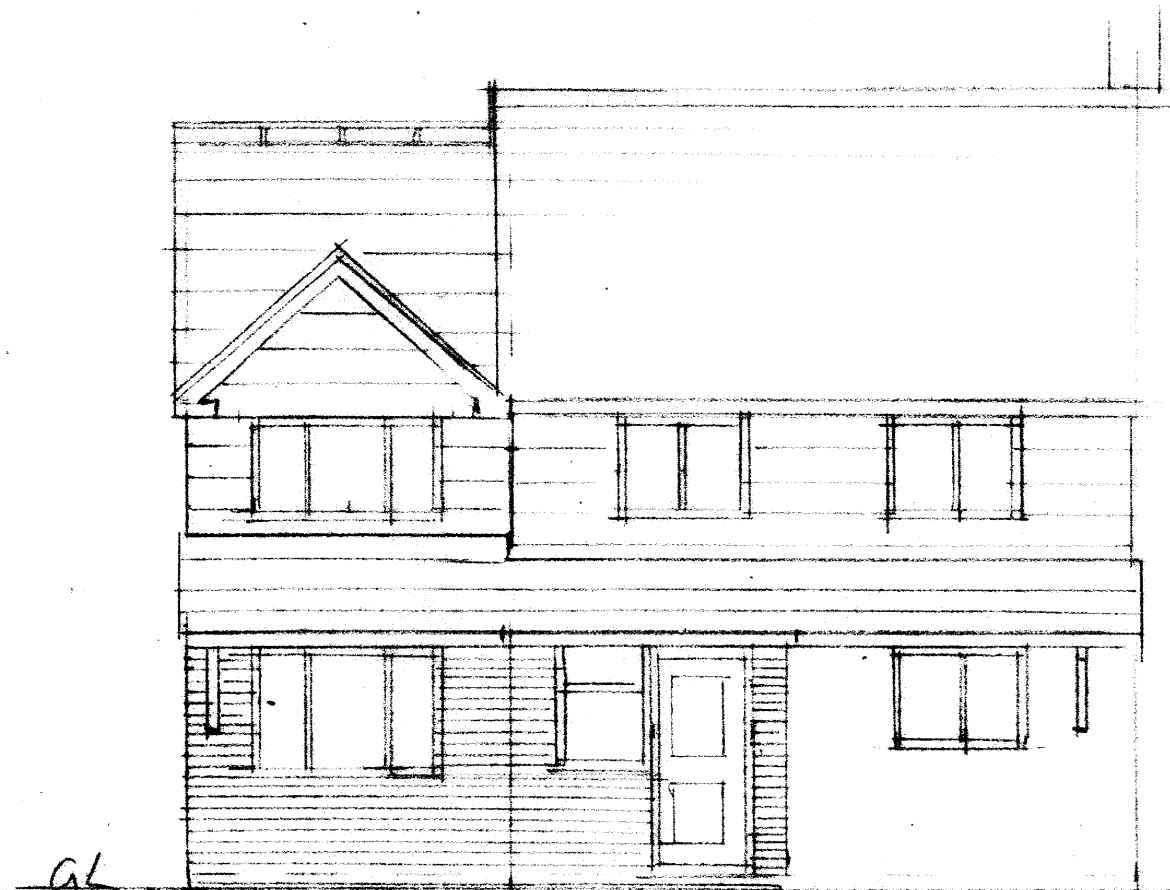


3000

PROPOSED FRONT ELEVATION

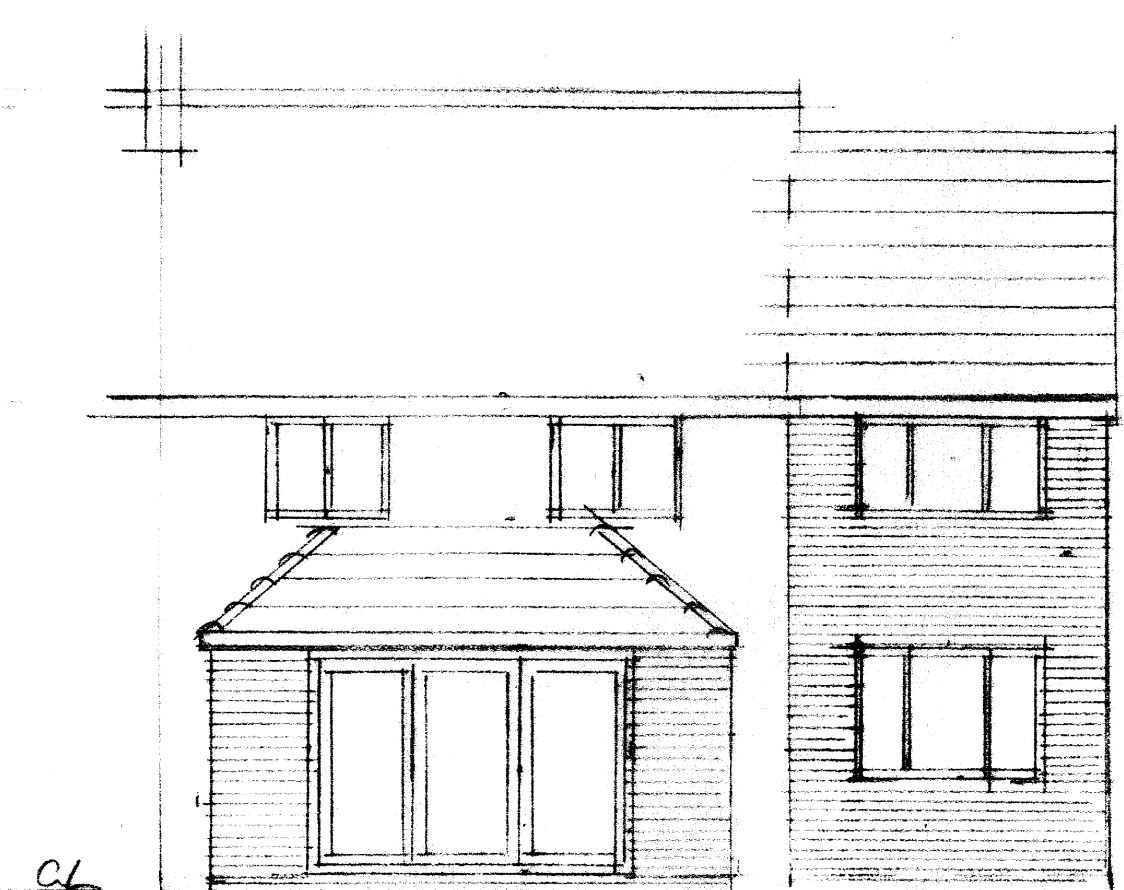


4800 3000

PROPOSED REAR ELEVATION

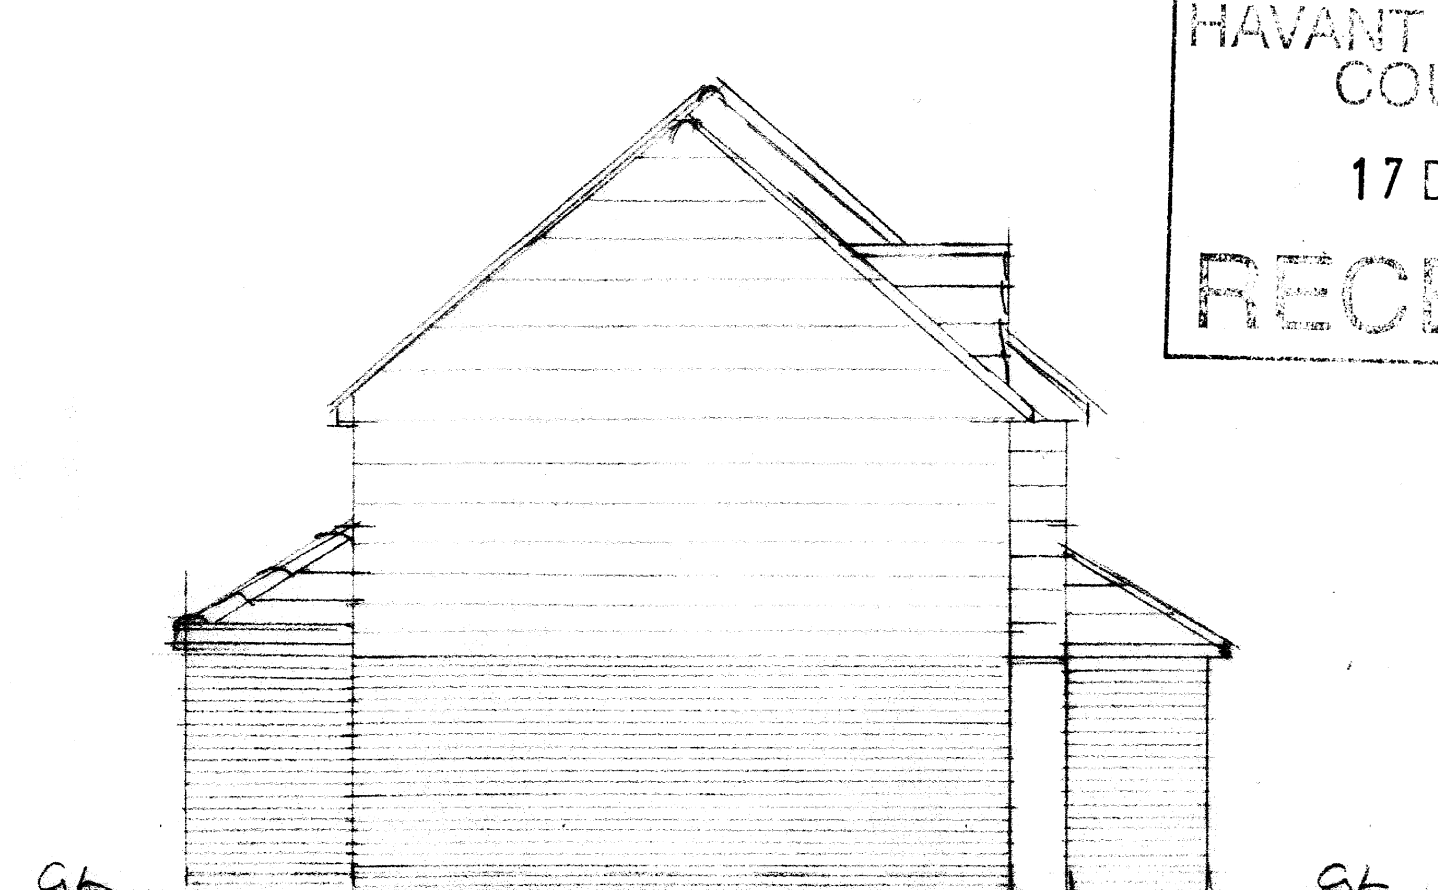


1500 6200 200

PROPOSED SIDE ELEVATION

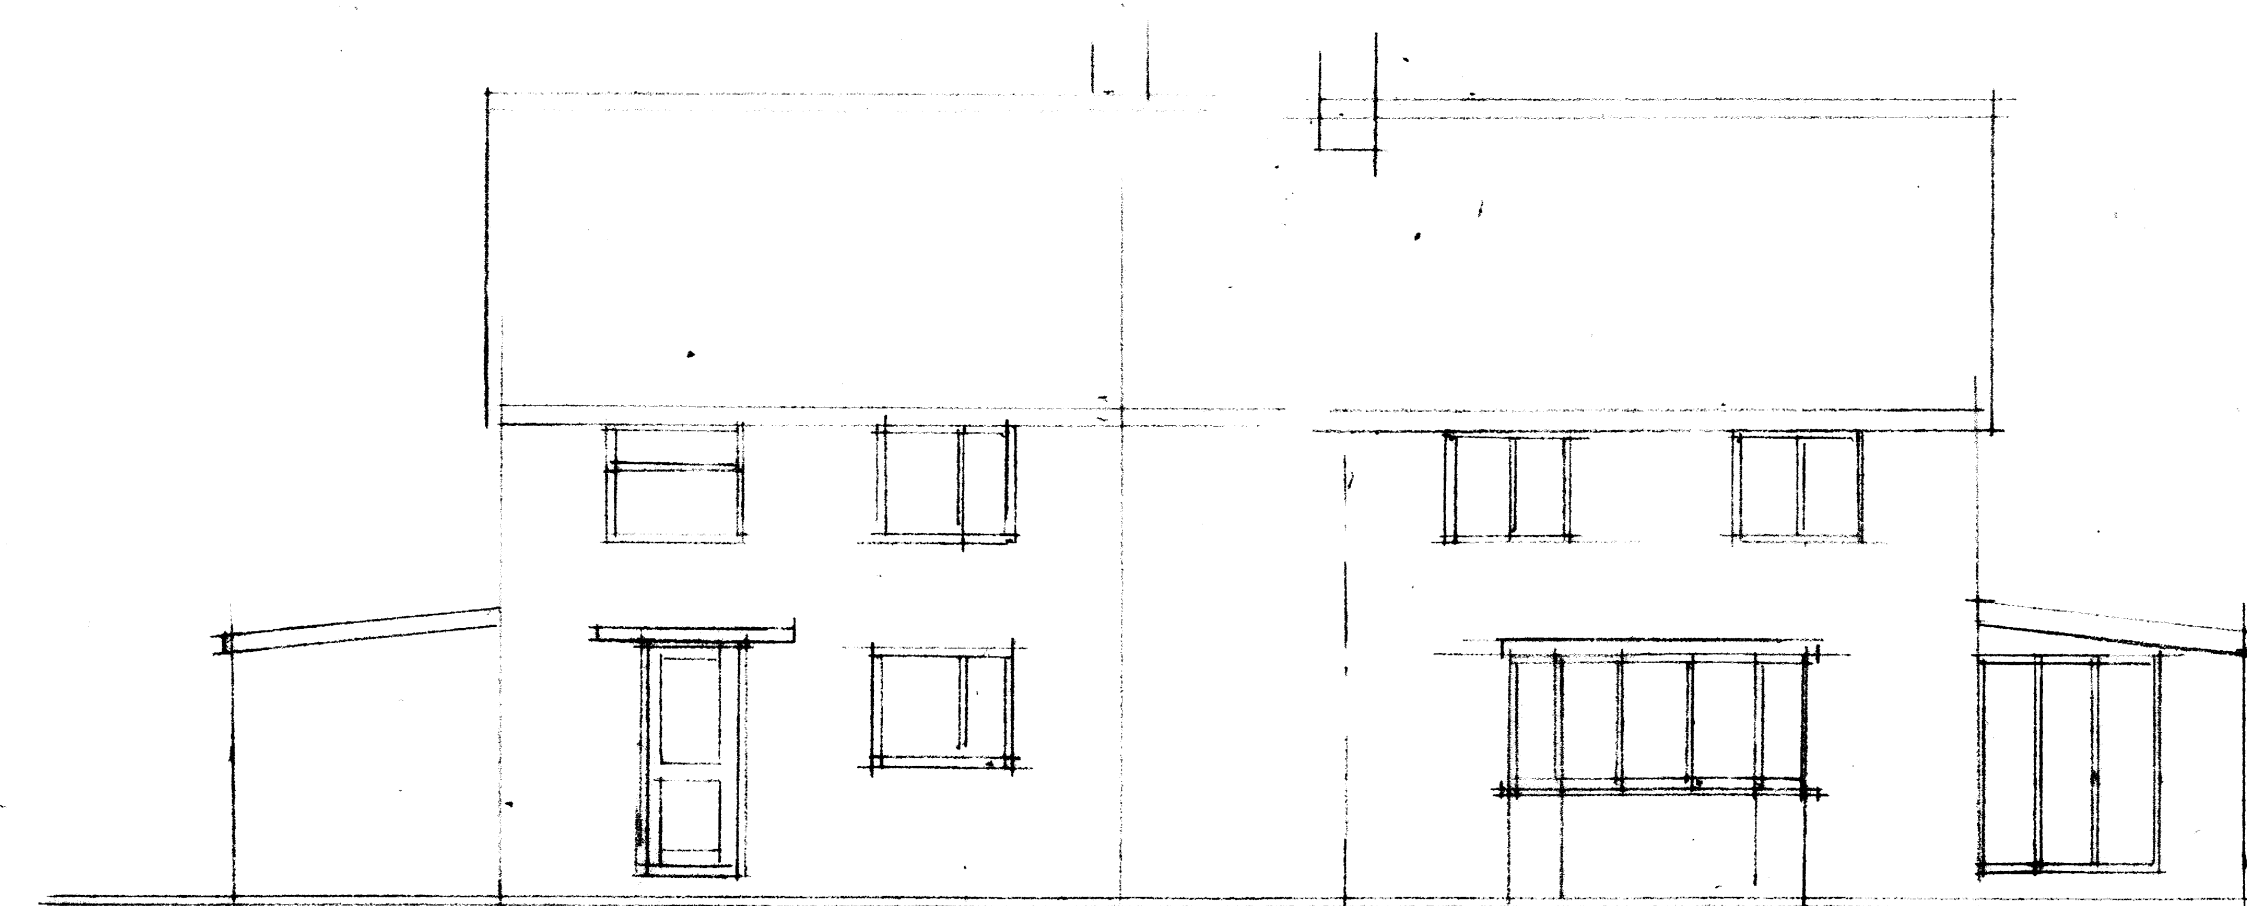

EXG FRONT ELEV

EXG REAR ELEV

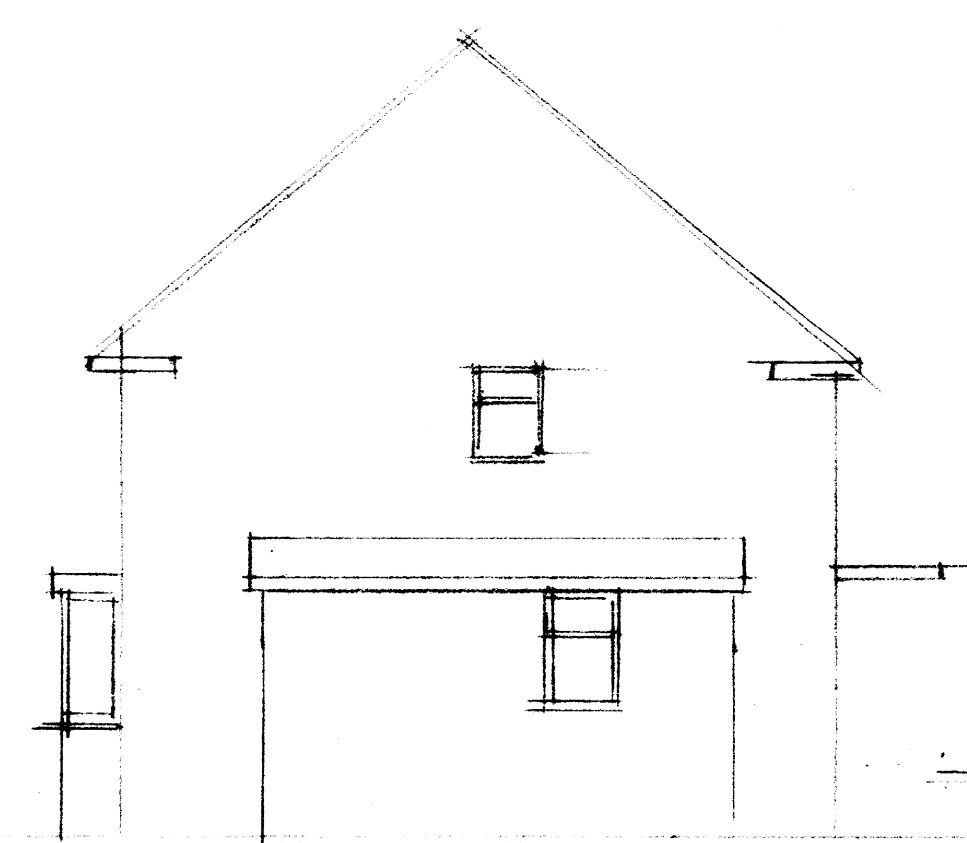

EXG SIDE ELEV.

PROPOSED DOUBLE STOREY SIDE AND SINGLE STOREY REAR
EXTENSIONS. 16 BONDFIELDS CRES. LEIGH PARK PO95EP

PROPOSED ELEVATIONS SCALE 1:100 @ A3

0 1 2 3 4