


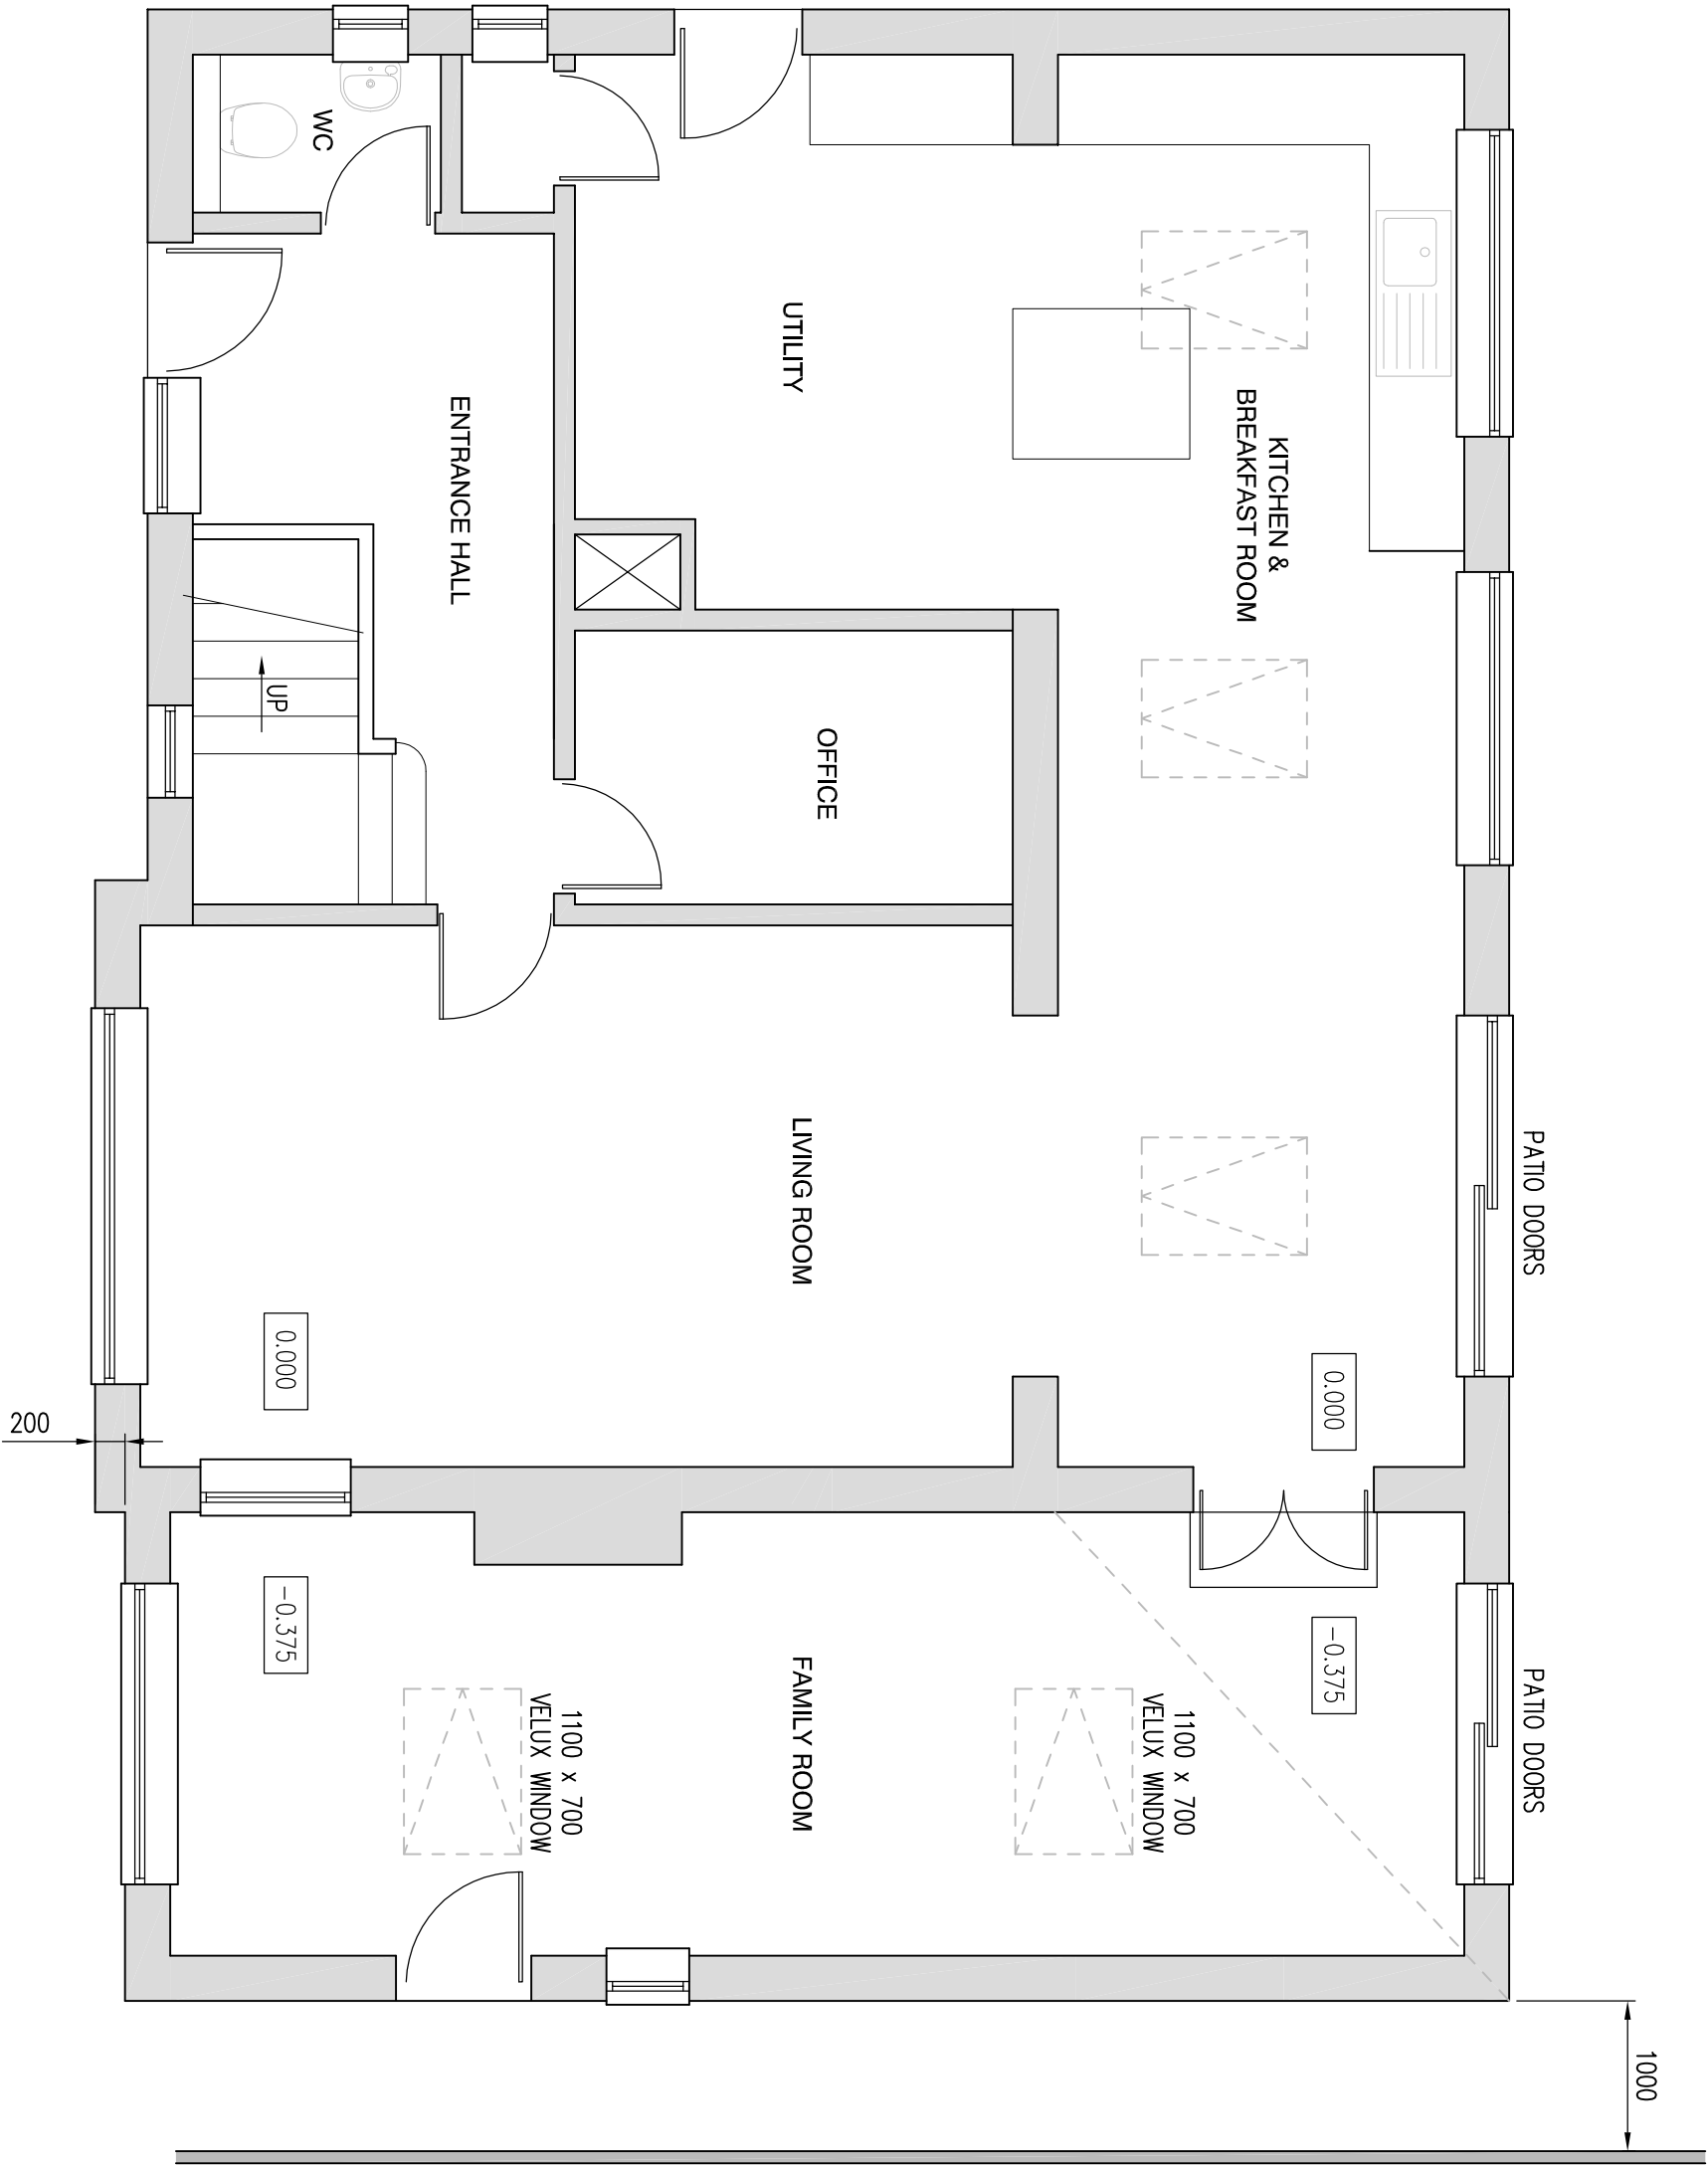

38

P1		FIRST ISSUE		Mar '16	
Mark	Revision				Date
Issue Status					
PLANNING					
40 HOLLYBANK LANE					
EMSWORTH, HAMPSHIRE. PO10 7UE					
PROPOSED PORCH/FRONT EXTENSION					
EXISTING GROUND FLOOR PLAN					
Drawn by RLJ					
Date	March 2016	Drawing Number		Revision	
A3 Scale	1:50	2016/GM/02		P1	