




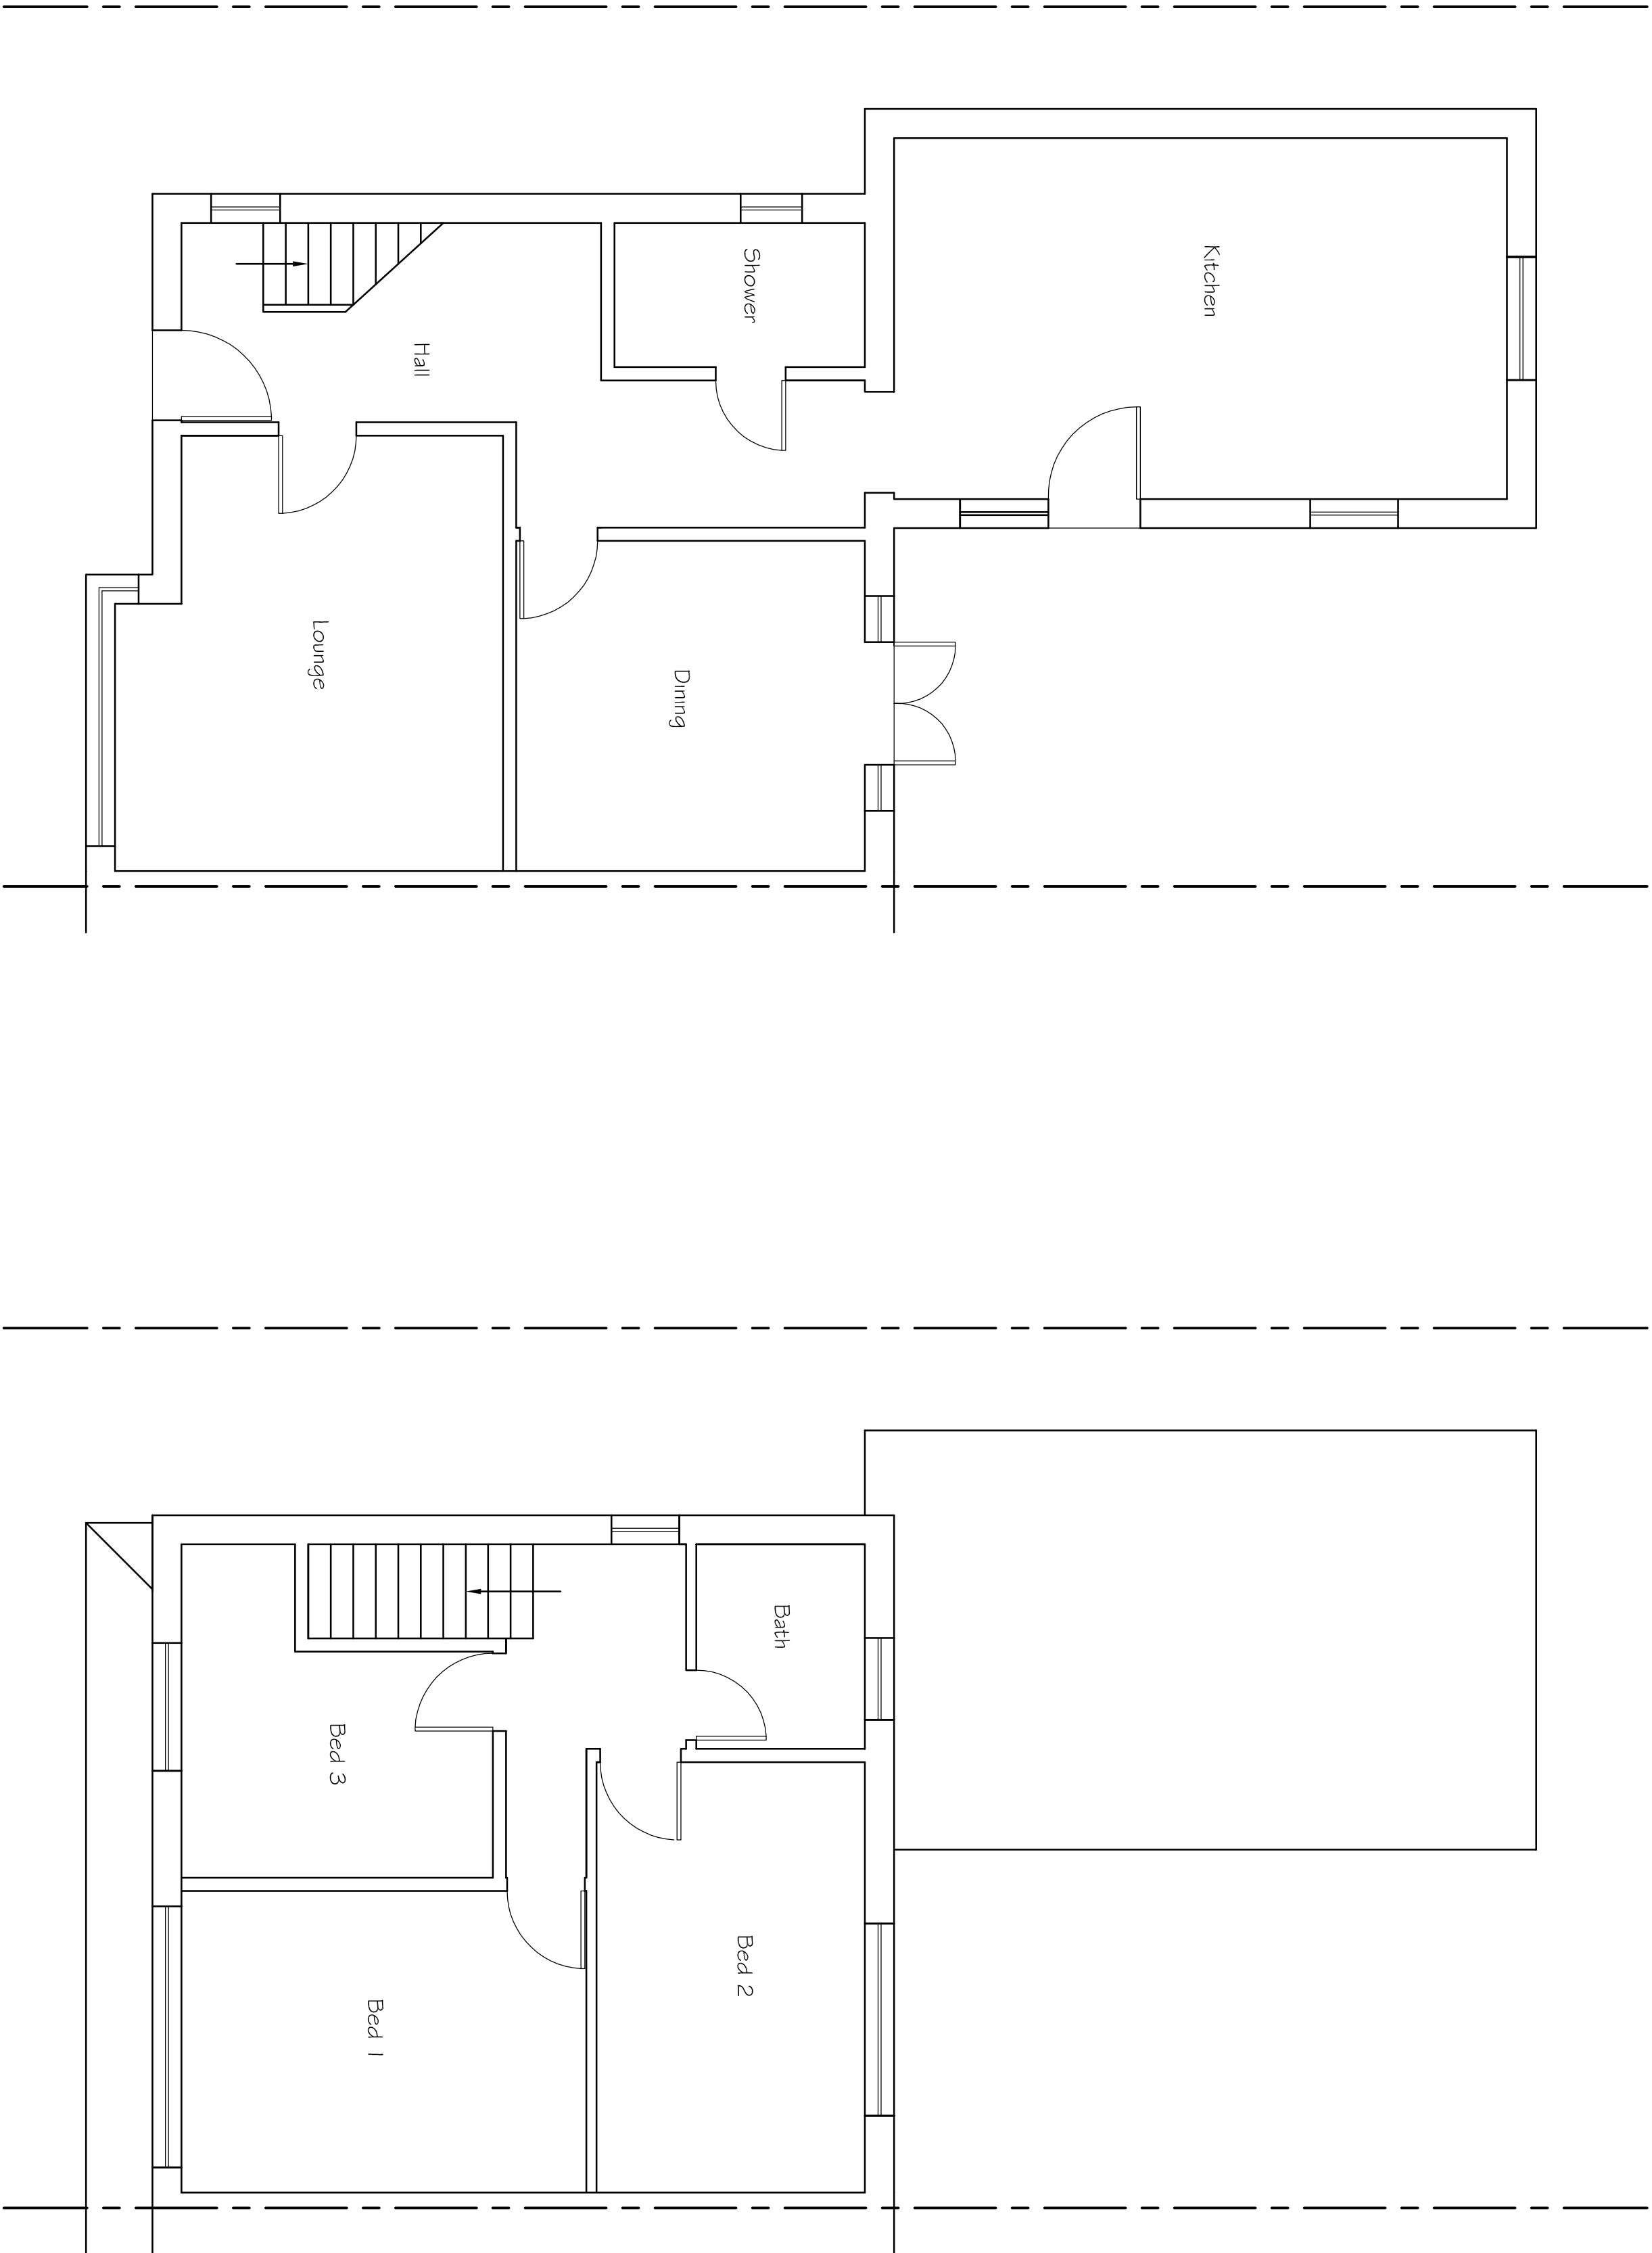


Existing Ground Floor Plan

Existing First Floor Plan

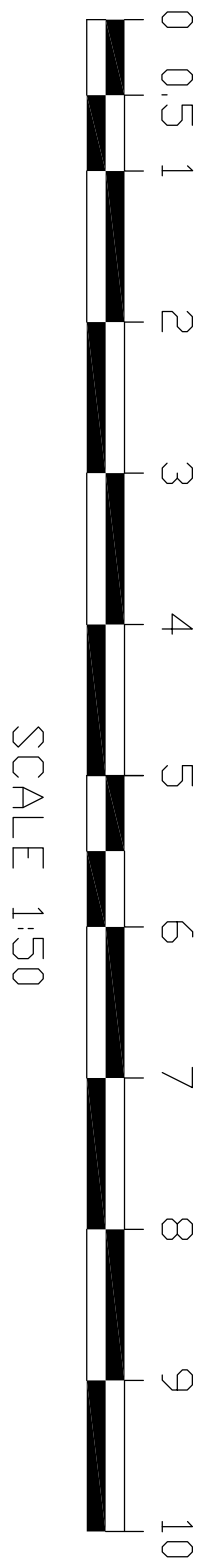

SCALE 1:50

 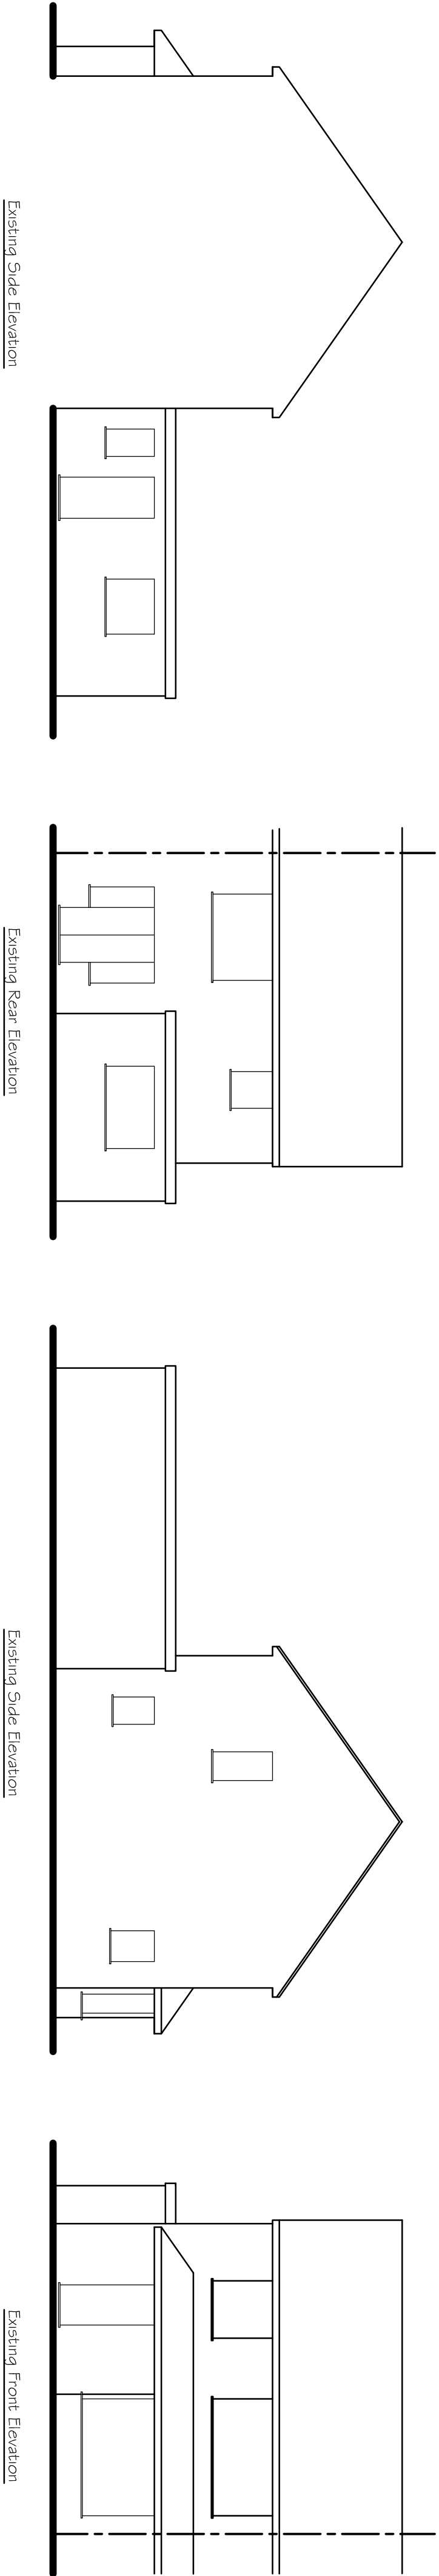

SCALE 1:100

Tony Rogers Building Consultants	
Address: 40 Dawn Crescent, Upper Beeding West Sussex, BN44 3WH Telephone: 01903 815225 Fax: 01903 815225	
Rev:	Revision Description:
Client:	Mr & Mrs A Cooper
Address:	1 Racton Road Emsworth Hampshire PO10 7SY
Project:	Proposed first floor rear extension and porch
Scale:	1:50 1:100
Paper Size	A1
Date:	January 2016
Drawing No:	16/1099/01
Drawn By:	AWR
Revision:	