




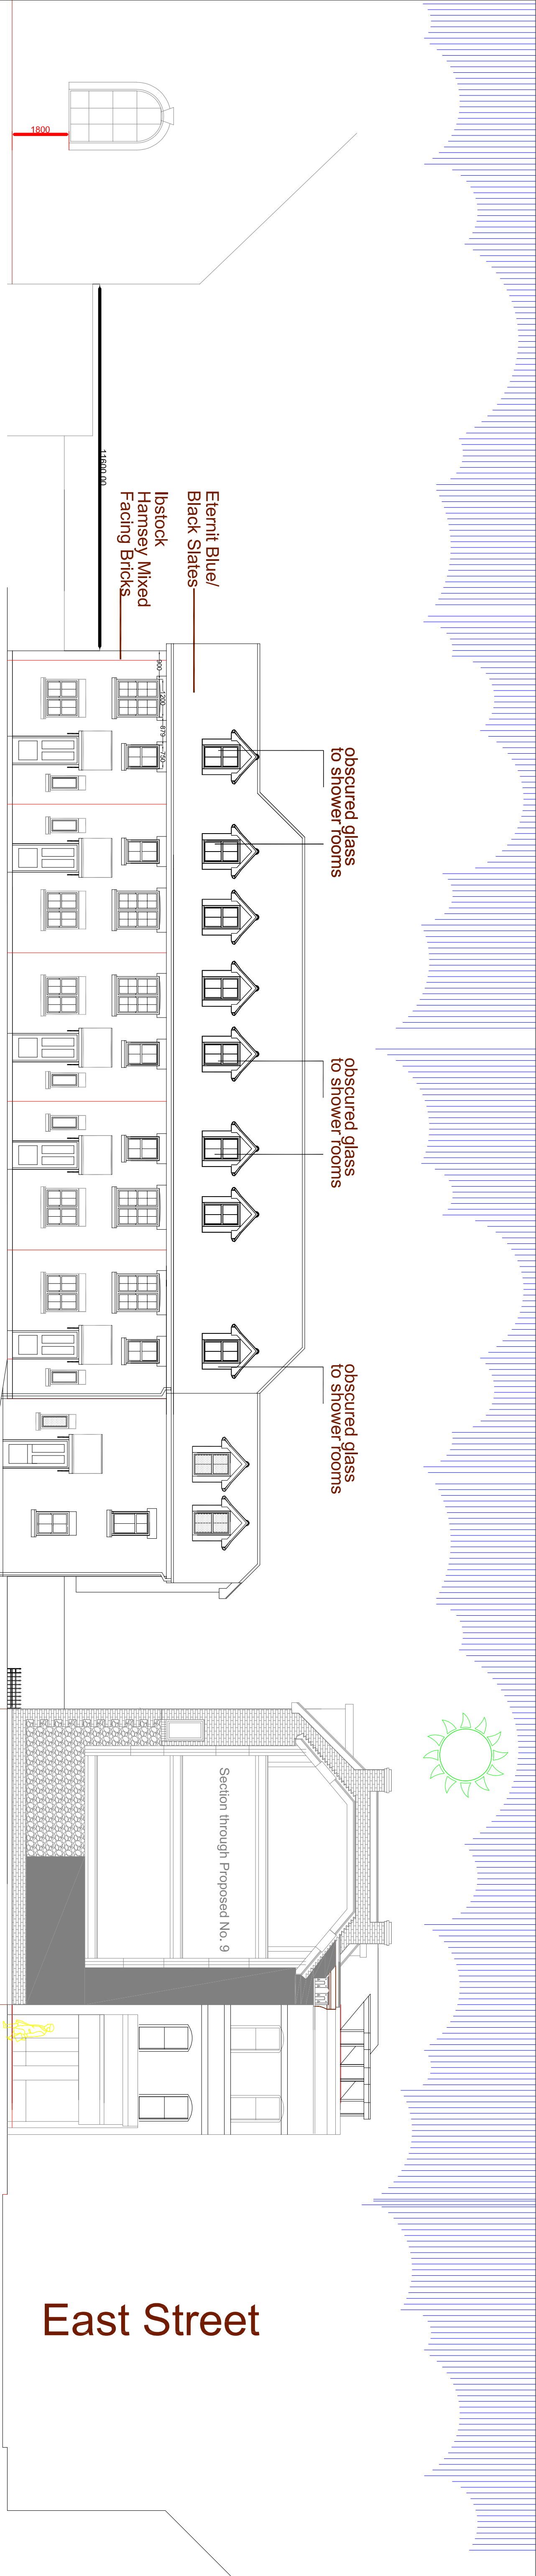

West Elevation

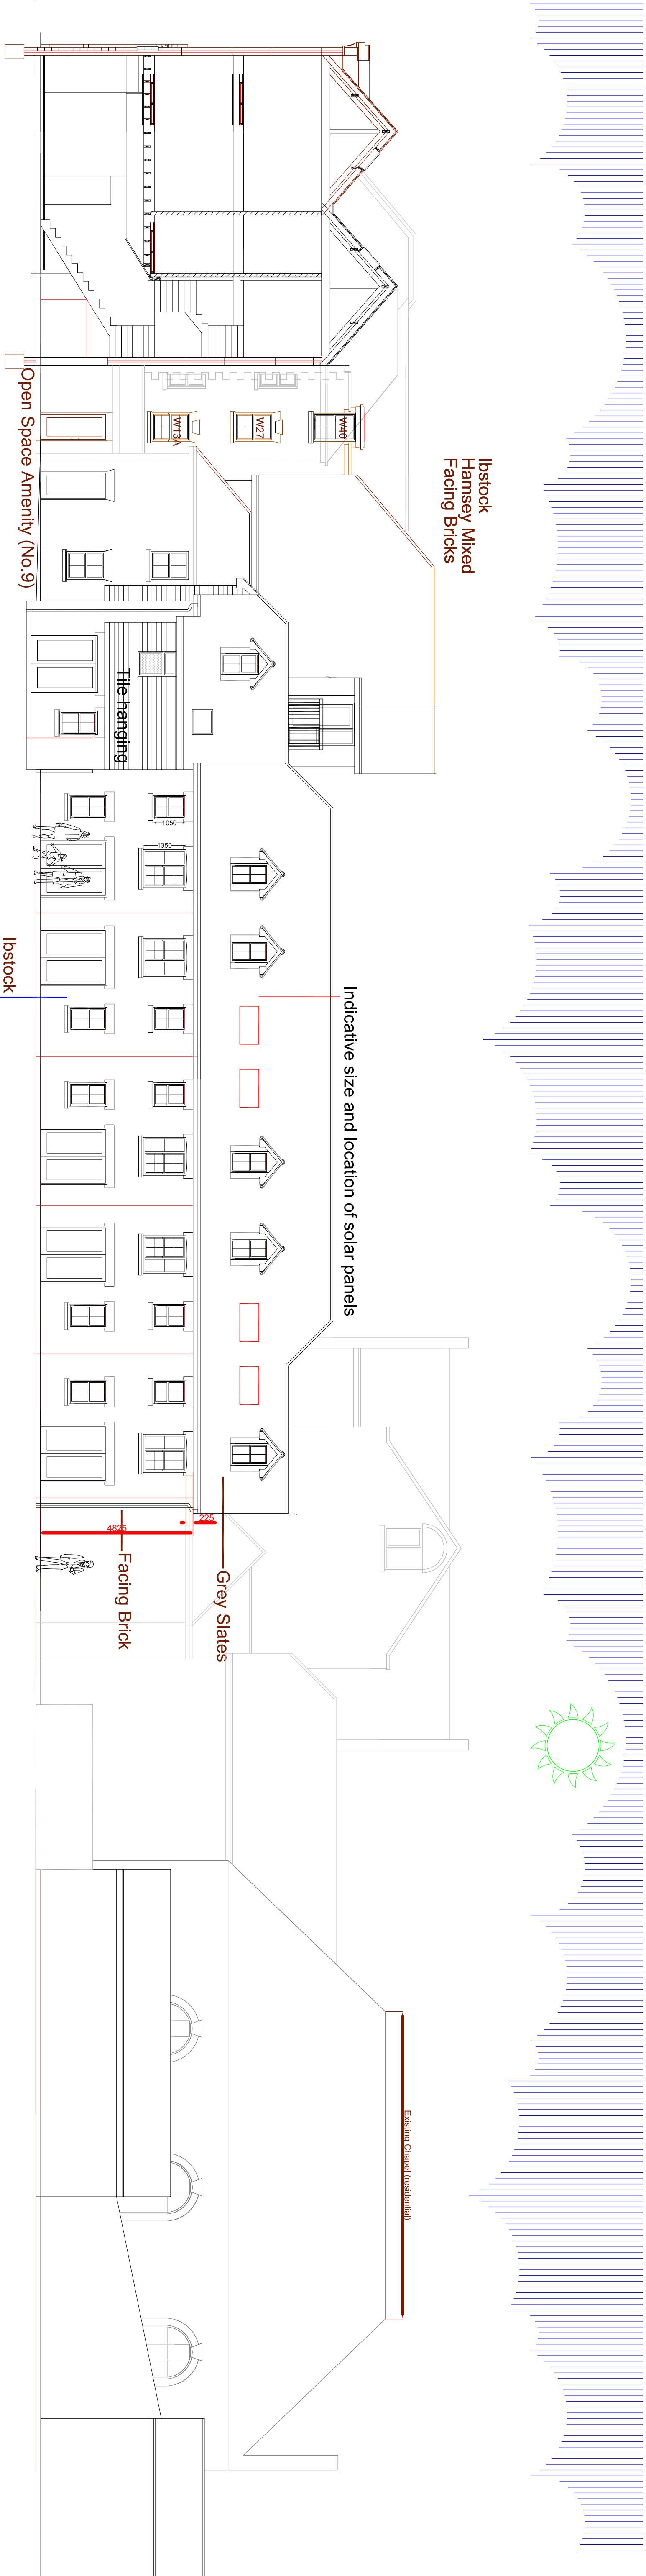


East Elevation

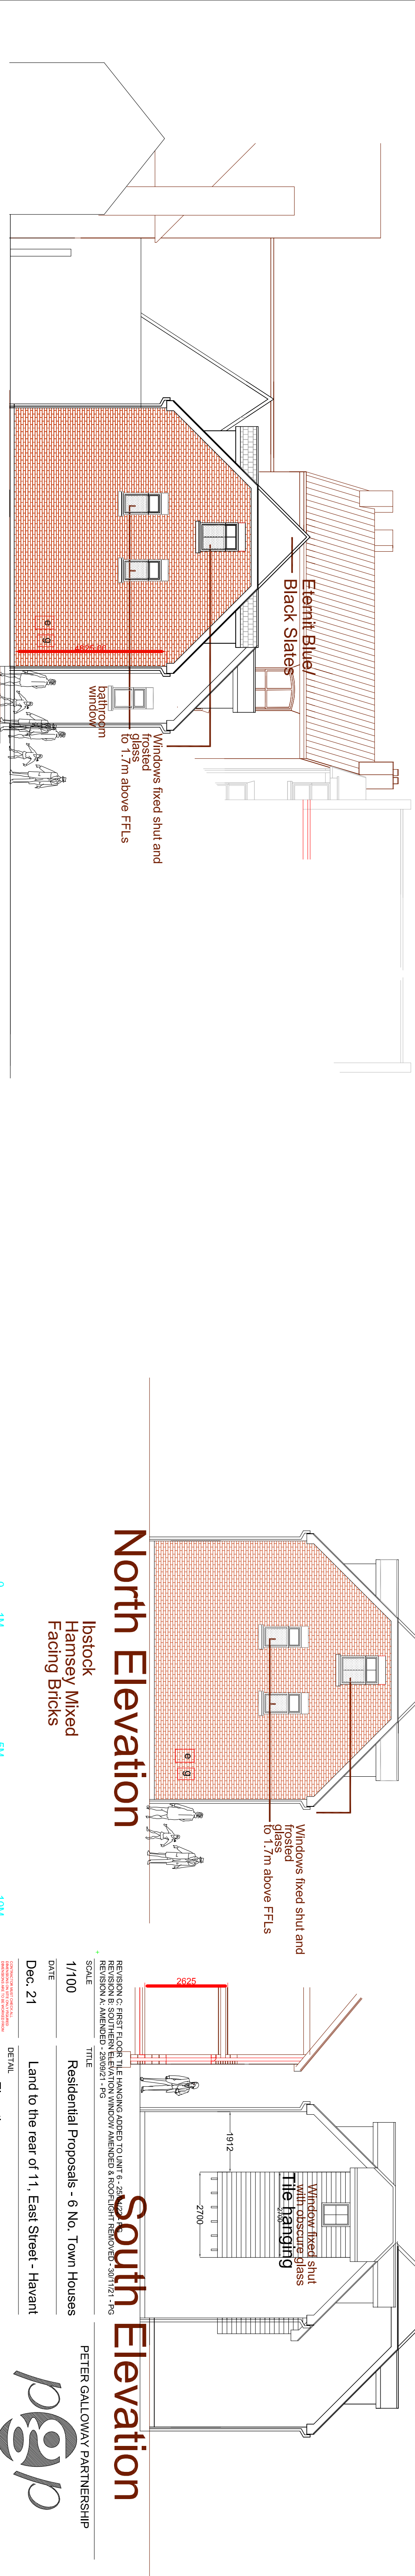

Bear Hotel
Ex. Coach House

North Elevation / Section

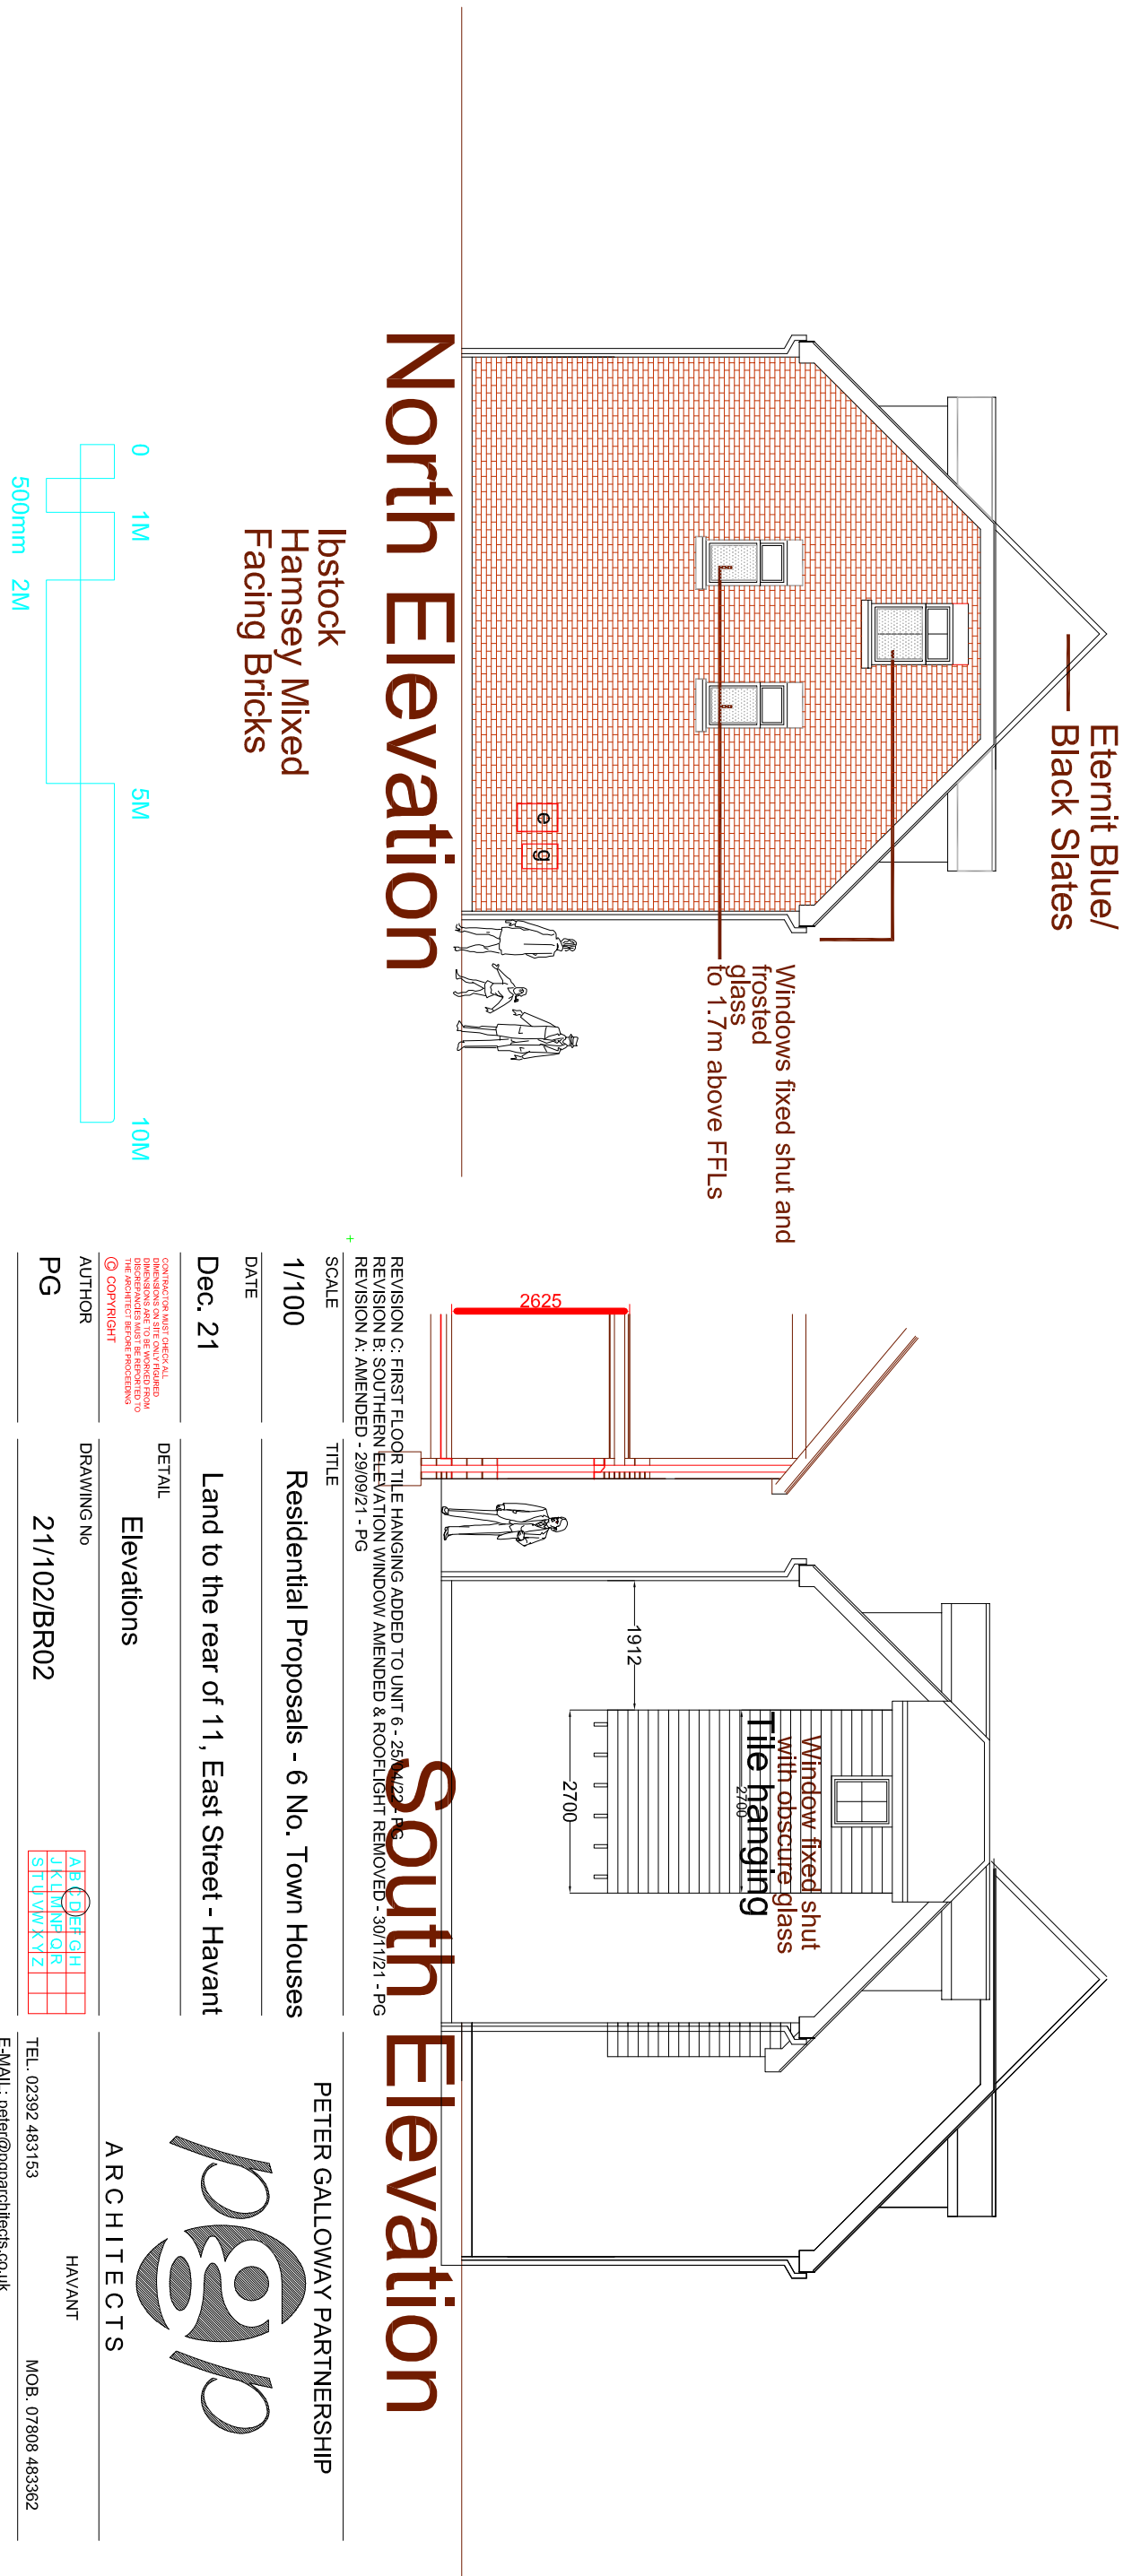

REVISION IS FIRST FLOOR TILE HANGING ADDED TO UNIT 6 - 25.00m ² (25.00m ² x 1.00m) AND A ROOFTOP REMOVED - 20.00m ² (20.00m ² x 1.00m)	
DATE	1/100
TITLE	Residential Proposals - 6 No. Town Houses
DATE	Dec. 21
TITLE	Land to the rear of 11, East Street - Havant
SCALE	1:100
AUTHOR	PG
DRAWING NO	21/102/BR02
ARCHITECTS	PETER GALLOWAY PARTNERSHIP
TEL	02392 483163
MOB	07868 463962
EMAIL	pgm@petergalloway.co.uk