



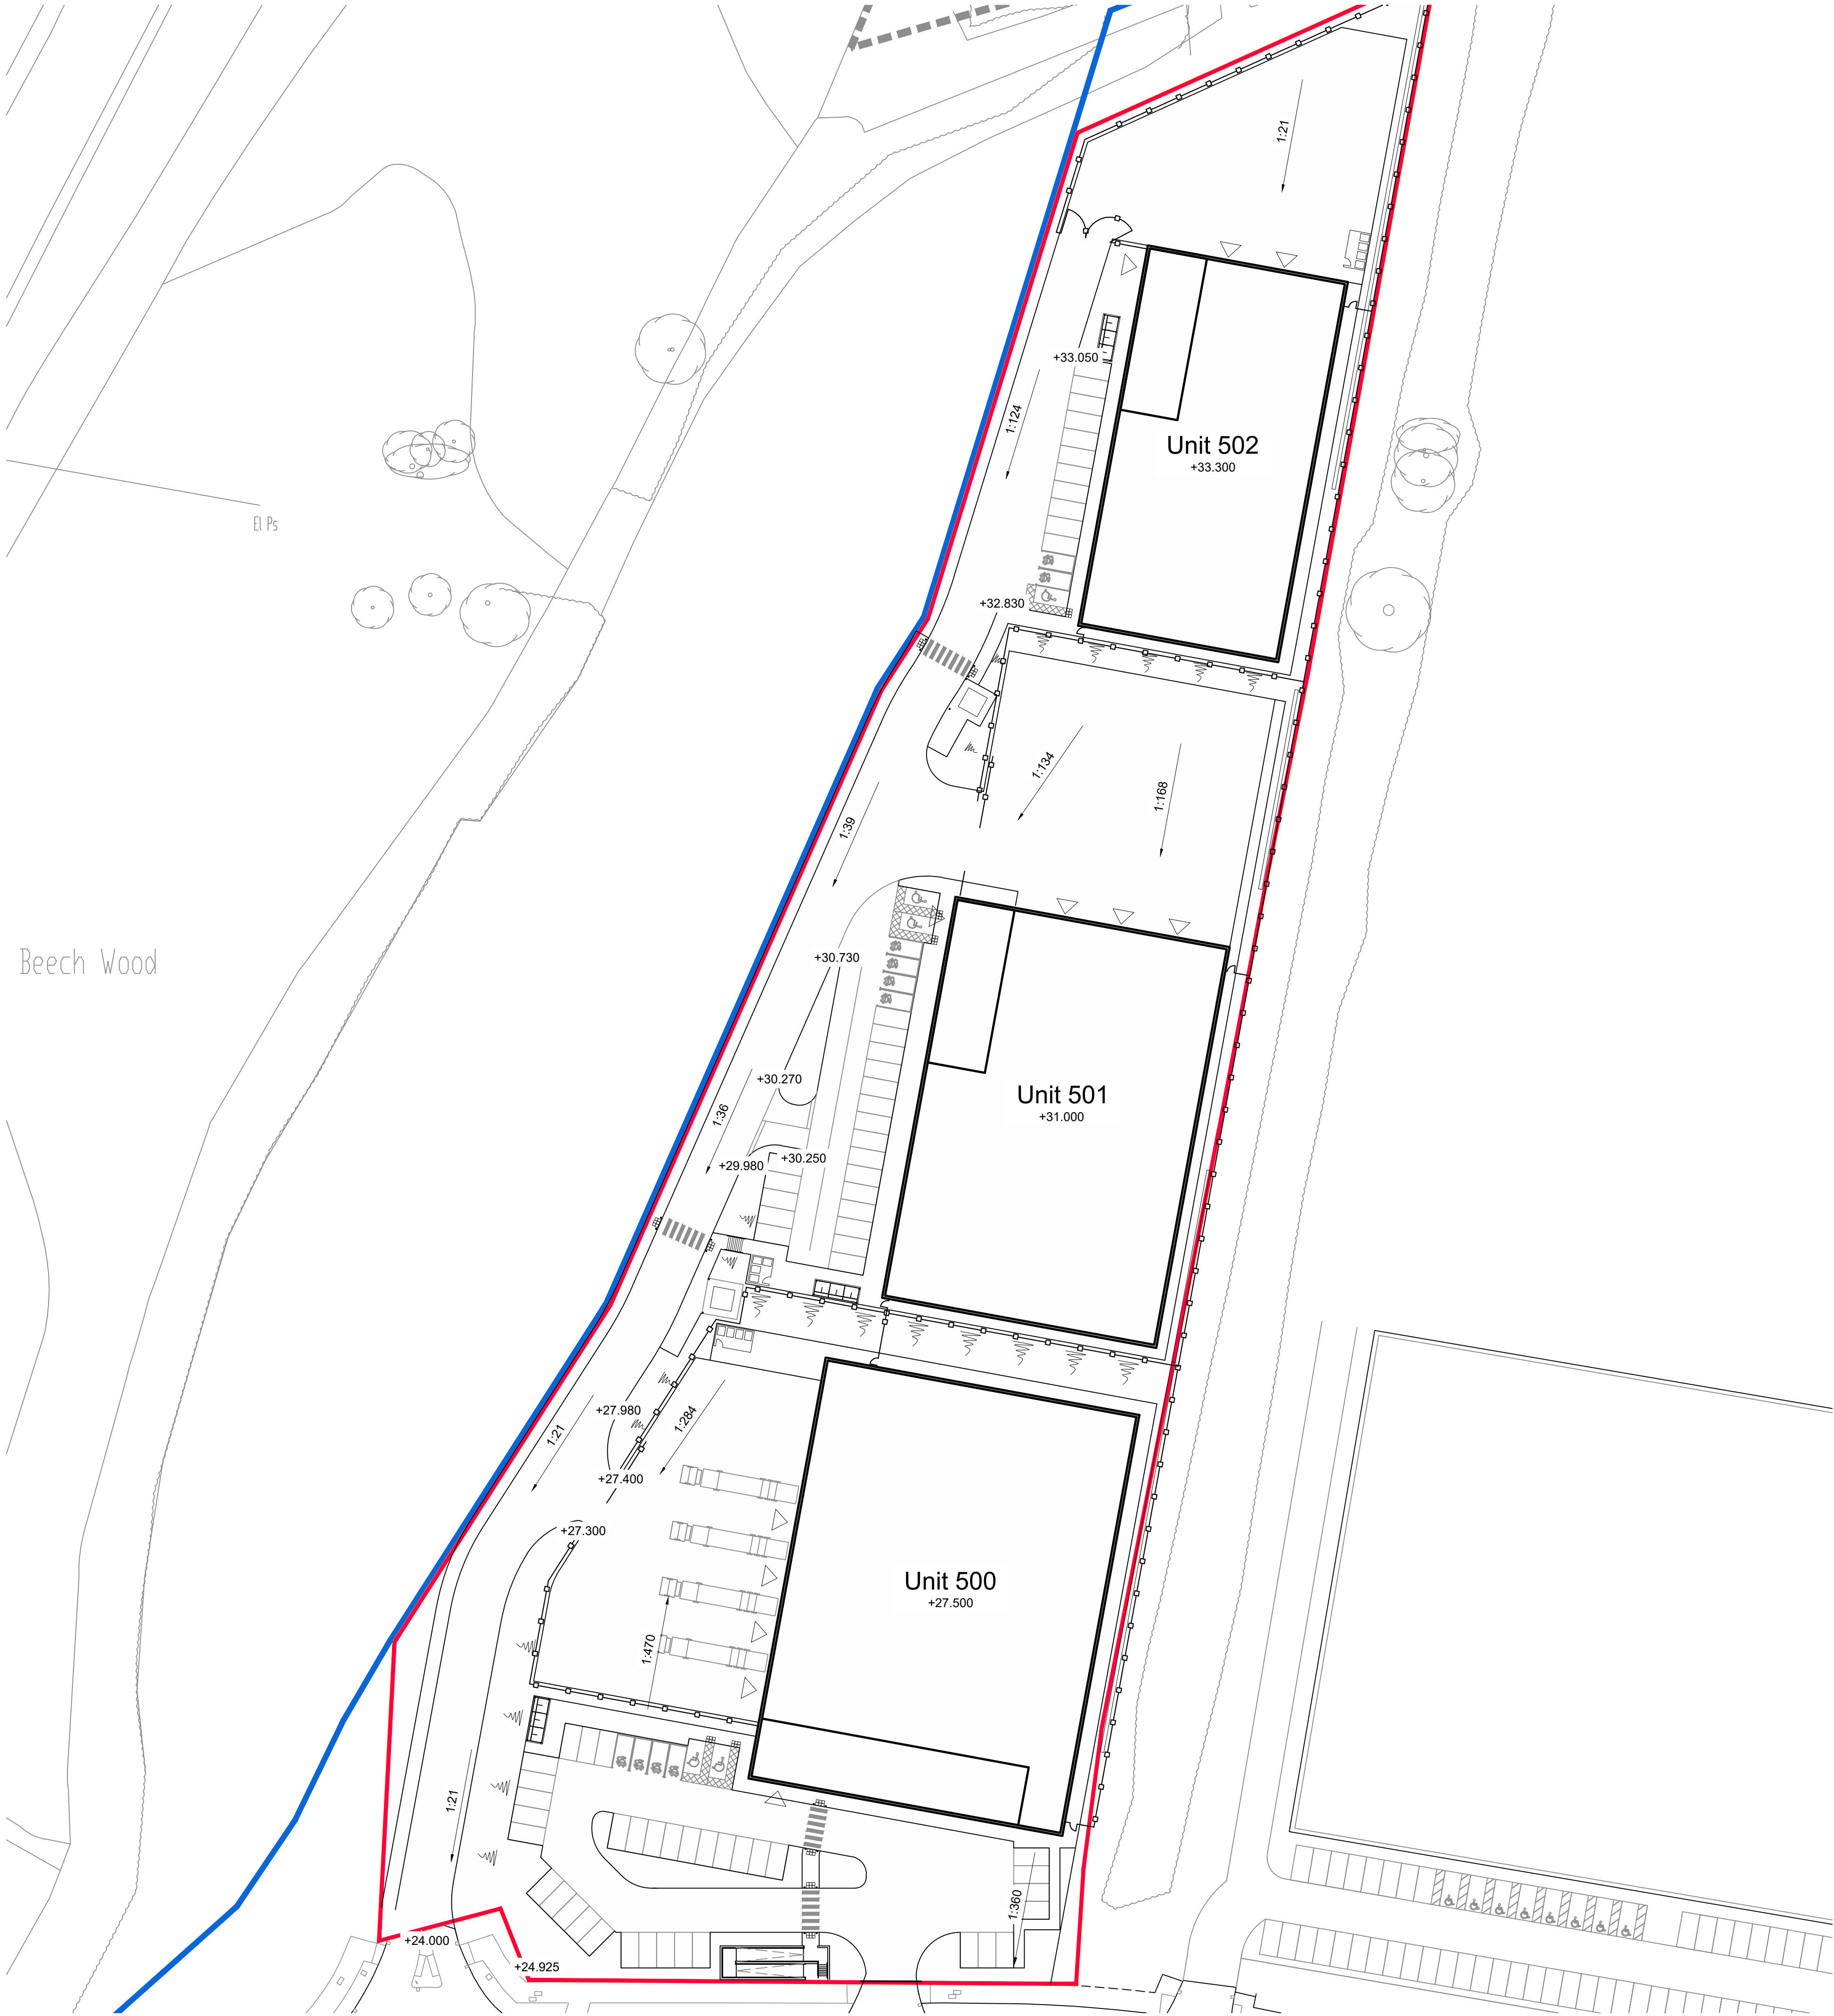


Site Plan_SCALE 1:500 @ A1

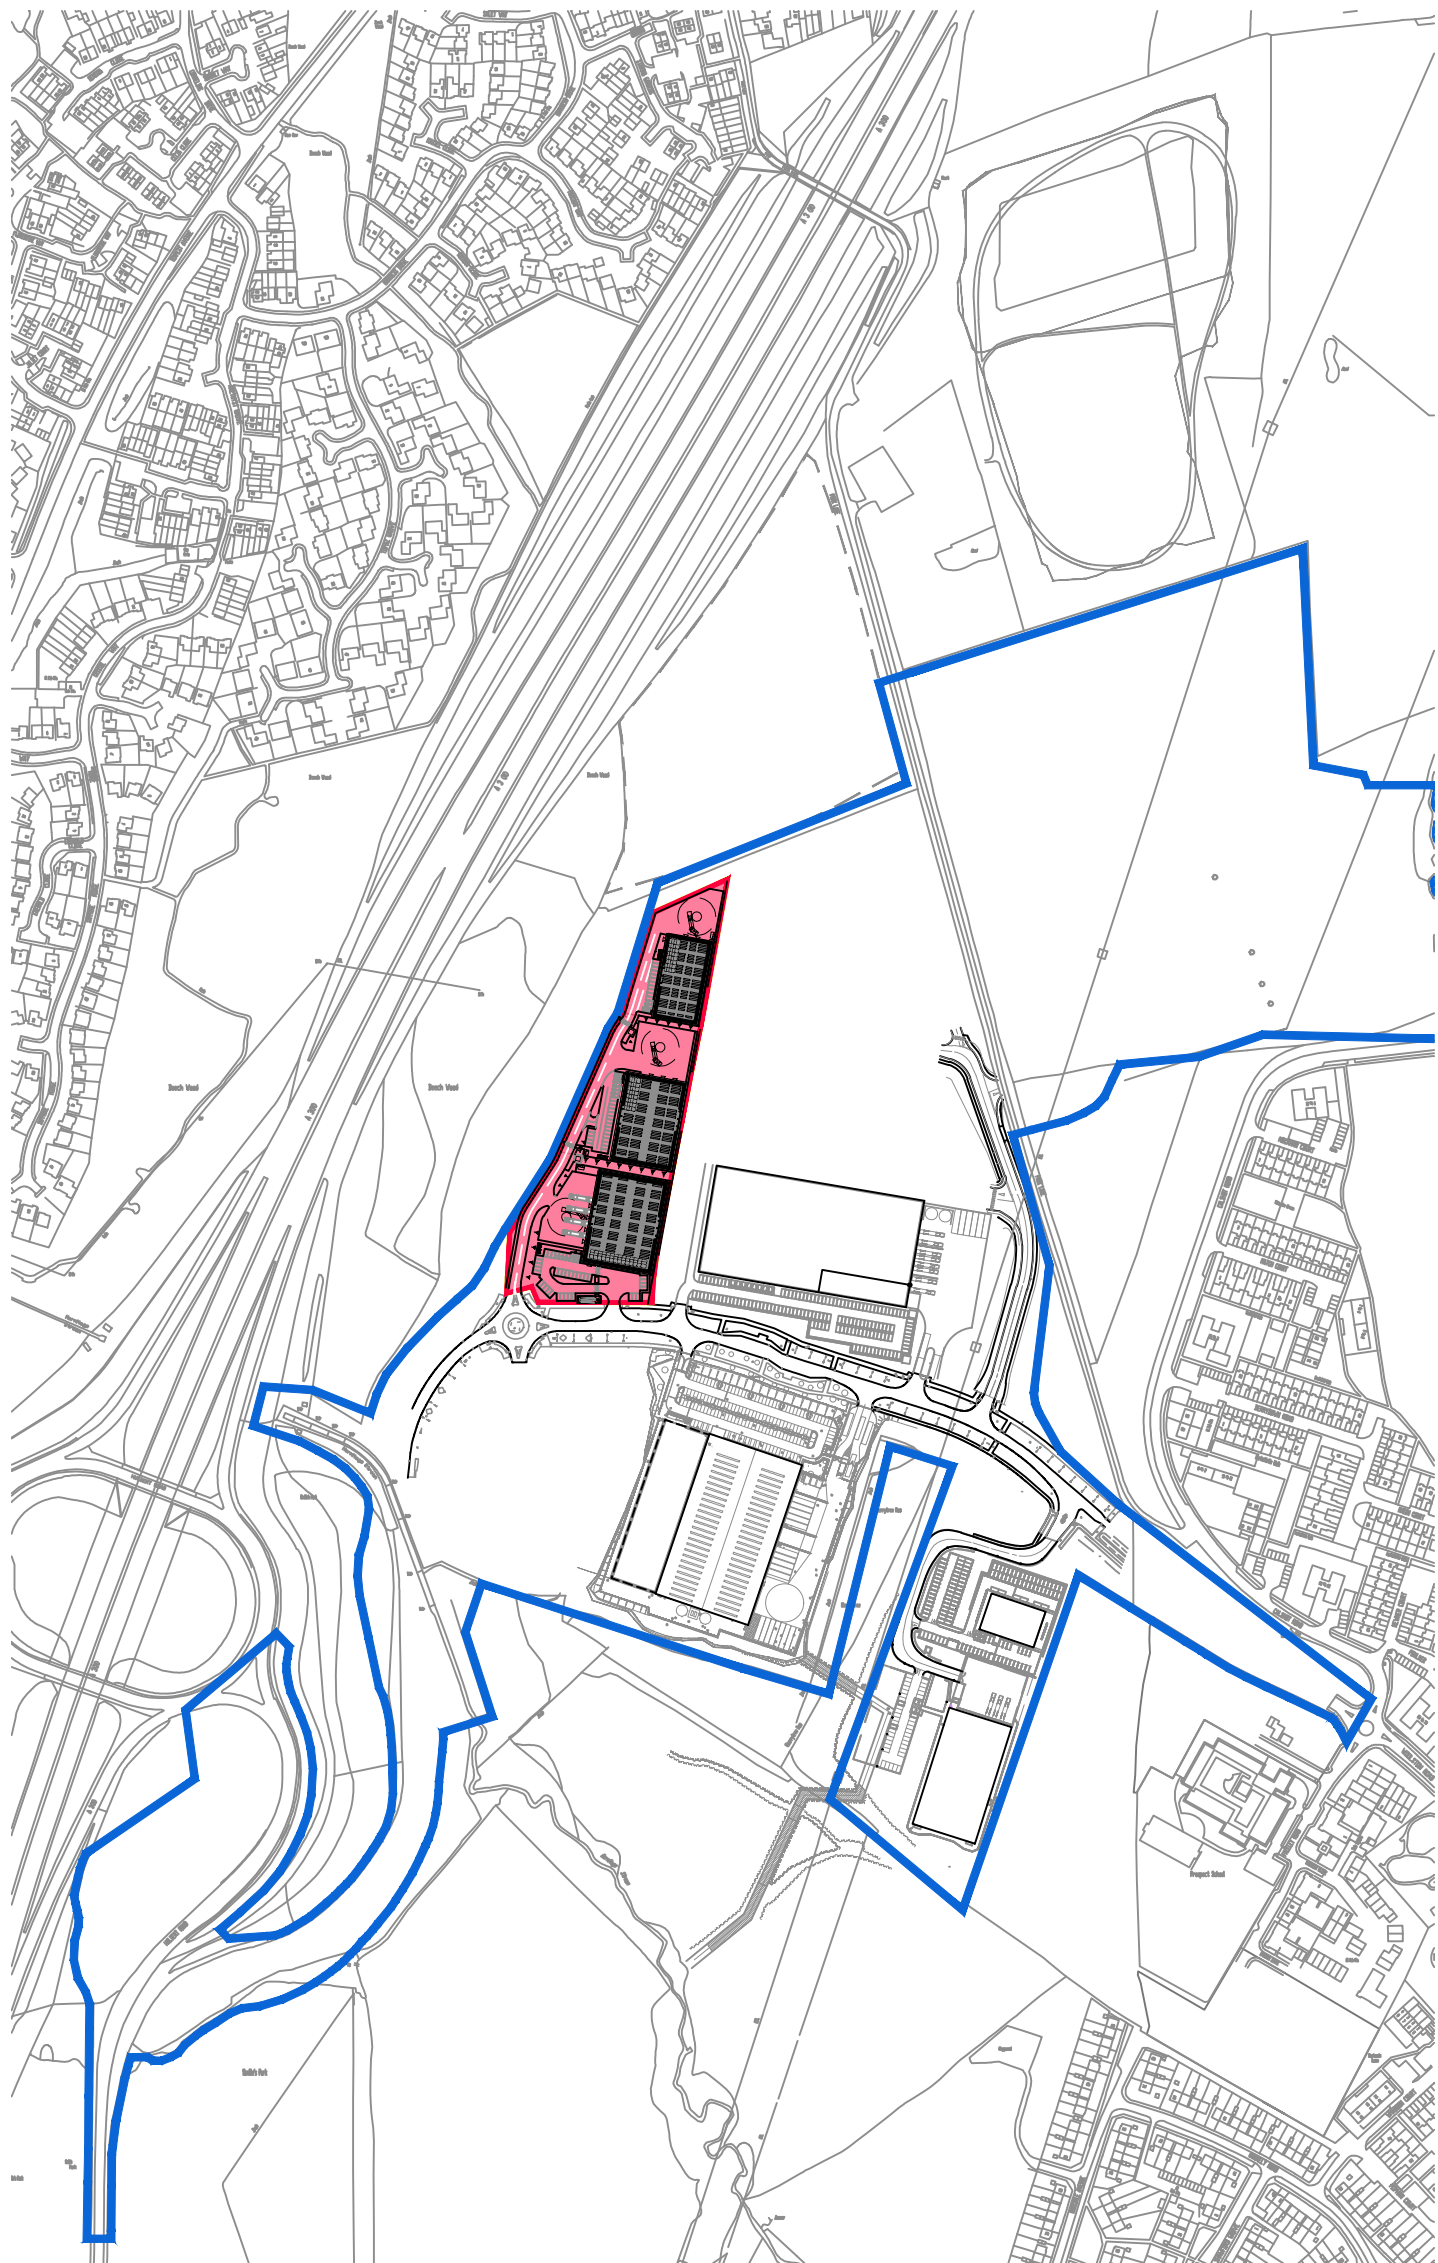

Key Plan_SCALE 1:5,000 @ A1

- Dimensions are in millimeters, unless stated otherwise.
- Scaling of this drawing is not recommended.
- It is the recipient's responsibility to print this document to the correct scale.
- All relevant drawings and specifications should be read in conjunction with this drawing.

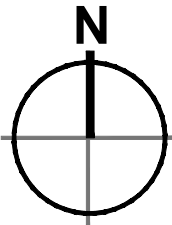

Key;

- Site Boundary
[80.71 Acres / 32.66 Hectares]
- Plot 5 Boundary
4.85 Acres / 1.96 Hectares
- Proposed 2.4m High Paladin Security Fence

Levels information is indicative only pending further assessment and review and is based on drawings received from Hydrock.

D	AMENDED TO SHOW SECOND SUBSTATION	DS	MDS	20.12.21
C	UNIT 500 CAR PARKING REVISED	DS	MDS	13.12.21
B	EXTERNAL PLOTS OMITTED	DS	MDS	08.10.21
A	STAGE 3 ISSUE	DS	MDS	07.10.21
rev	amendments	by	ckd	date

DUNSBUY PARK, MASTERPLAN,
PORTSMOUTH
PLOT 5, INDICATIVE LEVELS PLAN



RIBA PoW Stage:	3 - Spatial Coordination
Document Suitability:	S1
Drawn / Checked:	DS / MDS
Date:	07.10.2021
Scale:	1:500 @ A1
UMC Project Number:	20179
Document Reference:	Drawing no: Revision:
DP - UMC - XX - XX - DR - A	1048 D

