

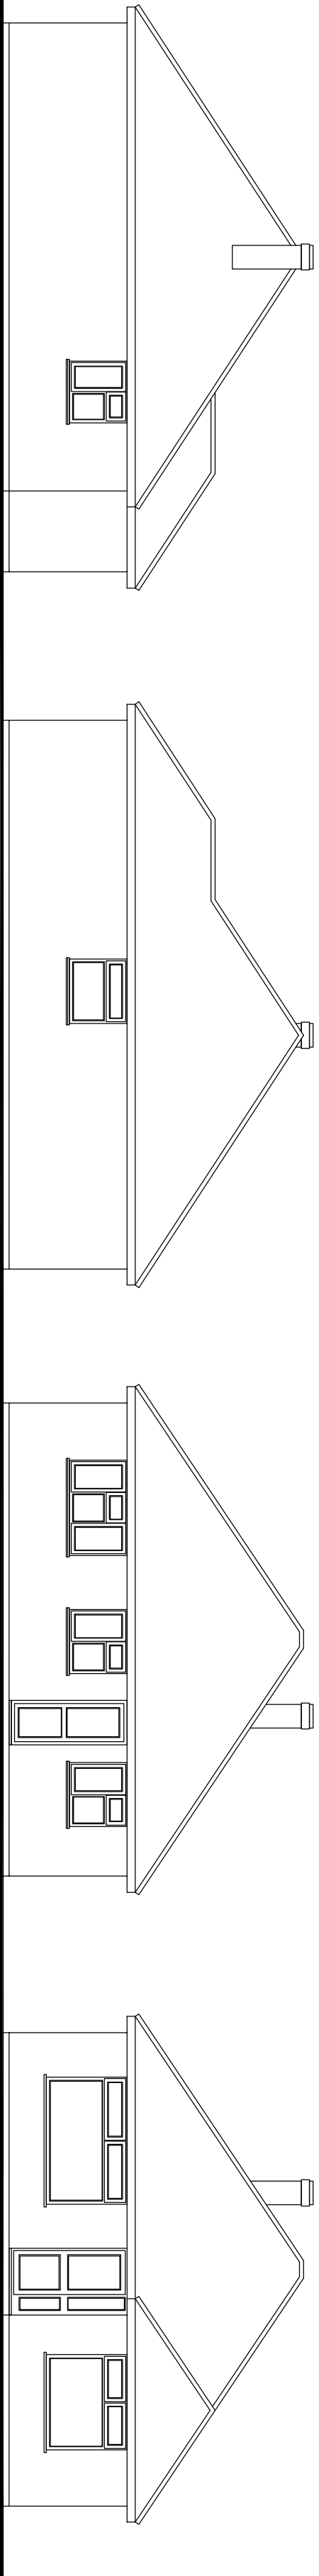



Existing Elevations

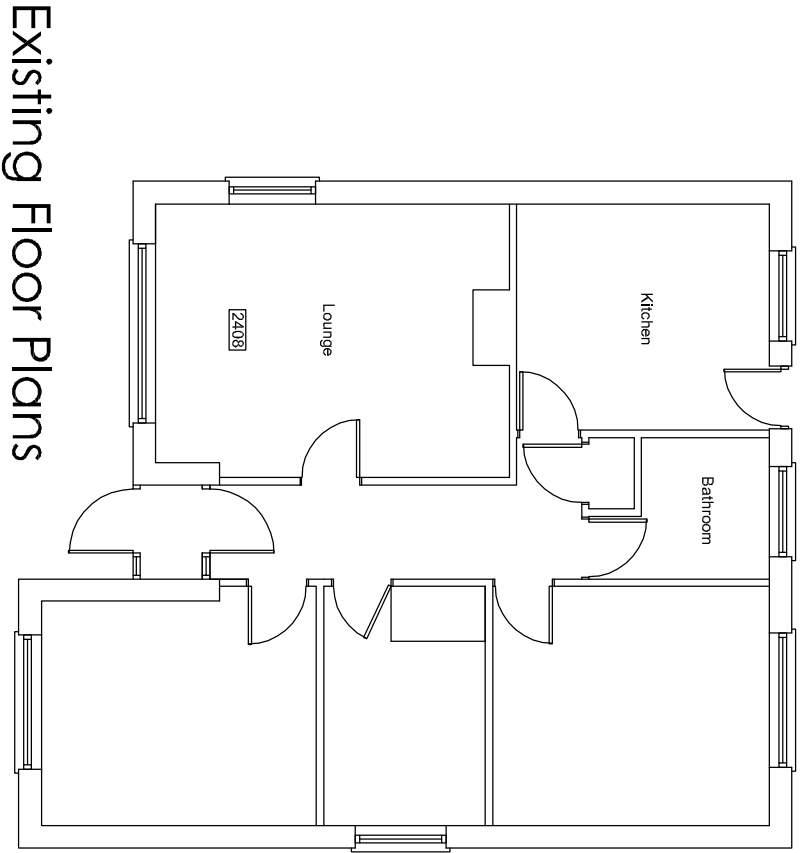





Proposed Street Scene

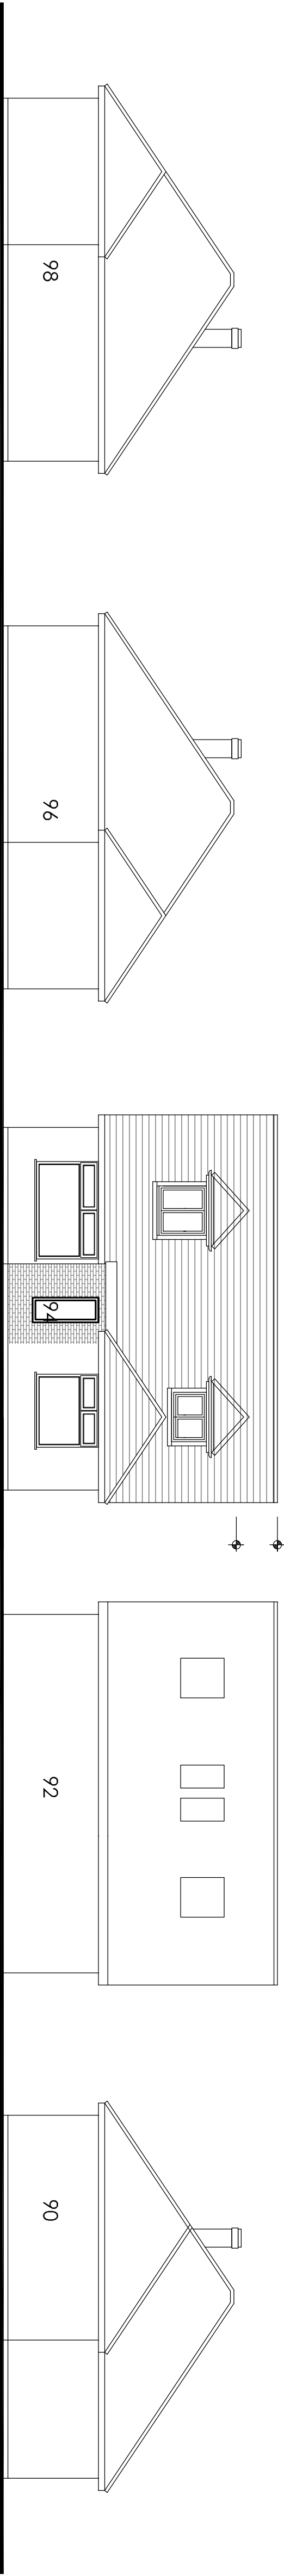

Proposed Elevations

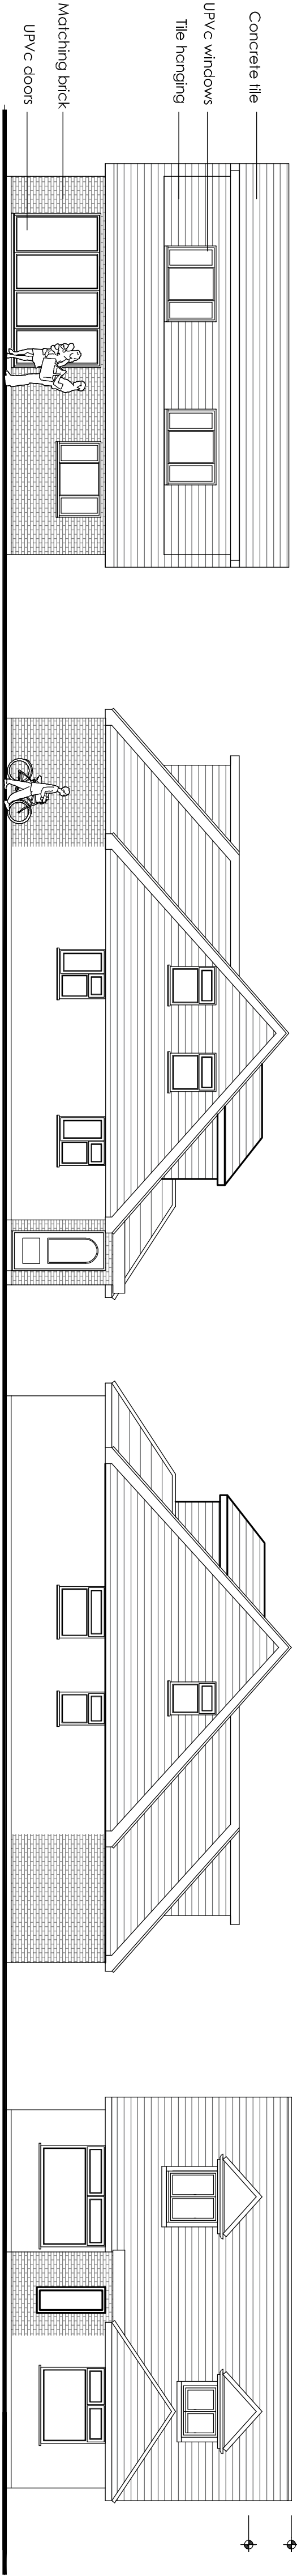


Outline Drawing (O) Date: 01/11/21
All rights reserved. Drawing No: 10022032

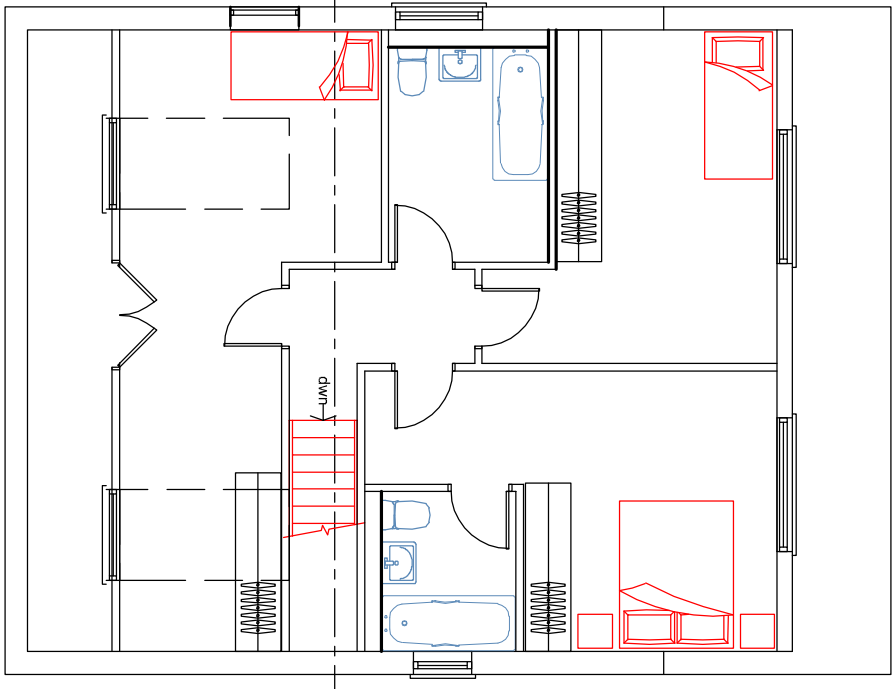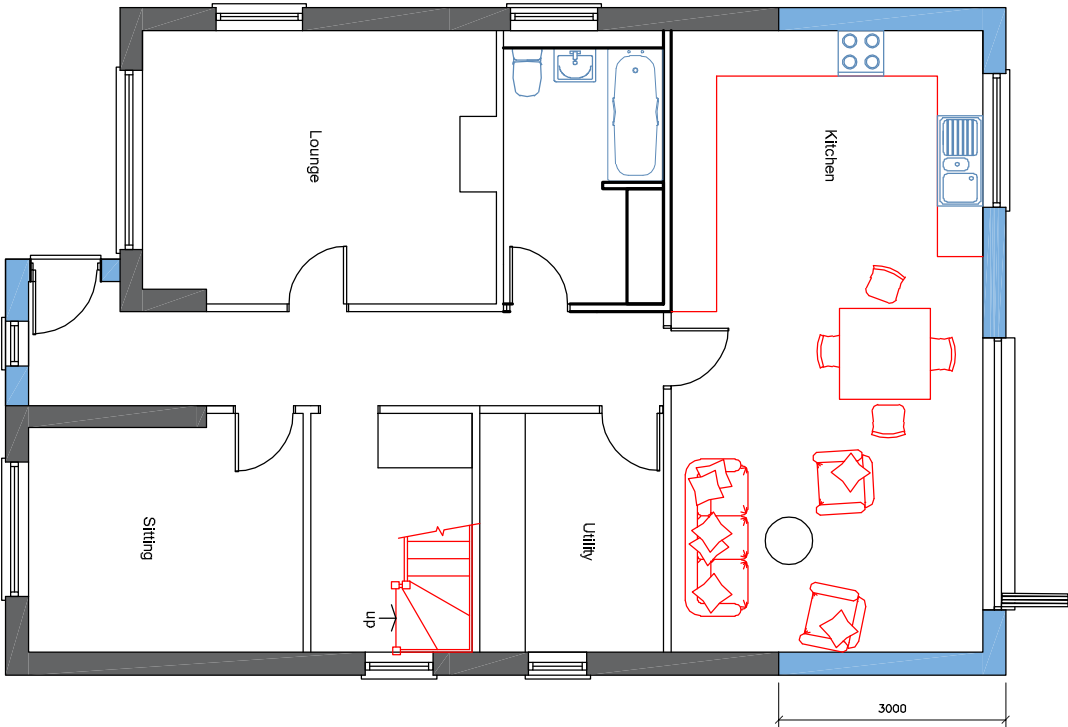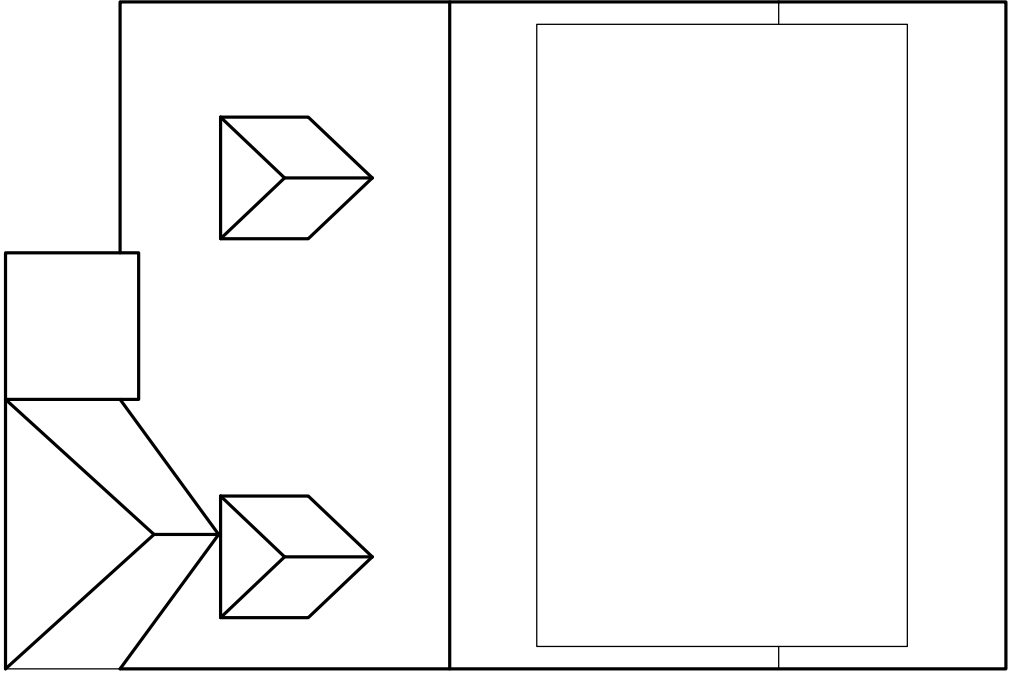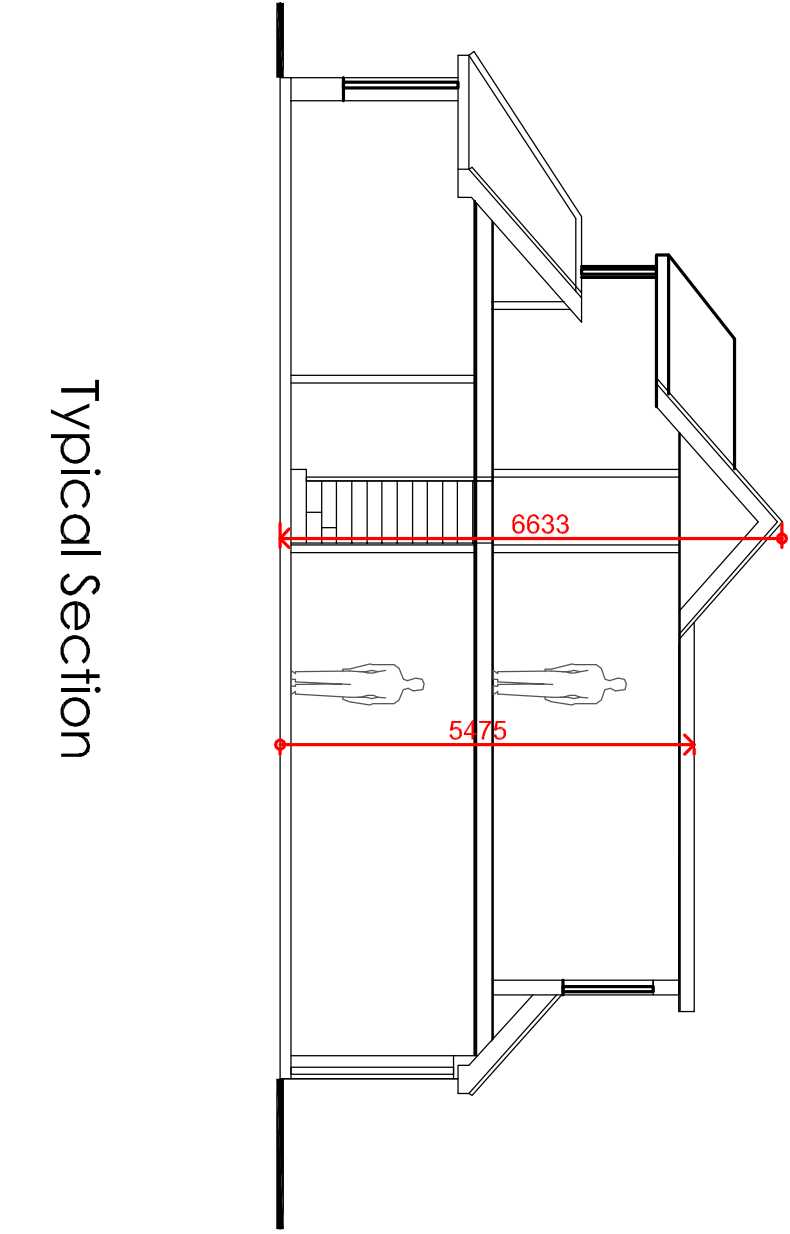

Scale in Meters
0 5 10 15 20 25
for 1:500

Scale in Meters
0 10 20 30 40 50 60
for 1:1250

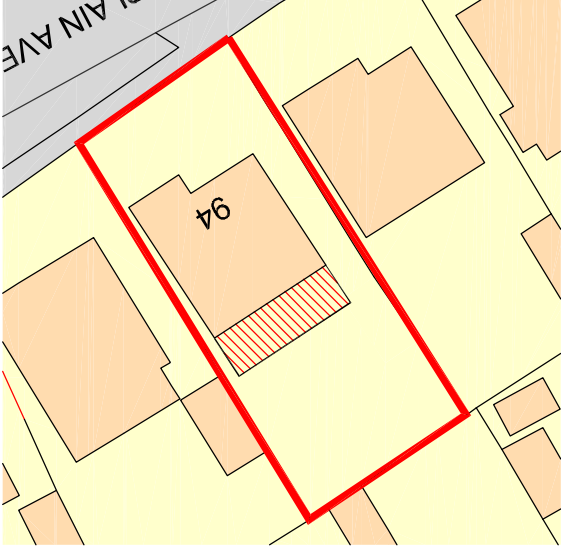

Mr & Mrs Alexandru Ghutia
94 Hart Plain Ave
Watlington

Proposed Single Storey Rear Extension & First Floor Extension With Raised Ridge

Chris Flint Associates Ltd
CHARTERED SURVEYORS - PROJECT MANAGERS
DEVELOPMENT CONSULTANTS

Drawn By: CFA Date: 01/11/21 SHEET SIZE: A1 Approved By: Date:

Drawn By: CFA Date: 01/11/21 SHEET SIZE: A1 Approved By: Date:

PLANNING

2 Emerald Close Watlington, Oxon OX7 8NZ
tel: 023 92 43248 fax: 023 92 35854
Email: chris@flintassociates.co.uk

Scale in Meters
0 1 2 3 4 5
for 1:100

Proposed Roof Plan

Proposed Floor Plans