

PROPOSED EXTERNAL SIGNAGE SCHEDULE		
sign no.	signage image (nts)	description
19.		NEW Colonel + Bucket. Aluminium fabricated box PPC Ral 9005 (semi Gloss) with Opal 050 perspex decorated Red 3M3630-53?black 3630-22 translucent vinyl + led internal illumination by Solar LED prism. Signage Ref ES08a. max 300cd/m2
20 + 21.		NEW Red Letters Aluminium letters PPC Ral 9005 (semi Gloss) with 5mm Opal 050perspex face and applied red 3M 3630-53 vinyl and Led internally illumination by Solar LED prism to max 300cd/m2. Letter height 700mm.

PROPOSED EXTERNAL SIGNAGE SCHEDULE		
sign no.	signage image (nts)	description
1.		Retain Existing Height Restrictor
2 + 3.		Retain and respray Ral 7022 Existing menu boards.
4.		Retain and respray Ral 7022 existing 8 panel menu board.
5.		Retain existing order post.
6.		Remove existing sign.
7.		Retain existing sign NO ENTRY / EXIT Sign + respray existing frame to match Ral 7022.
8.		Retain existing sign NO ENTRY / EXIT Sign + respray existing frame to match Ral 7022.
9.		Remove existing sign.
10.		Retain existing sign .
11 & 12.		Retain existing sign .
13. & 14.		Retain sign no 13 as existing. Retain and relocate sign no 14 as shown
15.		Retain sign existing.
16.		Retain sign existing.
17.		NEW Delivery drivers signage Ref ES14. Red vinyl with white text and image.
18.		Provide 2 No new Vinyl signs to replace existing on estate sign sizes to suit estate sign.

ALL DIMENSIONS TO BE CHECKED ON SITE.
DO NOT SCALE FROM THIS DRAWING EXCEPT FOR THE PURPOSES OF LOCAL AUTHORITY PLANNING

C	8.3.22	Updated to clients comments. DAO
B	18.10.21	Updated for advert application. - DAO
A	07.10.21	Layout updated to clients comments 20.09.21 Inc - Relocation of driver collection point, relocation of no entry signs.
rev	date	description

rpa:group

51-53 church road
ashford, middlesex, tw15 2ty
telephone: +44 (0) 1784 256 579
facsimile: +44 (0) 1784 247 300
website: www.therpagroup.com



SUPER REFRESHER


store address
HAVANT
2 PARK WAY
HAVANT
HAMPSHIRE
PO9 1HH

drawing title
PROPOSED
SITE PLAN + SIGNAGE

drawn by	checked	date
DAO	MC	24.08.21

store no.	scale
-	as indicated @ A1

drawing no.	revision
2007170/2021/A100	C

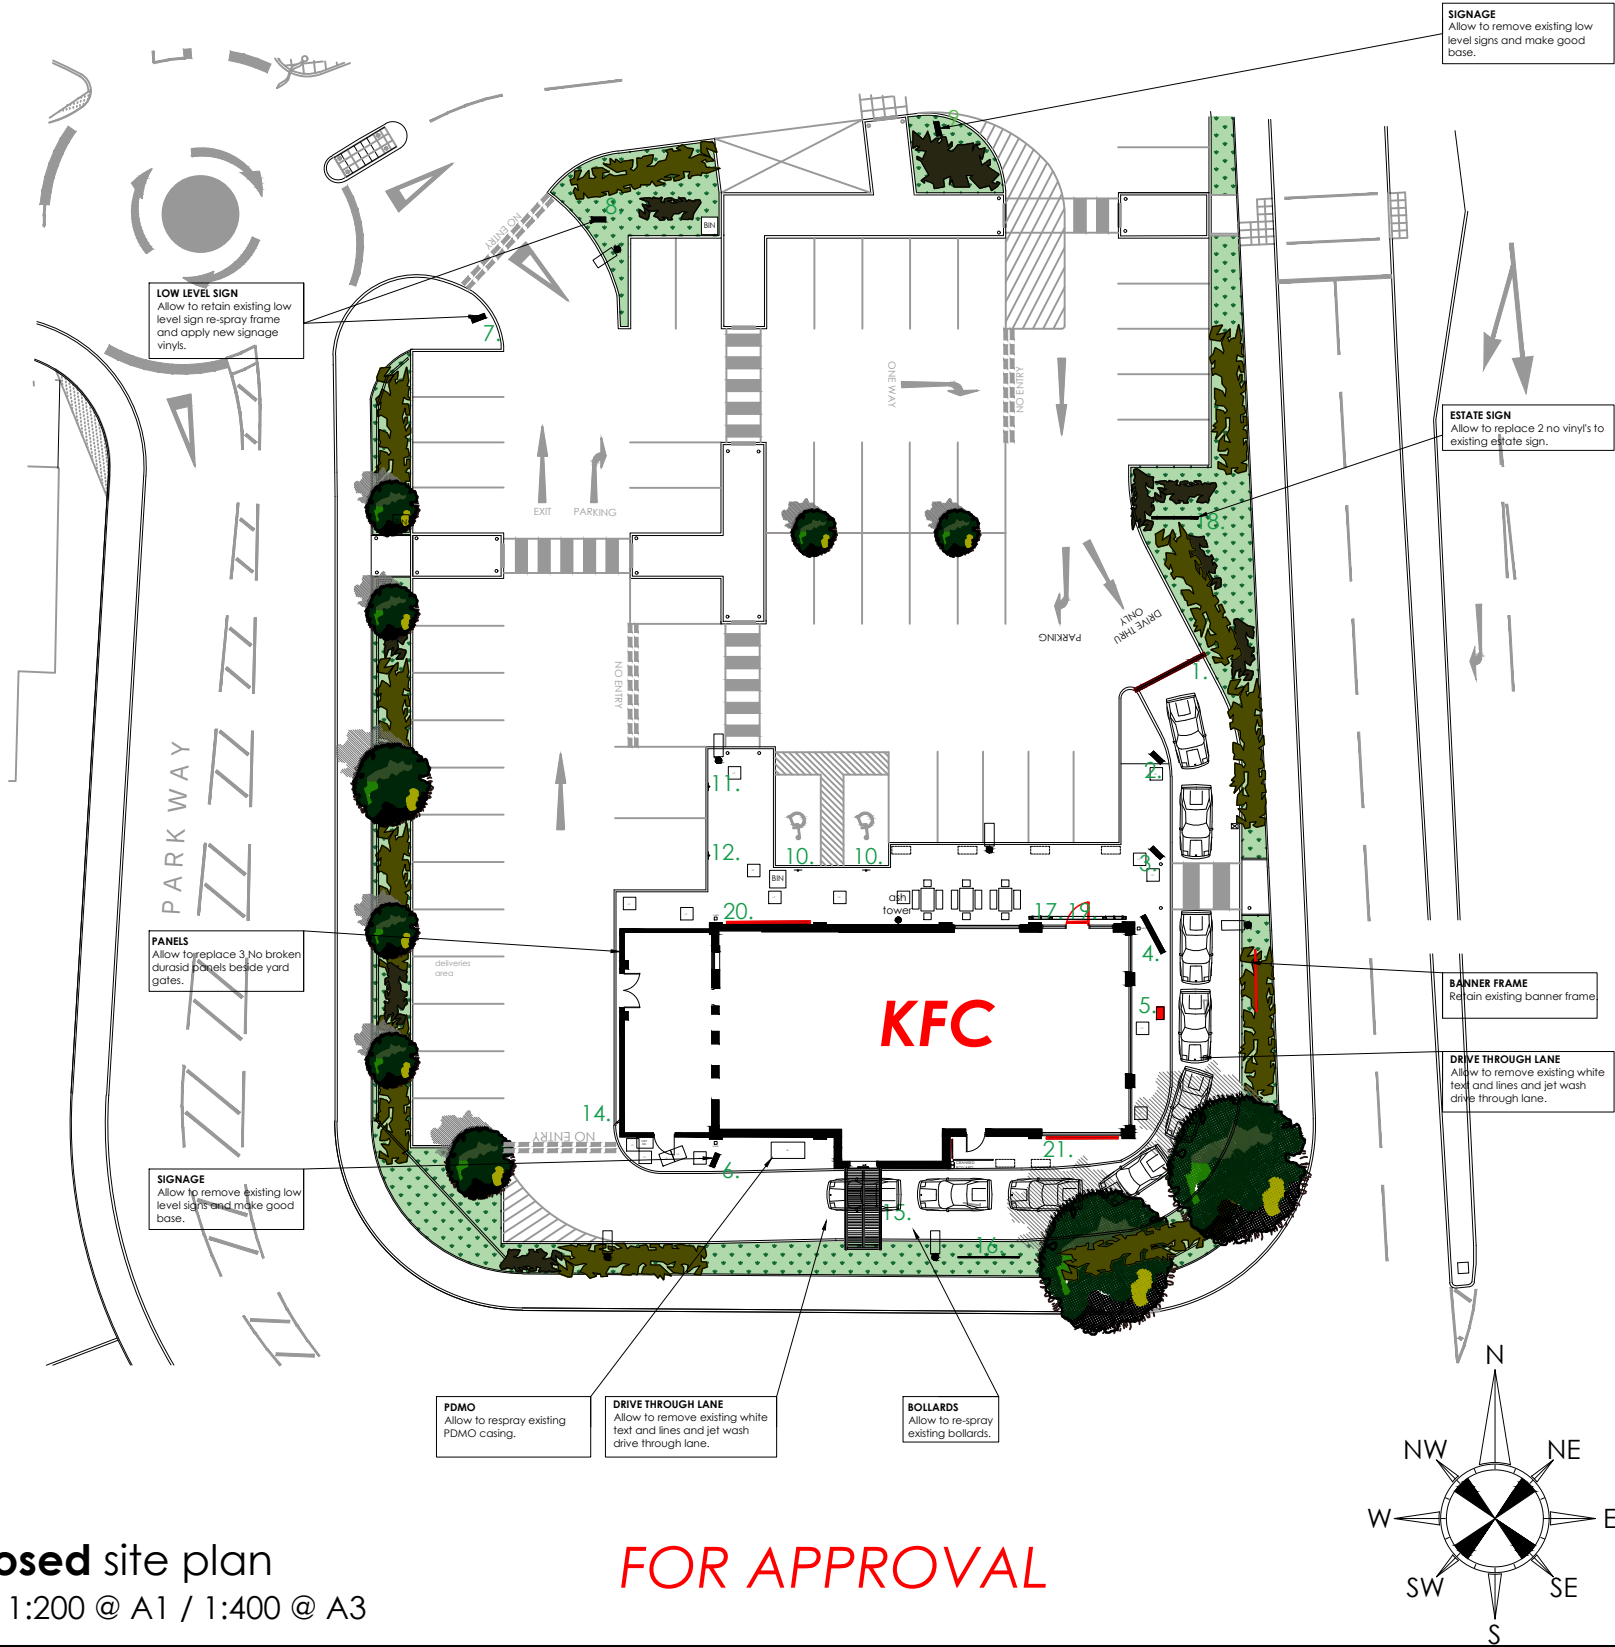

proposed site plan
scale - 1:200 @ A1 / 1:400 @ A3

FOR APPROVAL