
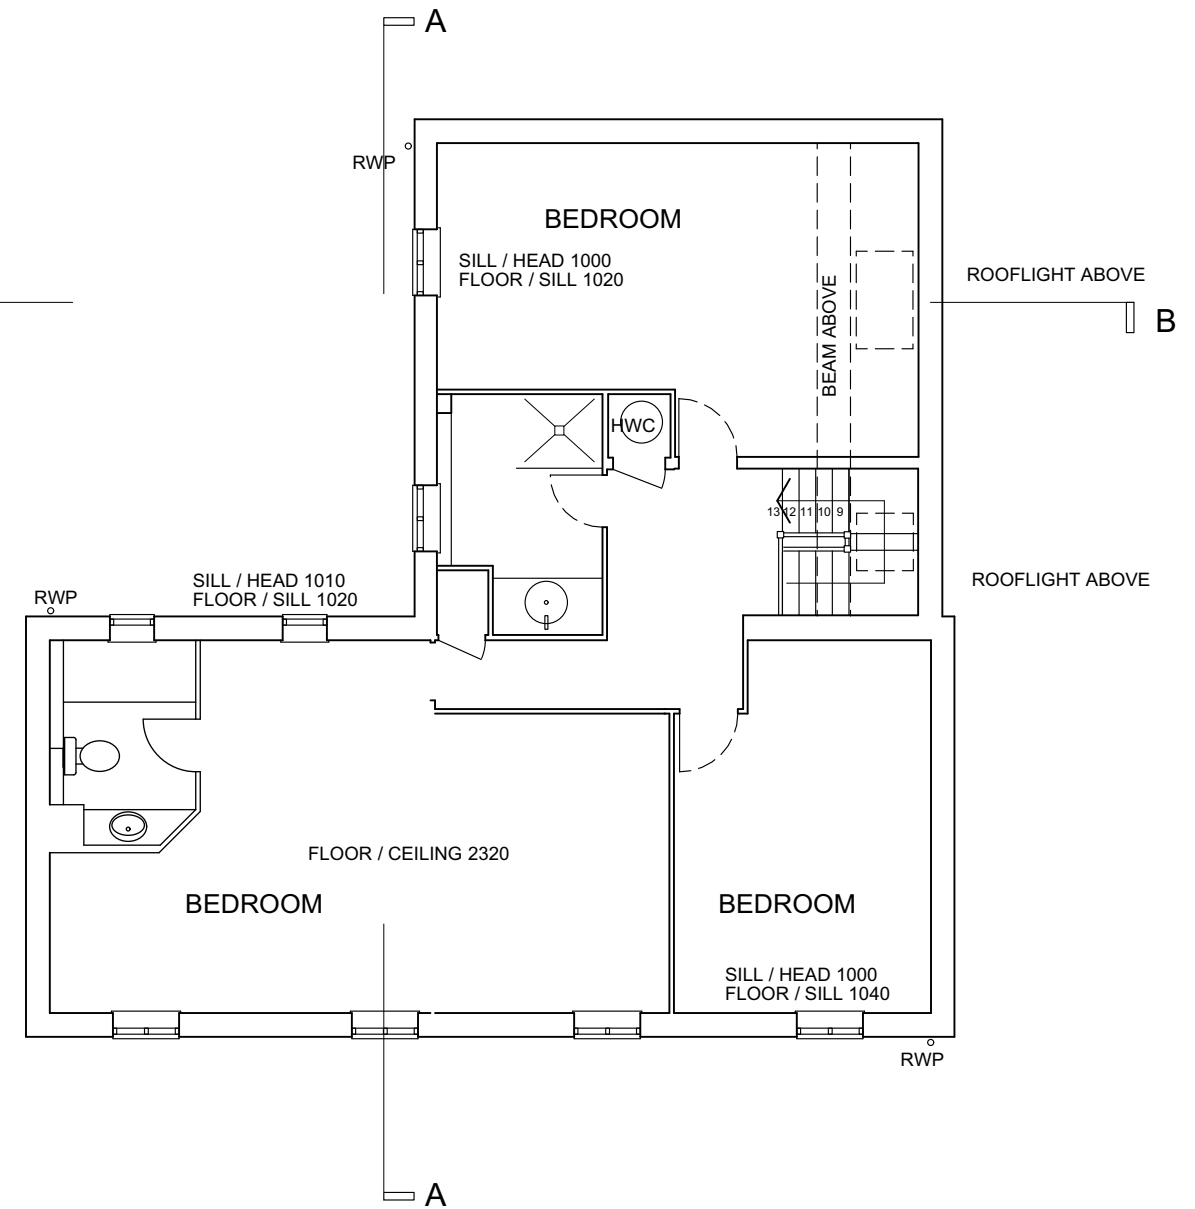


Echo Cottage
5 John King Shipyard
EMSWORTH PO10 7AY
for Mr A Jackson

SITE PLAN/ GROUND AS EXISTING
AND FIRST FLOOR AS EXISTING
SCALE: 1:100 @ A3 DRAWING NUMBER: **06** Rev.
DATE: 24 AUG 2021

NOEL WRIGHT ARCHITECTS
Petersfield Hampshire GU32 3LA t: 01730 264678
e: studio@noelwrightarchitects.co.uk
www.noelwrightarchitects.co.uk

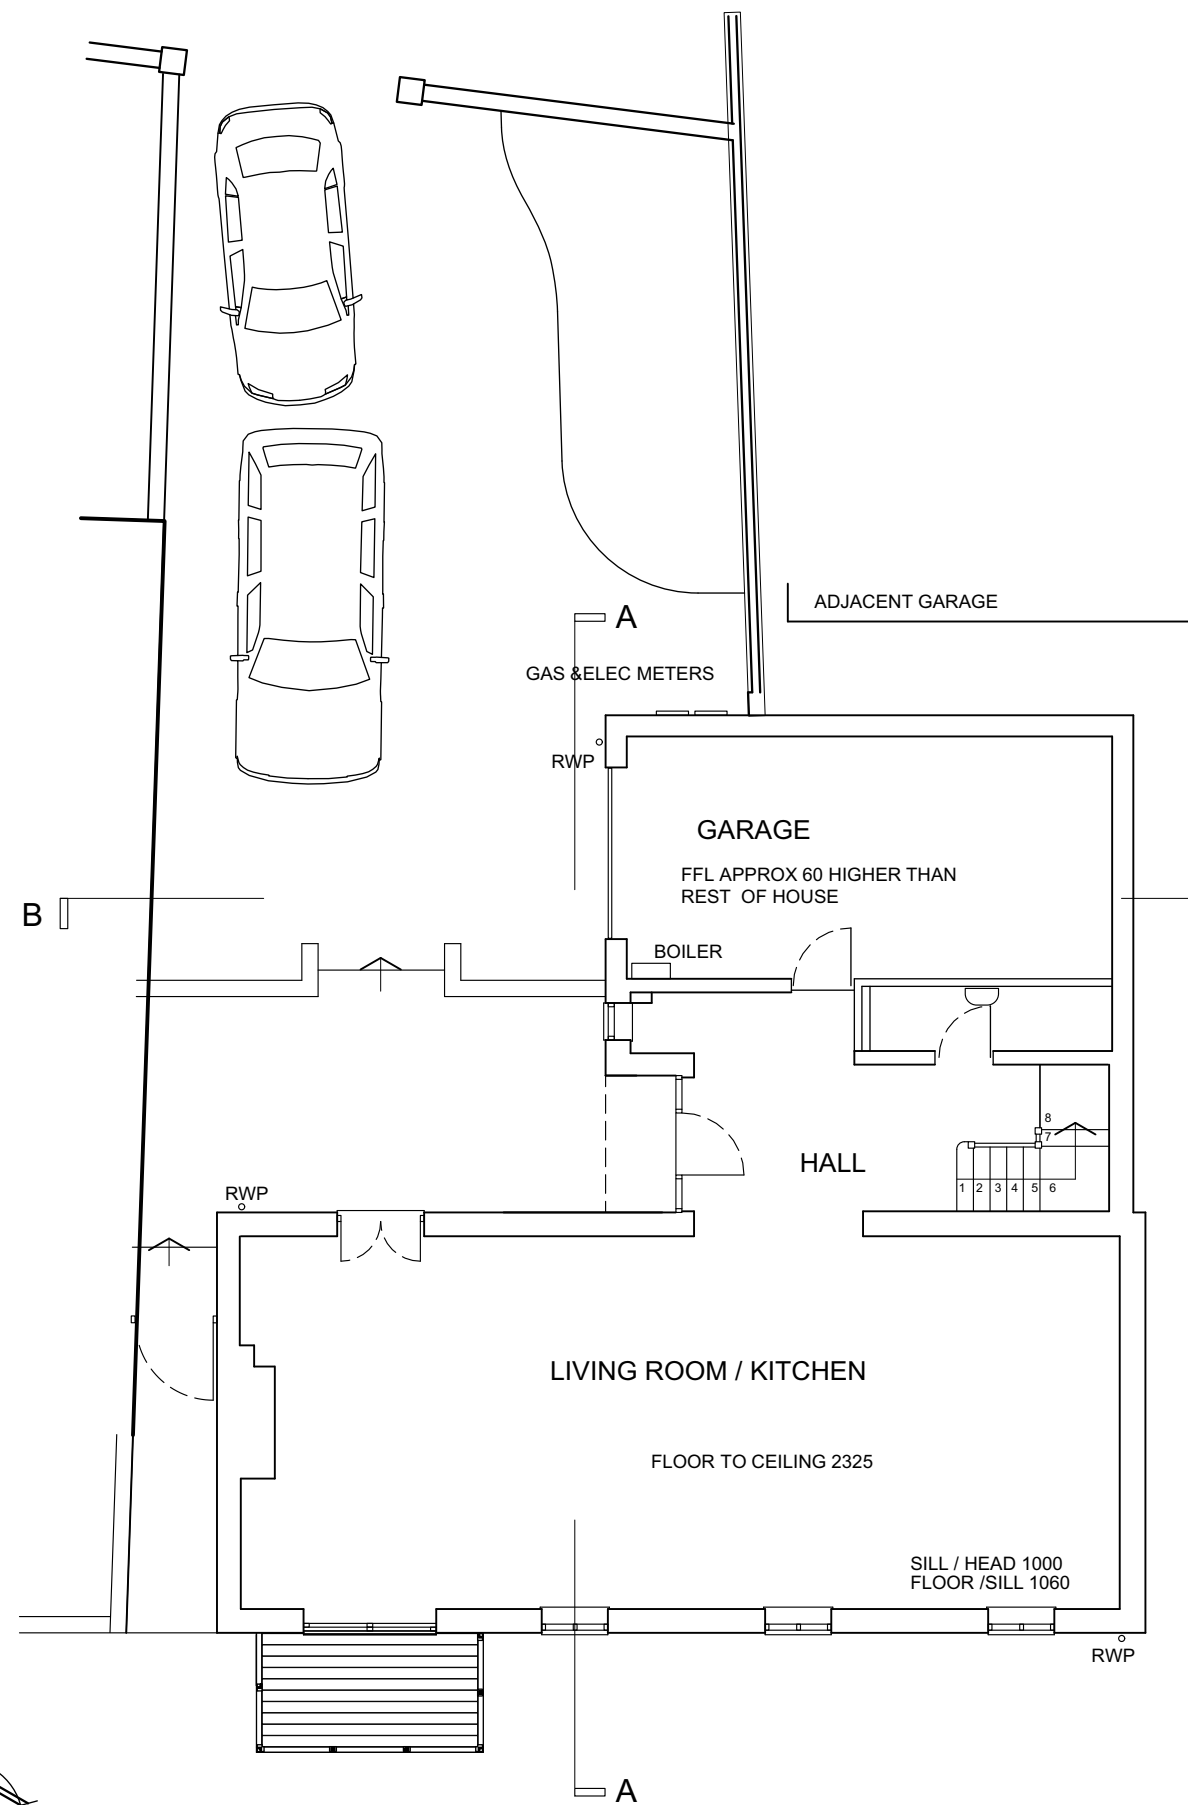