


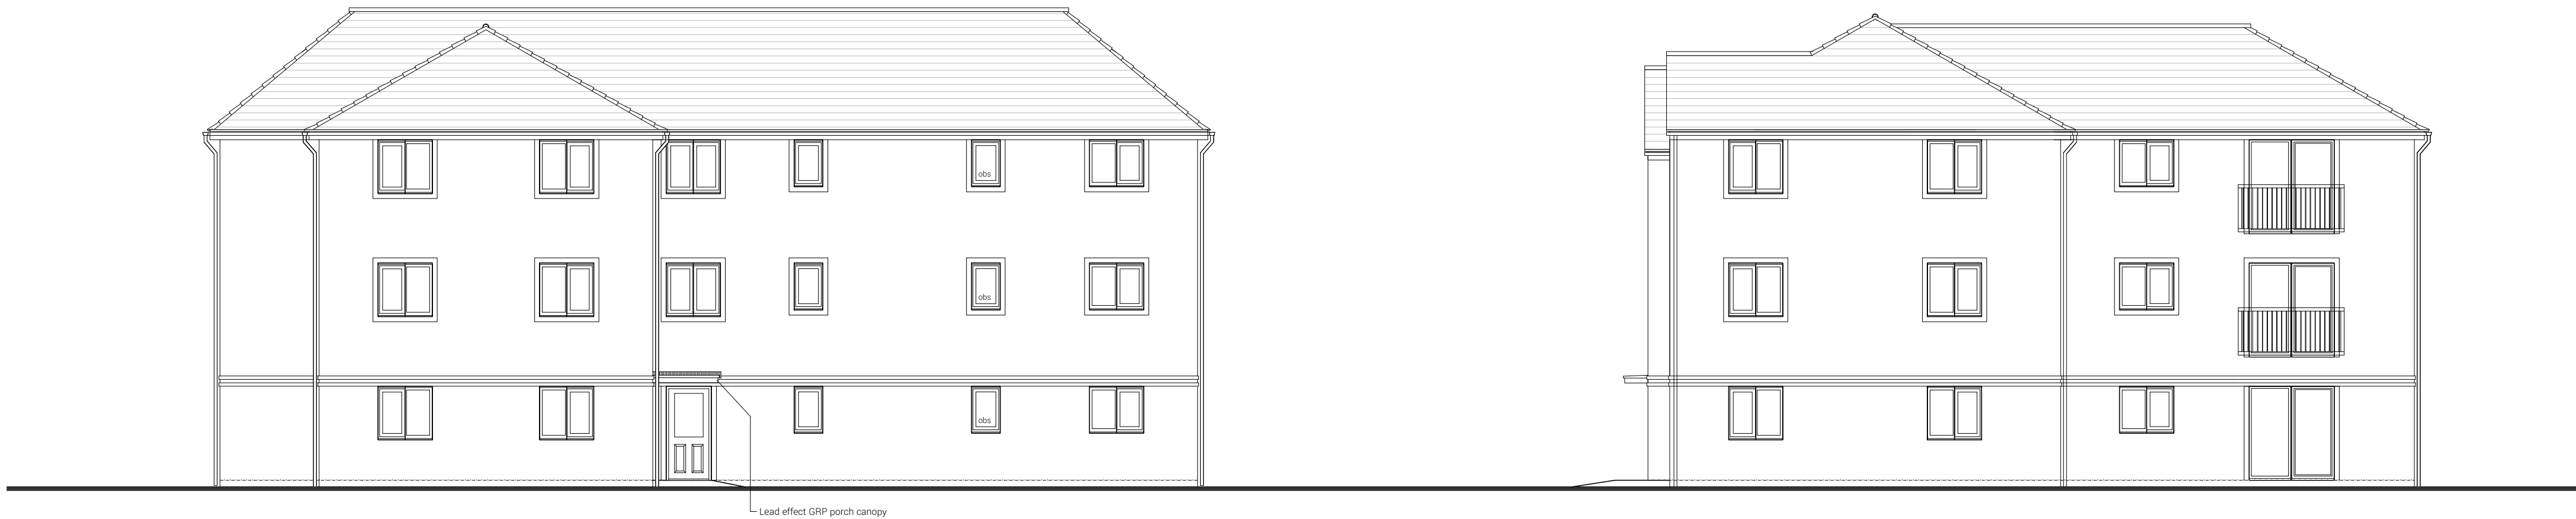

FRONT ELEVATION
Note: Wall areas left clear to elevations are in facing brickwork.


SIDE ELEVATION



REAR ELEVATION

SIDE ELEVATION

Plots 40-48
1 & 2 BED APARTMENTS.
FLOOR PLANS
1BA = 50.0 SqMt / 538 SqFt
2BA = 70.3 SqMt / 757 SqFt
2BAB = 65 SqMt / 700 SqFt
Affordable

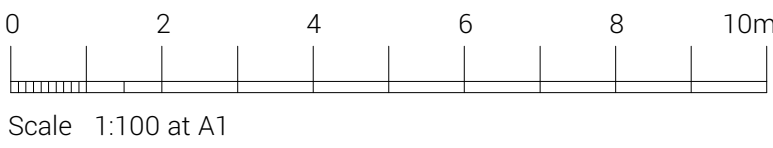

Fathom's Reach
Hayling Island

Taylor Wimpey Southern Counties

+ (44) 1962 589 030
designs@sdadesigngroup.com
Ground Floor Studio, Unit 2,
East Horton Business Park,
Knowle Lane, Fair Oak,
Hampshire, SO50 7HN



DRAWING TITLE	SCALE	SHEET SIZE	DRAWN	CHECK	DATE
Plots 40-48 Apartment Block Elevations	1:100	A1	ML		25/11/2021

DETAIL PLANNING

19-1105-042-1ST

