


* PROPOSED ROOF/GUTTERING
NOT TO PROJECT OVER
NO 52 BUSHY MEAD. ALL
EXTERNAL SEAMING-OUT TO
BE CONFIRMED ON SITE PRIOR
TO COMMENCEMENT OF WORK.

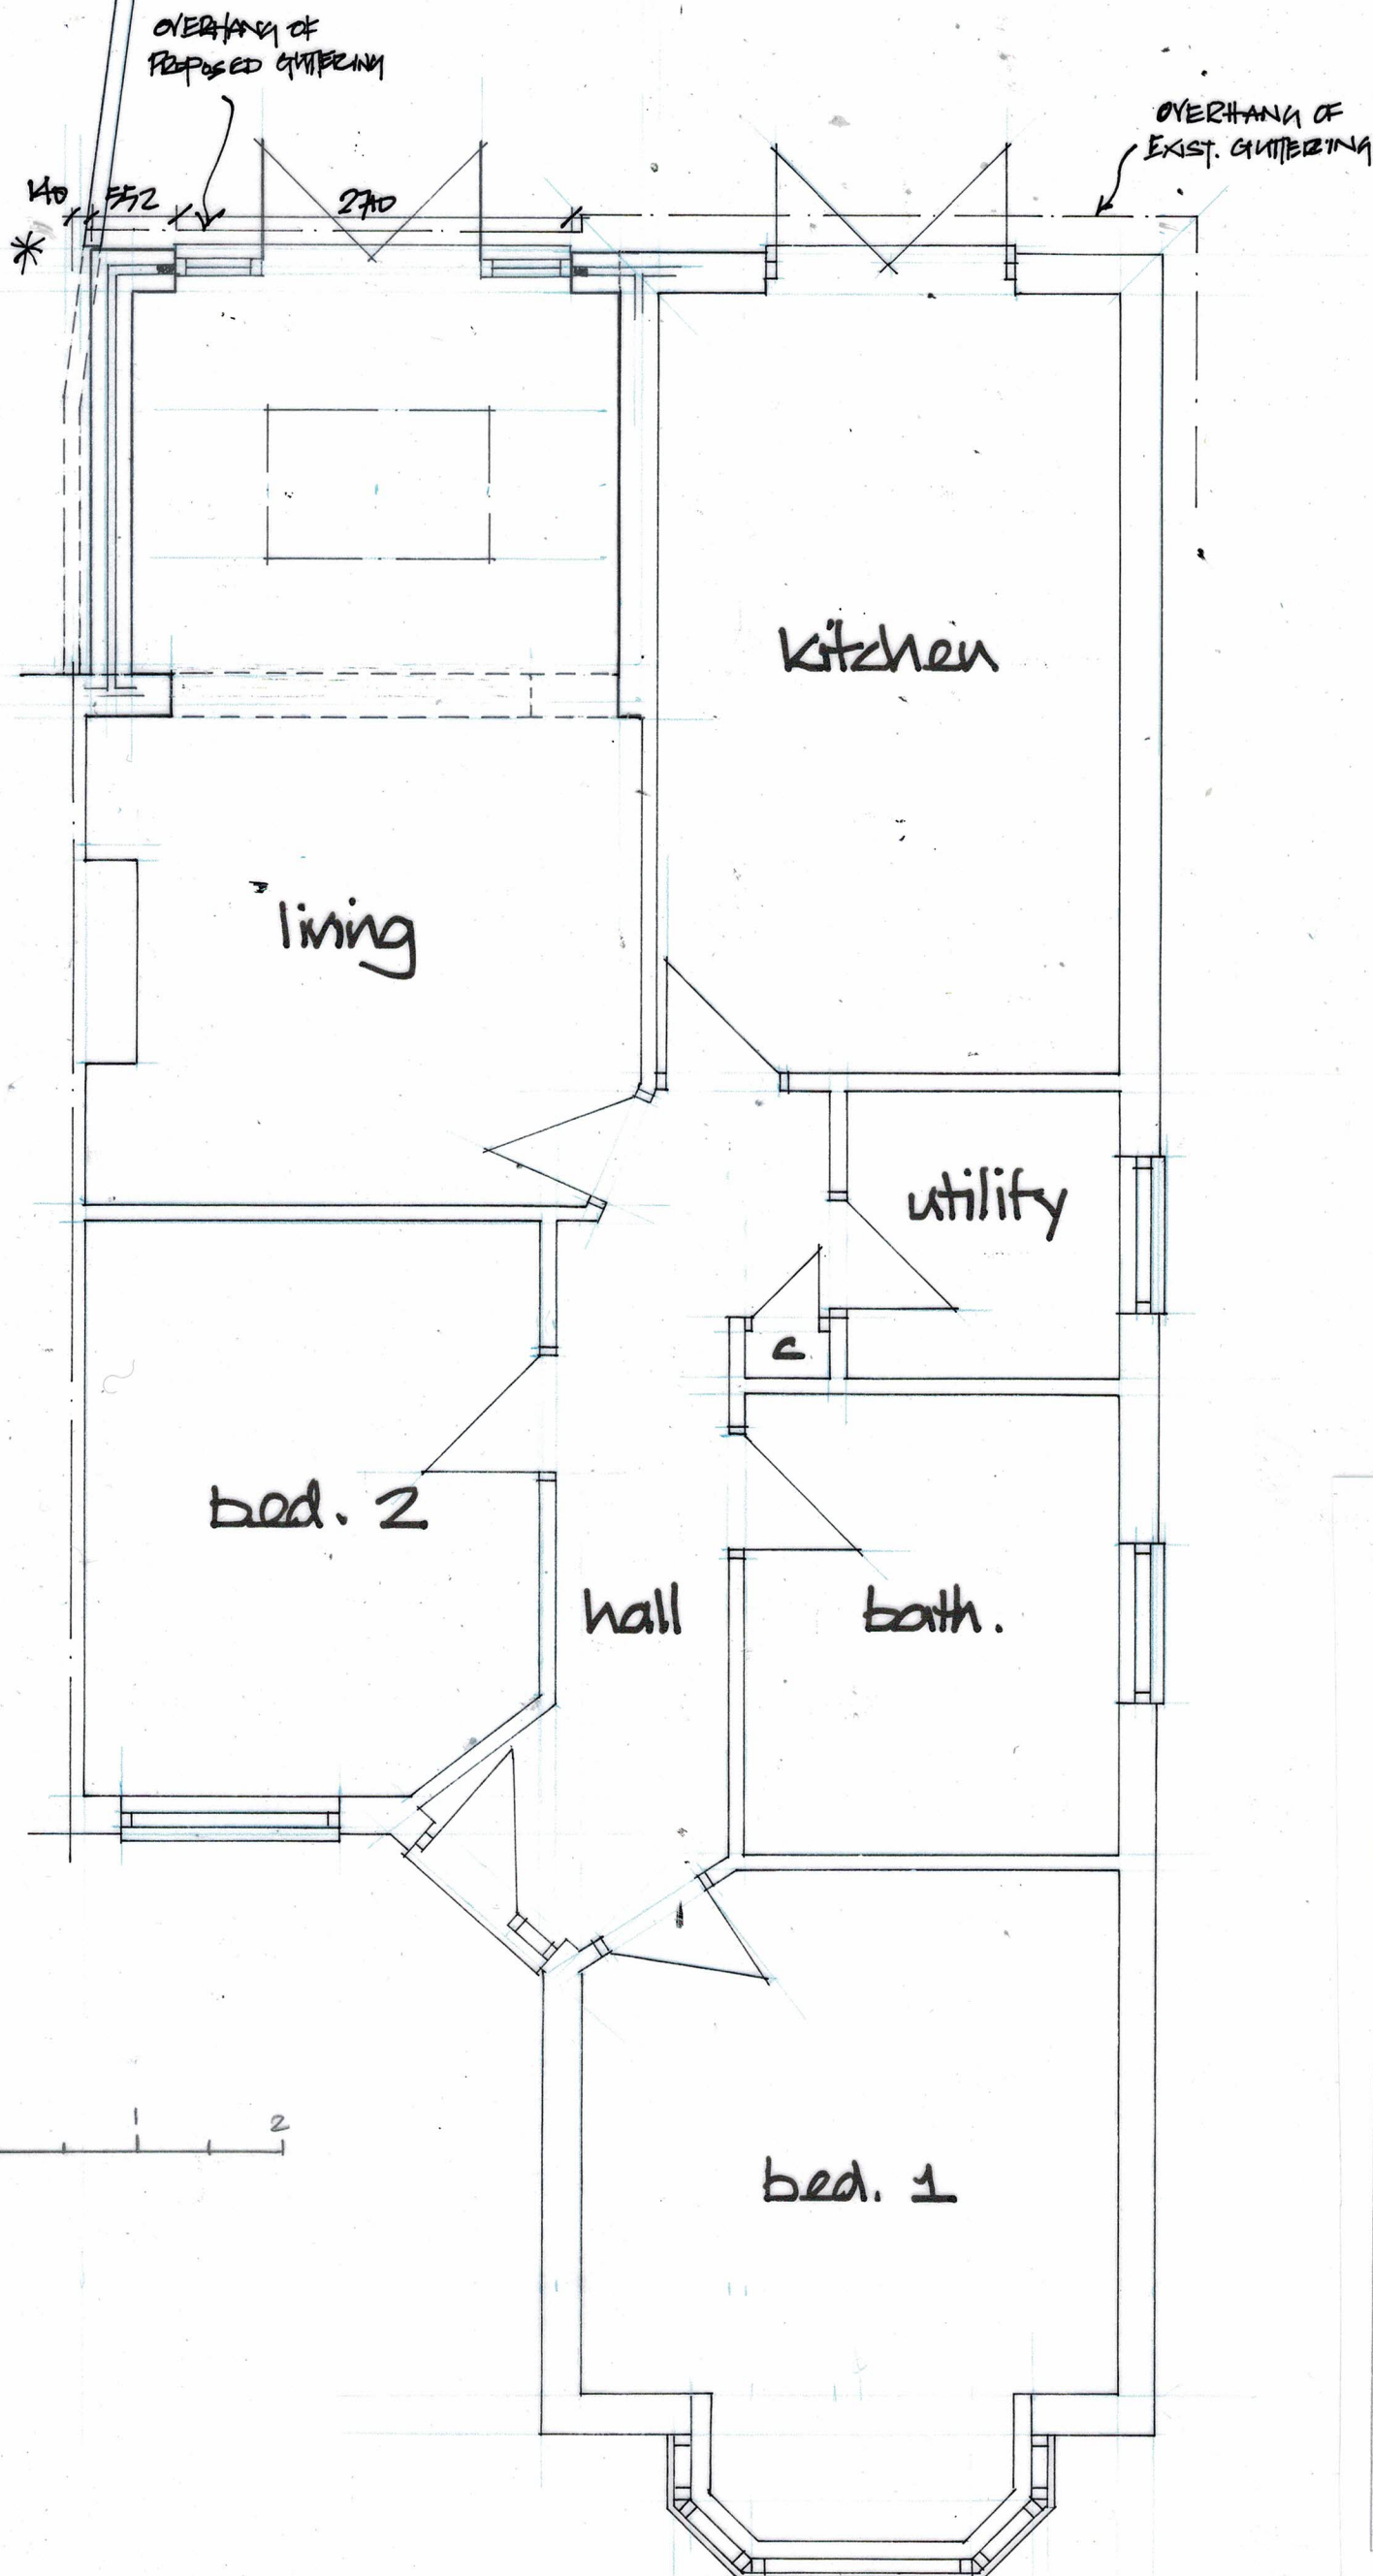

A	APR 22	OVERHANG TO NEW ROOF REMOVED	DT
DEREK TREAGUS ASSOCIATES ARCHITECTURAL SERVICES Tel: 07956 624094 Email: derek.treagus@gmail.com			
Project	REAR EXTENSION AT 50 BUSHY MEAD, WATERLOOVILLE, HAMPSHIRE.		
Client	Mr & Mrs M Helps		
Subject	Planning Drawing Proposed Floor Plan		
Date:	Jan 2022	Scale:	1:50 @ A3
Rev:	A	Drg. No.	22/204/02
• Copyright reserved. • All dimensions are to be site confirmed and should not be scaled unless for Planning purposes. • Verify all queries with the office.			

