

notes

this drawing is the copyright of the **pdp architecture llp** and must not be reproduced in whole or part or used for the execution of works without their permission.

all dimensions to be checked on site prior to commencement of construction works and the architect notified of any discrepancy.

figured dimensions are to be used in preference to scaled dimensions.

no deviation from this drawing will be permitted without prior consent of the architect.

all drawings are prepared subject to a full measured and structural survey of the buildings and site.

all structural work is subject to the appointment of a structural engineer to confirm and agree the structural proposals.

os promap licence no. 100020449.

health & safety:
exceptional risks involving specific methods of construction or exceptional maintenance issues can be found within the designers risk assessment.

revision	notes	scale width 50 mm @ a1 - 25 mm @ a3	
		date	drawn checked

ient



PLANNING

pdp architecture llp

chartered architects town planning
interior design consultants

2 beechworth road havant

hampshire po9 tax

fax 023 9247 5050

email pdp@pdp-architects.co.uk

www.pdp-architects.co.uk

Emsworth Pavilion

Emsworth Park

Horndean Road, Emsworth

Proposed Floor Plan


MAS	IR
-----	----

May 2022	Planr
----------	-------

:50	1:100	28117 - PL
-----	-------	------------

:50	1:100	28117 - PL
-----	-------	------------

proposed floor plan [A1 1:50 / A3 1:100]

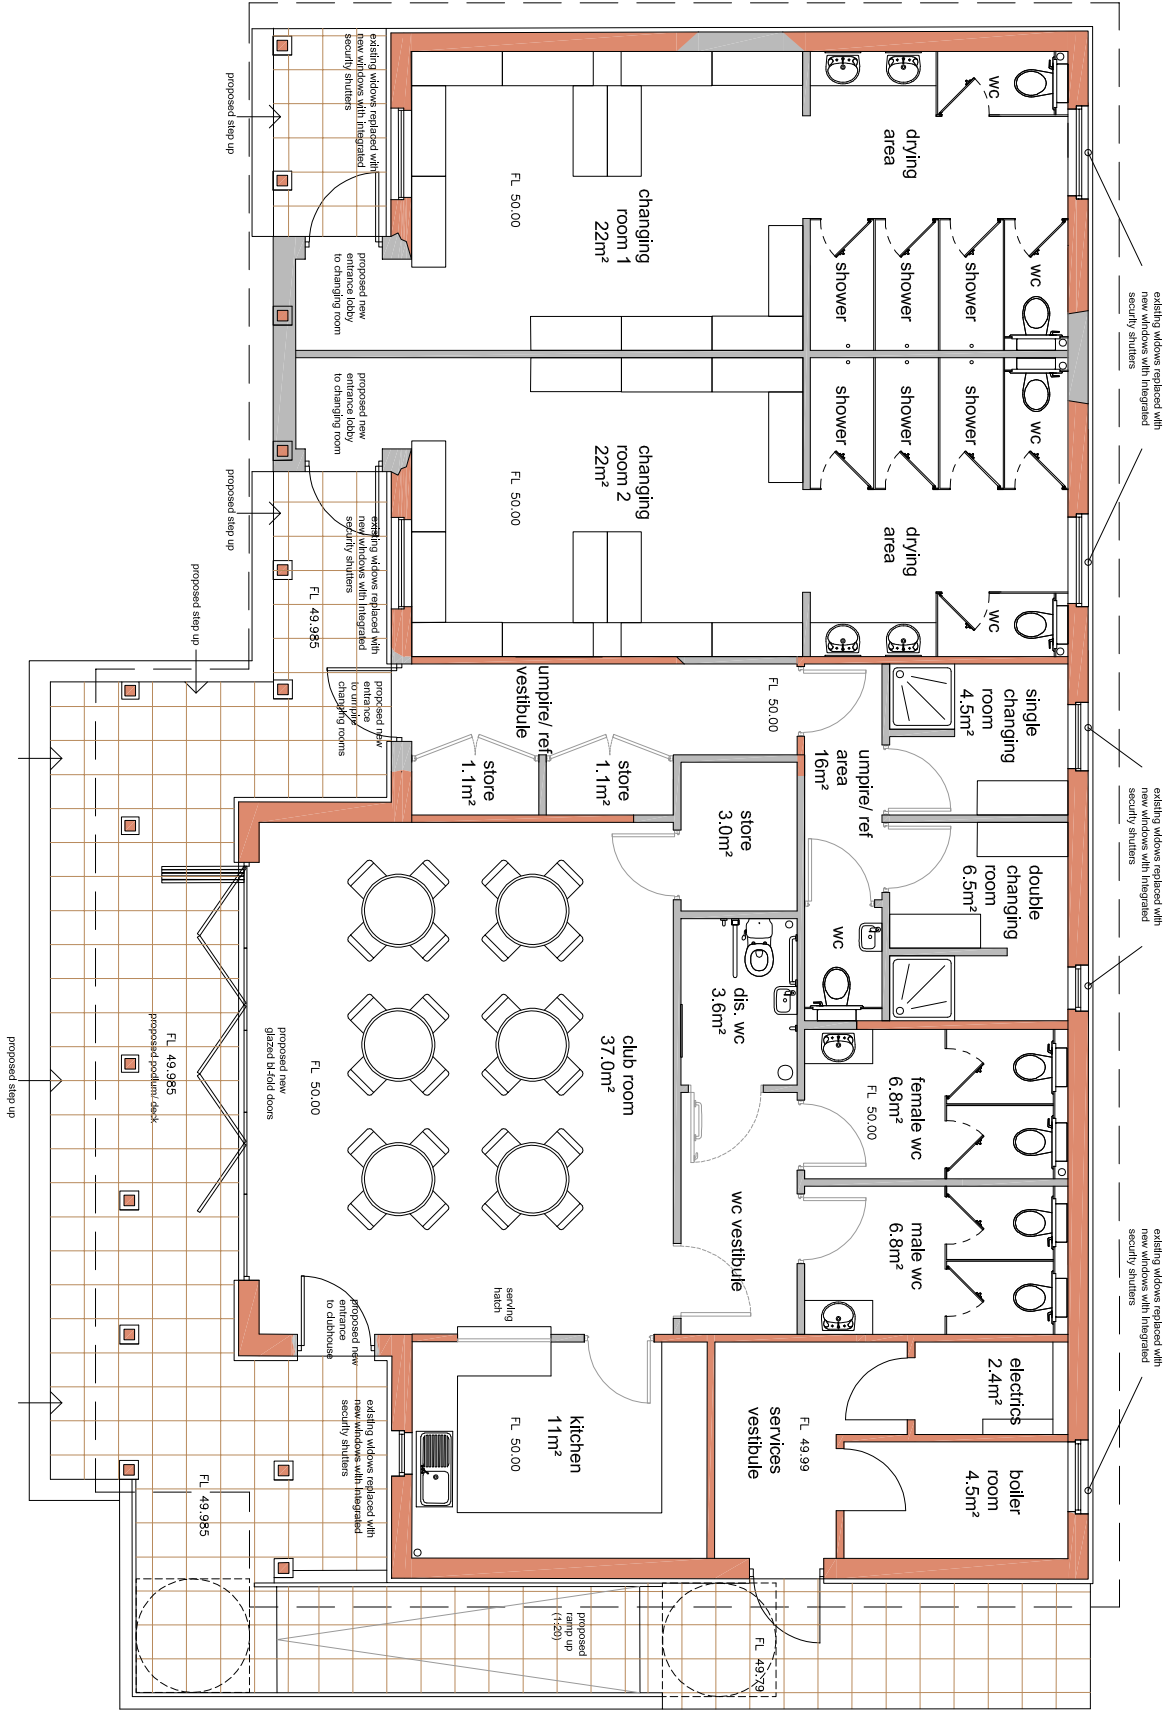

0m

5m

A1 1:50 / A3 1:100 scale bar