



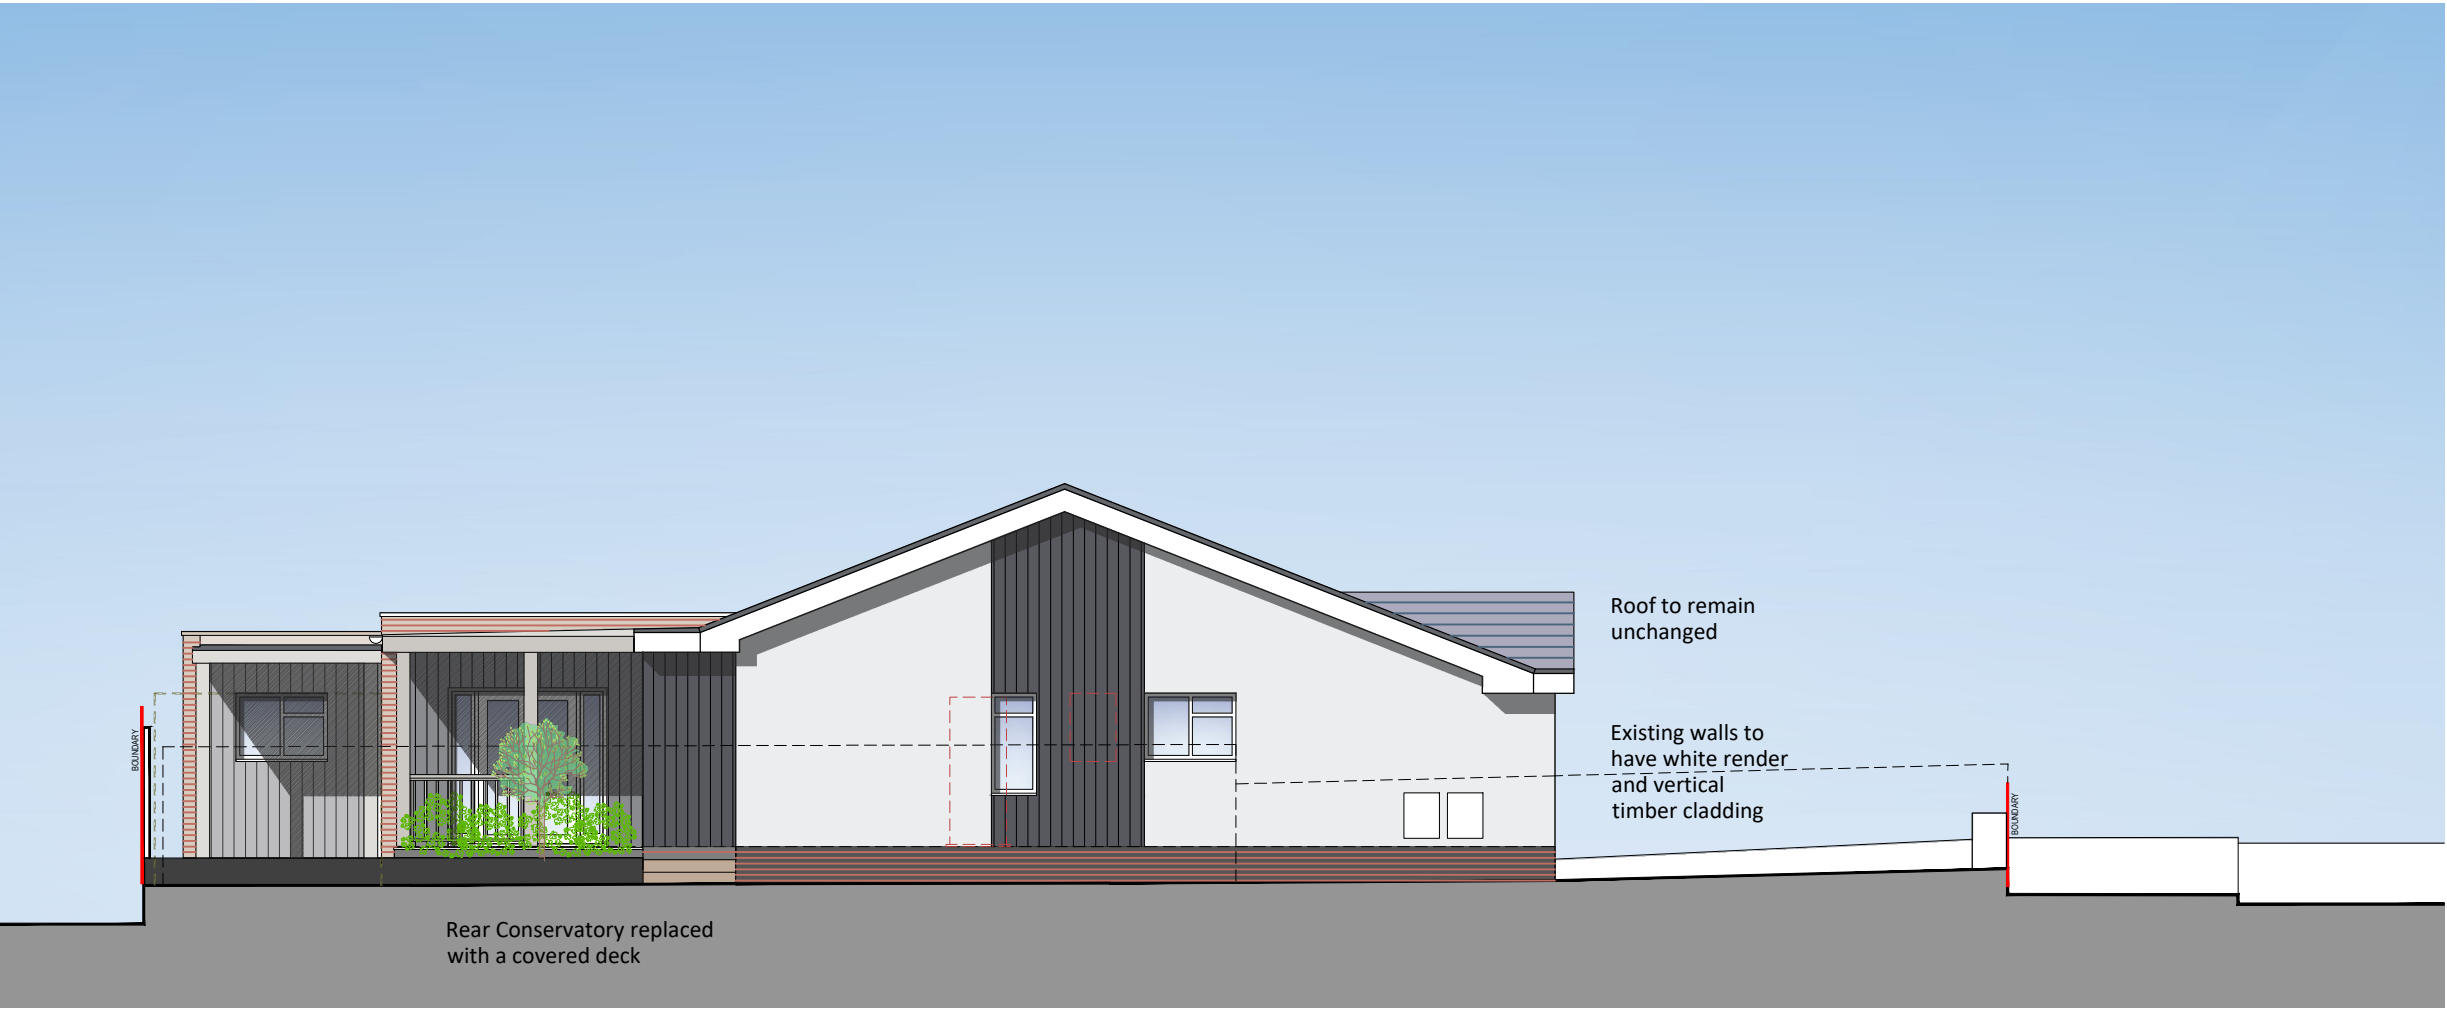

East Elevation as Proposed

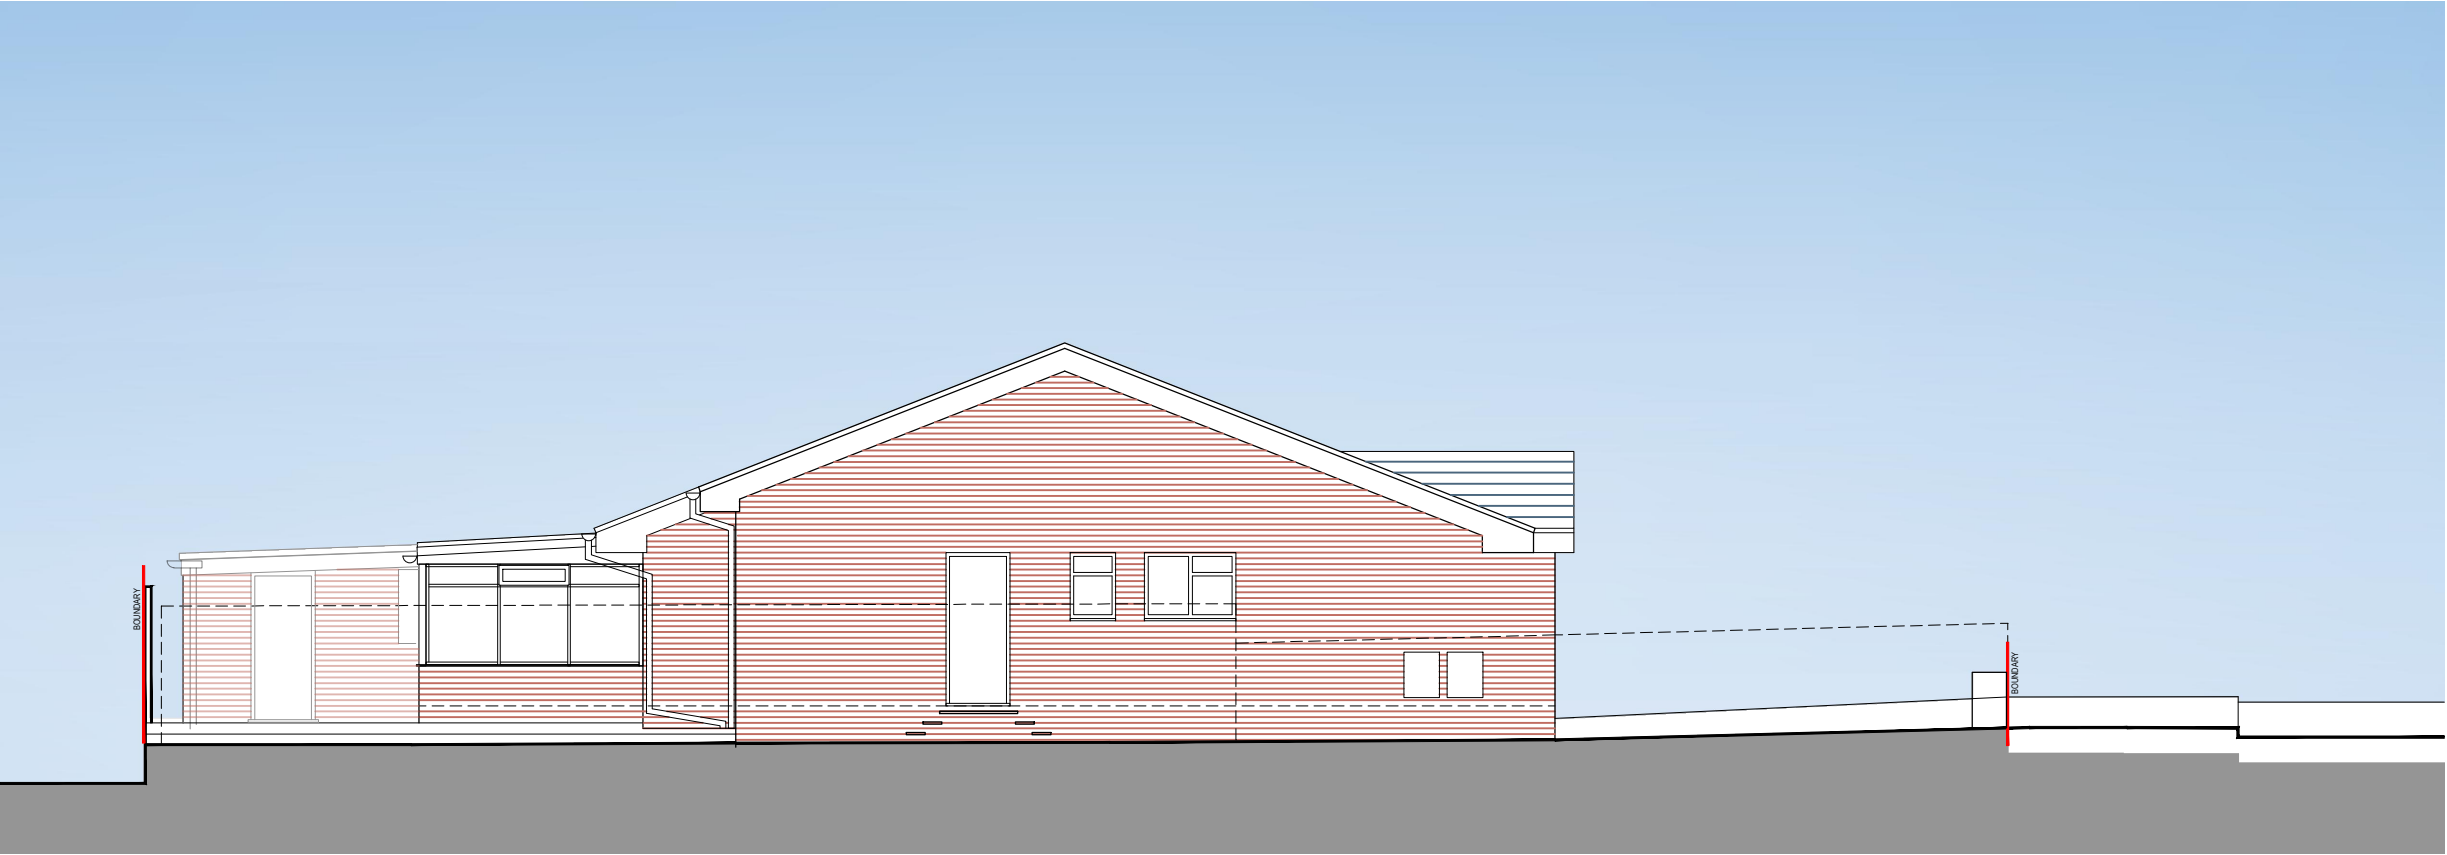

East Elevation as Existing

6 PROCHURCH ROAD

NOTES:

This drawing has been prepared for the purposes of concept and design development and is not to be used for any other purpose. Dimensions are indicative and should be referenced against measured surveys only.

This drawing is the property of LUNDI ARCHITECTS and must not be reproduced, in part or whole, or deviated from, without their permission.

AMENDMENTS		DATE
B	General update	21.03.22
A	General update	16.03.22

CLIENT

6 PROCHURCH ROAD
WATERLOOVILLE
HAMPSHIRE

PROJECT

PROPOSED ALTERATIONS
AND EXTENSION TO
6 PROCHURCH ROAD

DRAWING TITLE

SIDE ELEVATIONS (EAST)
EXISTING AND PROPOSED

DATE

FEBRUARY 2022

SCALE

1:100 @ A3

DRAWING No. LA2204 014	REVISION B
---	-----------------------------

LUNDI
ARCHITECTS

RIBA  **Lundi Architects Ltd**
THE STUDIO
12A FIVE HEADS ROAD
HORNDEN
HANTS, PO8 9NW

www.lundi-architects.co.uk studio@lundi-architects.co.uk
Julia 07889 515860 Olaf 07801 279046