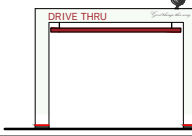
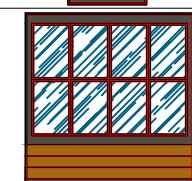
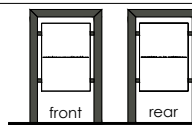
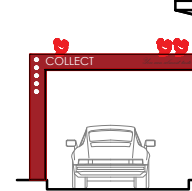
 


PROPOSED EXTERNAL SIGNAGE SCHEDULE		
sign no.	signage image (nts)	description
19.		NEW Colonel + Bucket. Aluminium fabricated box PPC Ral 9005 (semi Gloss) with Opal 050 perspex decorated Red 3M3630-53?black 3630-22 translucent vinyl + led internal illumination by Solar LED prism. Signage Ref ES08a. max 300cd/M2
20 + 21.		NEW Red Letters Aluminium letters PPC Ral 9005 (semi Gloss) with 5mm Opal 050perspex face and applied red 3M 3630-53 vinyl and Led internally illumination by Solar LED prism to max 300cd/m2. Letter height 700mm.

PROPOSED EXTERNAL SIGNAGE SCHEDULE		
sign no.	signage image (nts)	description
1.		Retain Existing Height Restrictor
2 + 3.		Retain and respray Ral 7022 Existing menu boards.
4.		Retain and respray Ral 7022 existing 8 panel menu board.
5.		Retain existing order post.
6.		Remove existing sign.
7.		Retain existing sign NO ENTRY / EXIT Sign + respray existing frame to match Ral 7022.
8.		Retain existing sign NO ENTRY / EXIT Sign + respray existing frame to match Ral 7022.
9.		Remove existing sign.
10.		Retain existing sign .
11 & 12.		Relocate existing 450mm Ø non illuminated order bay sign manufactured from 3mm aluminium being primed & powder coated grey RAL 7022 having digitally printed vinyl with protective laminate applied to face. Sign affixed to 1500mm, 76mm Ø high post. 1.500m high x 0.450m wide x 0.079m depth
13. & 14.		Retain sign no 13 as existing. Retain and relocate sign no 14 as shown
15.		Retain sign existing.
16.		Retain sign existing.
17.		NEW Delivery drivers signage Ref ES14. Red vinyl with white text and image.
18.		Provide 2 No new Vinyl signs to replace existing on estate sign sizes to suit estate sign.

ALL DIMENSIONS TO BE CHECKED ON SITE.
DO NOT SCALE FROM THIS DRAWING EXCEPT FOR THE PURPOSES OF LOCAL AUTHORITY PLANNING

rev	date	description
B	18.10.21	Updated for advert application. - DAO
A	07.10.21	Layout updated to clients comments 20.09.21 Inc - Relocation of driver collection point, relocation of no entry signs.

rpa:group
51-53 church road
ashford, middlesex, tw15 2ty
telephone: +44 (0) 1784 256 579
facsimile: +44 (0) 1784 247 300
website: www.therpagroup.com




SUPER REFRESHER

store address
HAVANT
2 PARK WAY
HAVANT
HAMPSHIRE
PO9 1HH

drawing title
**PROPOSED
SITE PLAN**

drawn by	checked	date
DAO	MC	24.08.21
store no.	scale	
-	as indicated @ A1	
drawing no.	revision	
2007170/2021/A100	B	

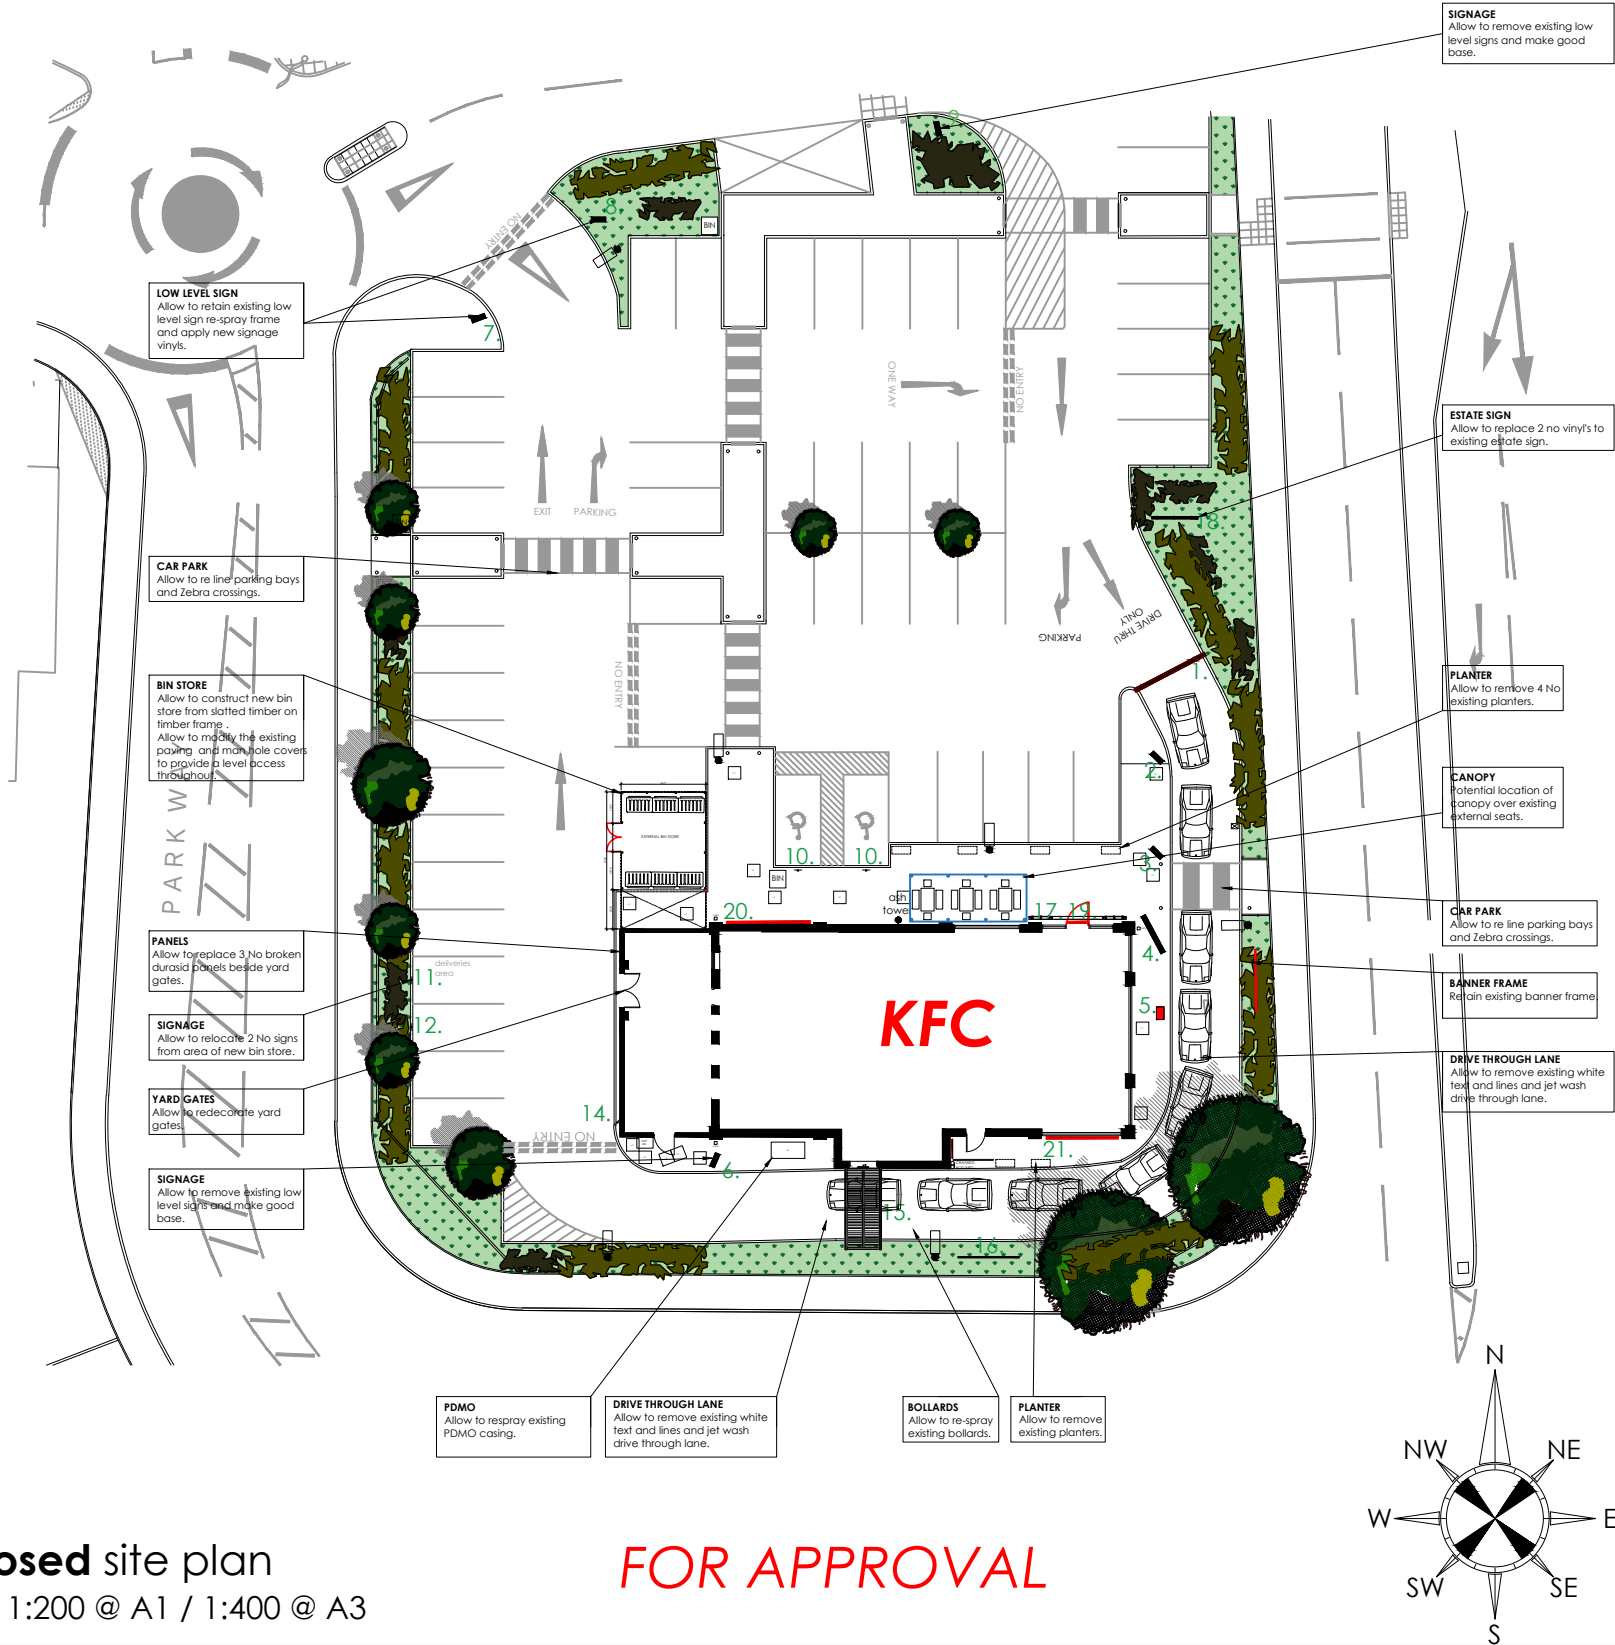

proposed site plan
scale - 1:200 @ A1 / 1:400 @ A3

FOR APPROVAL