



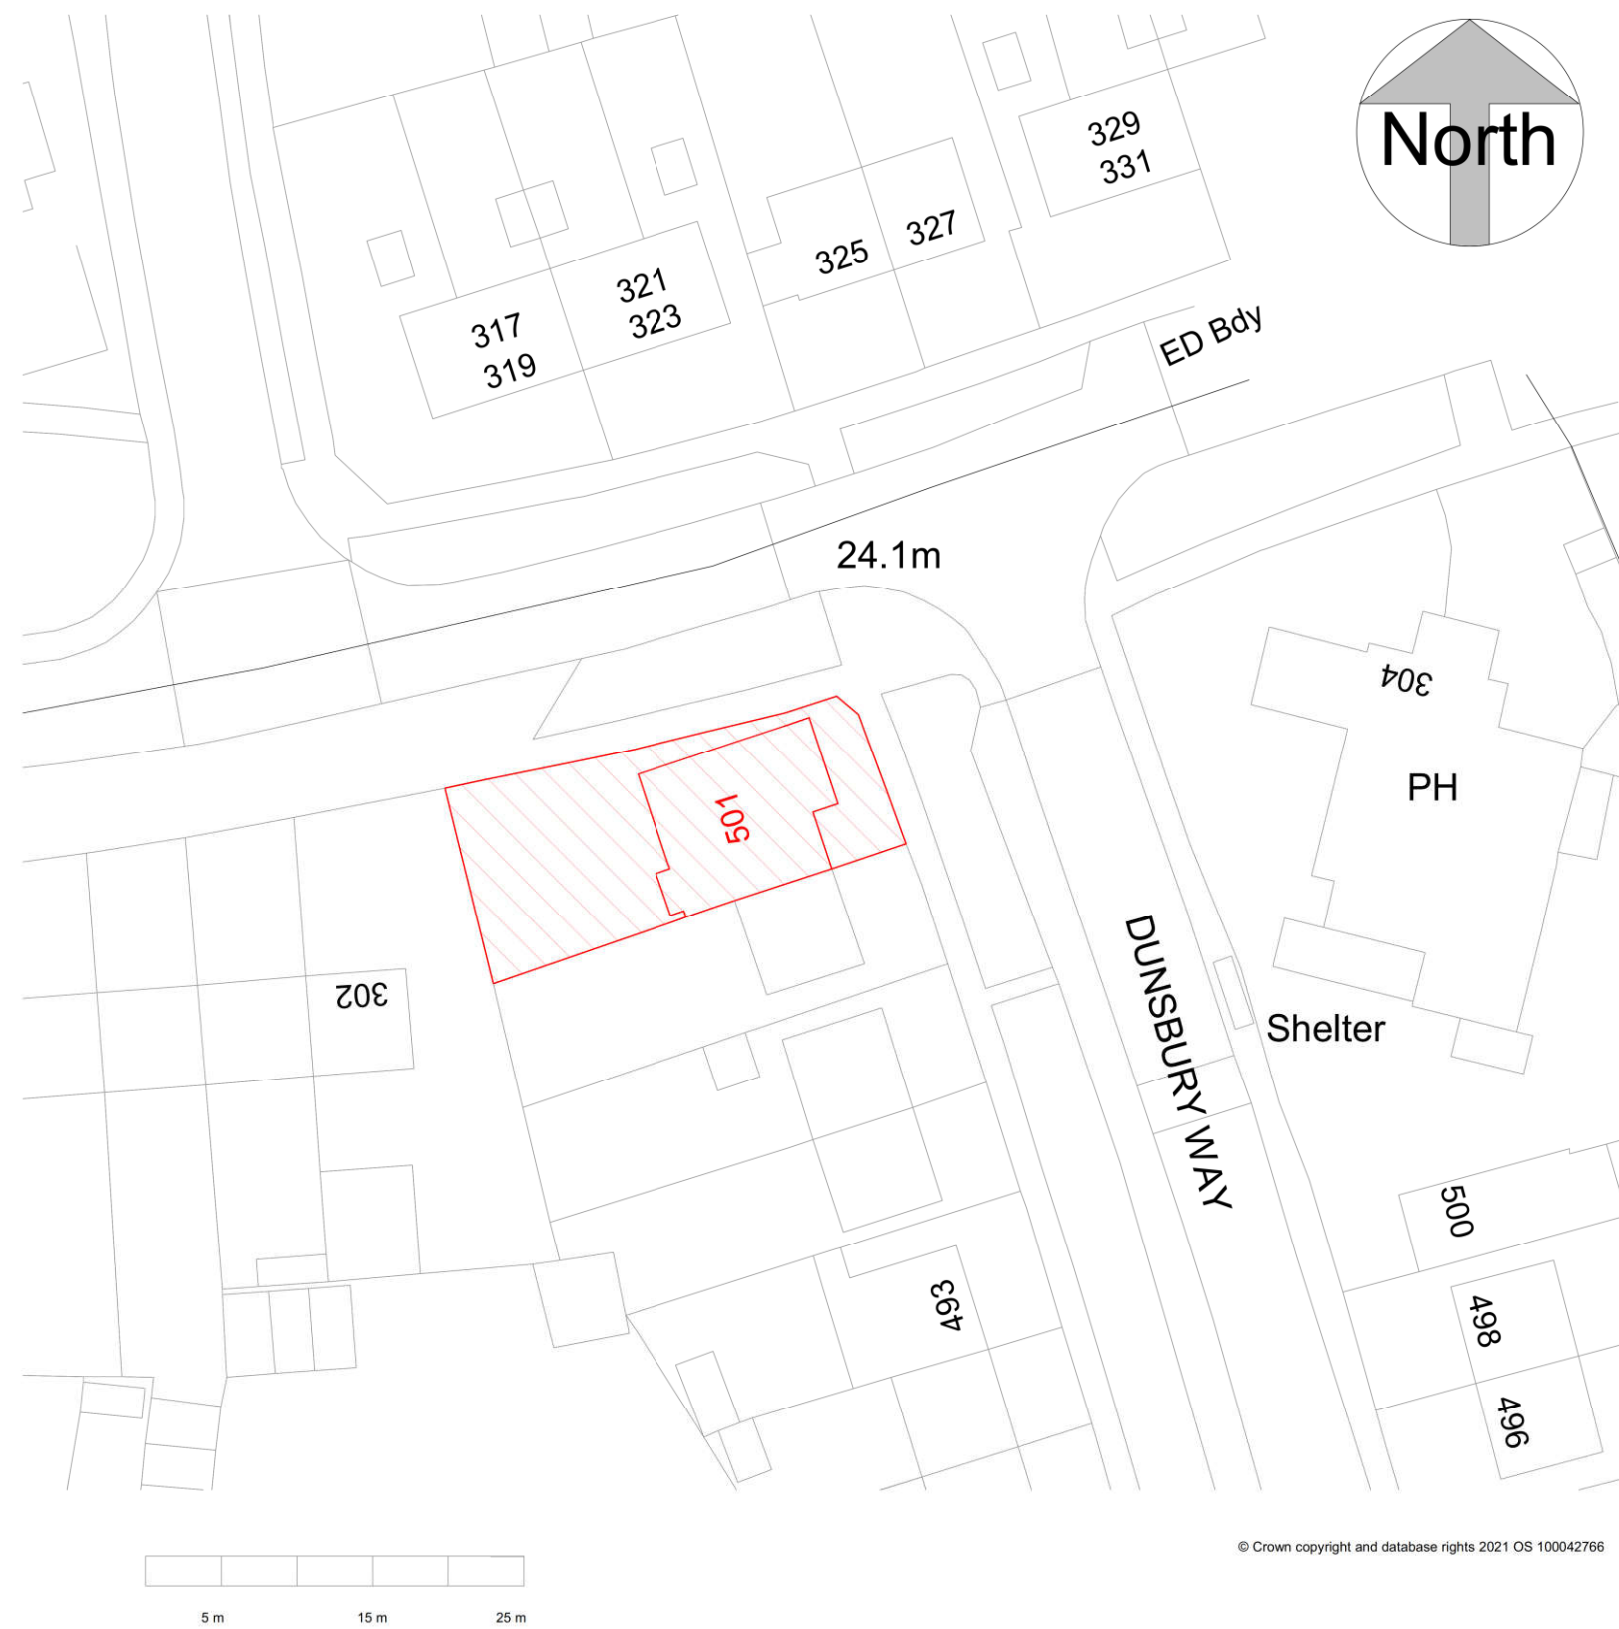

Location Plan
1:1250

Block Plan
1:500

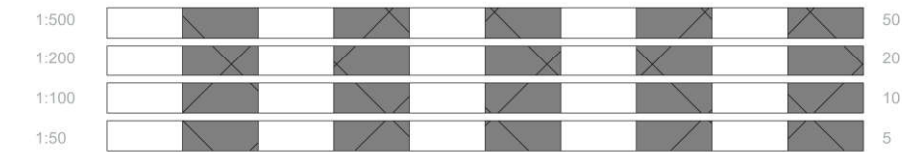

All measurement to be checked on site prior to any comment
(C) Copyright of Parkers Design (Southern) Limited. Any reproduction of these drawings will require written authority from the copyright owner.
Parkers Design Limited - The Studio @ 90, PO9 2PR
www.pexd.co.uk - info@pexd.co.uk - 07776 008822

PROJECT		CLIENT	
501 Dunsbury Way PO9 5BE		Pennington	
SHEET		Date	Issue Date
Site Plan		Scale (@ A3)	As indicated
		Drawn by	SW
		Checked by	SR
		DRAWING NUMBER	REV
		P 3 v2	