



**Proposed
single storey
side extension**

**Proposed
canopy to
rear elevation**

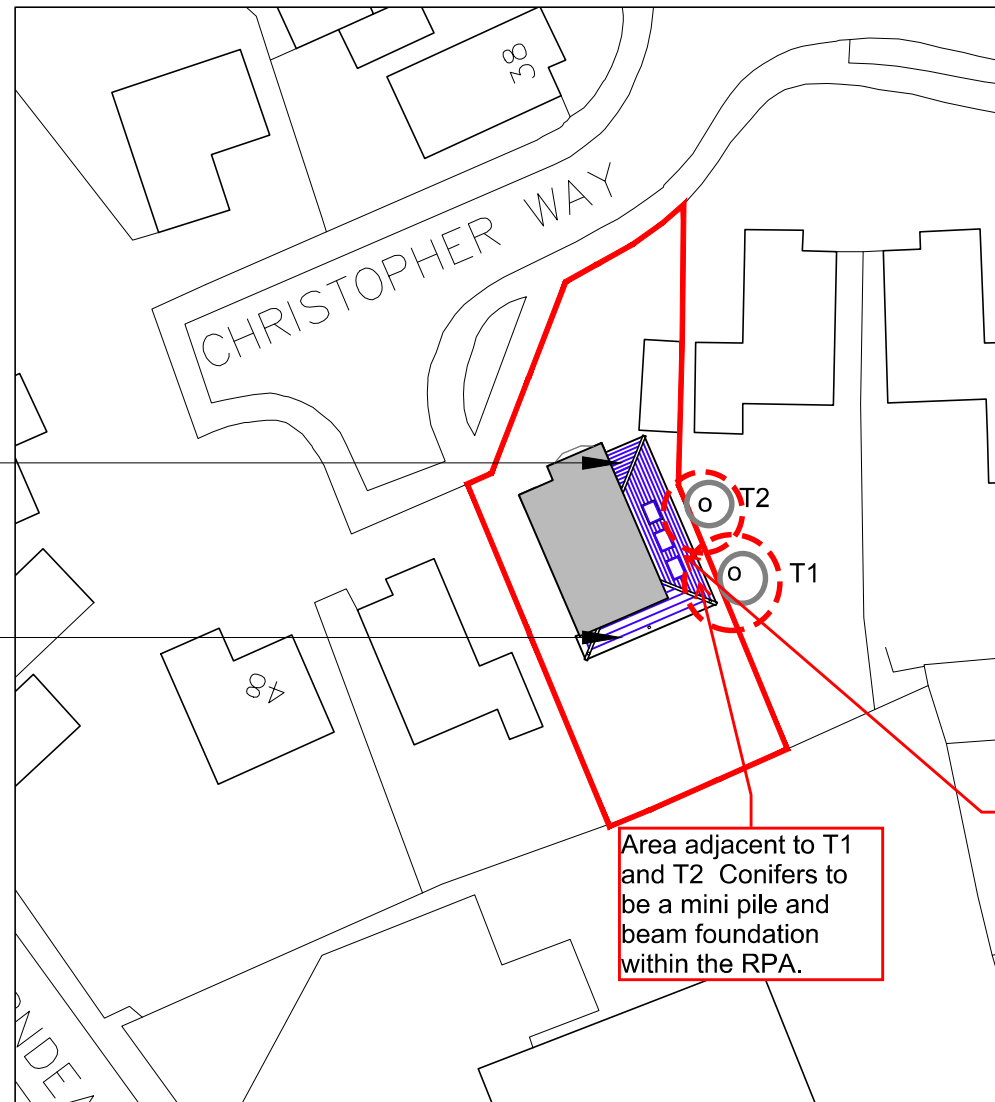


Site plan

scale 1:500

 


Tree Protection Plan Overlay - 52 Christopher Way, Emsworth, PO10 7QZ,
by Arboricultural Consultant Kim Gifford kim@treetesting.com. To be read in conjunction
with Tree Report 24th January 2022.

Ordnance Survey, (c) Crown Copyright 2021.
All rights reserved. Licence number 100022432

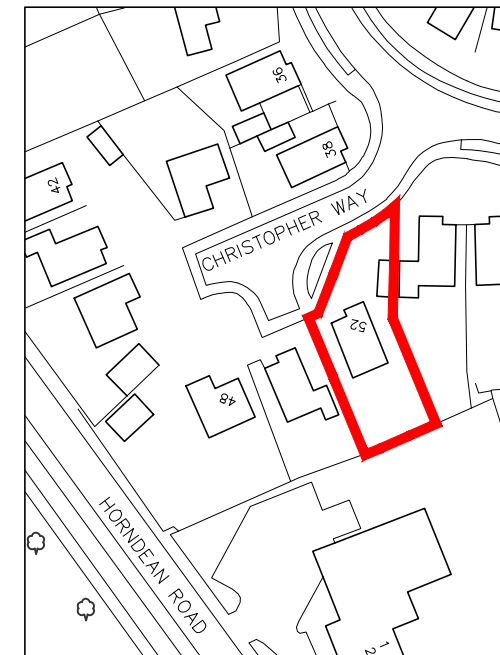

Location plan

scale 1:1250

 

For MR & MRS FOSTER	Title SITE & LOCATION PLAN	Office Tel: 01243 933732
Project PROPOSED SIDE EXTENSION AT 52 CHRISTOPHER WAY, EMSWORTH, PO10 7QZ	Date SEPT 2021	Email: admin@jb-architecturedesign.com
	Drawn JB	Web: www.jb-architecturedesign.com
	Scale 1:1250 & 1:500 @ A3	
	Job Number PL52521	Revision A
	Drawing Number -01	
	Checked -	

