





SITE LOCATION

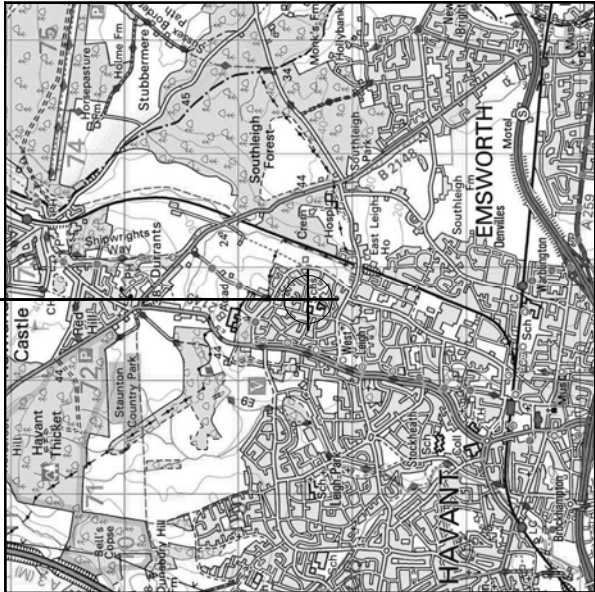

SITE AREA PLAN

 

Reproduced by permission of Ordnance Survey on behalf of the Controller of Her Majesty's Stationery Office All rights reserved. © Crown Copyright licence no. 100022432



SITE PHOTOGRAPH



NGR E: 472616 N: 108447

Reproduced by permission of Ordnance Survey on behalf of the Controller of Her Majesty's Stationery Office All rights reserved. © Crown Copyright licence no. 100022432

SITE LOCATION PLAN



GOOGLE MAPS QR CODE
GOOGLE MAPS - <https://tinyurl.com/25huzbmb>
STREETVIEW - <https://tinyurl.com/yb5324>

NOTES:

- ALL DIMENSIONS IN MM UNLESS OTHERWISE NOTED.
- Access Route To Site:
- Directions To Site:
Get on M55 in Beechwood, Runcorn from A557, A533 and A5126
8 min (5.6 m)
Take M6, M6 Toll and M40 to A34 in Oxfordshire, Take exit 9 from M40
2 hr 18 min (145 m)
Continue on A34 to your destination in Havant

REV	Issued for Planning	MODIFICATION	BY	CH	DATE
A			SSD	RUB	20.12.21

CK Hutchison
Networks (UK)
Limited

Great Brighams Mead,
Vastern Road, Reading,
Berkshire, England,
RG1 8DJ

Design Consultant & Principal Contractor:



Great British Communications
Laying House, Block 3 Forward Road,
Ten House Lane, Widen, Queens, WA 05L,
L 44 (0)151 420 4128
www.greatbritish.com

Site Name:

BAYBRIDGE ROAD

BUK Nominal ID:

HVT20671

Address:

BAYBRIDGE ROAD
ASHFORD
HAVANT
PO9 5PB

Title:

002 SITE LOCATION PLAN

Project:

UNILATERAL SW

Purpose of Issue:

PLANNING

MEMUTMASC Cell ID


HVT057/85454/PO0867

Drawing No:

HVT20671_HVT057_85454_PO0867_GA_REV A

Issue

A

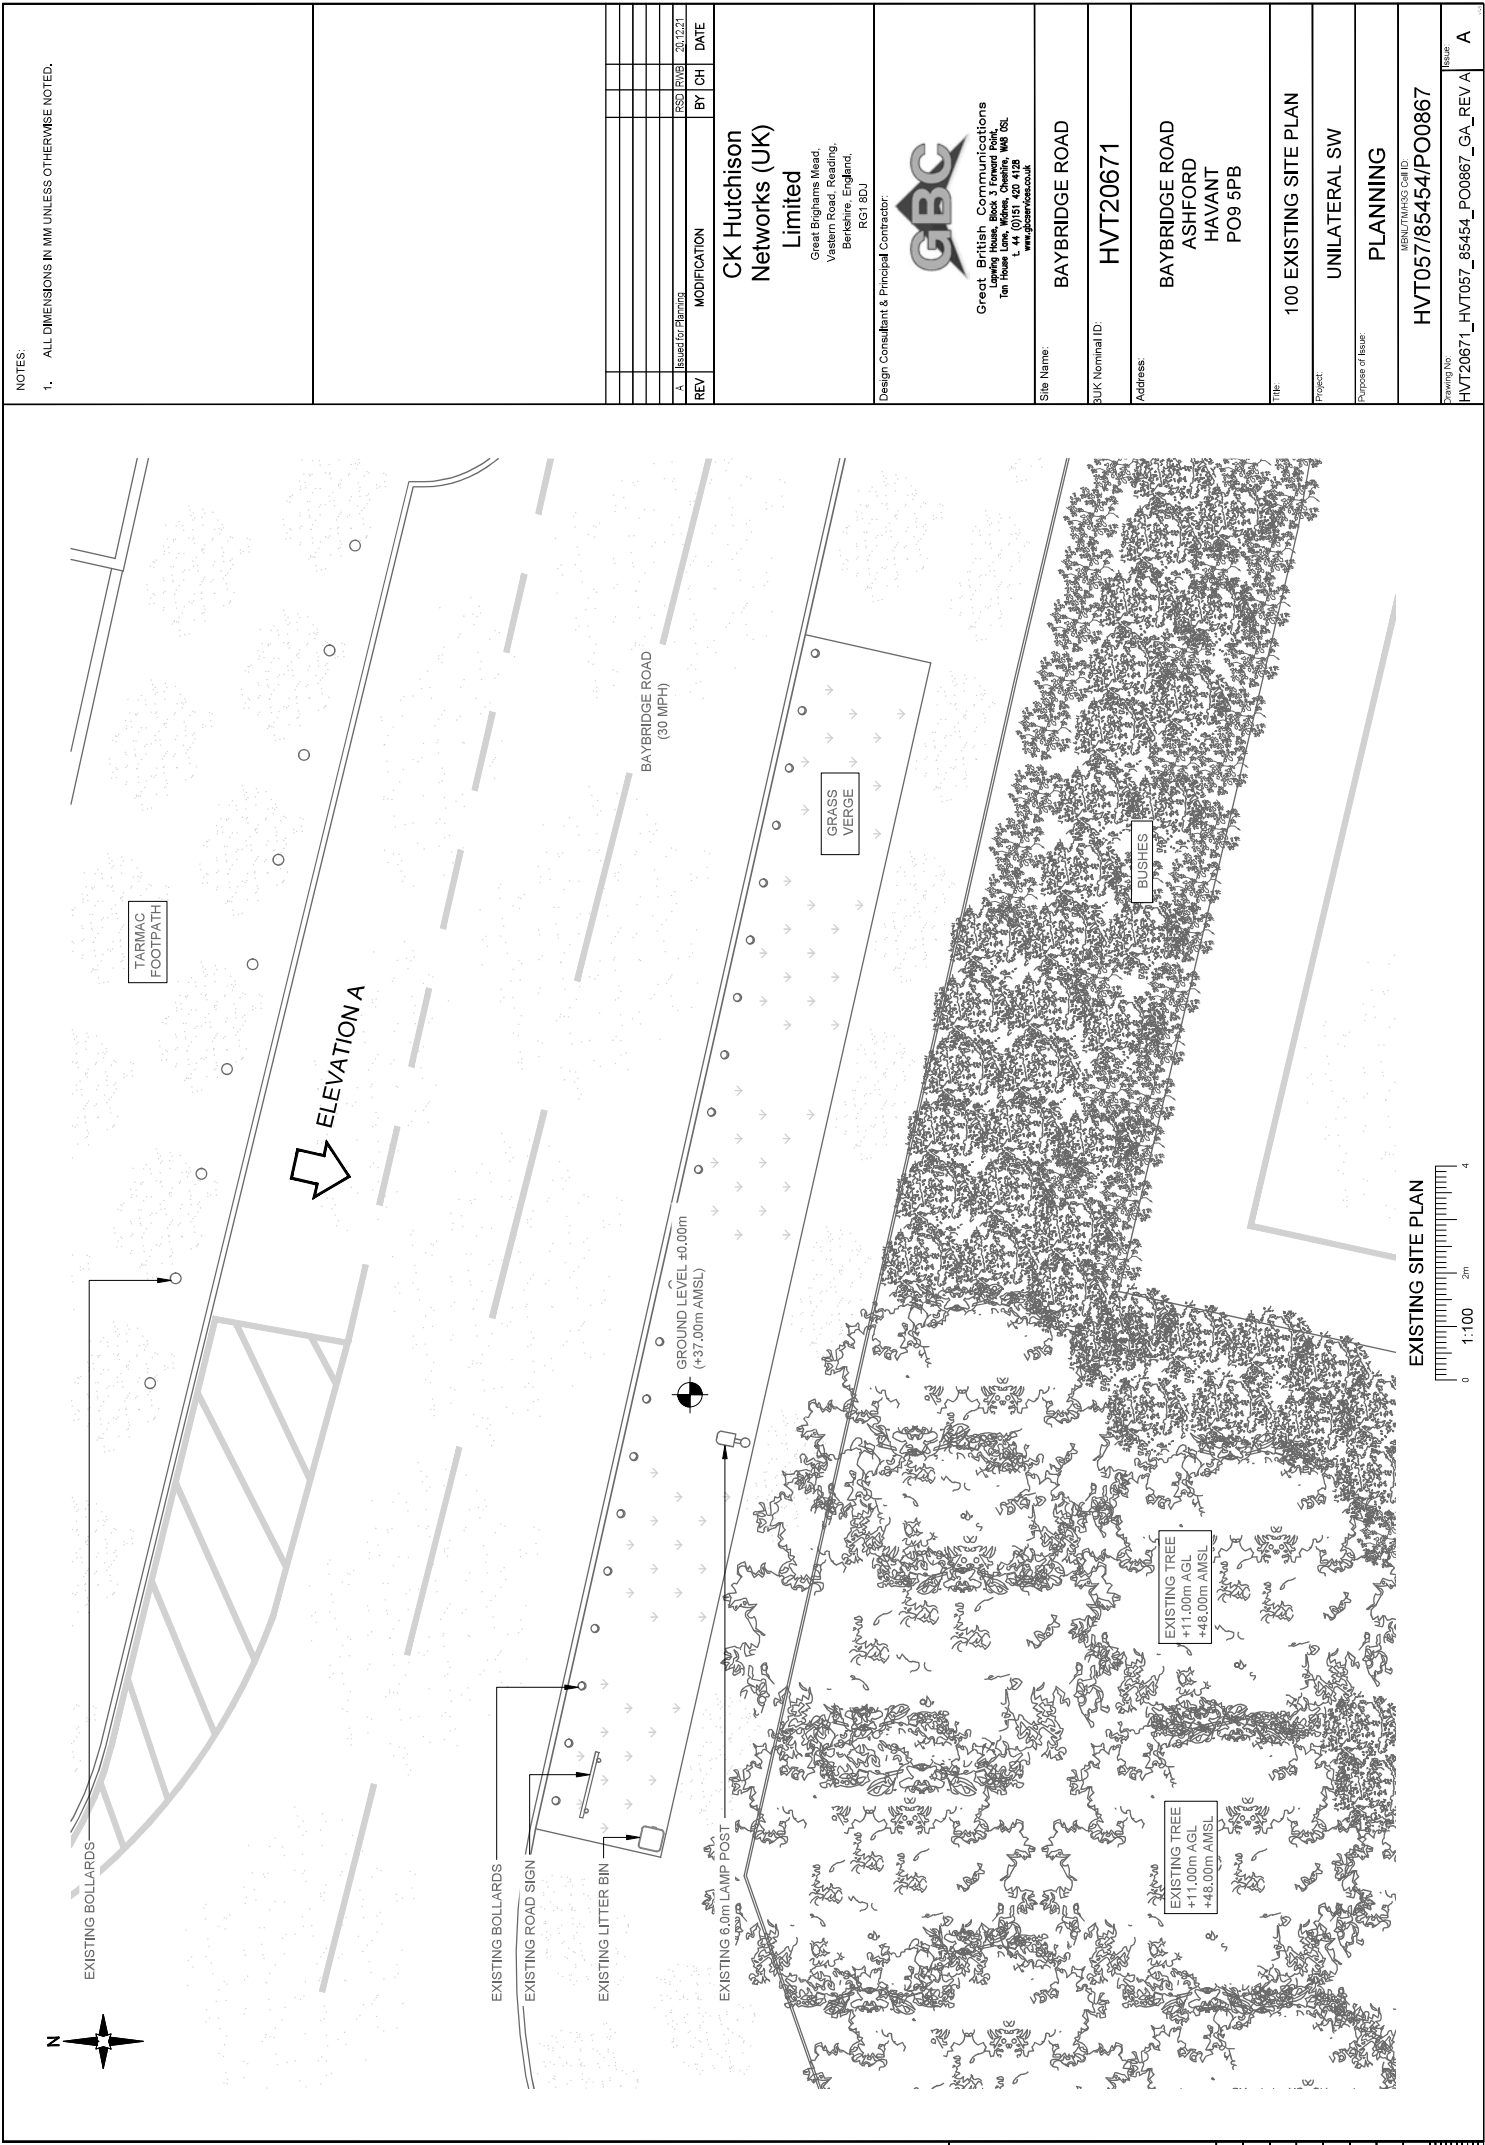

NOTES:

1. ALL DIMENSIONS IN MM UNLESS OTHERWISE NOTED.

REV	Issued for Planning	MODIFICATION	BY	CH	DATE
A					23.12.21

**CK Hutchison
Networks (UK)
Limited**
Great Brighams Mead,
Vestern Road, Reading,
Berkshire, England,
RG1 8DJ

Design Consultant & Principal Contractor:



Great British Communications
Laying House, Box 3 Forward Post,
Ten House Lane, Wotton, Oxon, MK5 0SL
T: 44 (0)151 420 4128
www.greatbritishcommunications.co.uk

Site Name:

BAYBRIDGE ROAD

SUK Nominal ID:

HVT20671

Address:

BAYBRIDGE ROAD
ASHFORD
HAVANT
PO9 5PB

Title:

100 EXISTING SITE PLAN

Project:

UNILATERAL SW

Purpose of Issue:

PLANNING

MRNUTM18AS Call ID

HVT057/85454/PO0867

Drawing No.


HVT20671_HVT057_85454_PO0867_GA_REV A

Issue

A

NOTES:

1. ALL DIMENSIONS IN MM UNLESS OTHERWISE NOTED.

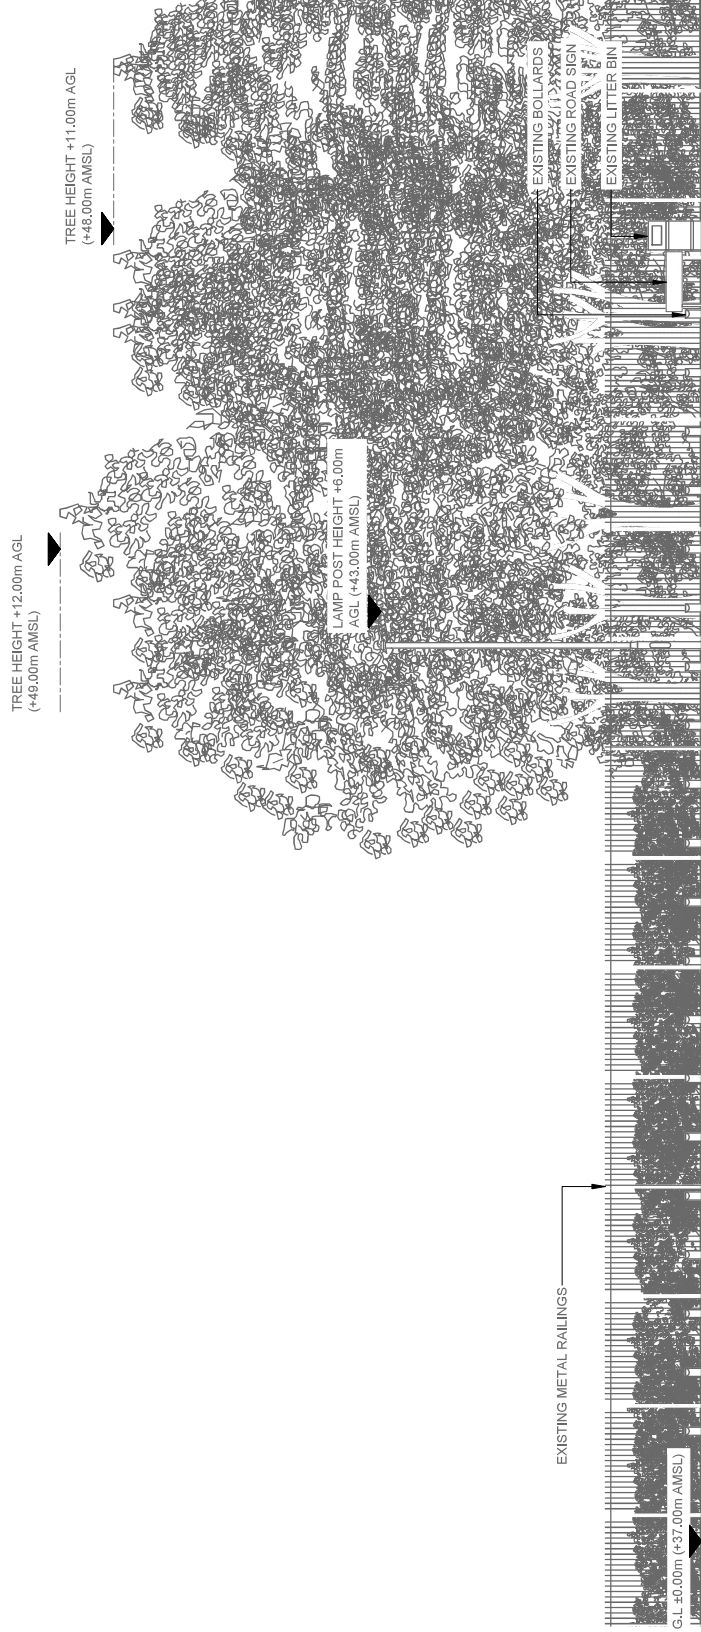

EXISTING ELEVATION A

[illegible]

CK Hutchison
Networks (UK)
Limited

Great Brighams
Vastern Road, En
Berkshire, En
RG1 8DJ

RG1 8DJ

Design Consultant & Principal Contractor:



Great British Communications
Lapwing House, Block 3 Forward Point,
Tan House Lane, Widnes, Cheshire, W48 0SL
t. 44 (0)151 420 4128
www.gbcservices.co.uk

Site Name:

BAYBRIDGE ROAD

BUK Nominal ID:

HVT20671

Address:

BAYBRIDGE ROAD
ASHFORD
HAVANT
PO9 5PB

Title:

150 EXISTING SITE ELEVATION

Project:

UNILATERAL SW

Purpose of Issue:


PLANNING

MBNL1/TN/H3G Cell ID:


HVT057/85454/P00867

Drawing No.:

HVT20671 HVT057 85454 PO0867 GA REV A

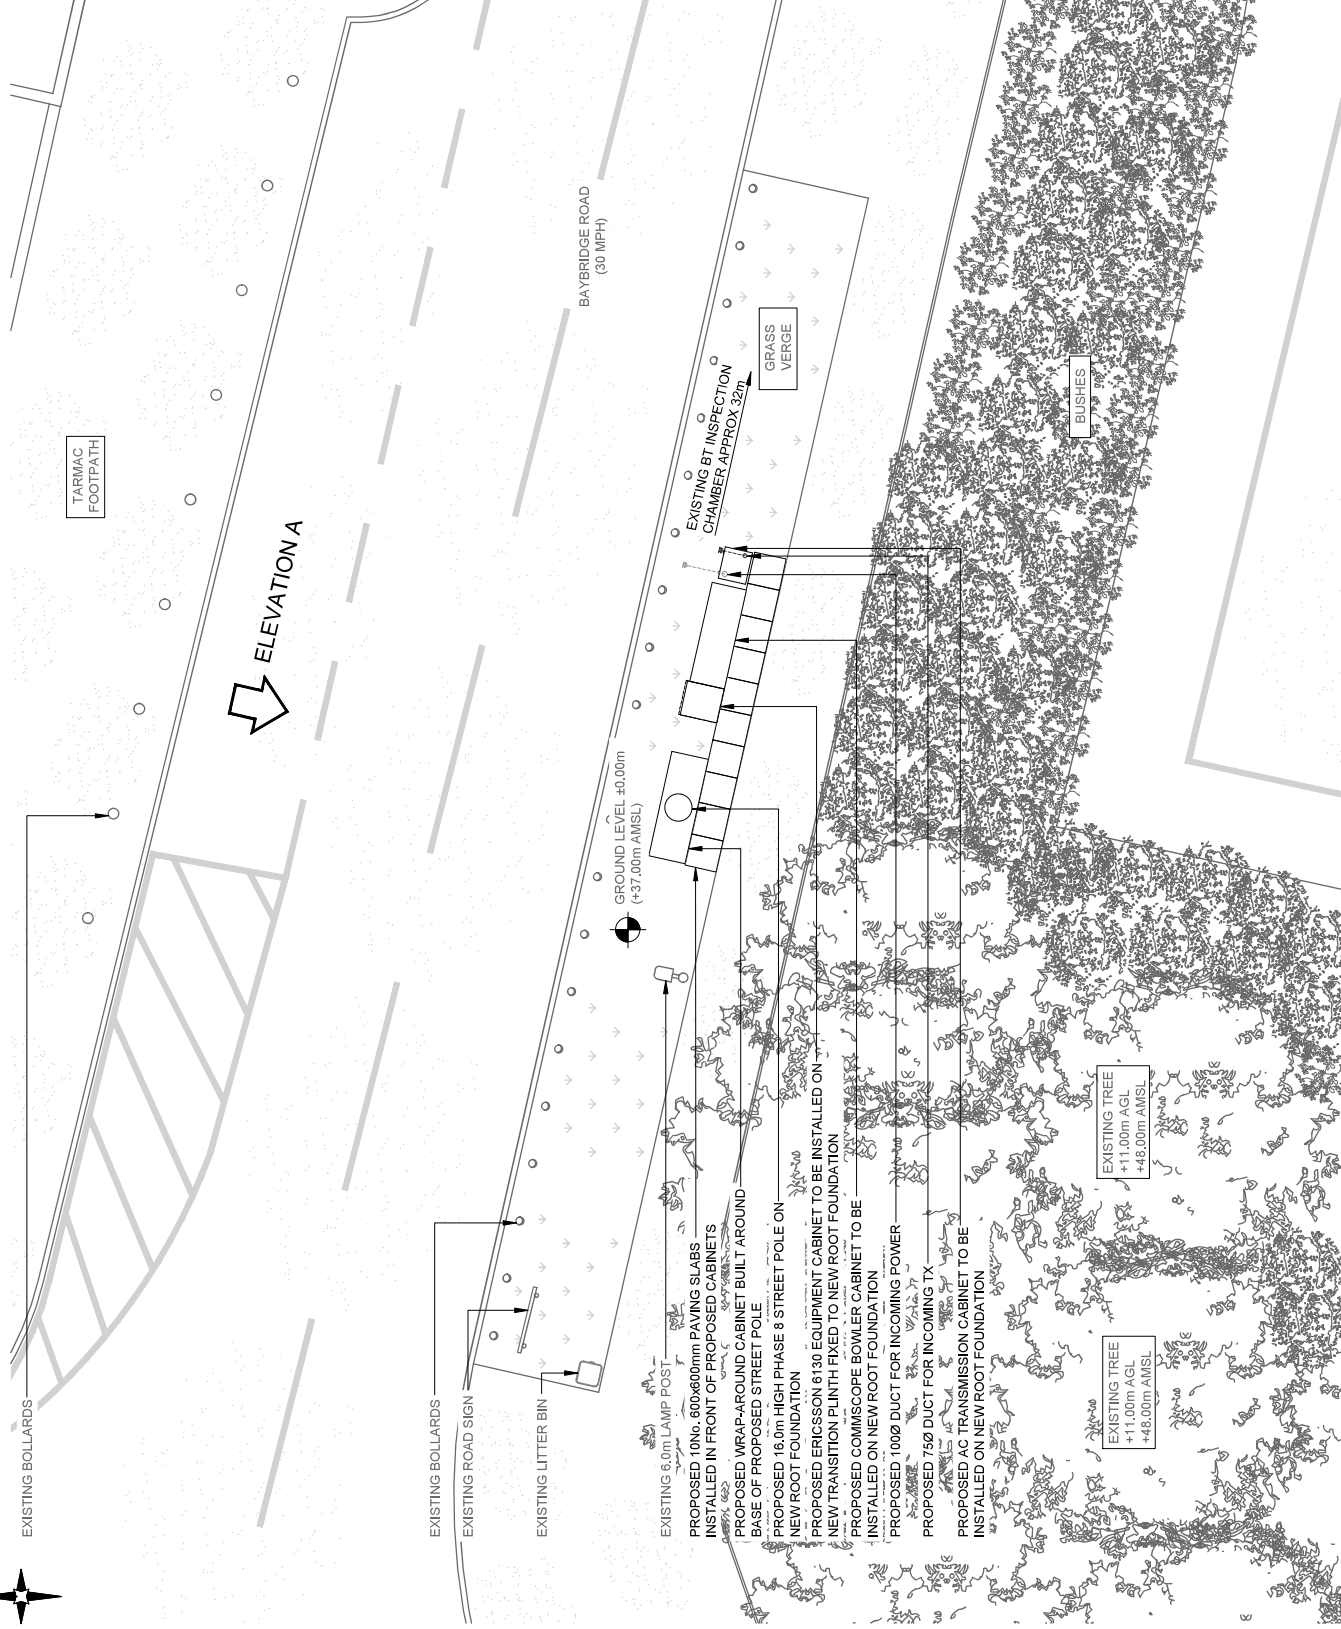

PROPOSED SITE PLAN

 

NOTES:

1. ALL DIMENSIONS IN MM UNLESS OTHERWISE NOTED.

[illegible]

**CK Hutchison
Networks (UK)
Limited**

Great Brighams Mead,
Vastern Road, Reading,
Berkshire, England,
RG1 8DJ

Design Consultant & Principal Contractor:



Great British Communications
Lapwing House, Block 3 Forward Point,
Tan House Lane, Widnes, Cheshire, W48 0SL
t. 44 (0)151 420 4128
www.gbcservices.co.uk

Site Name:

BAYBRIDGE ROAD

BUK Nominal ID:

HVT20671

Address:

BAYBRIDGE ROAD
ASHFORD
HAVANT
PO9 5PB

Title:

PROPOSED SITE PLAN

Project:

UNILATERAL SW

Purpose of Issue:	
-------------------	--


PLANNING

HVT057/85454/PO0867
MBND/INHSG Cell ID:

Drawing No.:

HVT20671 HVT057 85454 PQ0867 GA REV A A
Drawing No: ISSUE:

1. ALL DIMENSIONS IN MM UNLESS OTHERWISE NOTED.

 

**CK Hutchison
Networks (UK)
Limited**
Great Brighams Mead,
Western Road, Reading,
Berkshire, England,
RG1 8DU



Great British Communications
Laying House, Block 3 Forward Point,
Tan House Lane, Widnes, Cheshire, W48 0SL
t. 44 (0)151 420 4128
www.gbcservices.co.uk

BAYBRIDGE ROAD

HVT20671

BAYBRIDGE ROAD
ASHFORD
HAVANT
PO9 5PB

265 PROPOSED SITE ELEVATION

UNILATERAL SW

PLANNING

MBNL/TM/H3G Cell ID:

HVT057/85454/PO0867

HVT20671 HVT057 85454 PO0867 GA REV A