



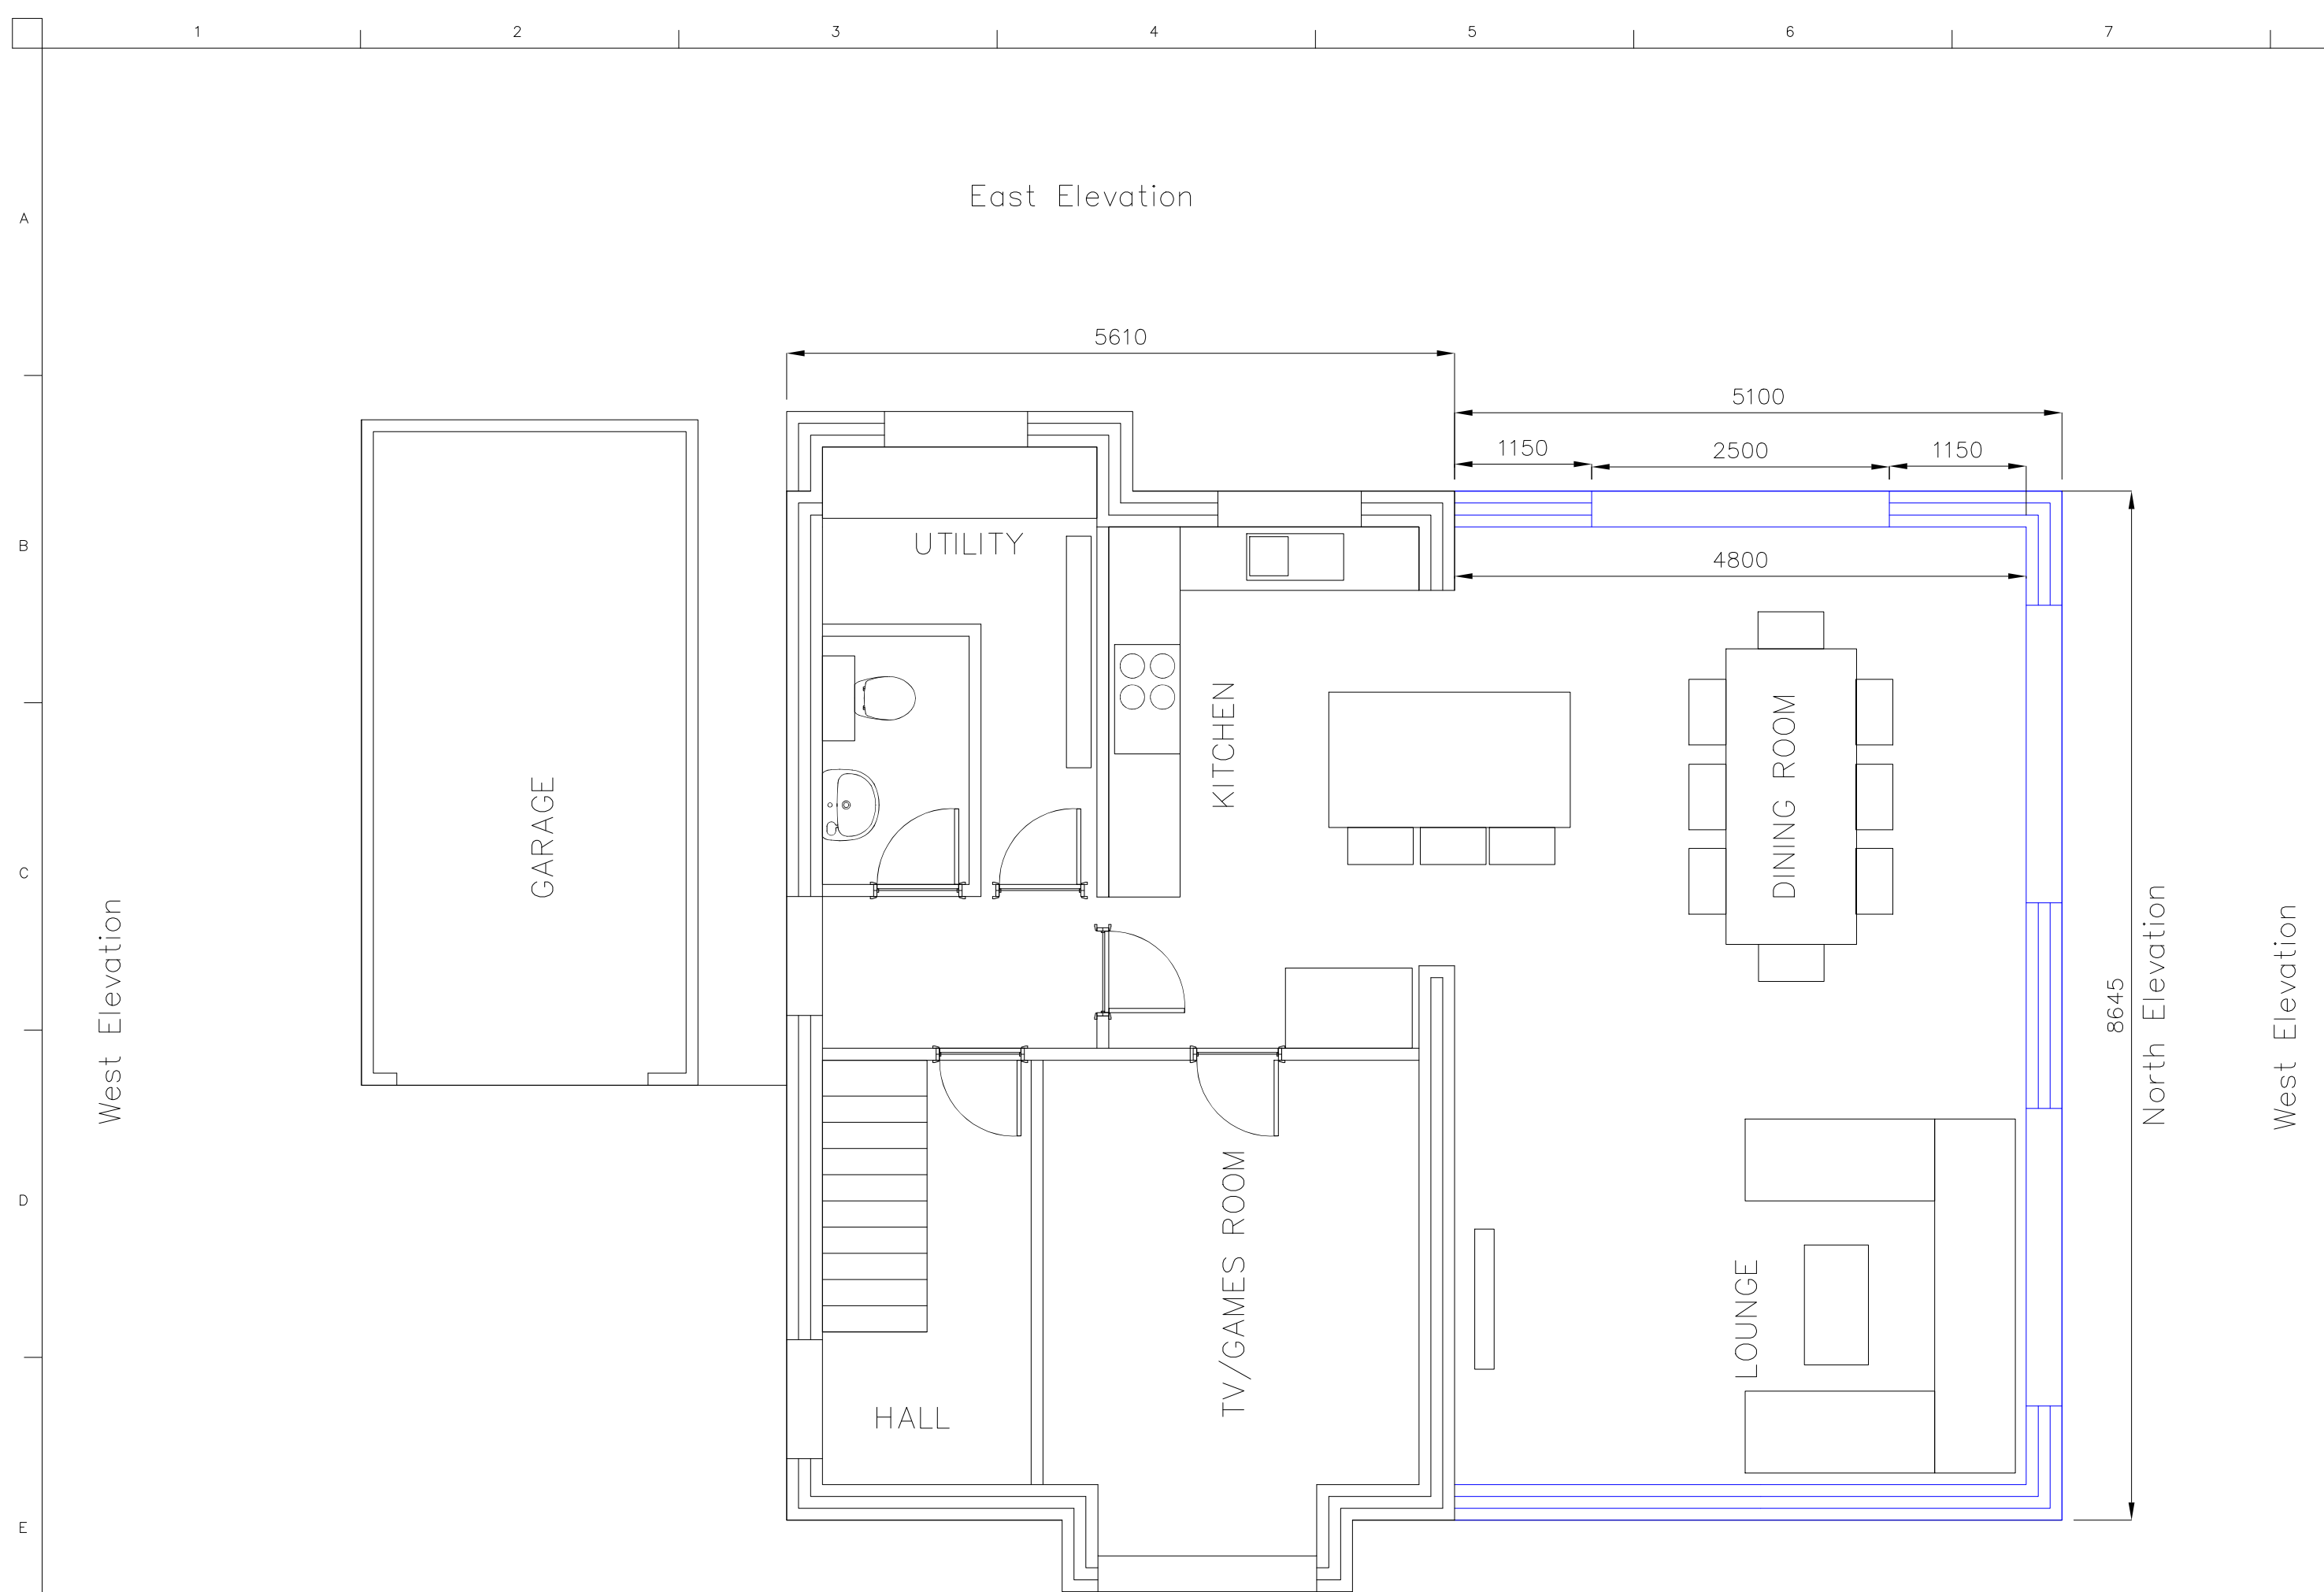

Purposed Ground Floor Plan

Scale: 1:50

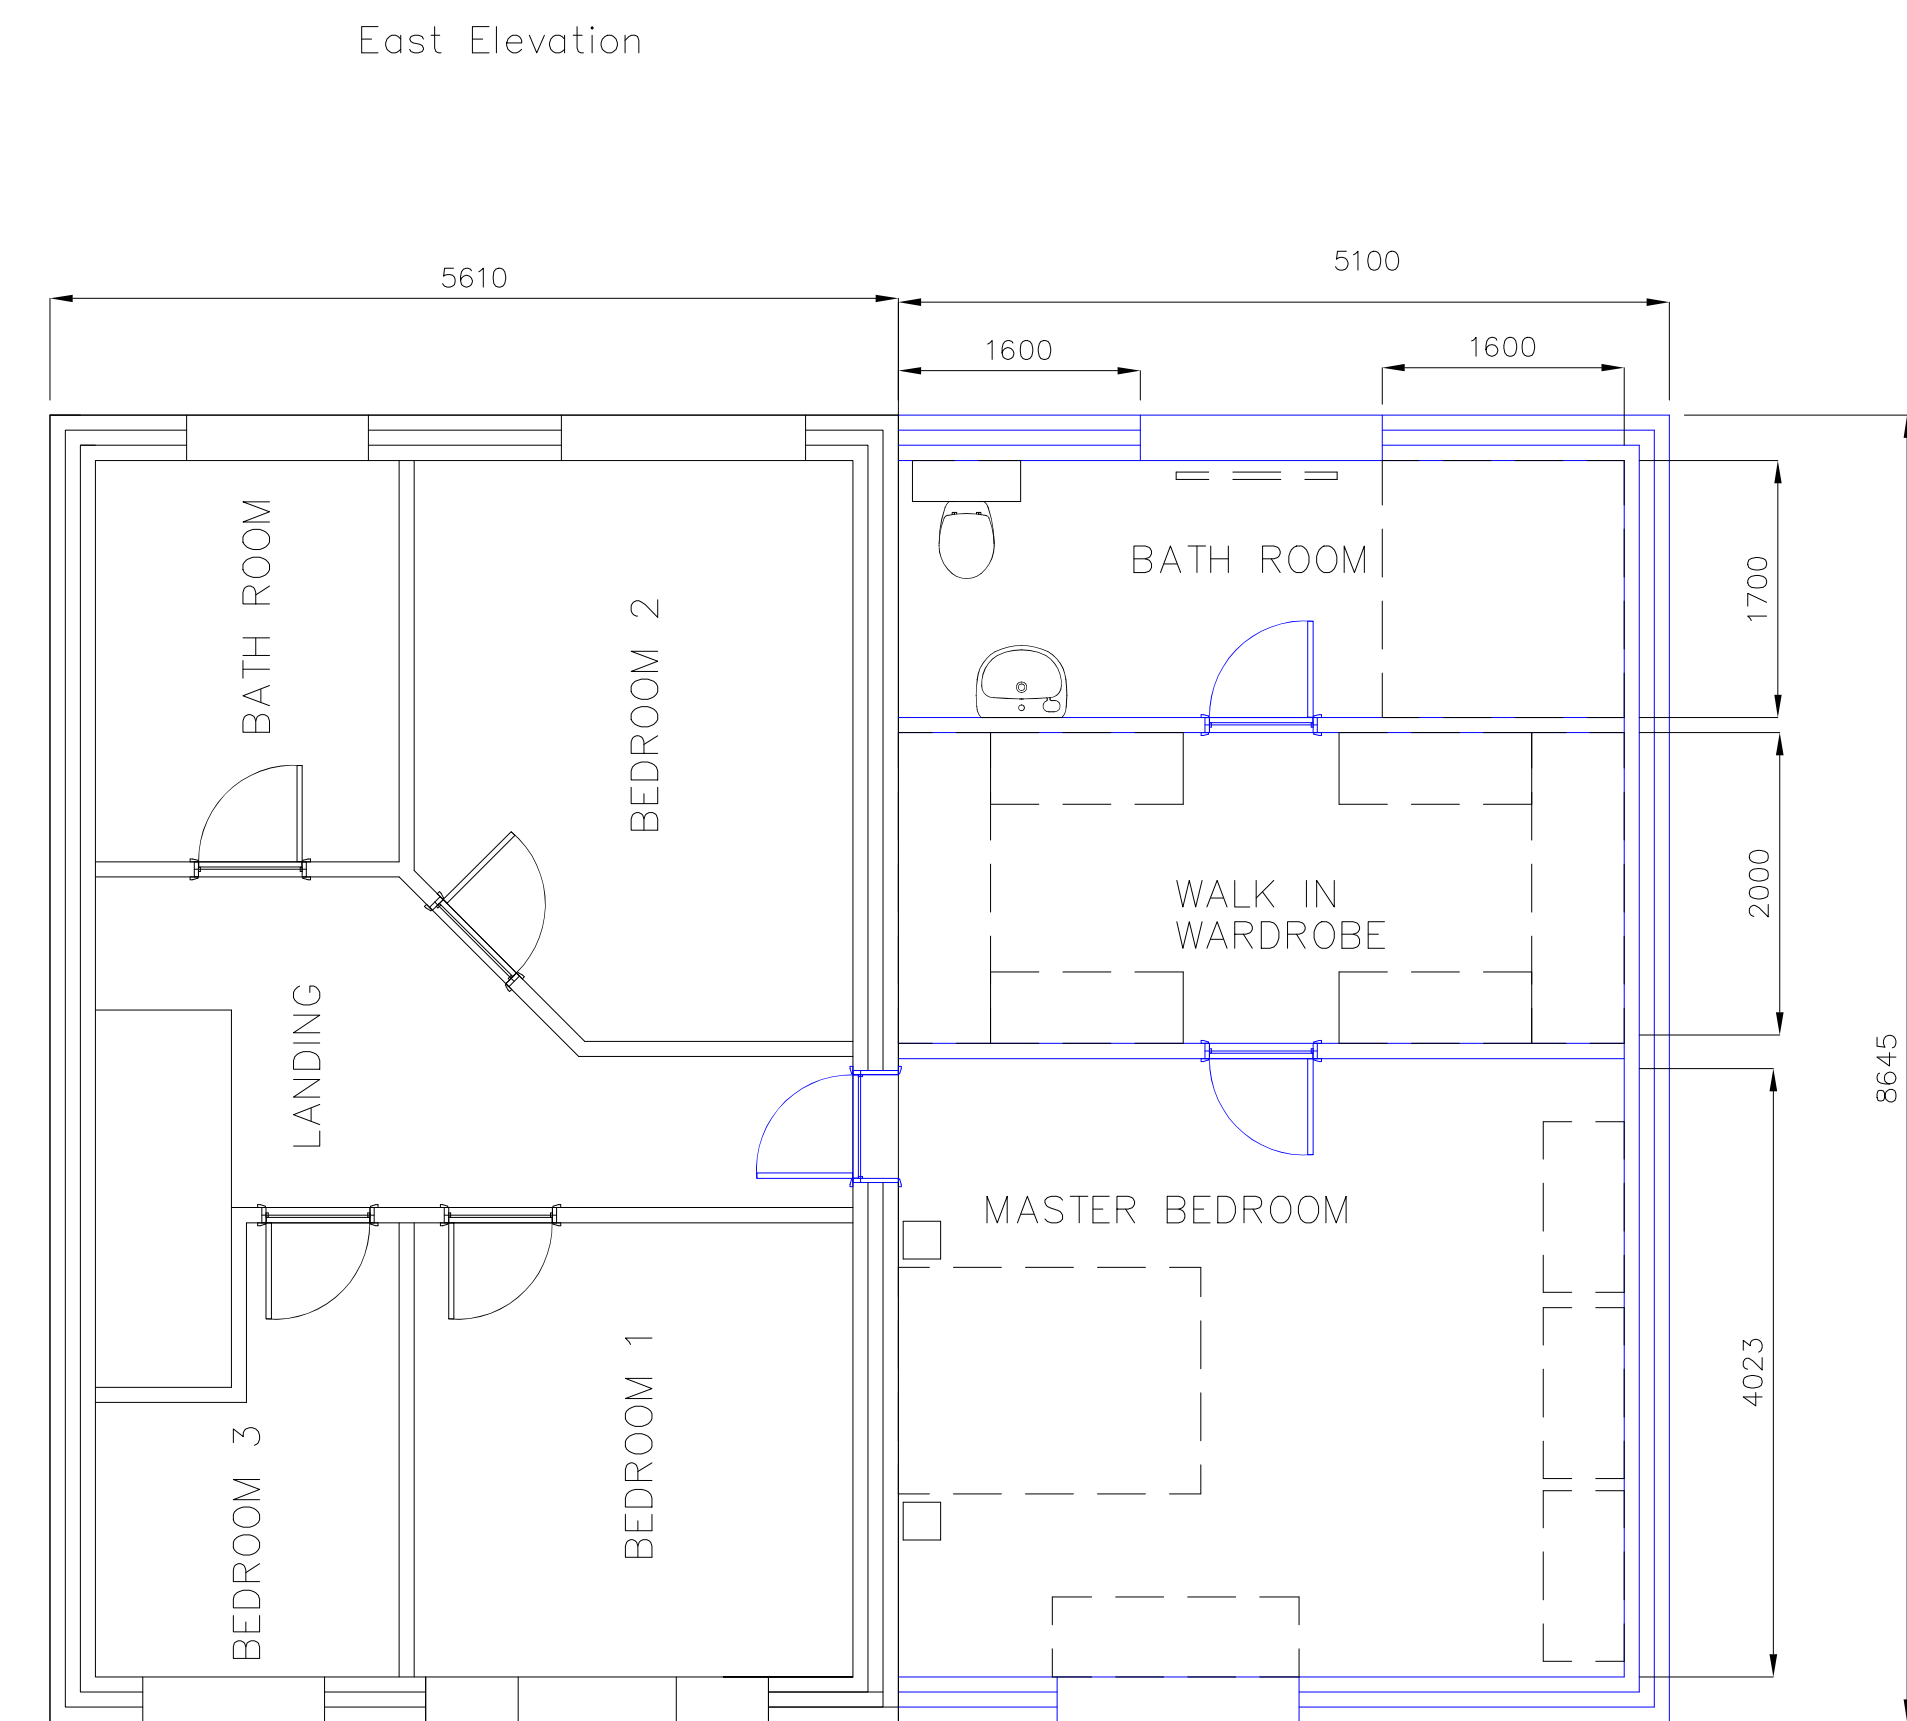

Purposed First Floor Plan

Scale: 1:50

	ISSUED FOR PLANNING	PW	09-10-21
REV:	DESCRIPTION		DATE:
GENERAL NOTES			
Mr & Mrs Mott			
STATUS : ISSUED FOR PLANNING			
PROJECT : 28 CORNBROOK GROVE WATERLOOVILLE, HAMPSHIRE PO78RD			
TITLE : PURPOSED PLANS GROUND FLOOR PLAN 1ST FLOOR PLAN			
DRAWN BY: PW		DATE DRAWN : 09-10-21	
SCALE : 1:50 PAPER SIZE : A1		REVISION : 0	
DRAWING No.: GA-006			