





Westview, 60 Bath Road, Emsworth, PO10 7ES

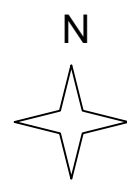

Scale 1:1250 @ A3, Map copy license 100045241

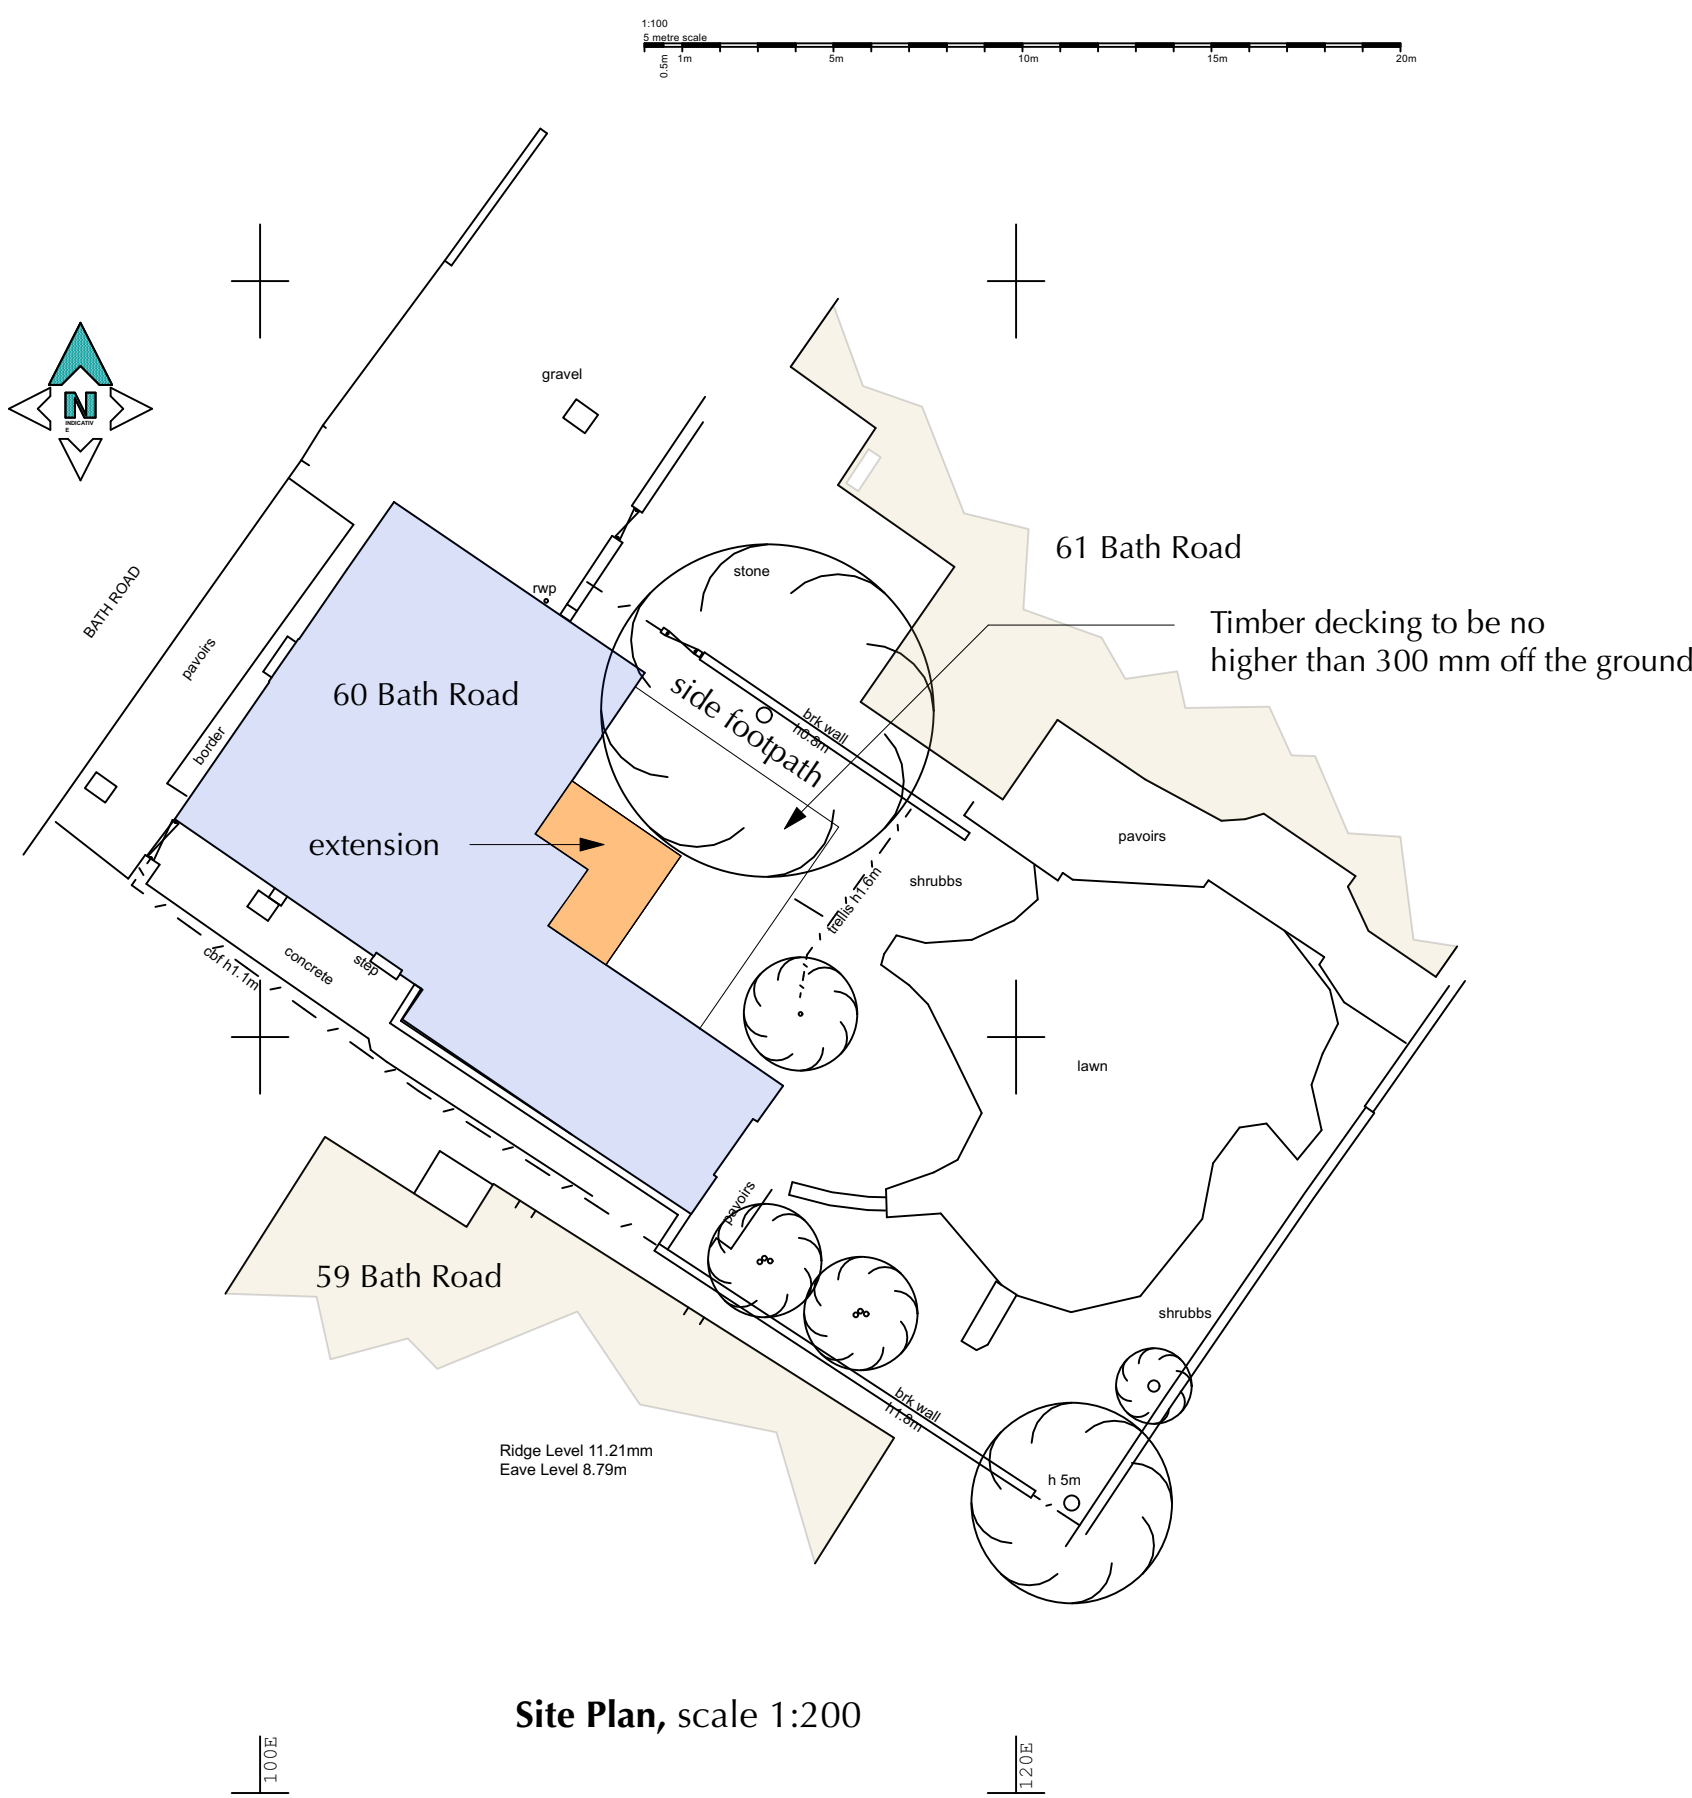

Site Plan, scale 1:200

Notes:

Do not scale unless for planning purposes

Use only figured dimensions for construction

All dimensions to be checked and verified on site by the contractor; the architect should be notified immediately of any significant discrepancies

All dimensions in mm (millimeters) unless otherwise states

Ordnance Survey paper map copying license is 100045241

SCALE IS CORRECT WHEN PRINTED ON ISO A1

Revisions	Date	Index
-----------	------	-------

--	--	--

Client
Ben and Sarah Oakley

Job Title
Extension and Internal Alterations
Westview, 60 Bath Road
Emsworth, PO10 7 ES

Drawing Title
Location Plan
Site Plan

Vincent Edberg Architect

28a The Spain
Petersfield
Hampshire
GU32 3LA

Tel: 01730 264499

e-mail: vincent@vincentedberg.co.uk

Drawn	Scale	Date
VE	1:200, 1:1250	17.02.2021

Job Number/ Drawing Number	Rev.
617 - 03	