




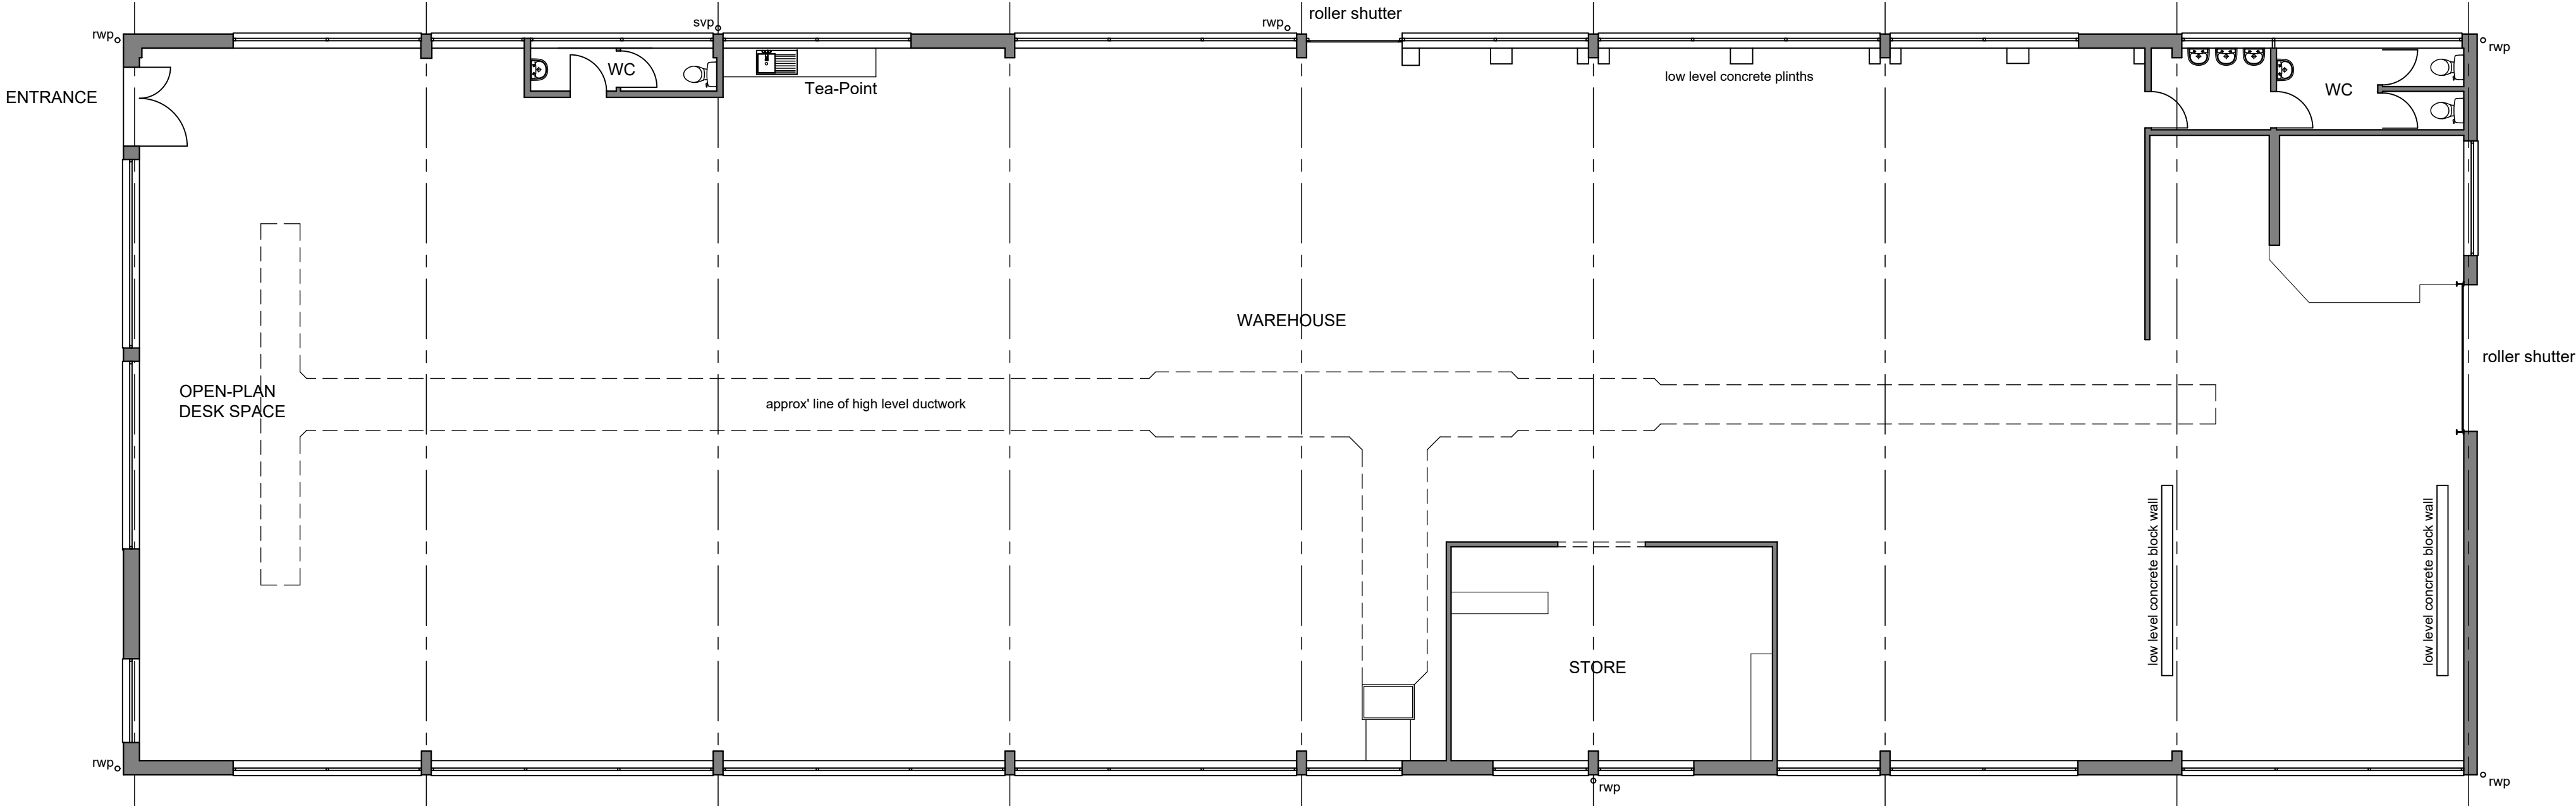


Floor Plan

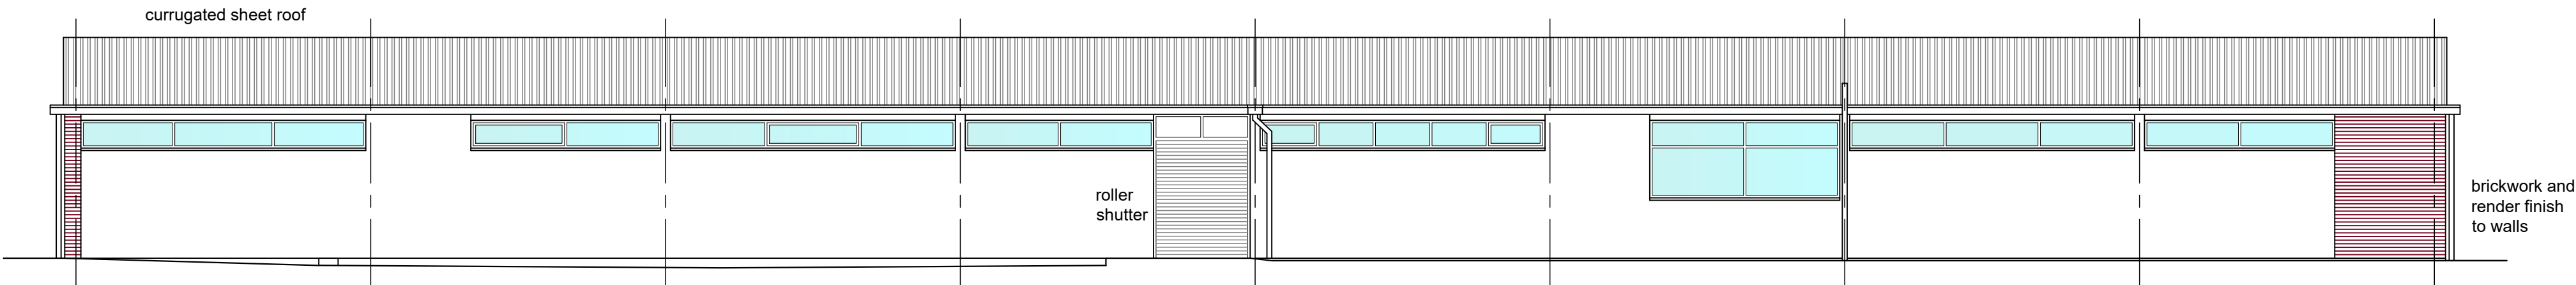


South Elevation

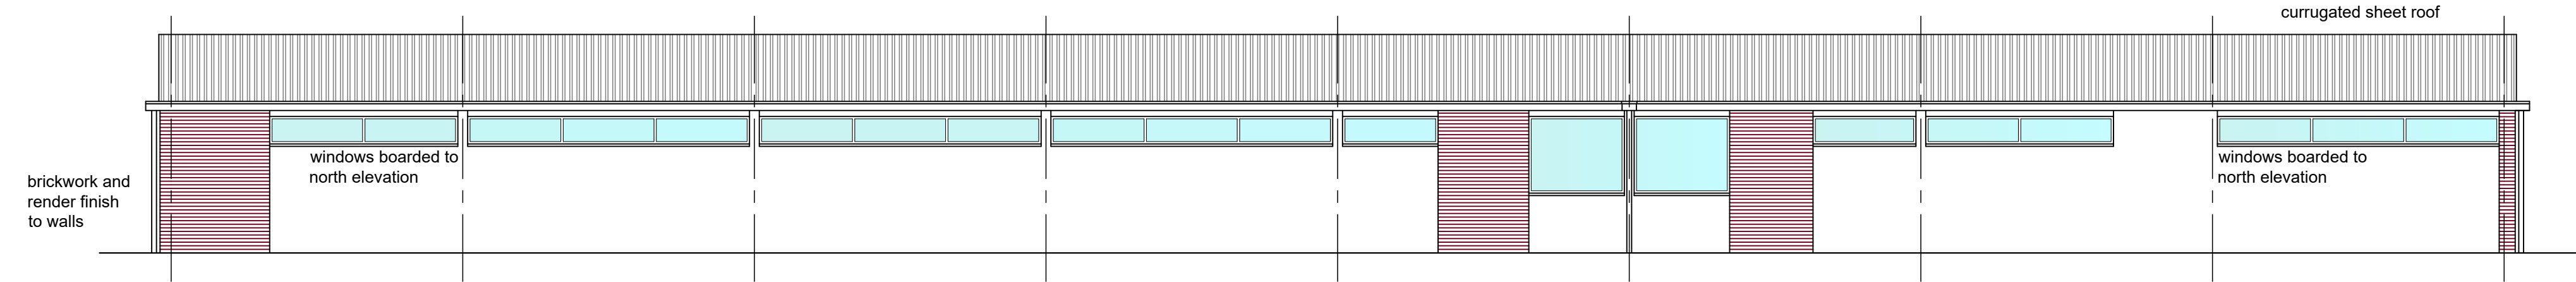


North Elevation

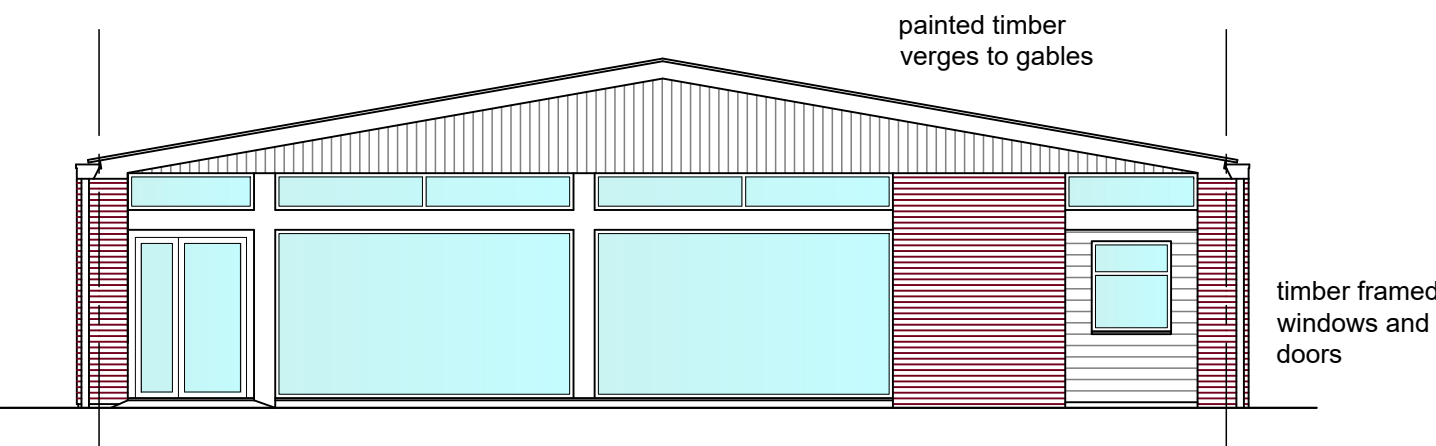


East Elevation

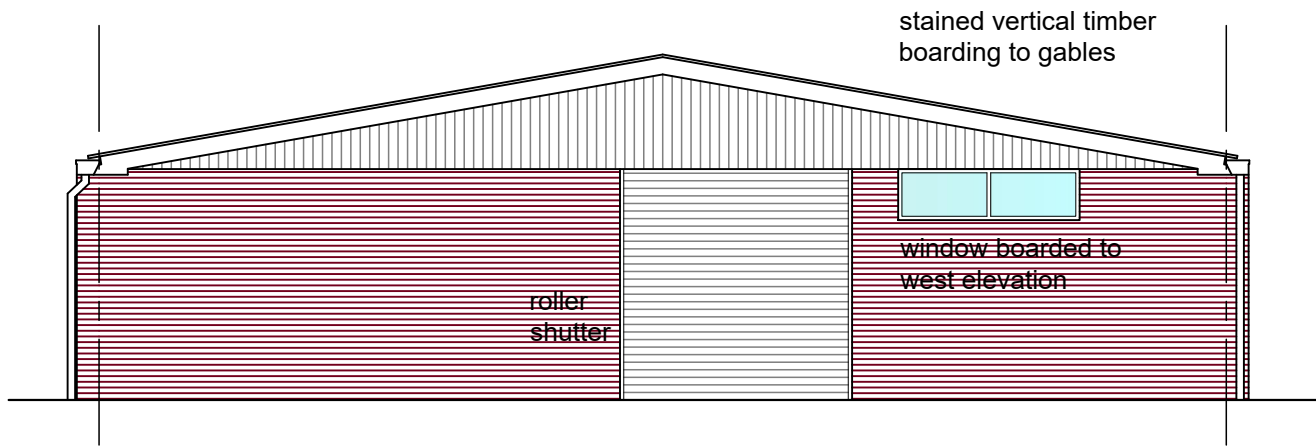

West Elevation

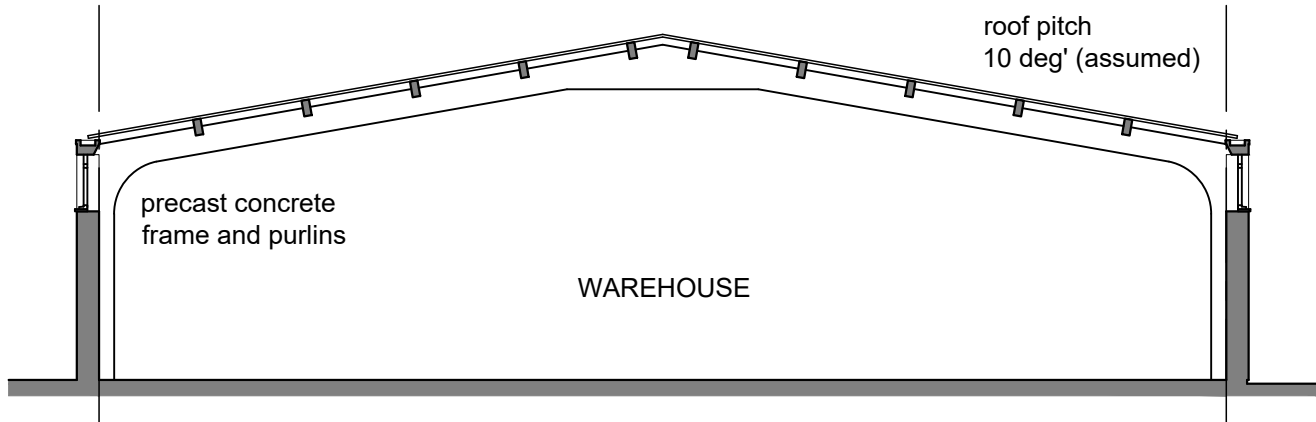

Cross Section

 

Notes
Report any discrepancies to the author.
This drawing is copyrighted to Temple Ford Design LTD.

Revision Notes:		
Rev:	Date:	Description:
A	12/01/22	Location Plan removed

Date: August 2021		
Scale @ A1: 1:100 / 1:1250		
Status: Planning	Drawn: mp	Checked: dm

Project: Proposed Extension The Racquet Depot, Emsworth
Drawing Title: Existing Plans and Elevations

Client: Racquet Sports Group		
Project: 2002	Dwg No: 901	Rev: A