



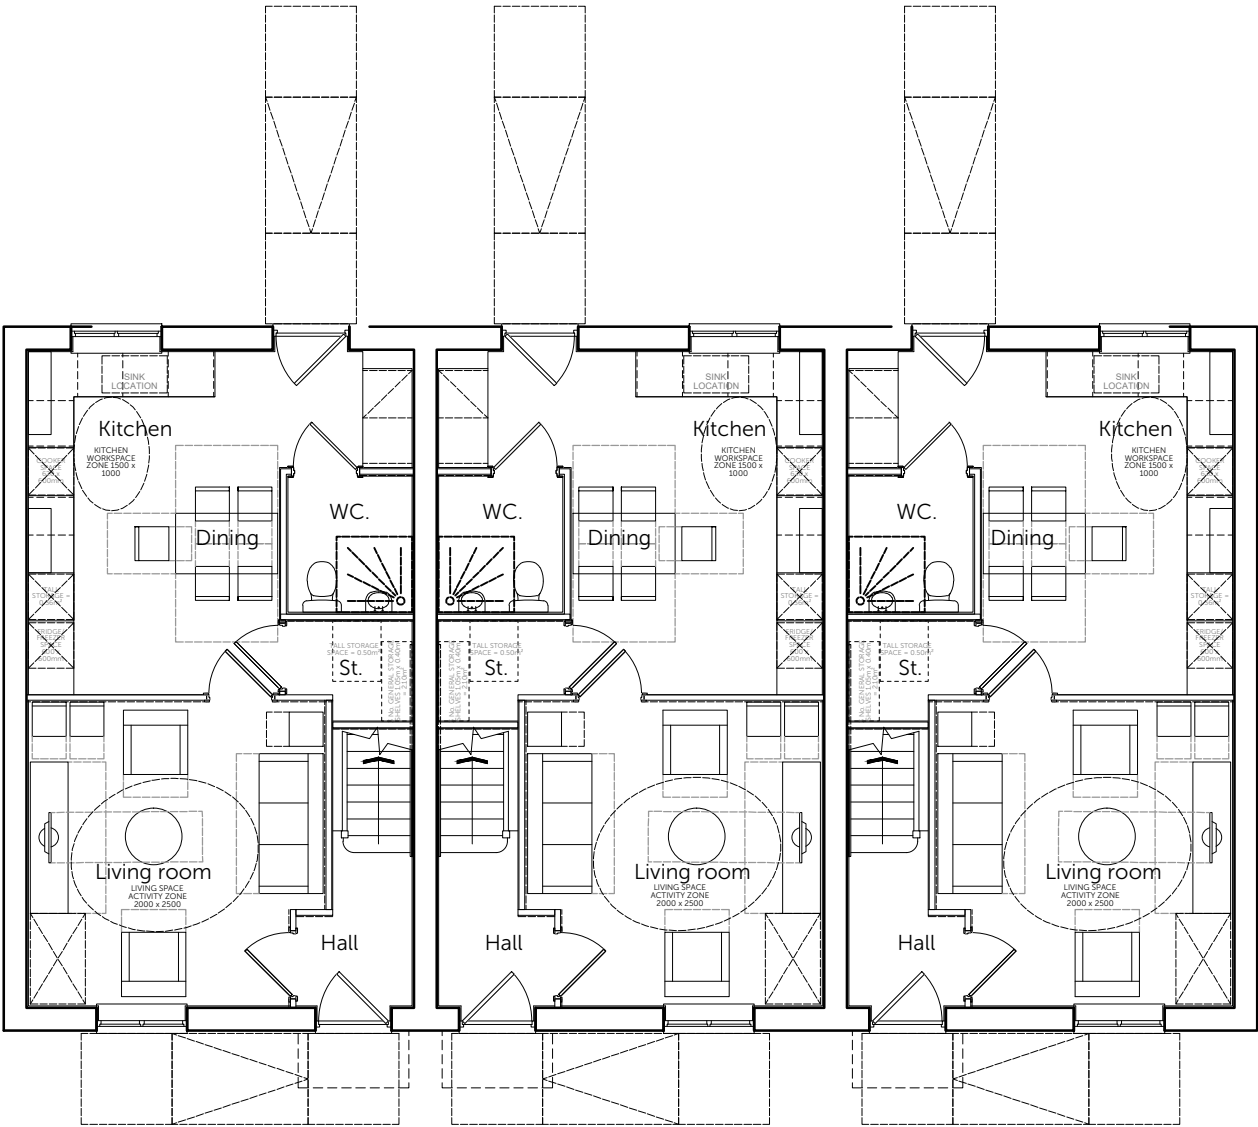

Ground Floor Plan

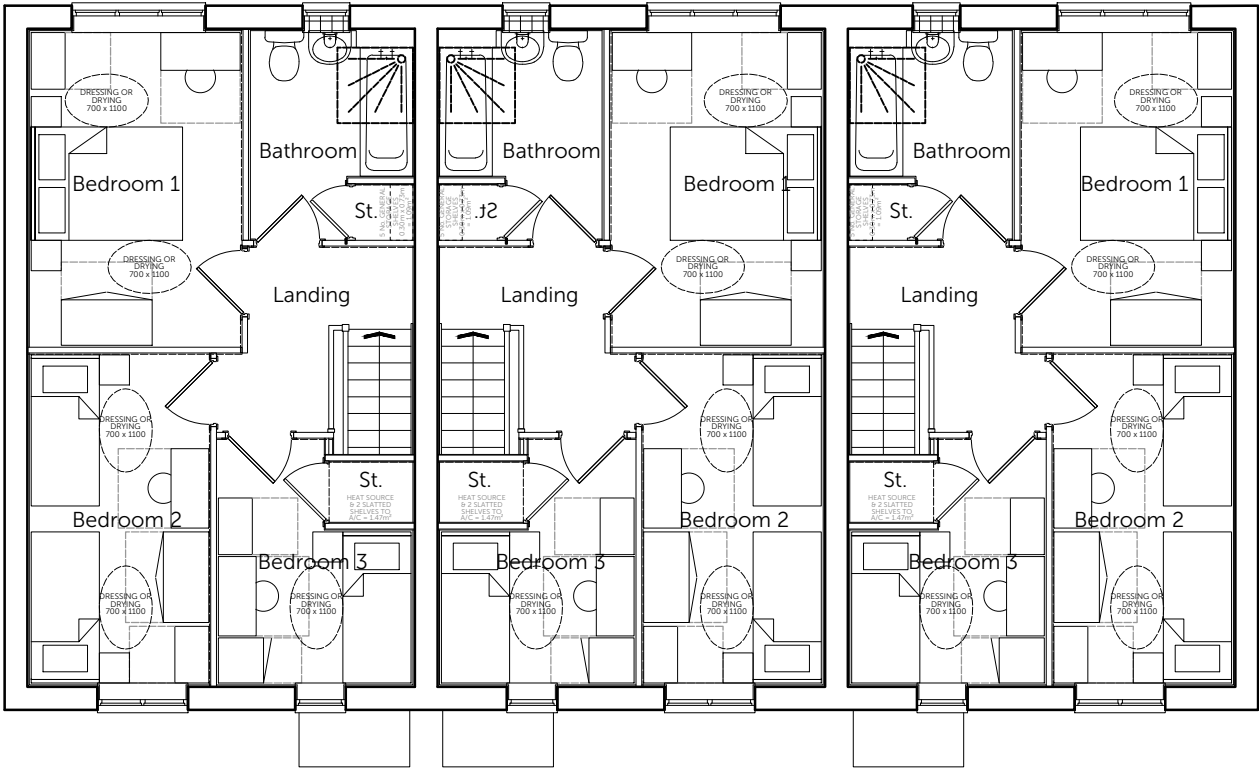

First Floor Plan

Housetype	SOU	Variation	Option
Bedrooms	3	Persons	5
Sq.ft	945	Sq.m	87.83

PLOT No.

As Drawn - 24-26, 66-68, 76-78



Romsey Office Building 300, The Grange, Romsey Road, Michelmers, Romsey, Hampshire, SO51 0AE T:01794 367703 F:01794 367276 Portishead Office Unit 5, Middle Bridge Business Park, Bristol Road, Portishead Bristol, BS20 6PN T:01275 407000 F:01794 367276 Rev Description A Planning Issue. B Plot references updated C All units handed to match revised layout. Date 27.10.21 MS 11.02.22 RT 29.04.22 MWP CAW
www.thrivearchitects.co.uk This drawing is the copyright of Thrive Architects Ltd ©. All rights reserved. Ordnance Survey Data © Crown Copyright. All rights reserved. Licence No. 100007359. DO NOT scale from this drawing. Contractors, Sub-Contractors and Suppliers are to check all relevant dimensions and levels of the site and building before commencing any shop drawings or building work. Any discrepancies should be recorded to the Architect. Where applicable this drawing is to be read in conjunction with the Consultants' drawings. Project Berewood Waterlooville Phase 3B-8 Drawing House Type Southey (3 Block) Floor Plans Client Bloor Homes (Newbury) Job no. BLOO190707 Date August 2021 Dwg no. HT.SOU(3Blk).p Rev. C Author MS Checker Scale 1:100 at A3 Status PLANNING Office Romsey Client ref. M3B5P

thrive.

architects