
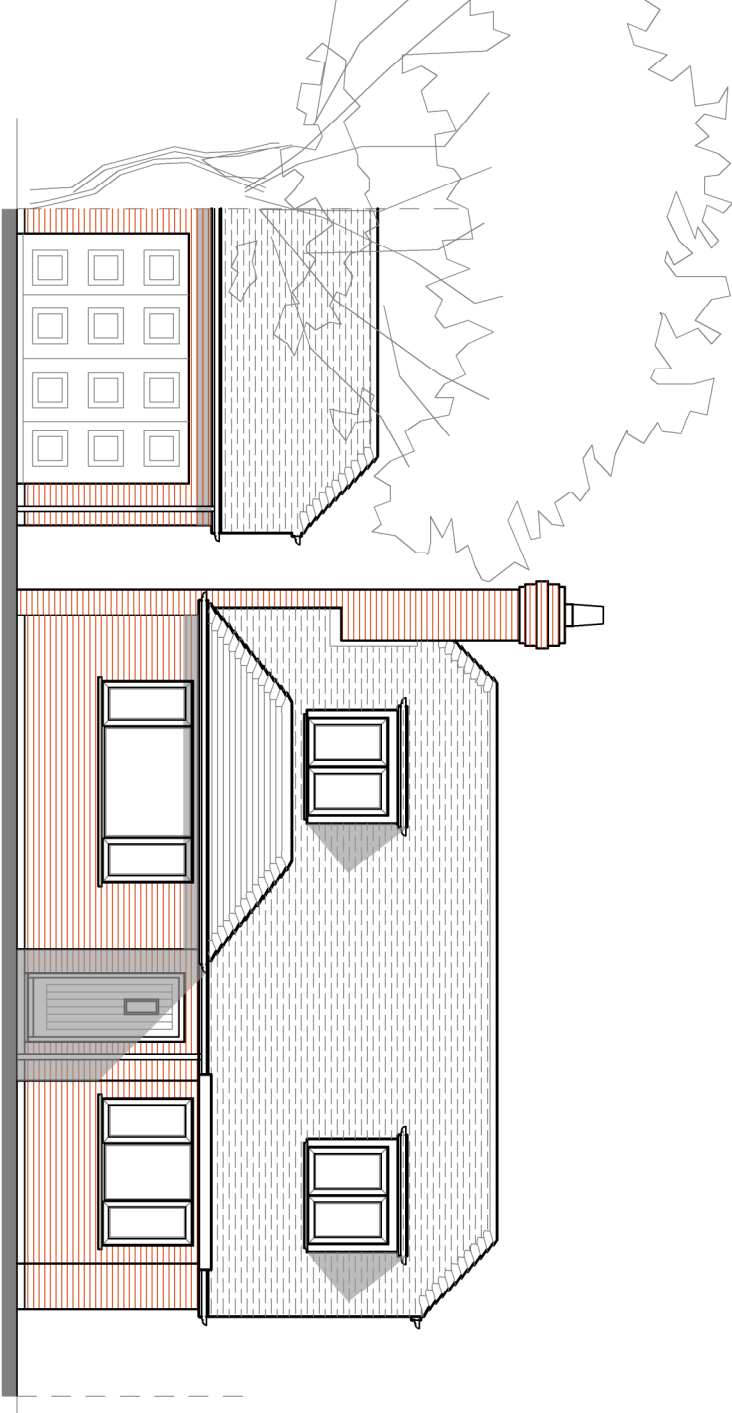
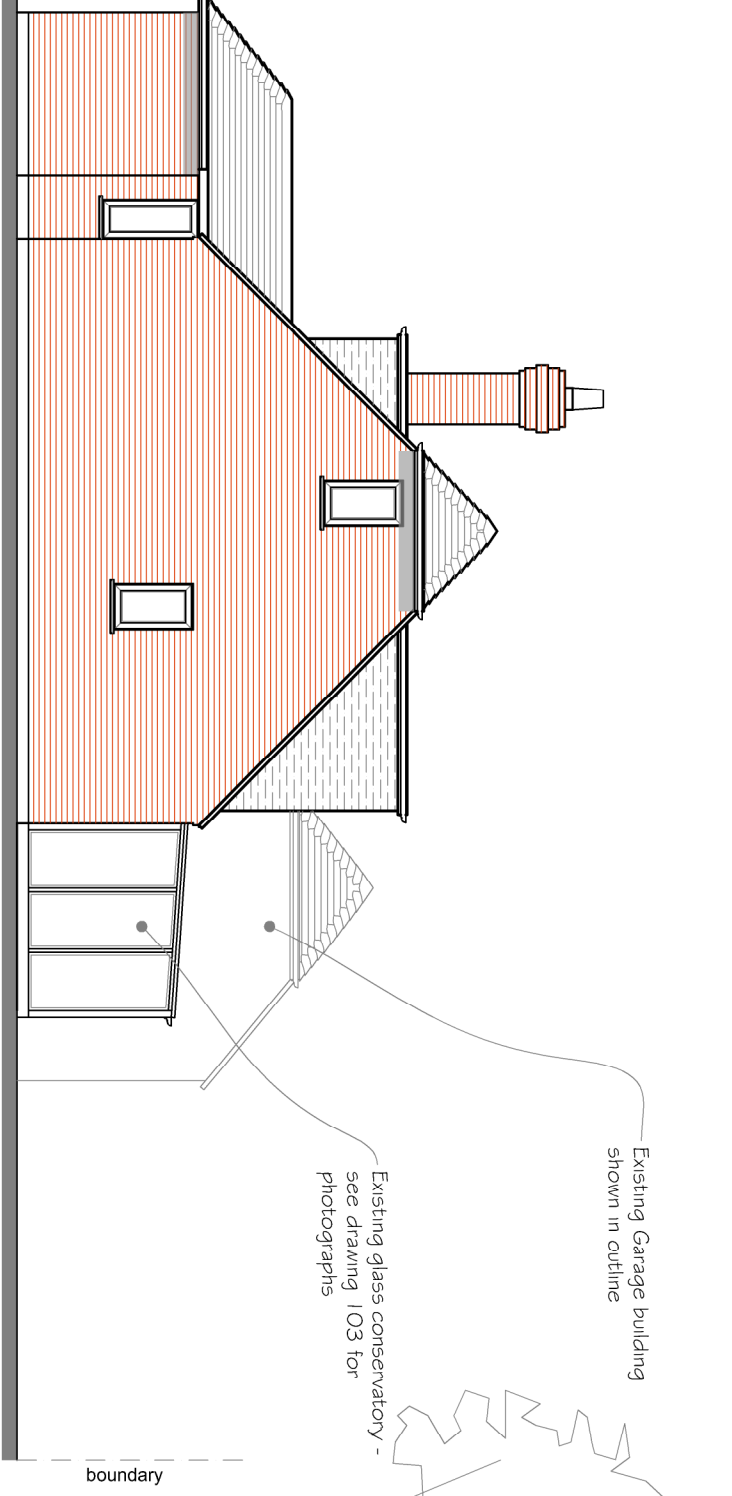
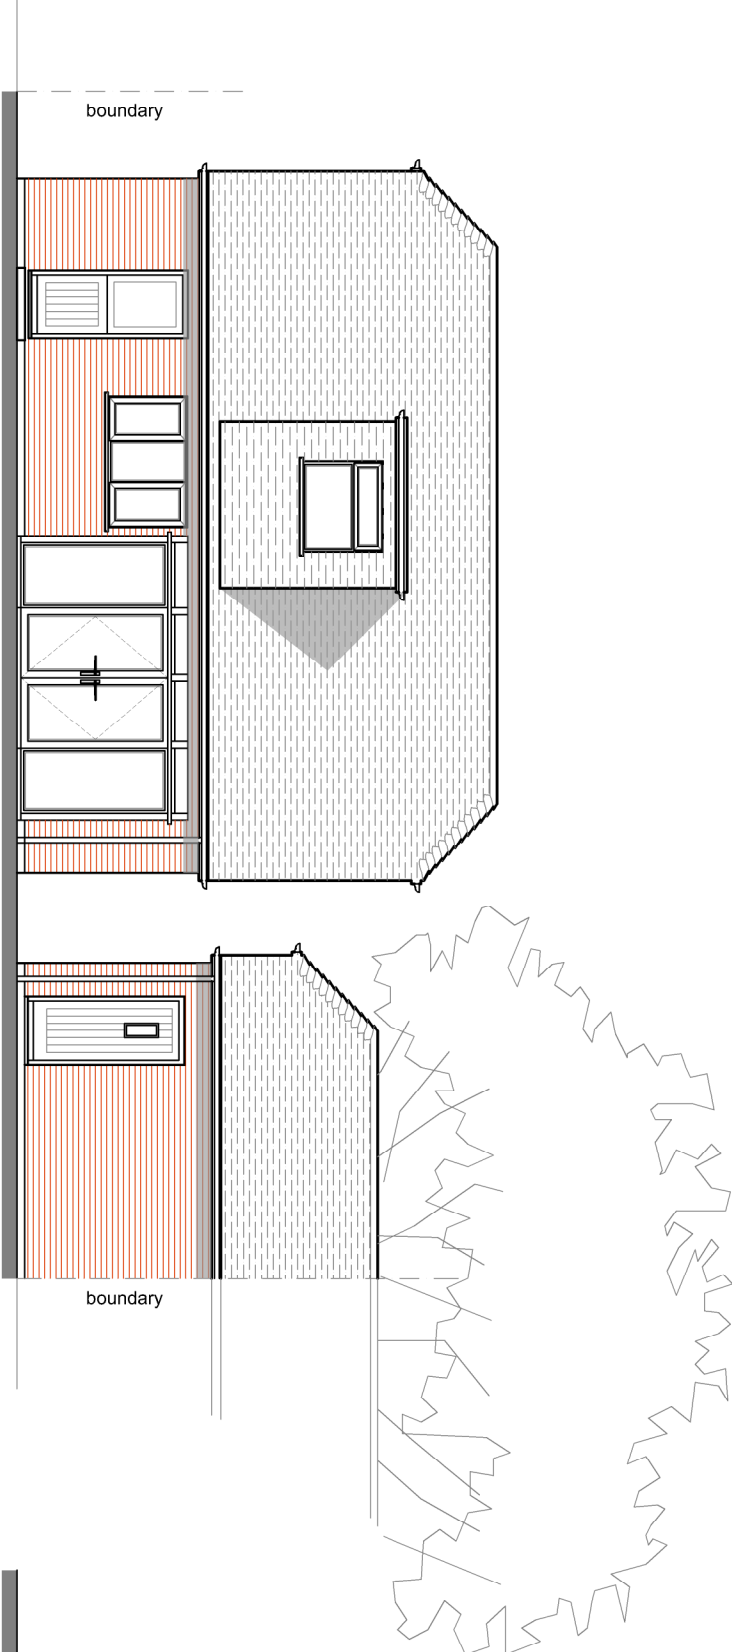
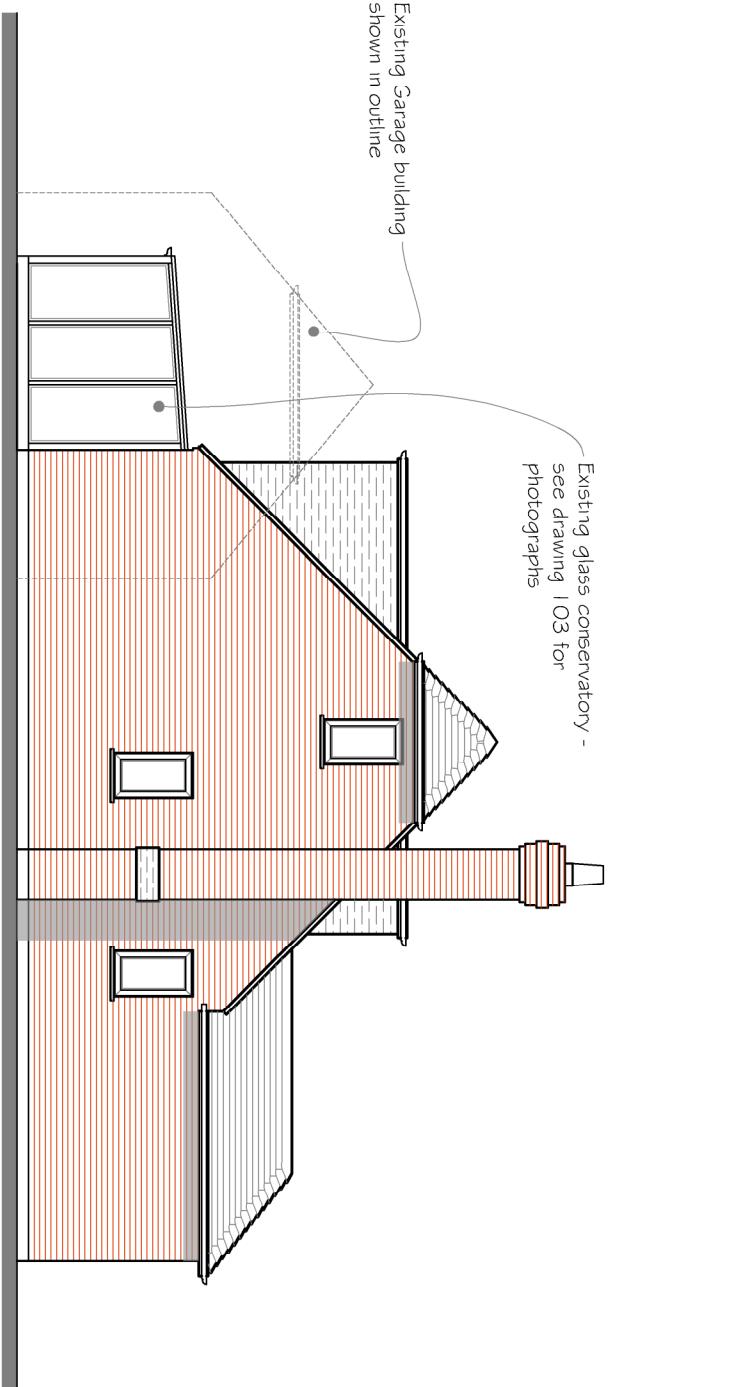
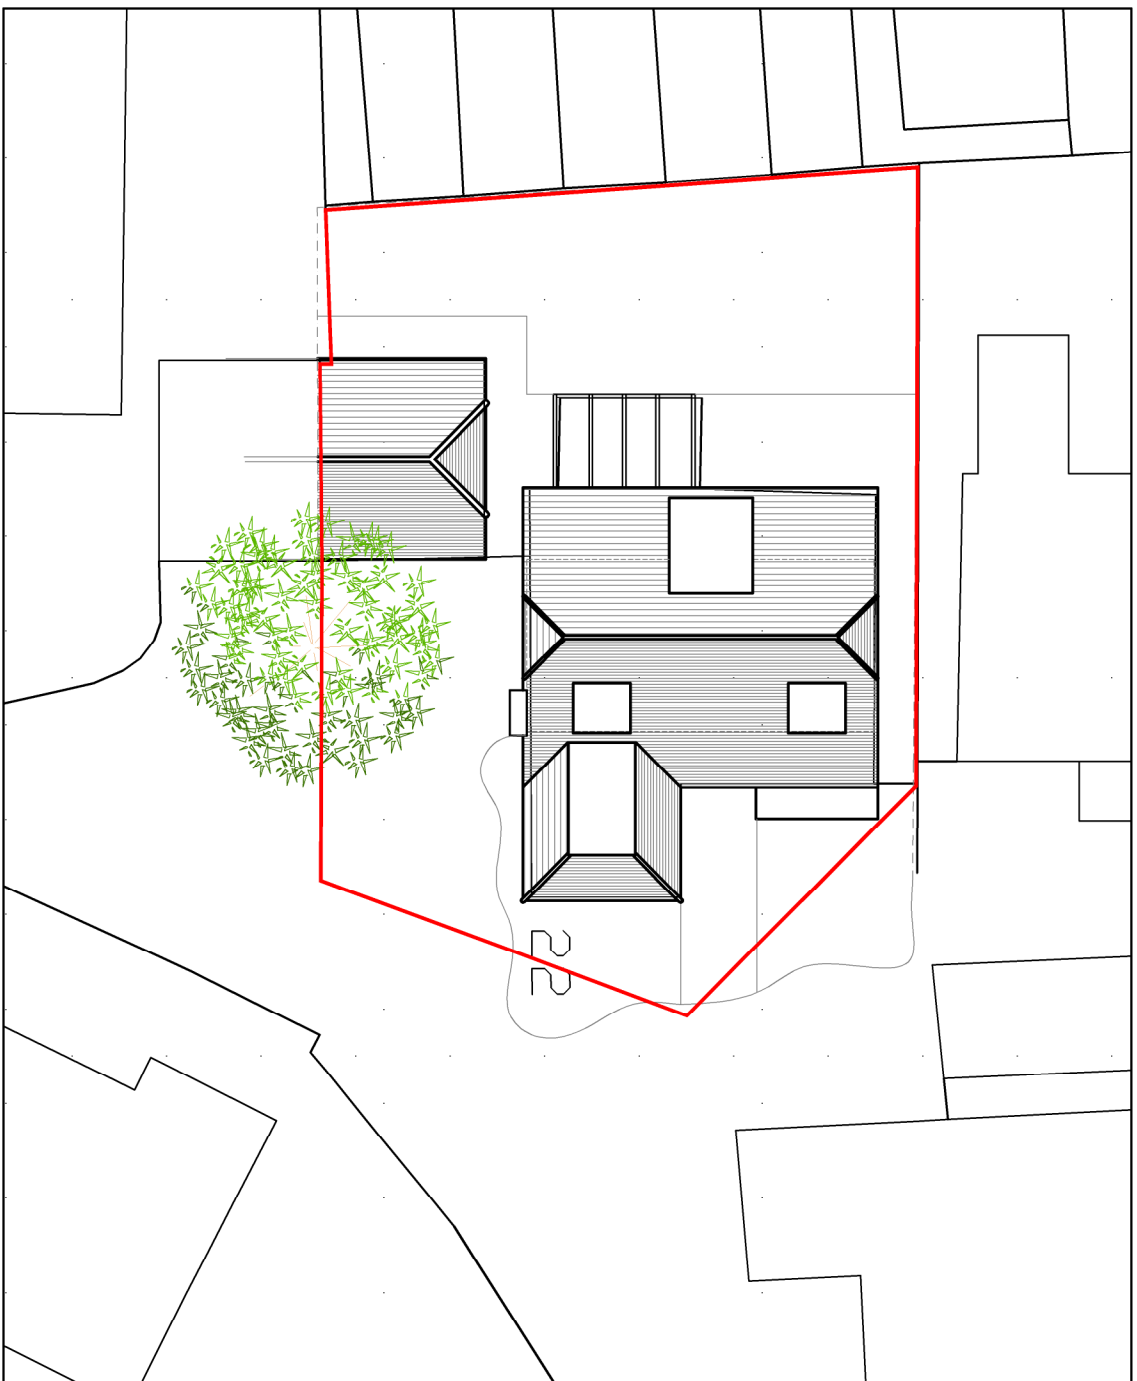
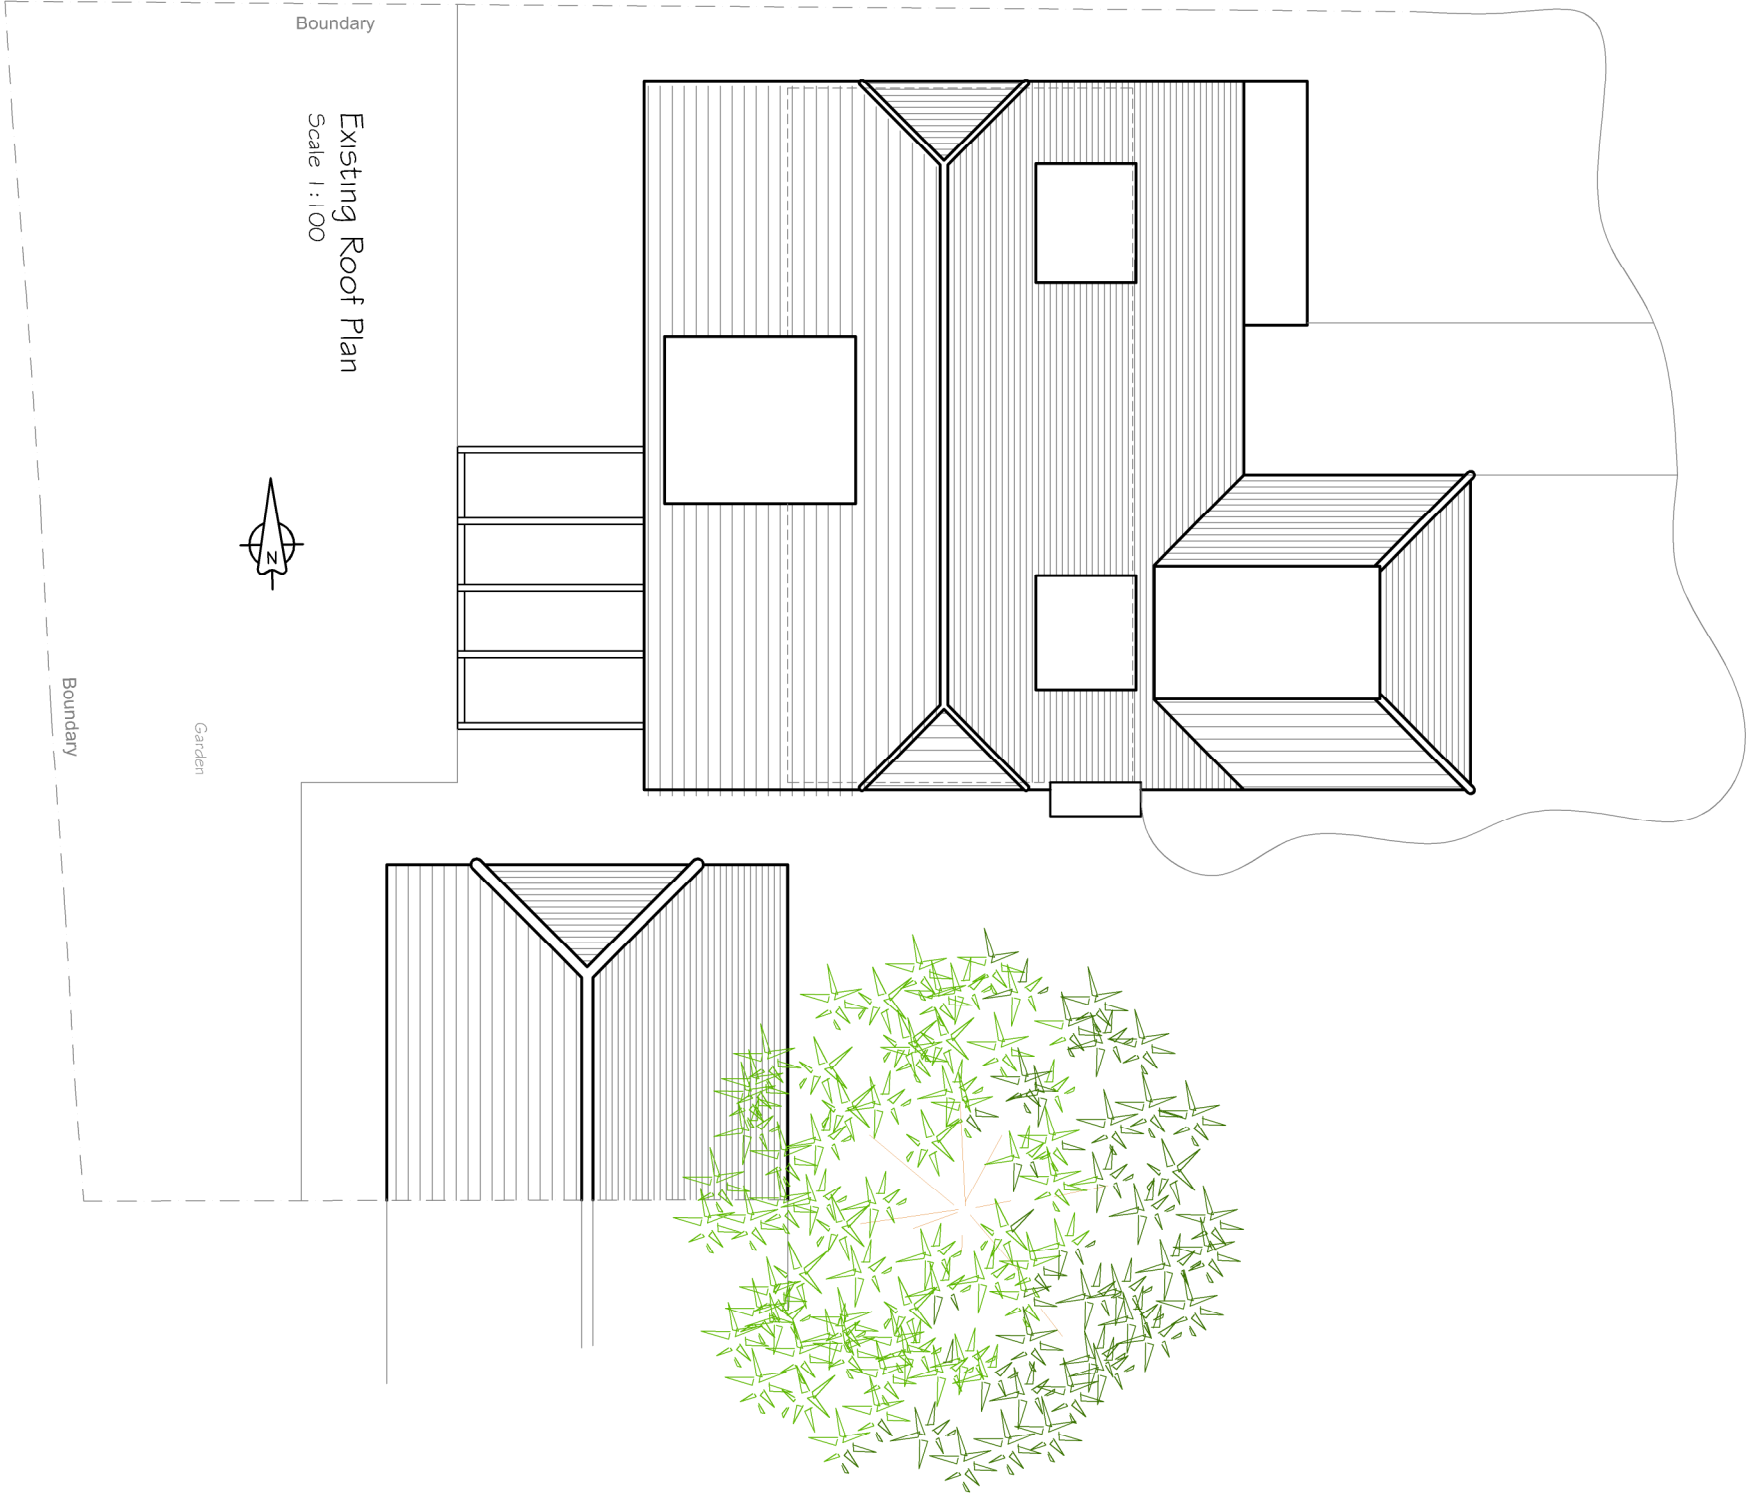
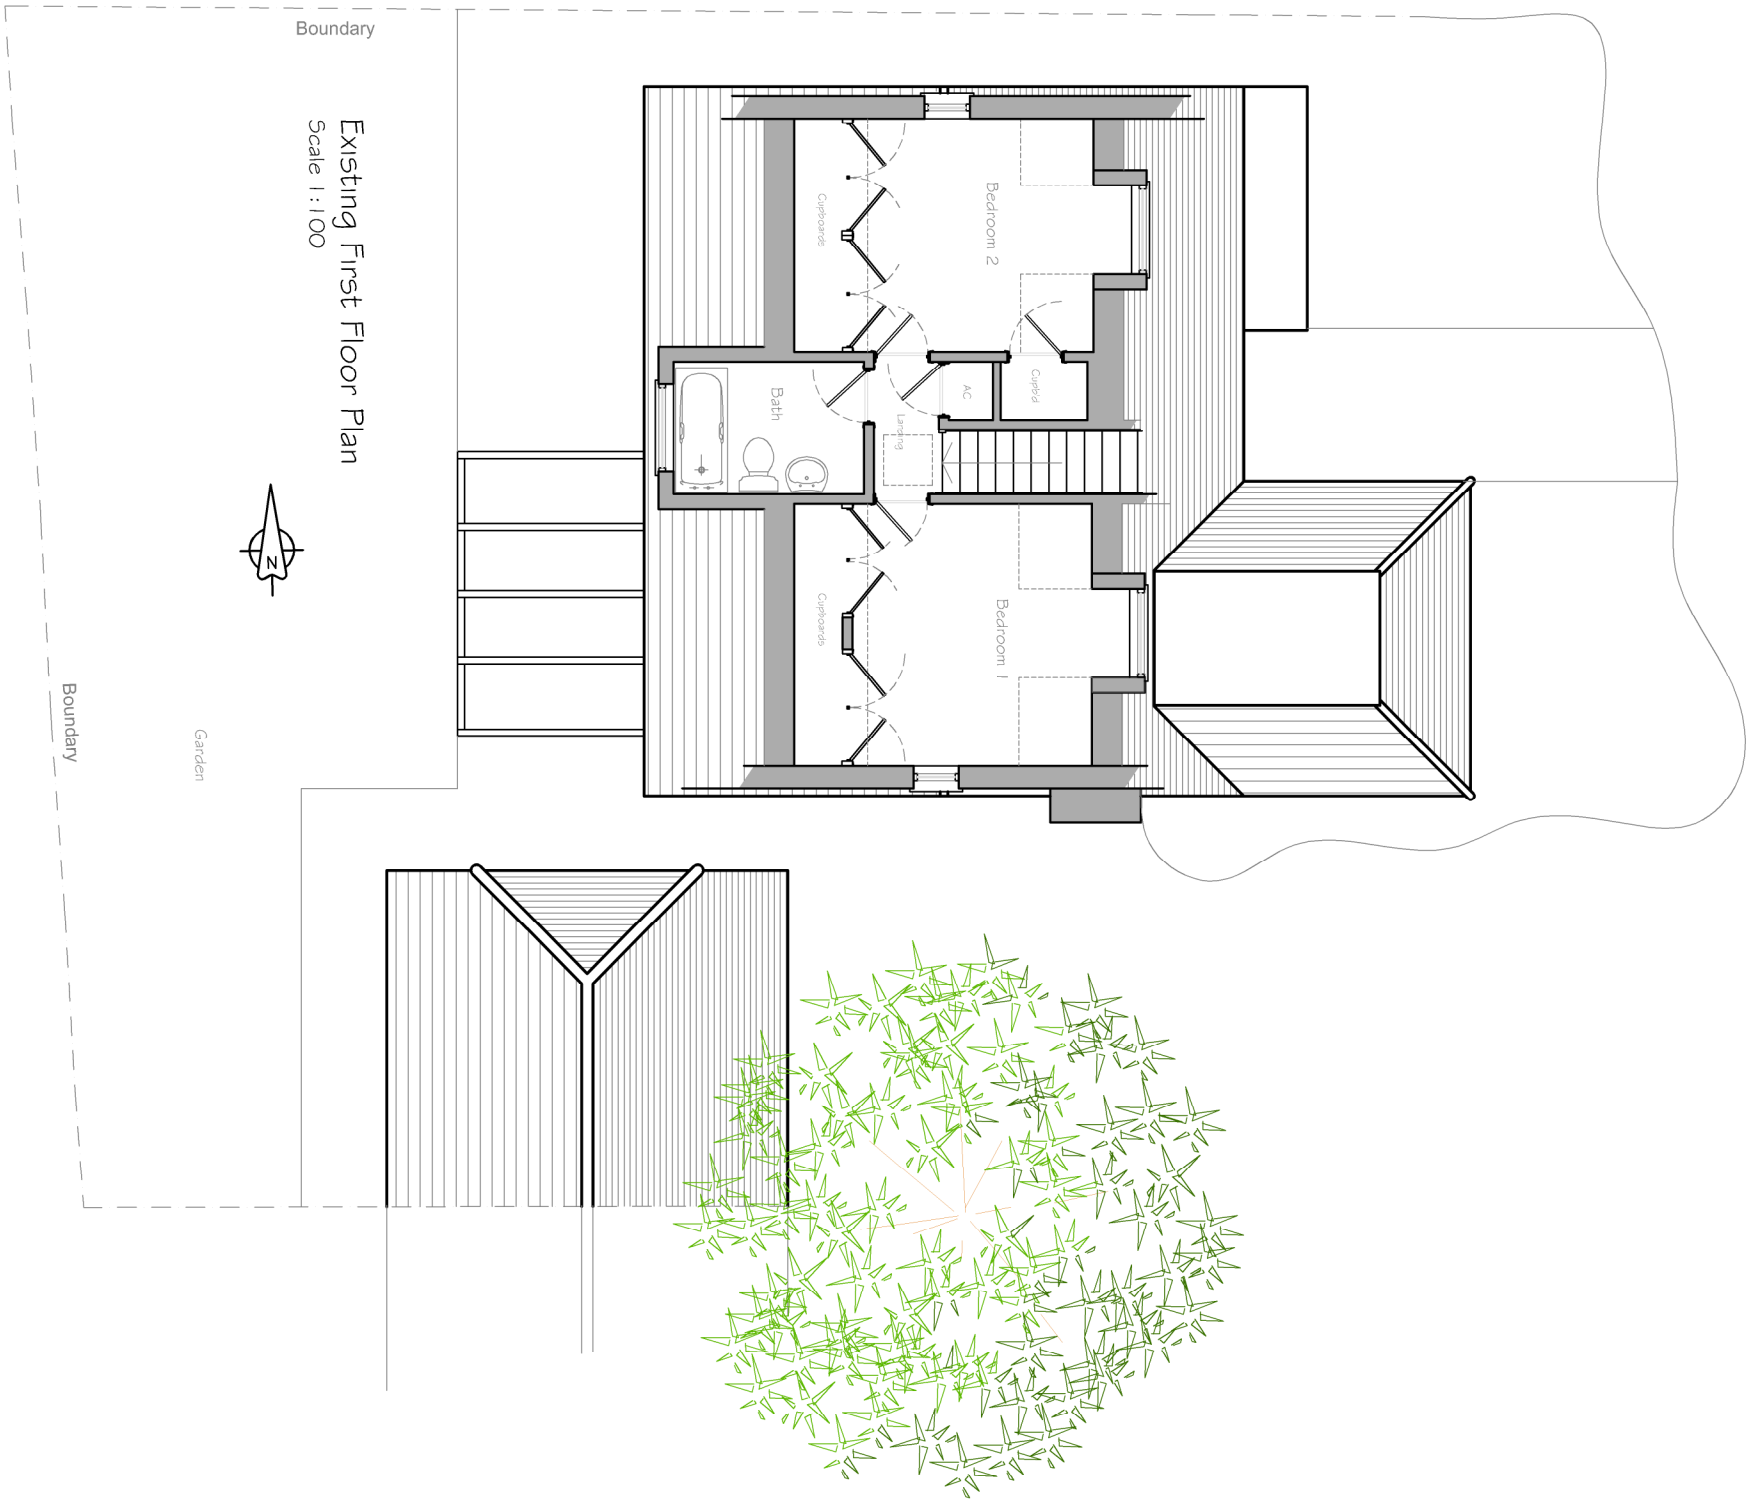
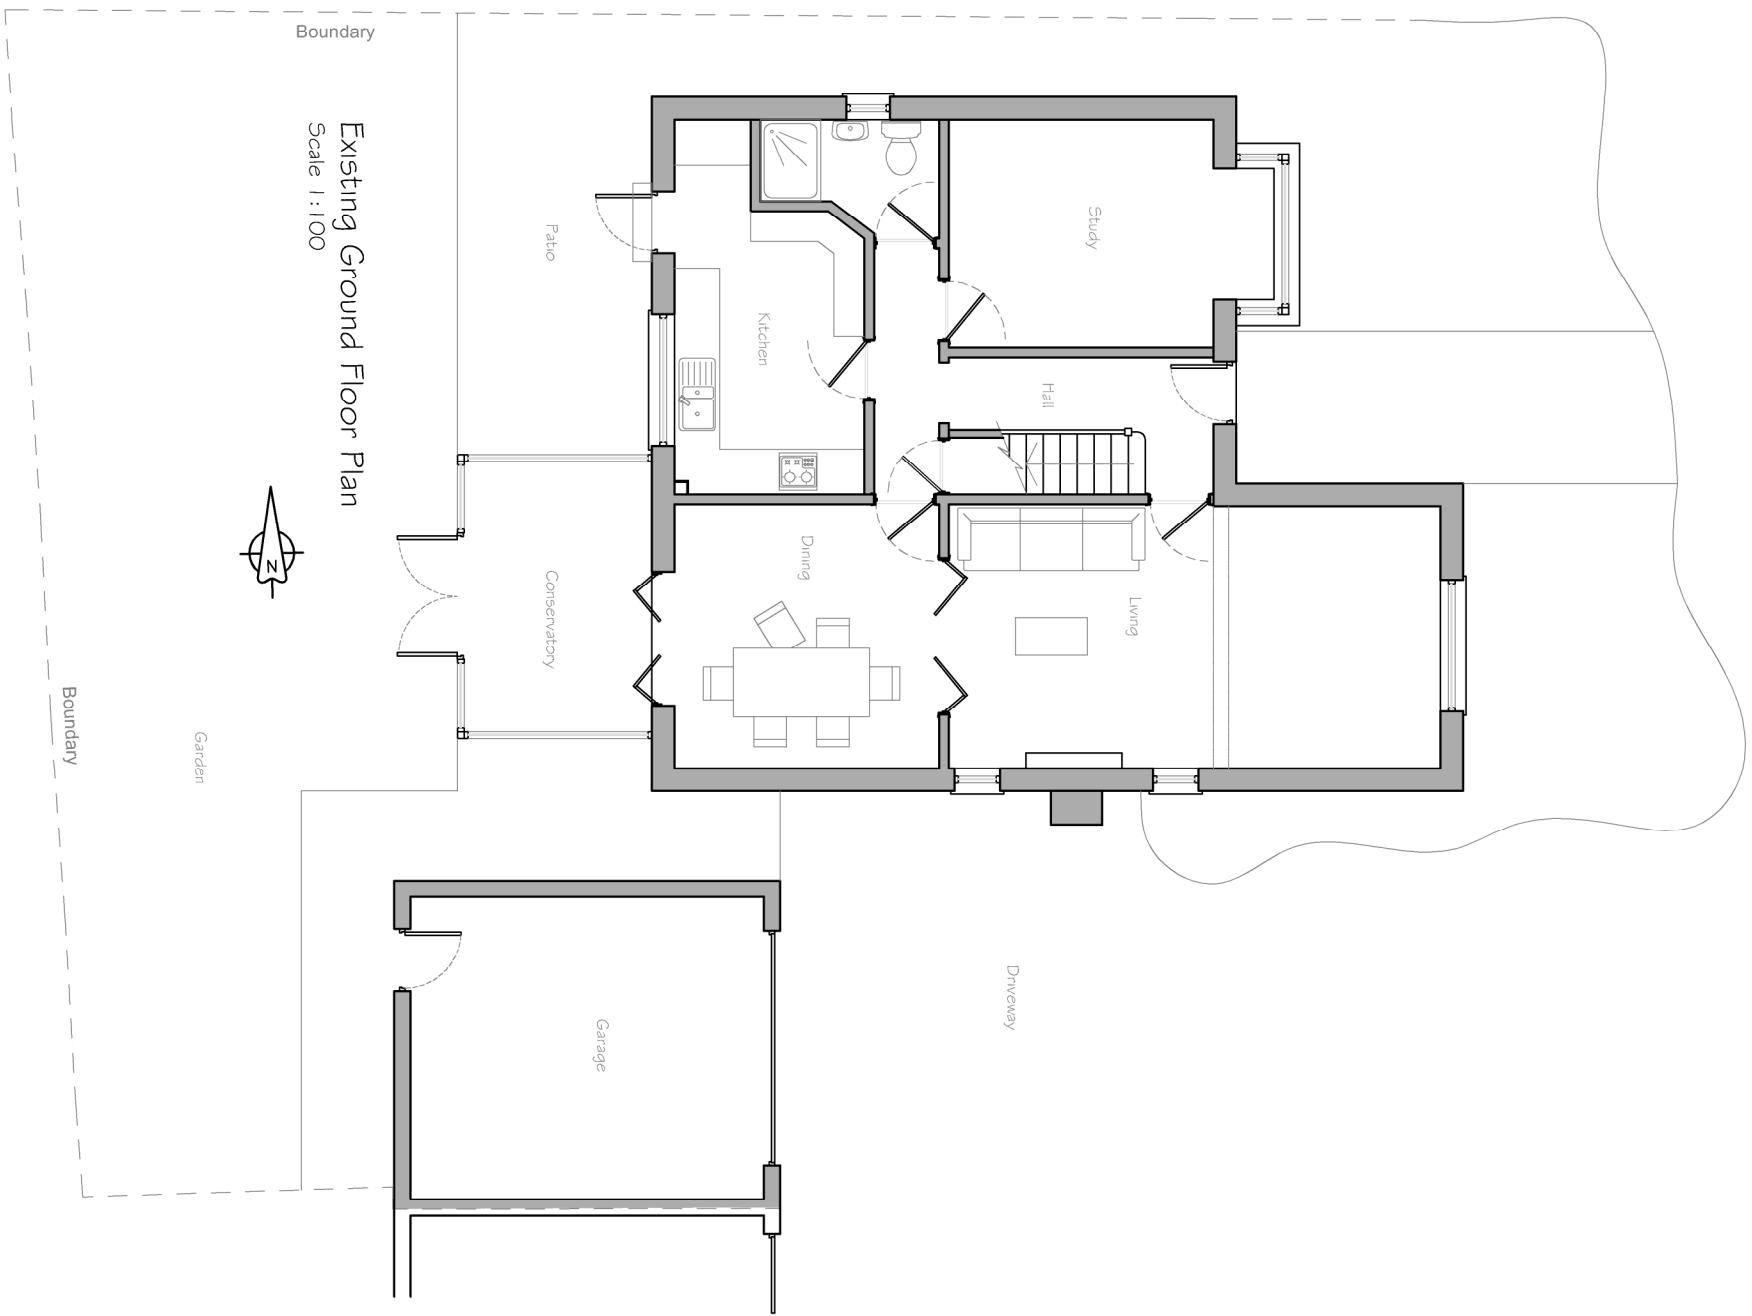
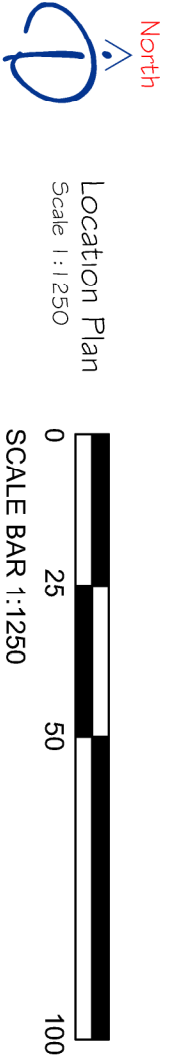


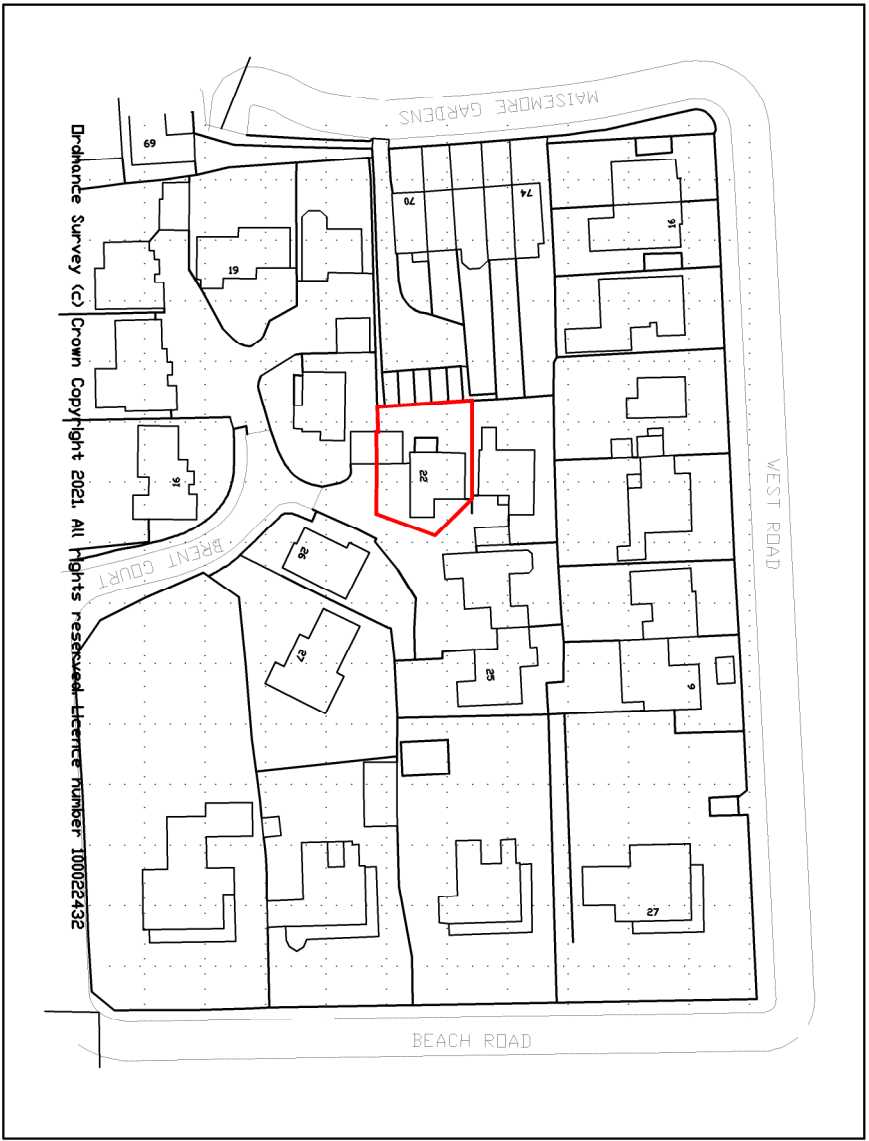

Existing South Elevation (side)
Scale 1:100

Existing West Elevation (rear)
Scale 1:100

Existing North Elevation (side)
Scale 1:100

Existing East Elevation (front)
Scale 1:100



CLIENT		PROJECT		TITLE	
Mr & Mrs Elgood		Alterations to 22 Brent Court Emsworth PO10 7JA		Existing Floor Plans and Elevations	
Drawn Limited Copyright Reserved 2021.		Scale : 1:100@A1 Date : NOV2017		Drawn by : MD Drawing No: 20.309.100	
Rev Description		Date		MD	
A Notation added		08.12.21		MD	
Revisions					
-					
-					
-</					